


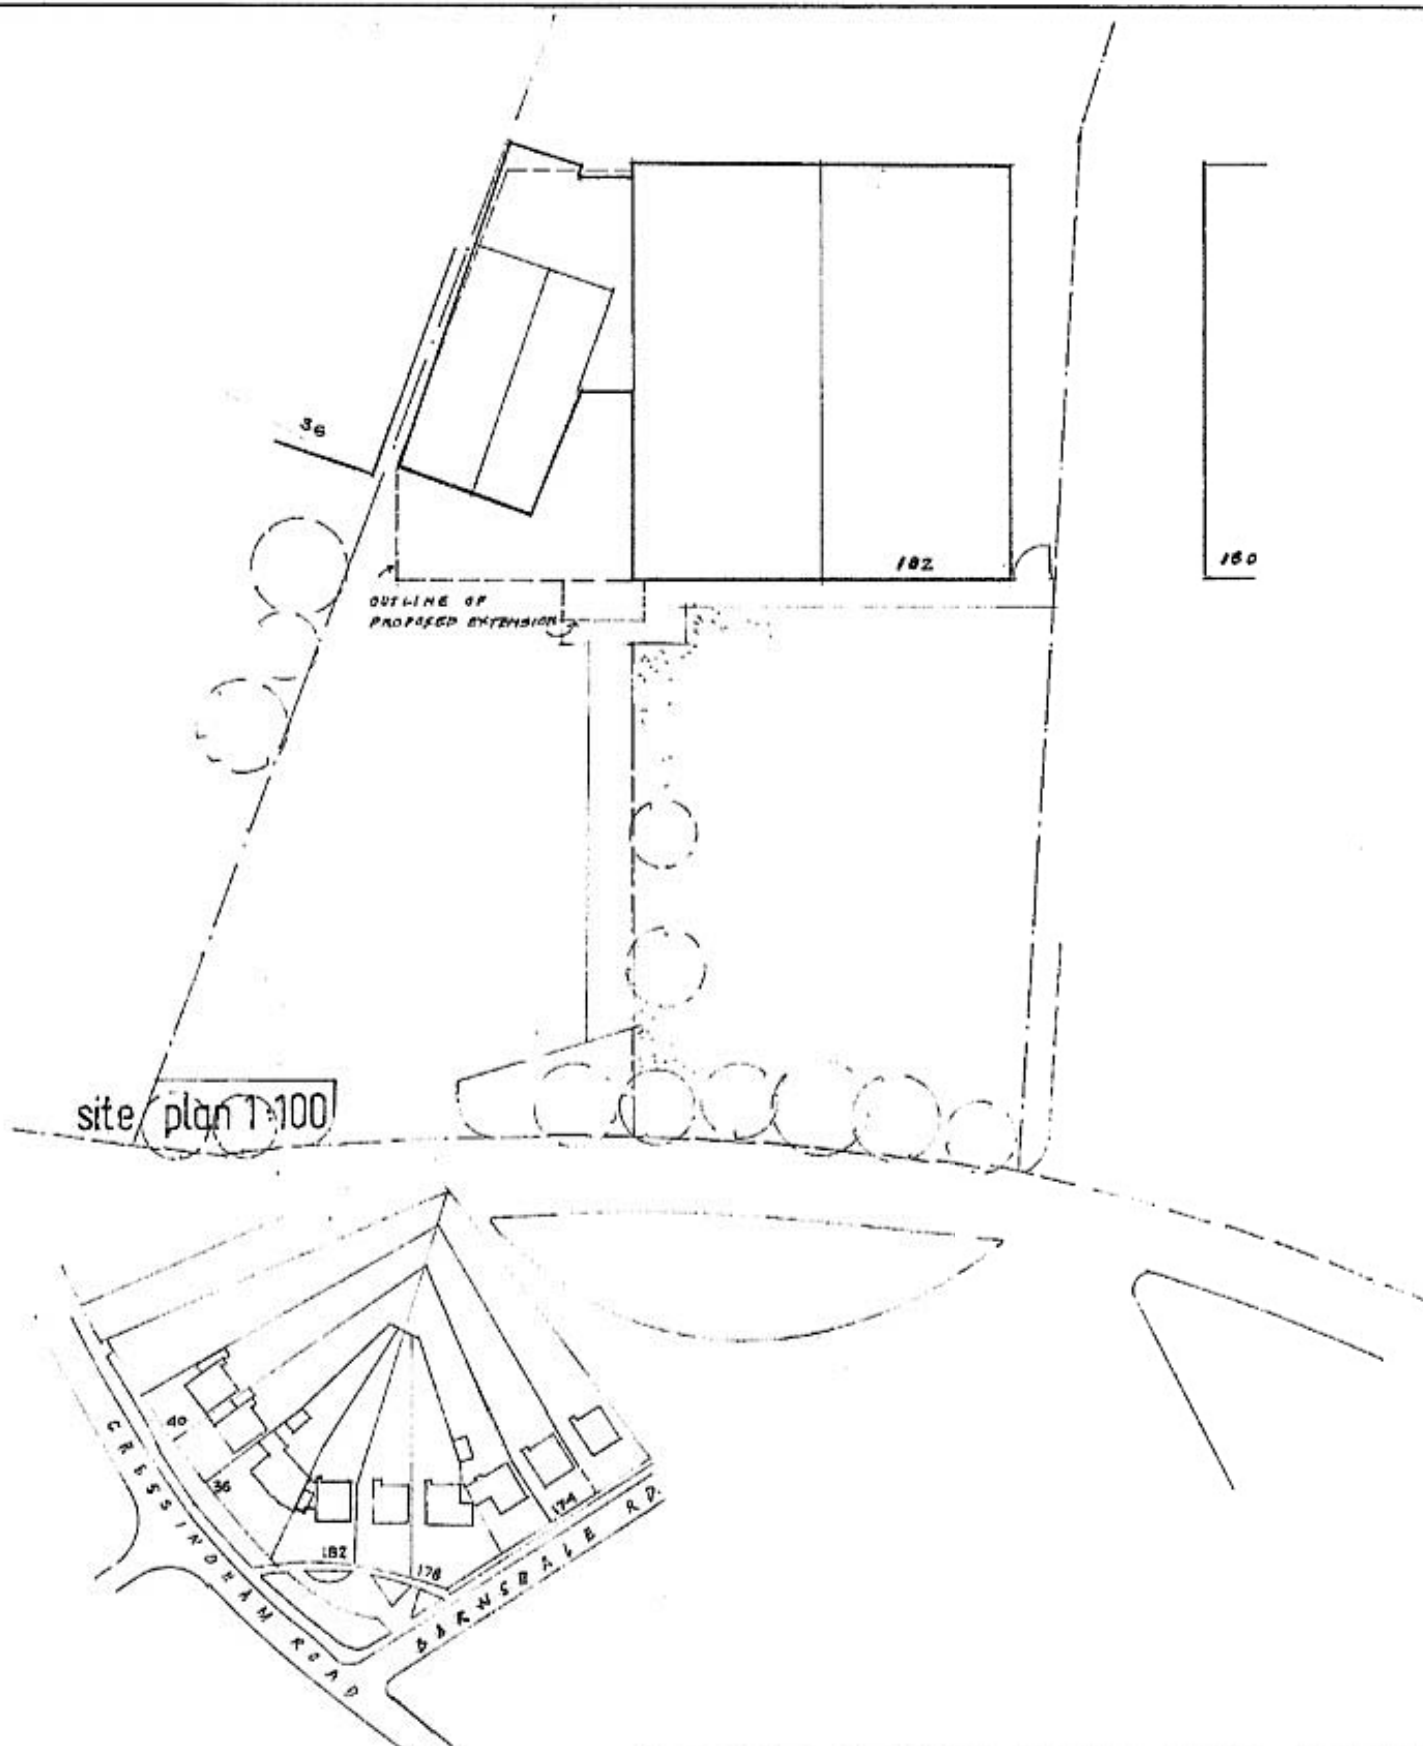

site plan 1:100

location plan 1:1250

C A ASSOCIATES

building design services

3 Sycamore Court
Spenby
East Yorkshire
HU11 4GD

client:
Mr & Mrs A. Goodings 182 Barnsdale Road RG2 7JP

drawn: cg
date: nov. 2015

job:
Extension and conversion of garage to
living space

scale: 1:100 rev:
no: AG44-01