



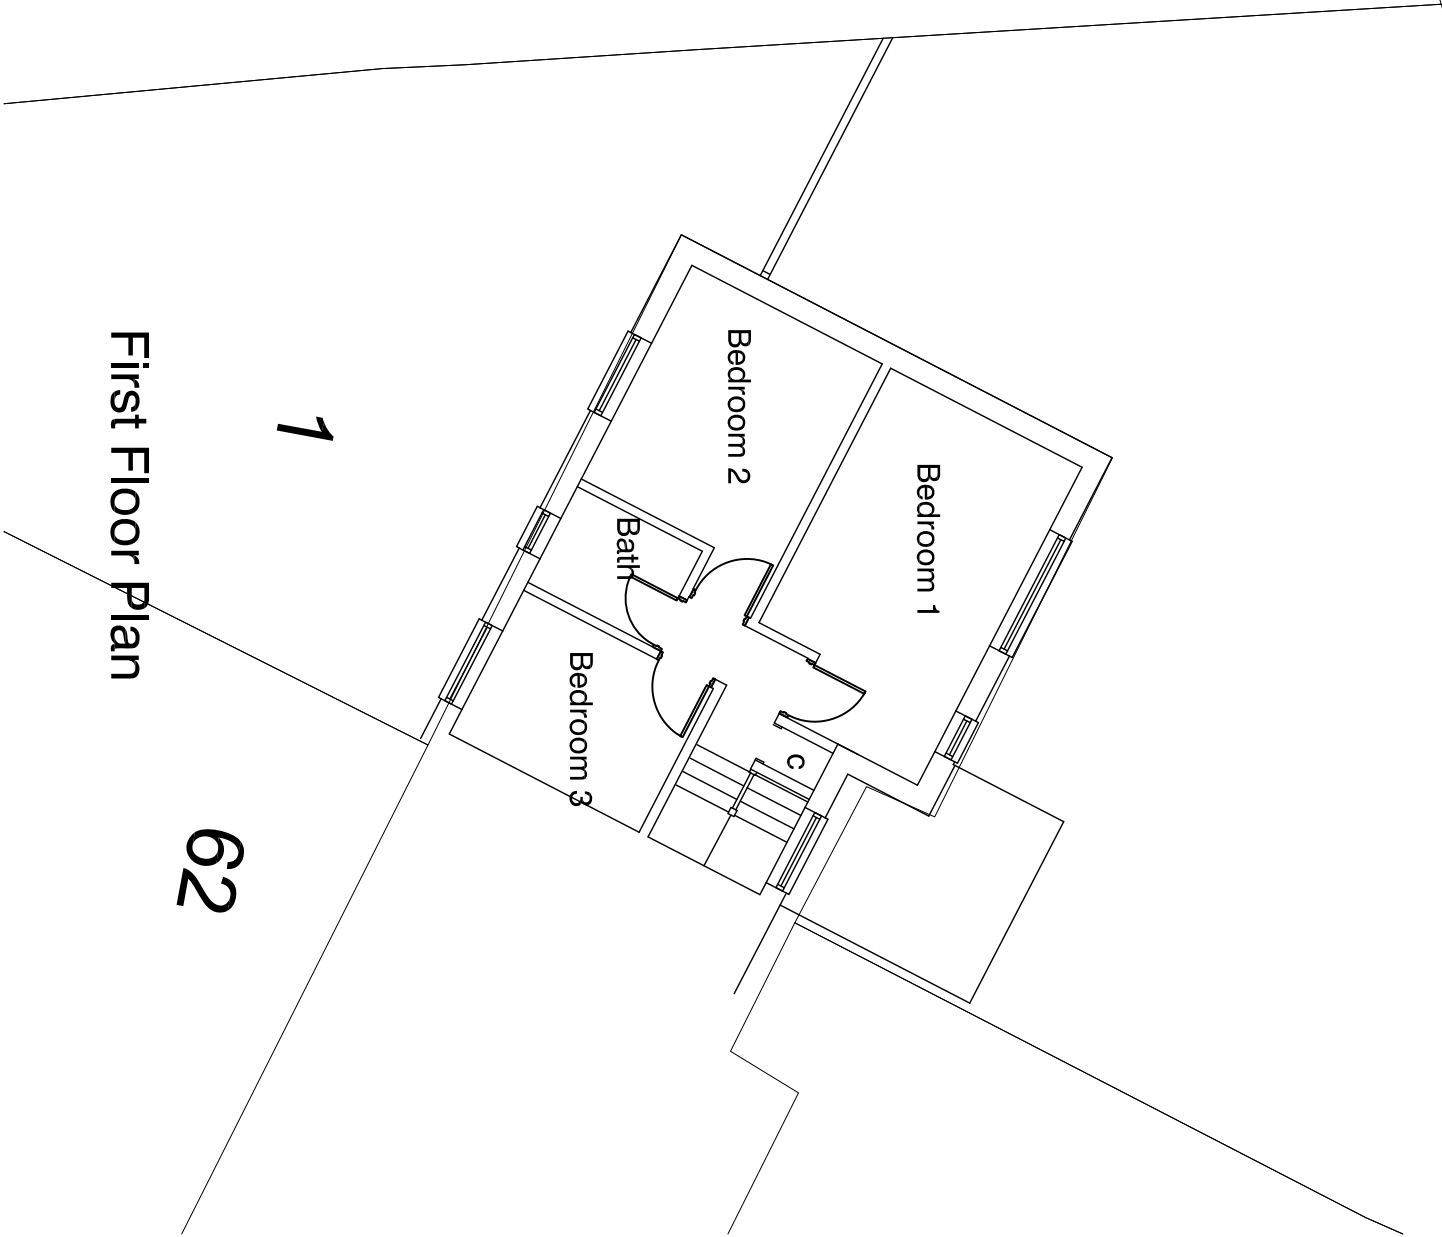

RAMMURTI DESIGN LTD
ARCHITECTURAL & PLANNING SERVICES
268 TILGHURST ROAD, READING RG30 2NE
TEL/FAX: 01189510628 MOB: 07799883574

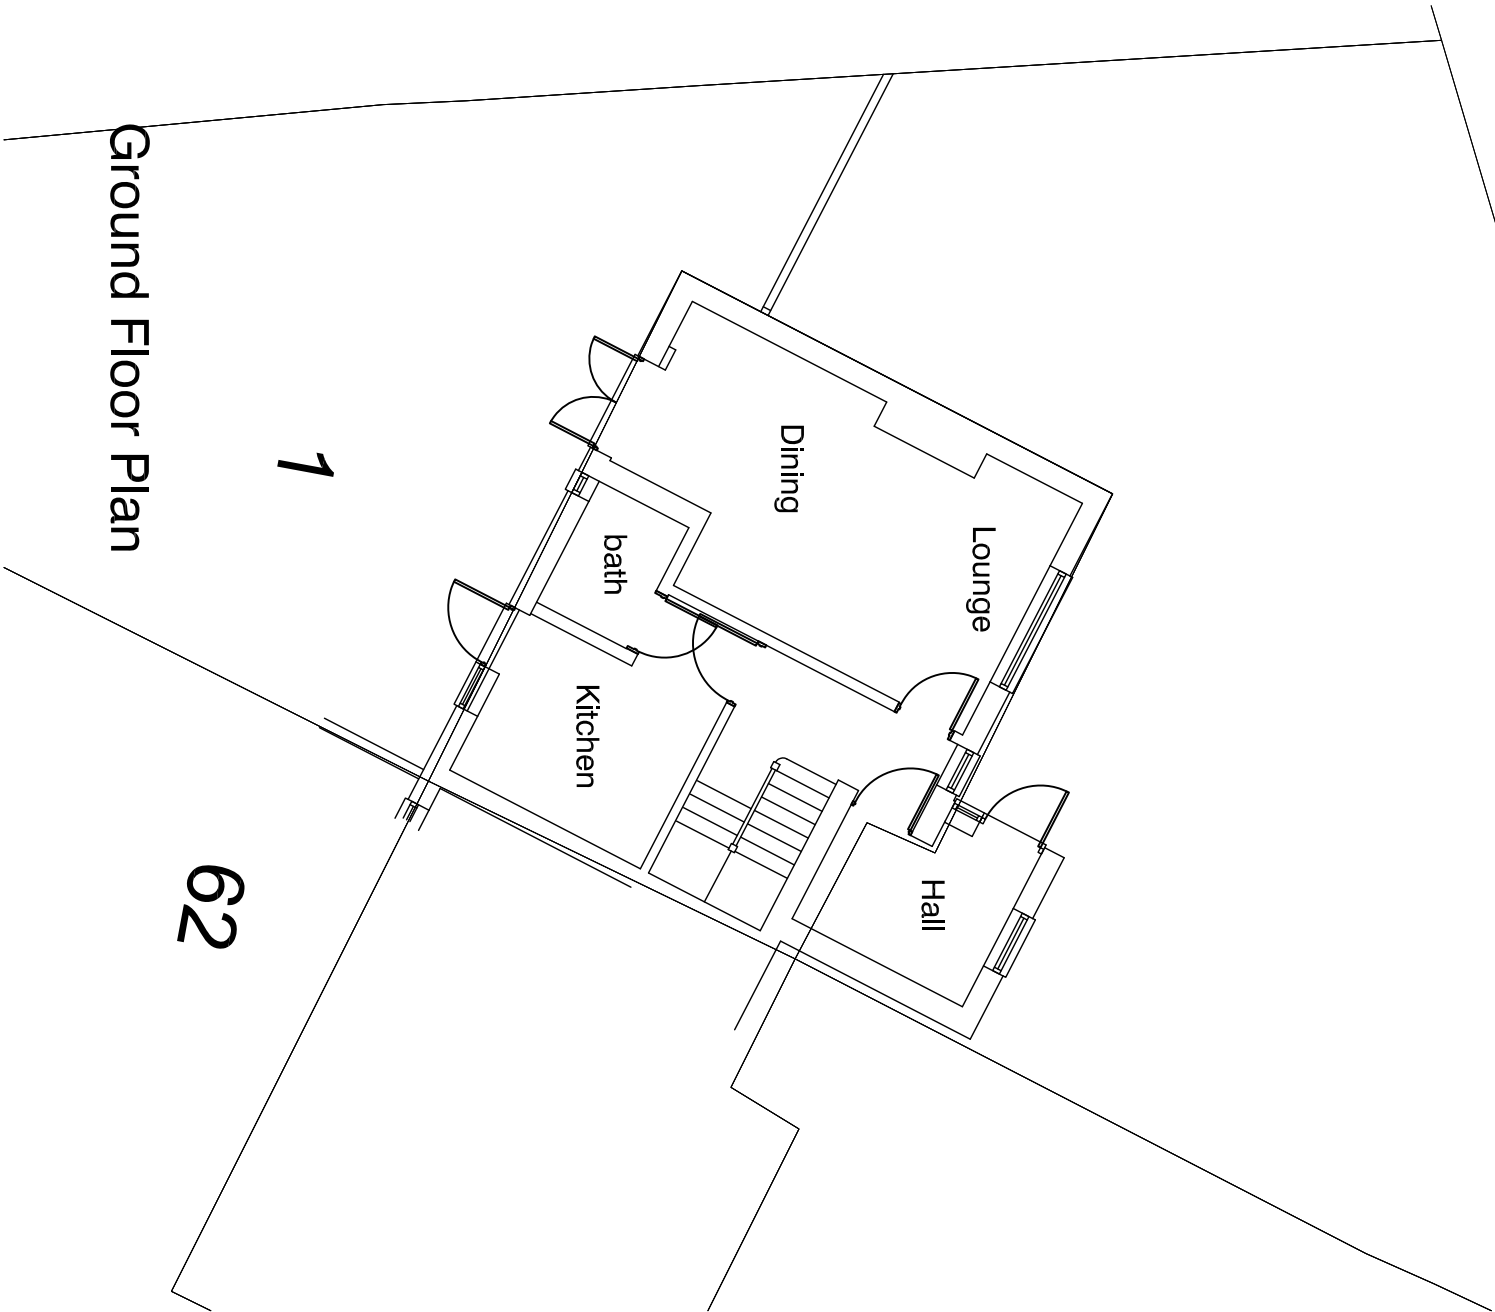

Proposed single storey side and rear extensions to rear of existing house
at 1 Meavey Gardens, Reading RG2 7RD
for Mr M T Ahmed

EXISTING FLOOR PLANS
Scale: as shown
Date: December 2015
MG:003 Rev -