


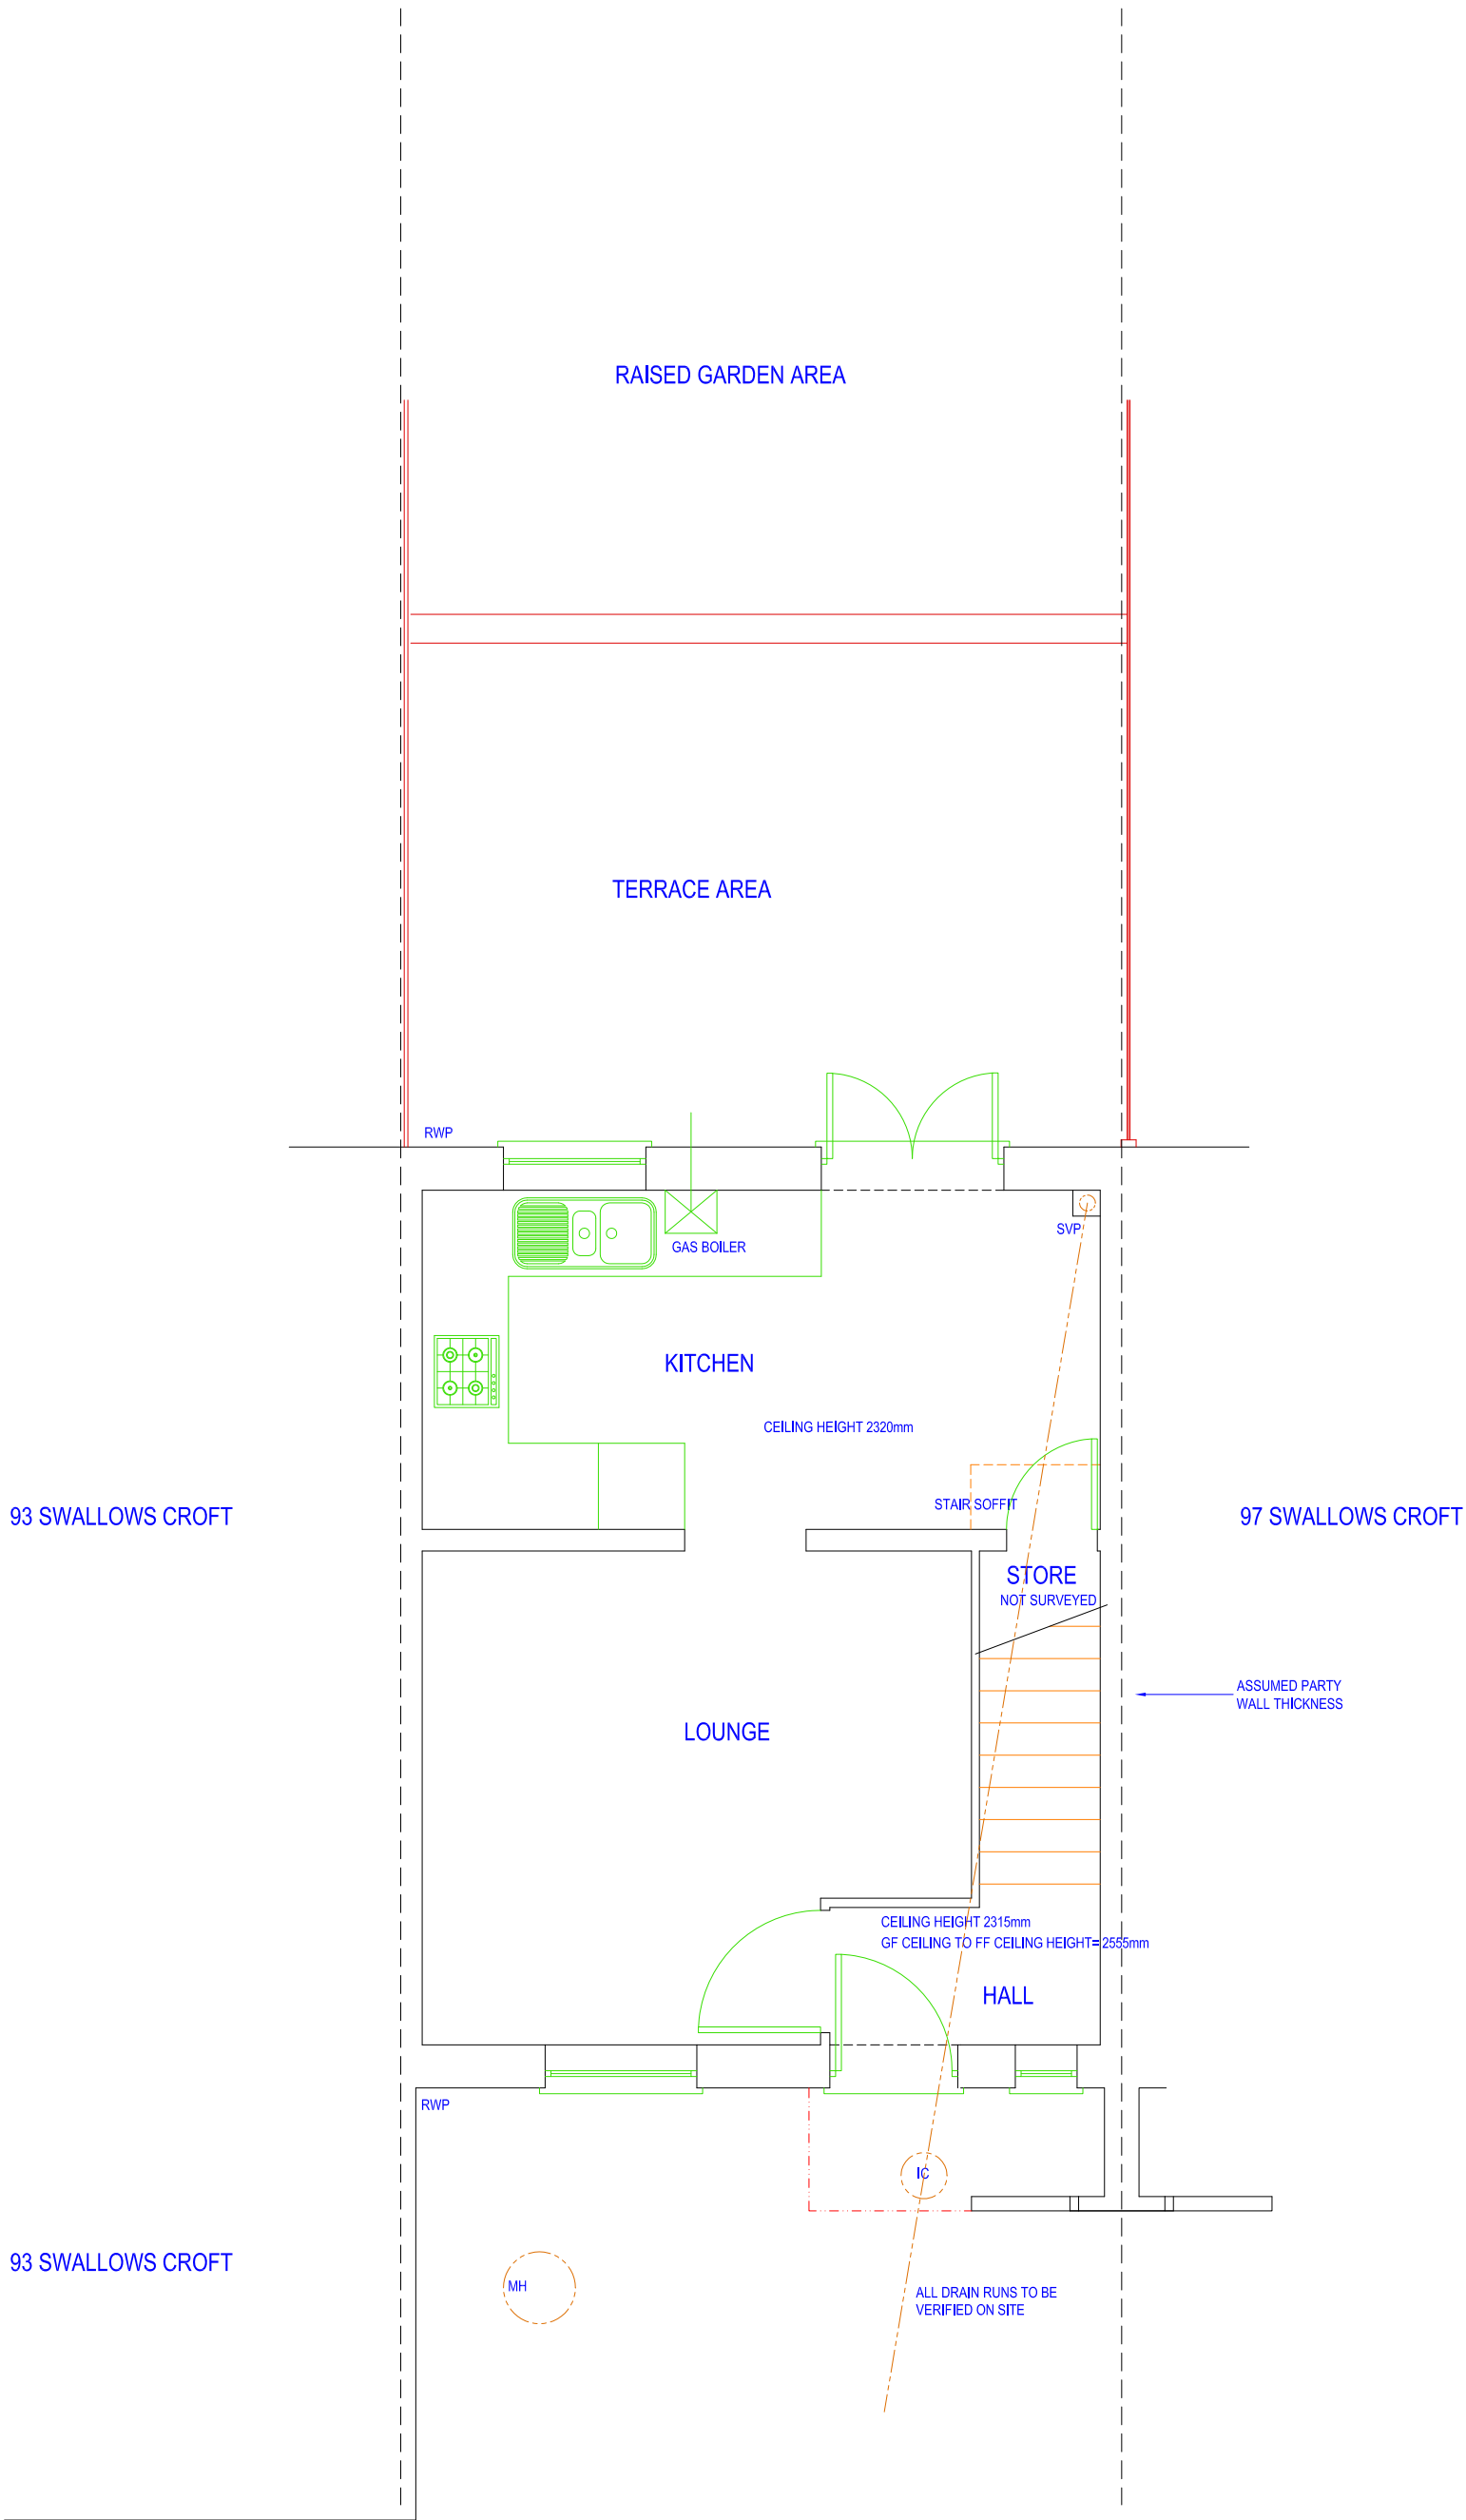

EXISTING GROUND FLOOR PLAN 1:50 @ A3

IF IN DOUBT - ASK
COPYRIGHT AZTECH ARCHITECTURE LTD
RESPONSIBILITY IS NOT ACCEPTED FOR ERRORS MADE BY OTHERS IN SCALING FROM THIS DRAWING
ALL DIMENSIONS, LEVELS AND ANGLES TO BE CHECKED ON SITE BY CONTRACTOR
ALL BOUNDARIES ARE ASSUMED AND WE ACCEPT NO LIABILITY FOR BOUNDARY INACCURACY
YOU ARE REMINDED OF YOUR RESPONSIBILITIES UNDER THE 'PARTY WALL ETC. ACT' 1996 WHERE APPLICABLE

AZTECH ARCHITECTURE LTD	T: 0117 907 1465 / 0208 535 1036	CLIENT: AWUKU	SCHEME:	REVISION: X
	T: 07916 142 691 / 07973 11 44 27	SITE:	SINGLE STOREY EXTENSION TO REAR	
	W: www.123plans.co.uk	95 SWALLOWS CROFT, READING. RG1 6EH	TO BE READ IN CONJUNCTION WITH: AZ-1876-S001	
	E: mail@123plans.co.uk		DRAWING NUMBER: AZ-1876-D001	
			DATE: 17TH MARCH 2016	