


Existing Side Elevation

Existing Rear Elevation

Existing Side Elevation

Existing Front Elevation

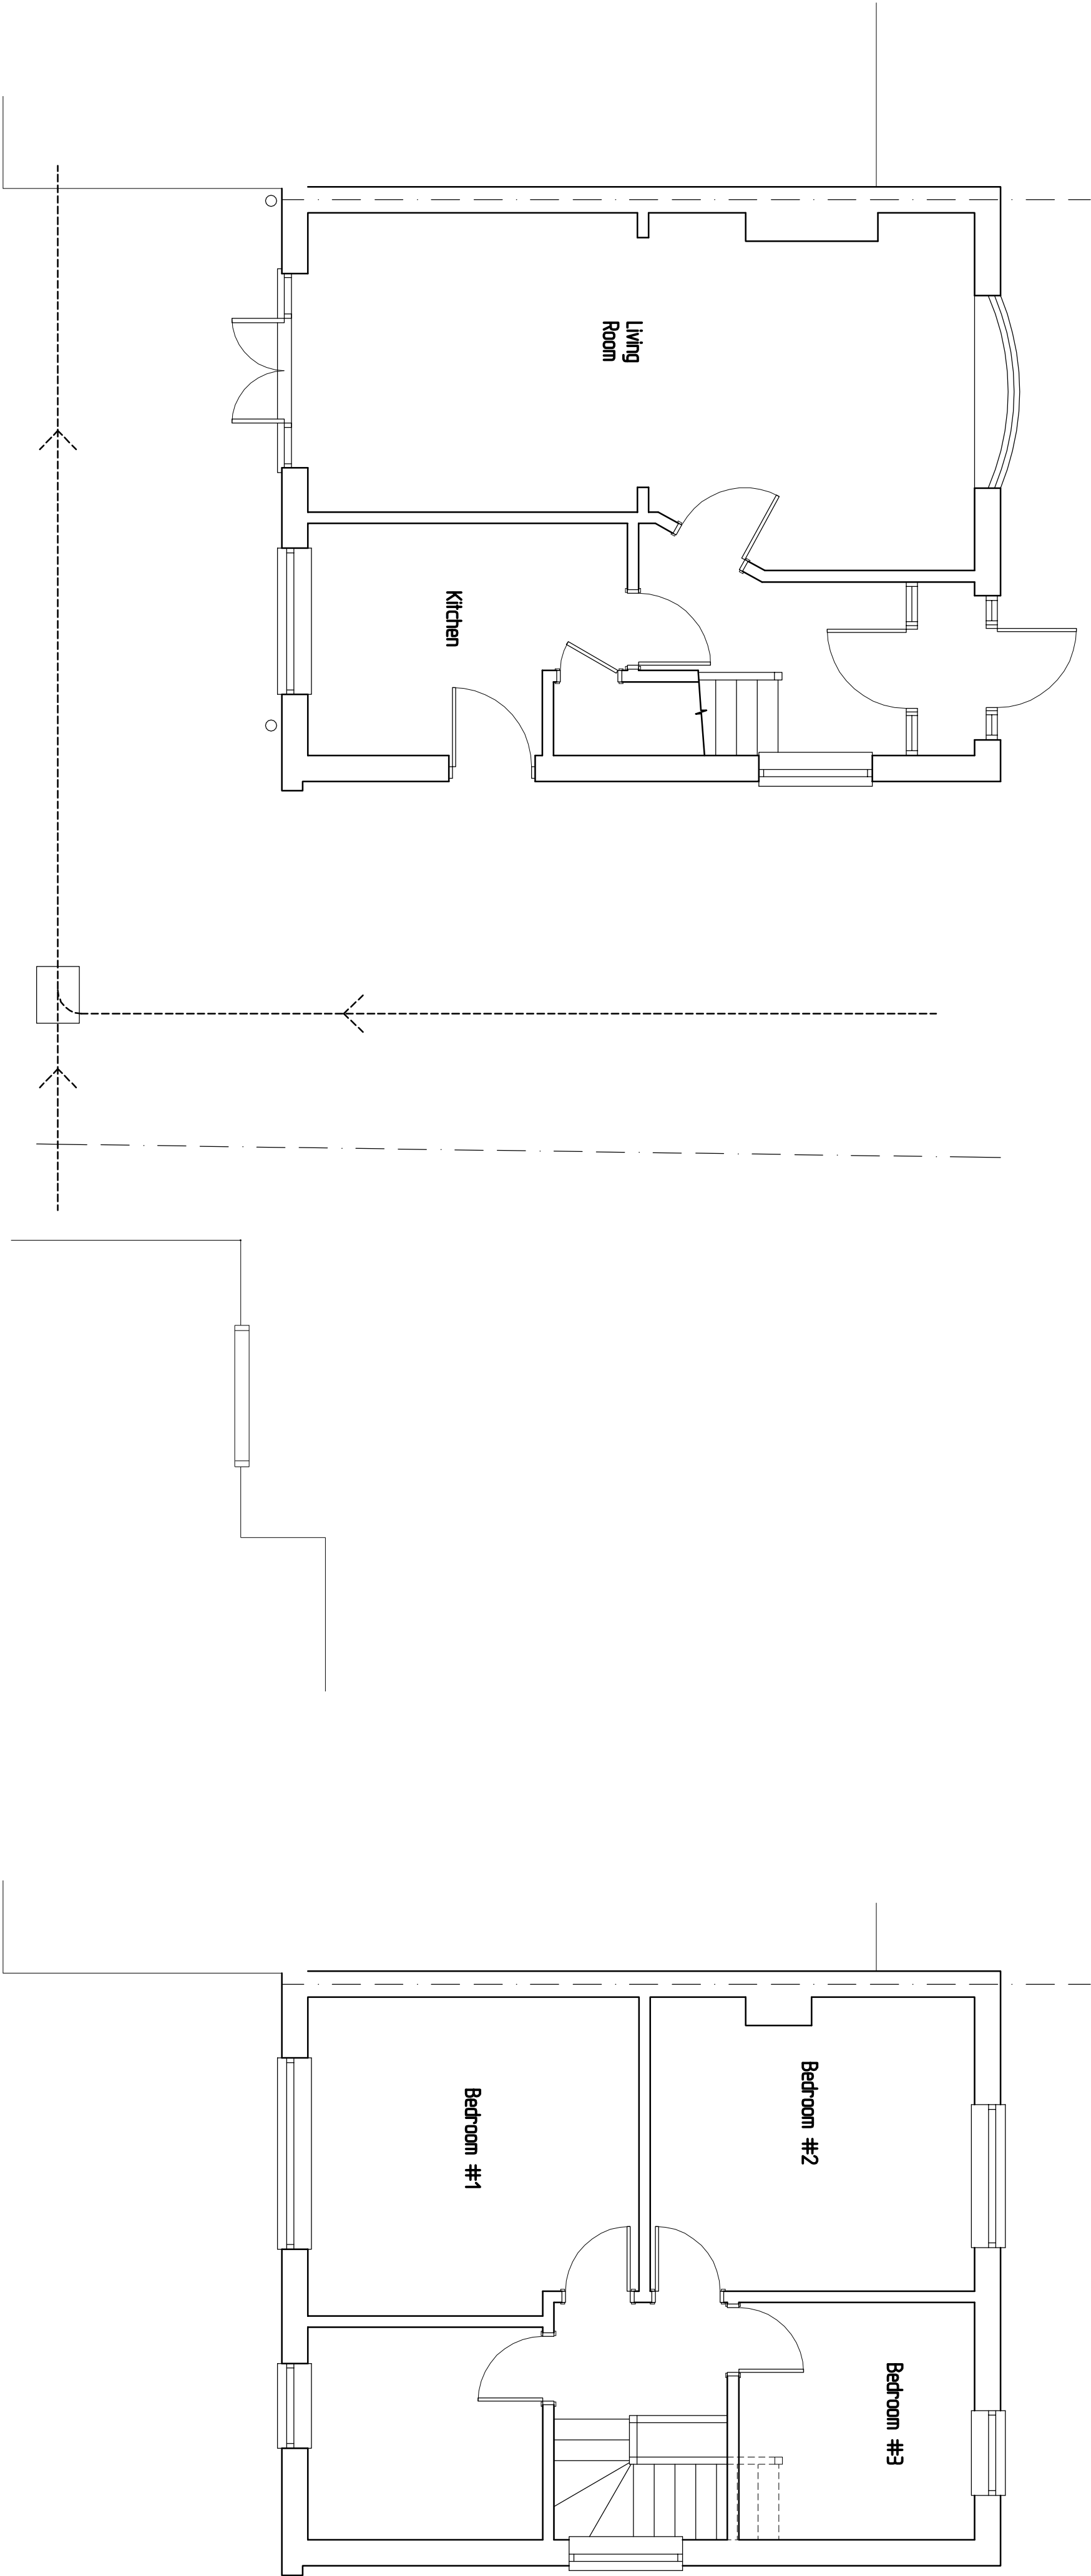

Existing Ground Floor Plan

Existing First Floor Plan



Site Location Plan
Scale 1-1250



GREG

Farrell

Building & Design Consultant

43 Wandsworth Way,
Tilehurst, Reading,
Berk. RG30 4RU
Tel & Fax: 0118 941 6249
Mobile: 07957 007862
greg@gregfarrell.co.uk

Planning, Building Regulations & Structural Design

REVISIONS		Rev.	Description	Date

JOB TITLE
11 Ventnor Road, Tilehurst

TITLE
Existing Plans & Elevations

SCALE 1:100 uos

DATE Oct 2015

DRAWING No. 01