


0 METRES 5

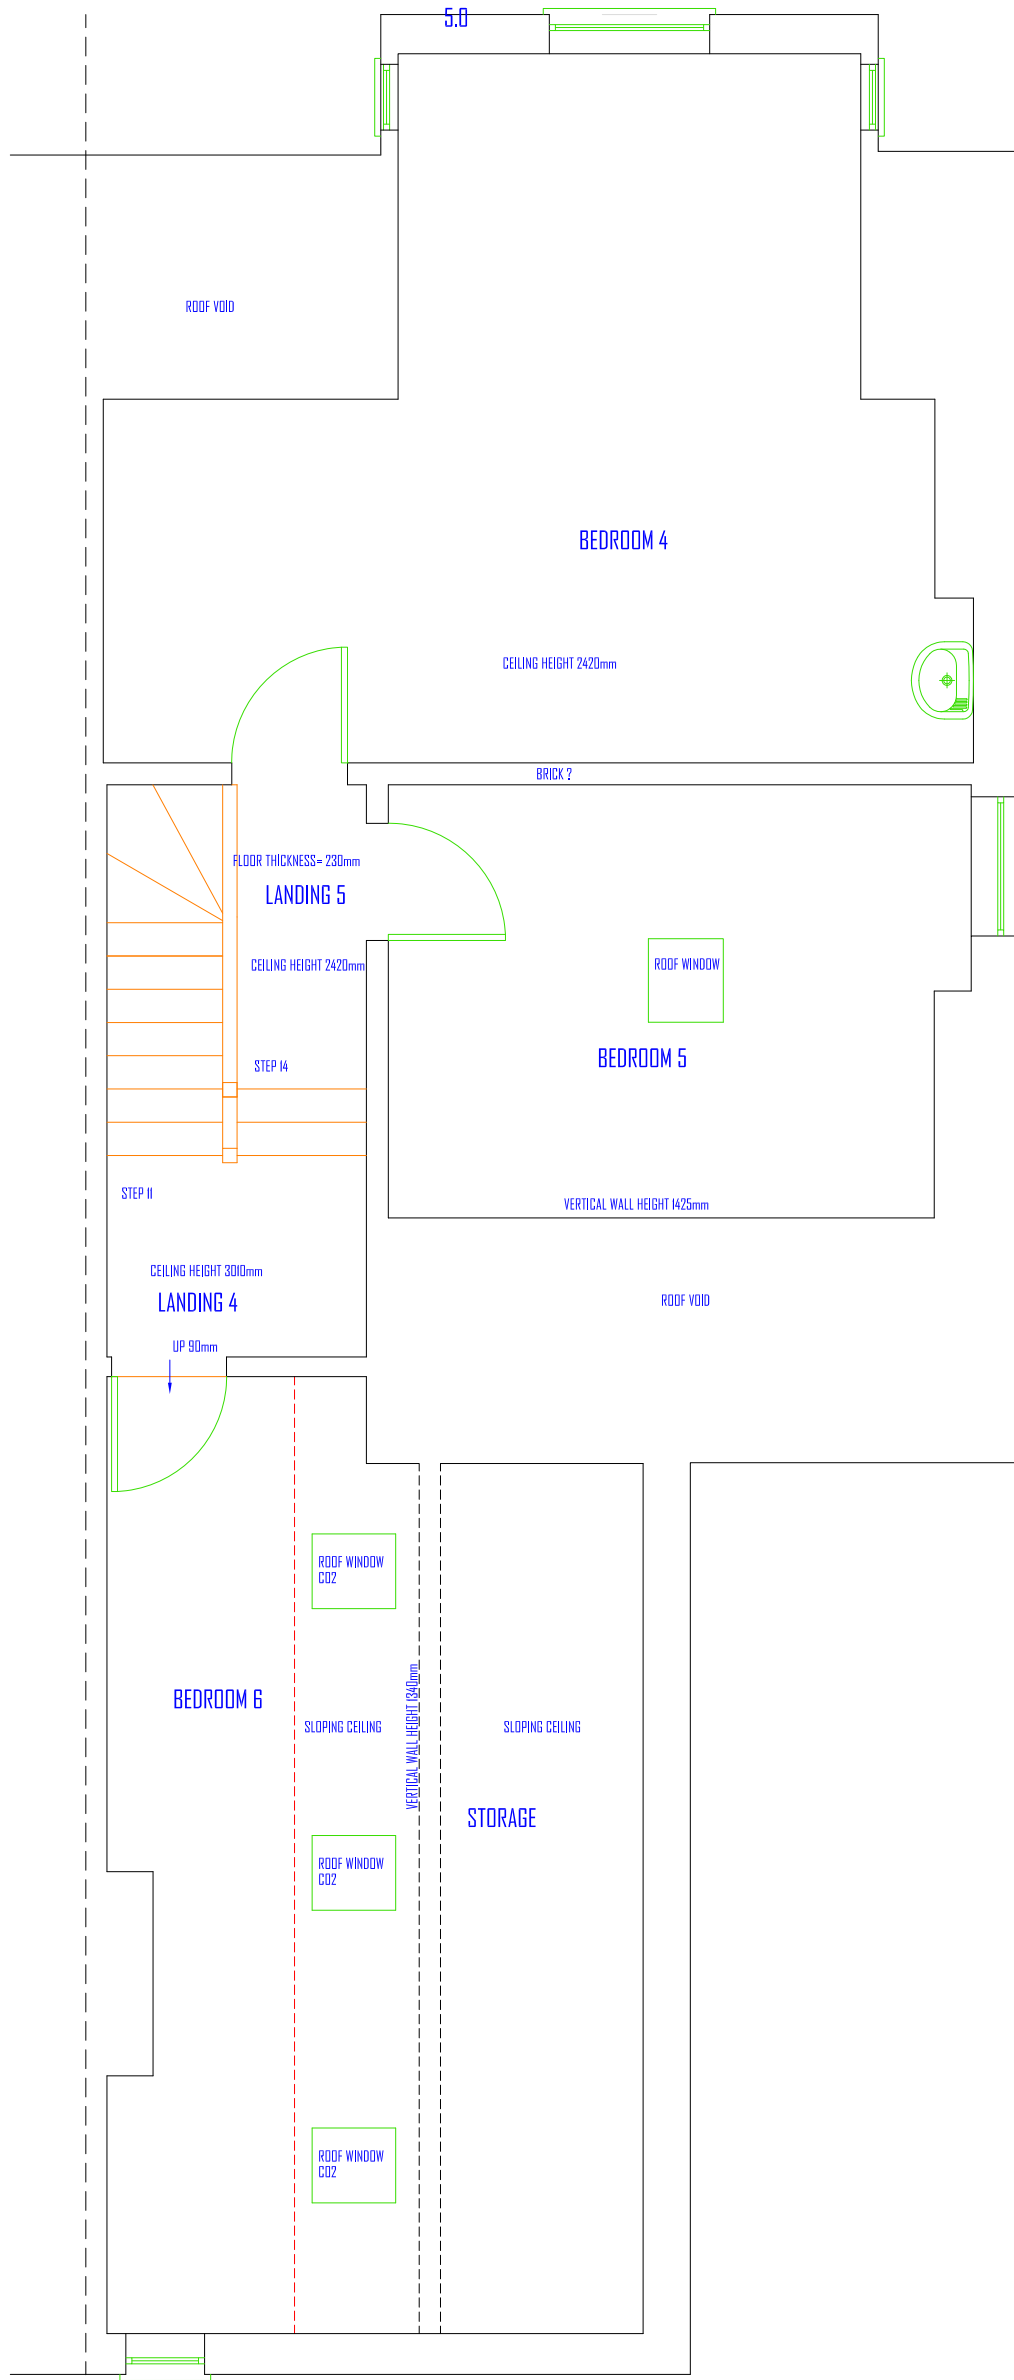

EXISTING SECOND FLOOR PLAN 1:50 @ A3

IF IN DOUBT - ASK
COPYRIGHT AZTECH ARCHITECTURE LTD
RESPONSIBILITY IS NOT ACCEPTED FOR ERRORS MADE BY OTHERS IN SCALING FROM THIS DRAWING
ALL DIMENSIONS, LEVELS AND ANGLES TO BE CHECKED ON SITE BY CONTRACTOR
ALL BOUNDARIES ARE ASSUMED AND WE ACCEPT NO LIABILITY FOR BOUNDARY INACCURACY
YOU ARE REMINDED OF YOUR RESPONSIBILITIES UNDER THE 'PARTY WALL ETC. ACT 1996 WHERE APPLICABLE'

AZTECH ARCHITECTURE LTD	T: 0107 807 465 / 0208 535 036 / 07973 11 44 27		CLIENT: QUINN	SCHEME:	REVISION:
	T: 07916 142 891		SITE:	SINGLE AND DOUBLE STOREY EXTENSION TO REAR	
	W: www.aztechplans.co.uk E: mail@aztechplans.co.uk		14 MORGAN ROAD, READING, RG1 5HG	TO BE READ IN CONJUNCTION WITH: AZ-1777-S001	
				DRAWING NUMBER: AZ-1777-0003	DATE: 2ND DECEMBER 2014