
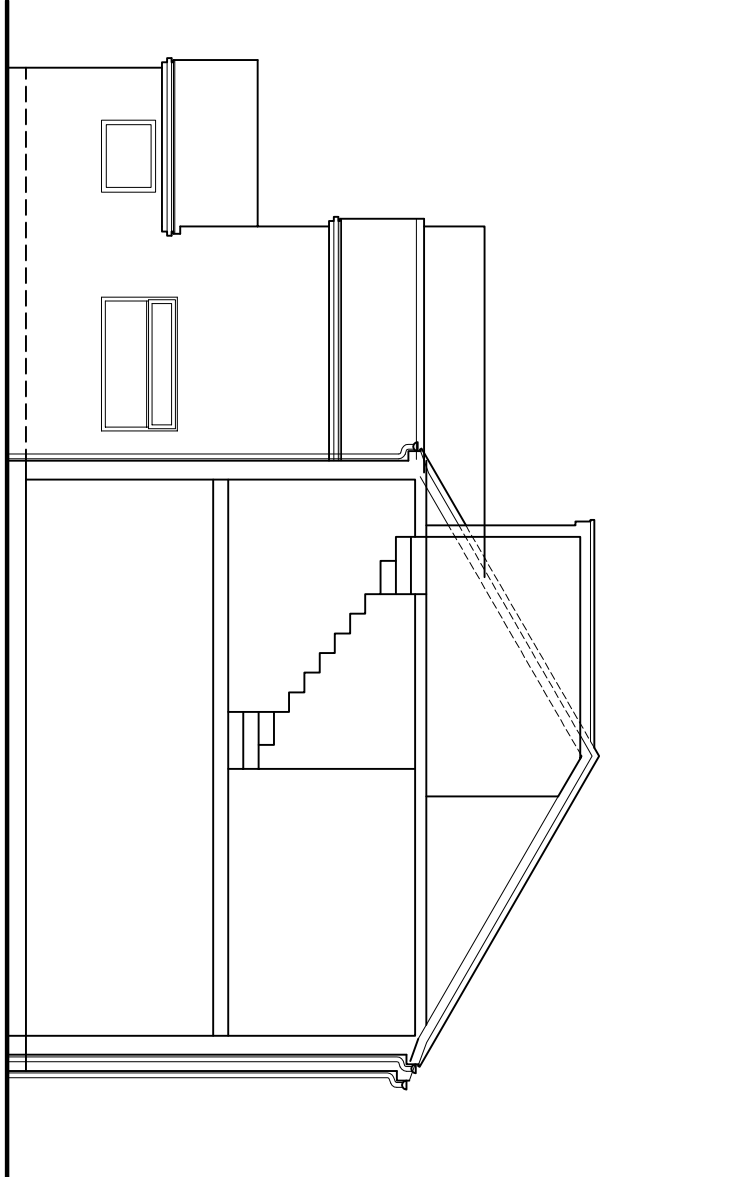


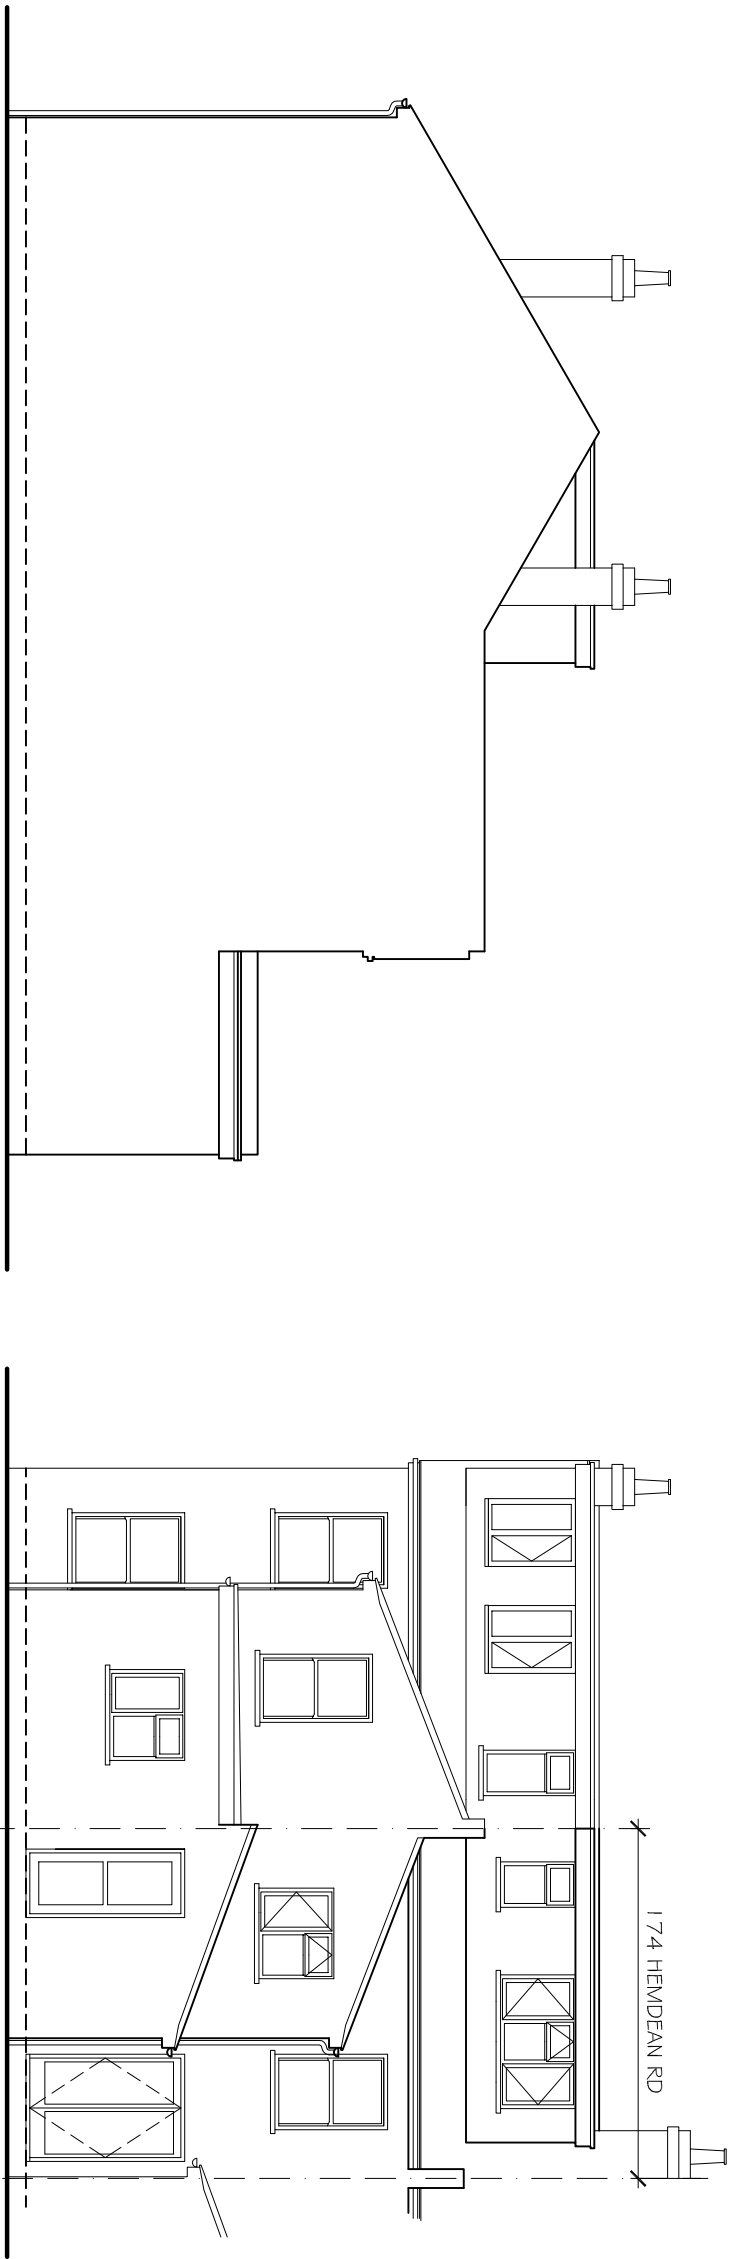

EXISTING SIDE ELEVATION

EXISTING REAR ELEVATION

EXISTING SIDE ELEVATION

0 1 2 3 Metres
SCALE BAR @ 1:100




LOCATION PLAN

471200m

471300m


471400m

Crown Copyright. All rights reserved. Licence no. 100019880

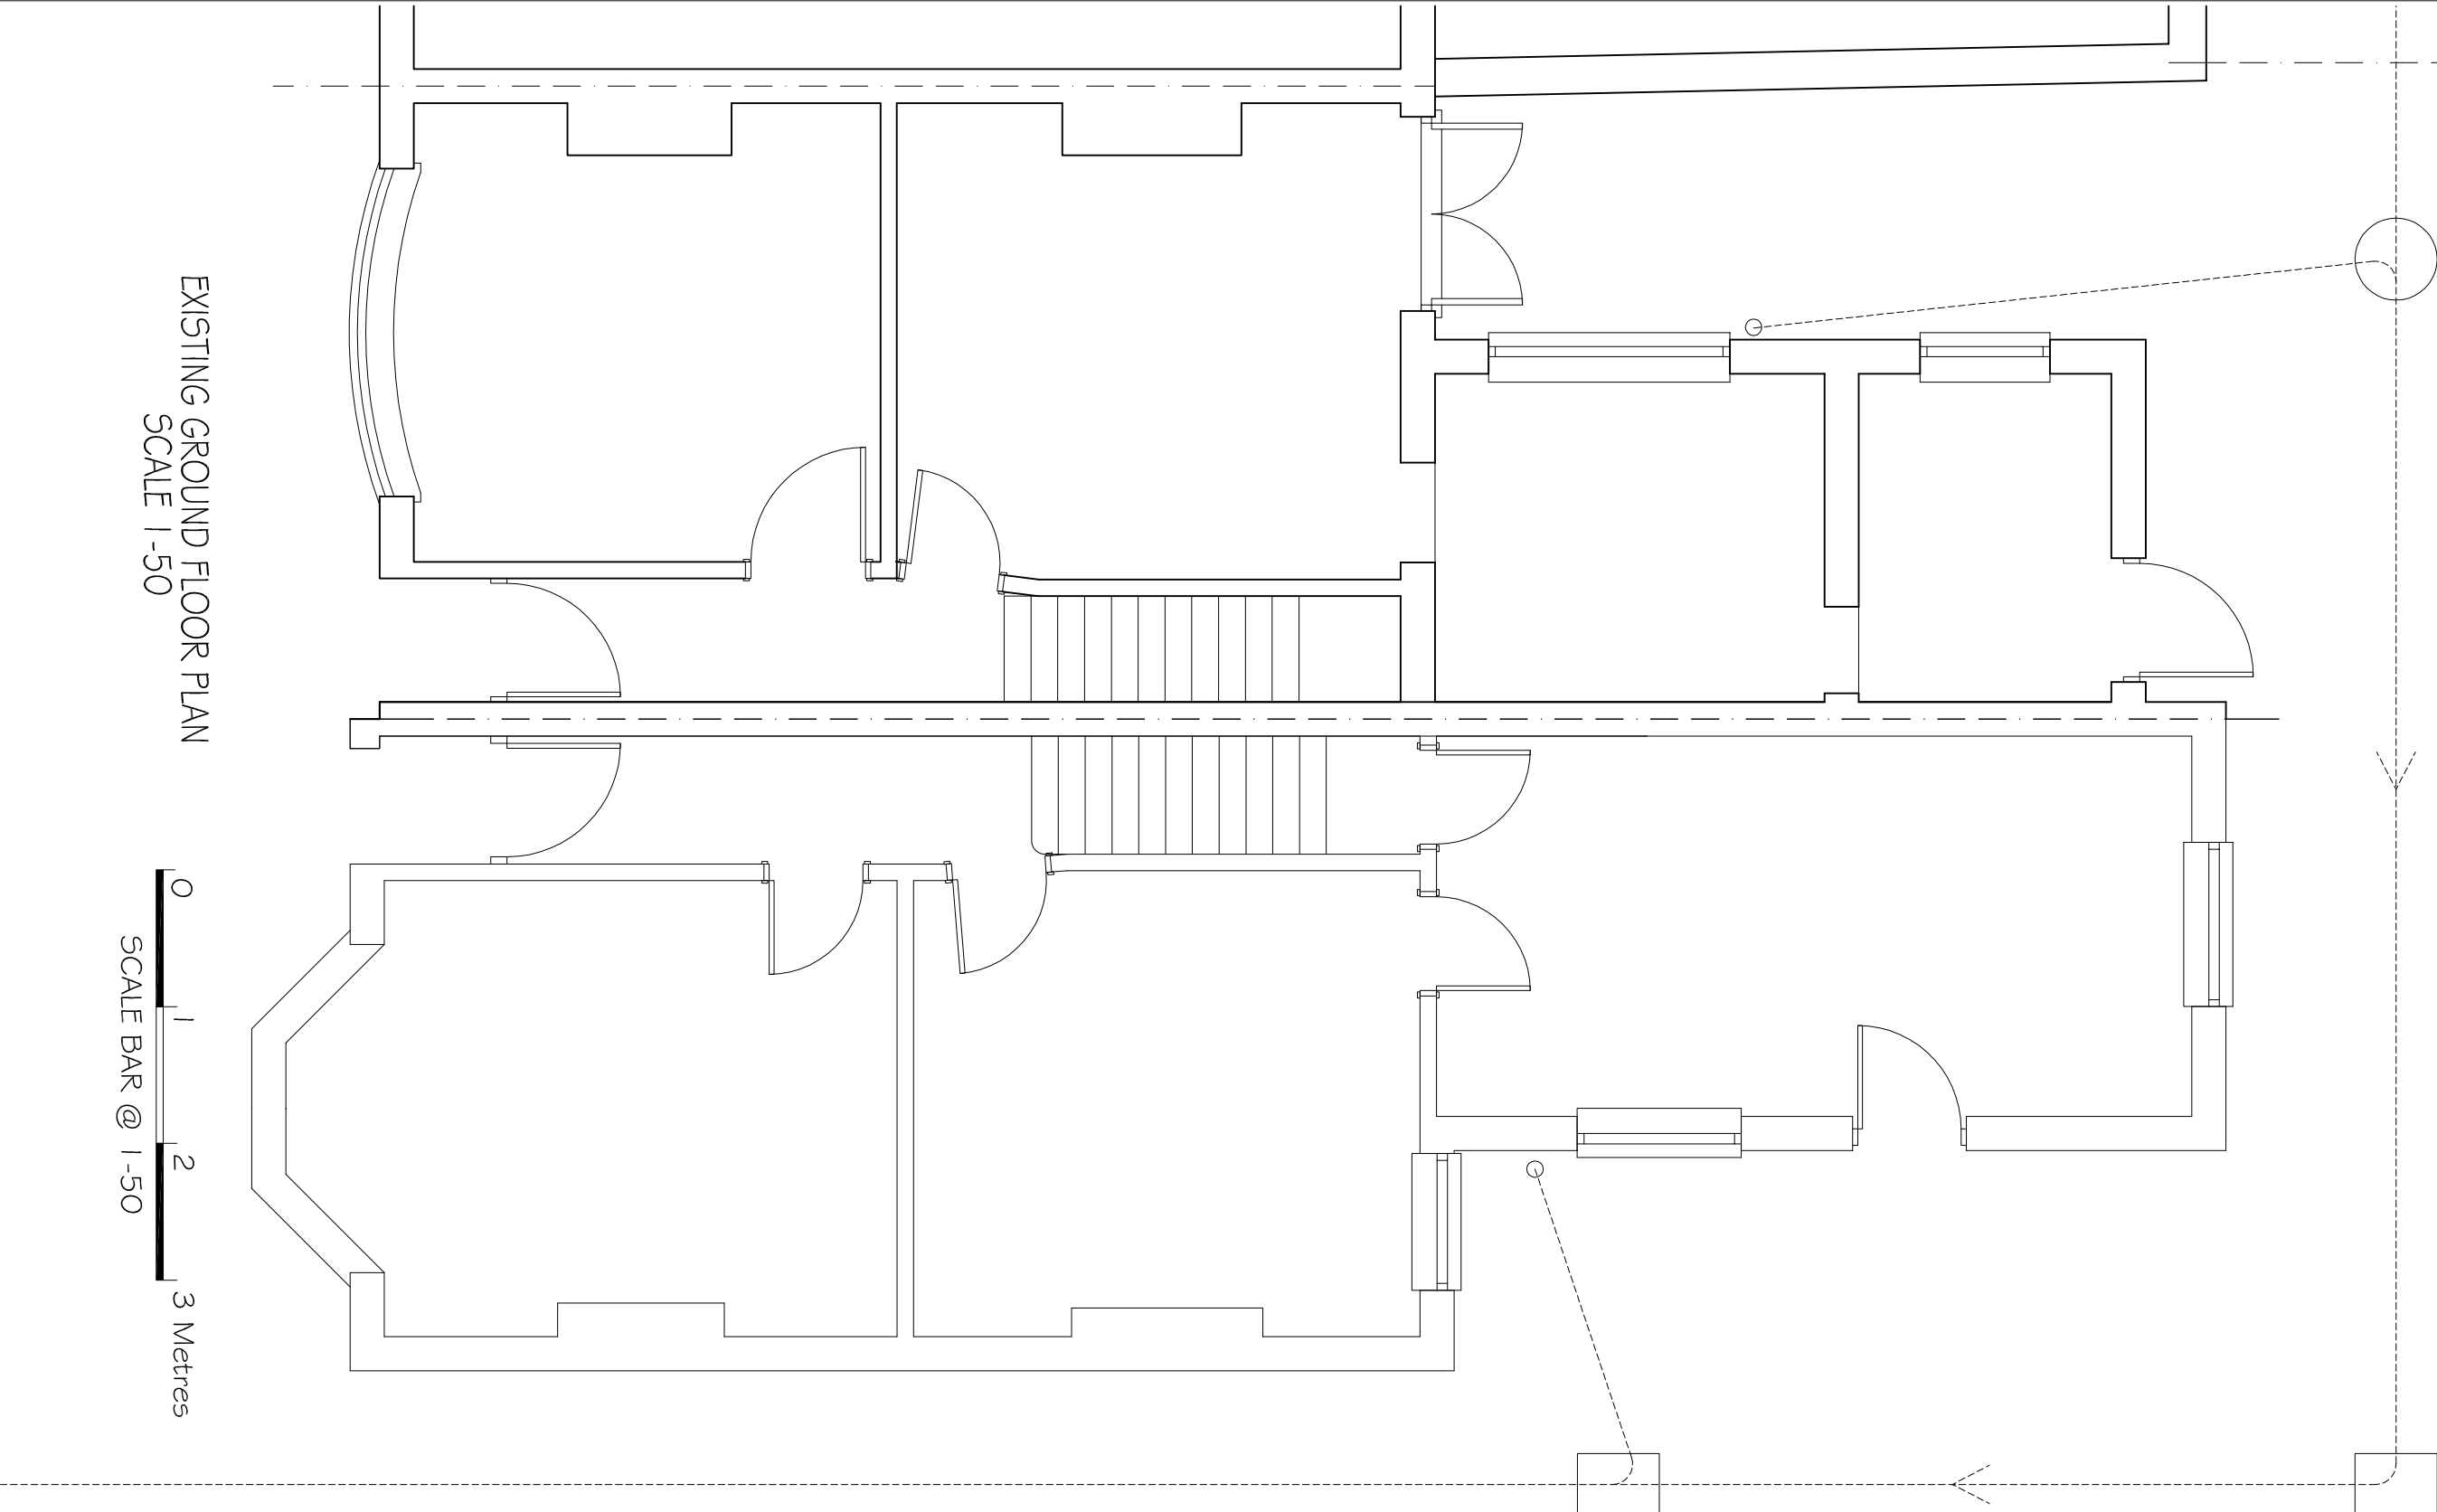


EXISTING GROUND FLOOR PLAN

0 1 2 3 Metres
SCALE BAR @ 1:50

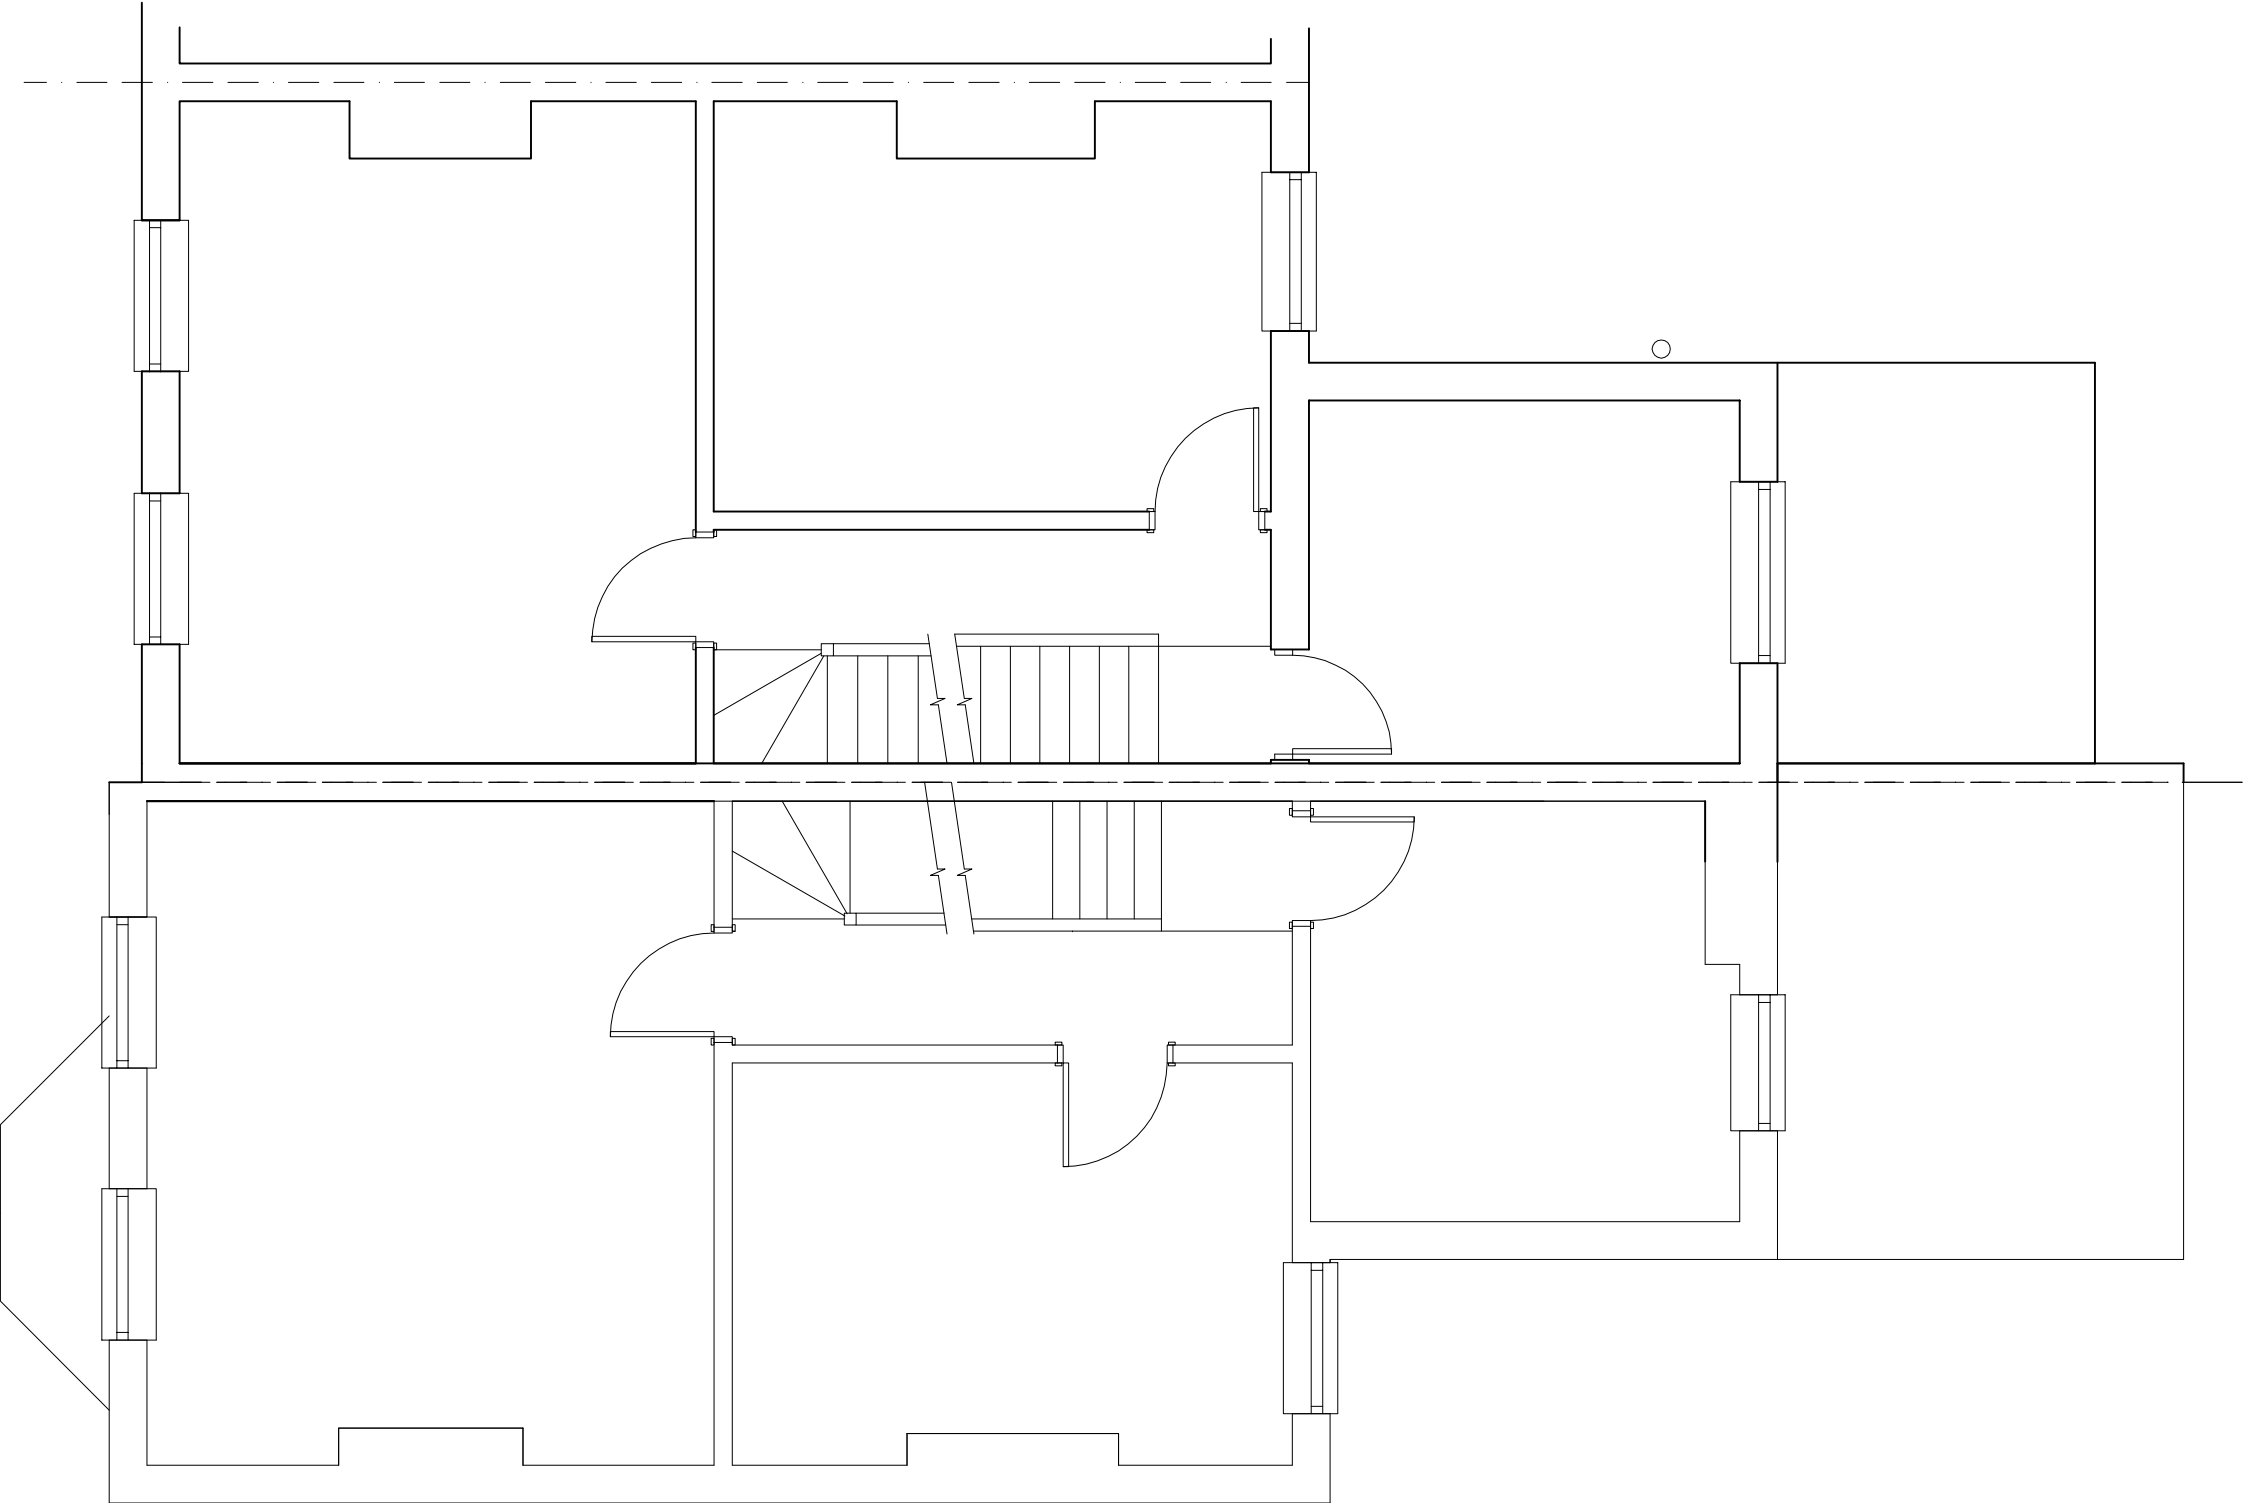

EXISTING FIRST FLOOR PLAN

0 1 2 3 Metres
SCALE BAR @ 1:50

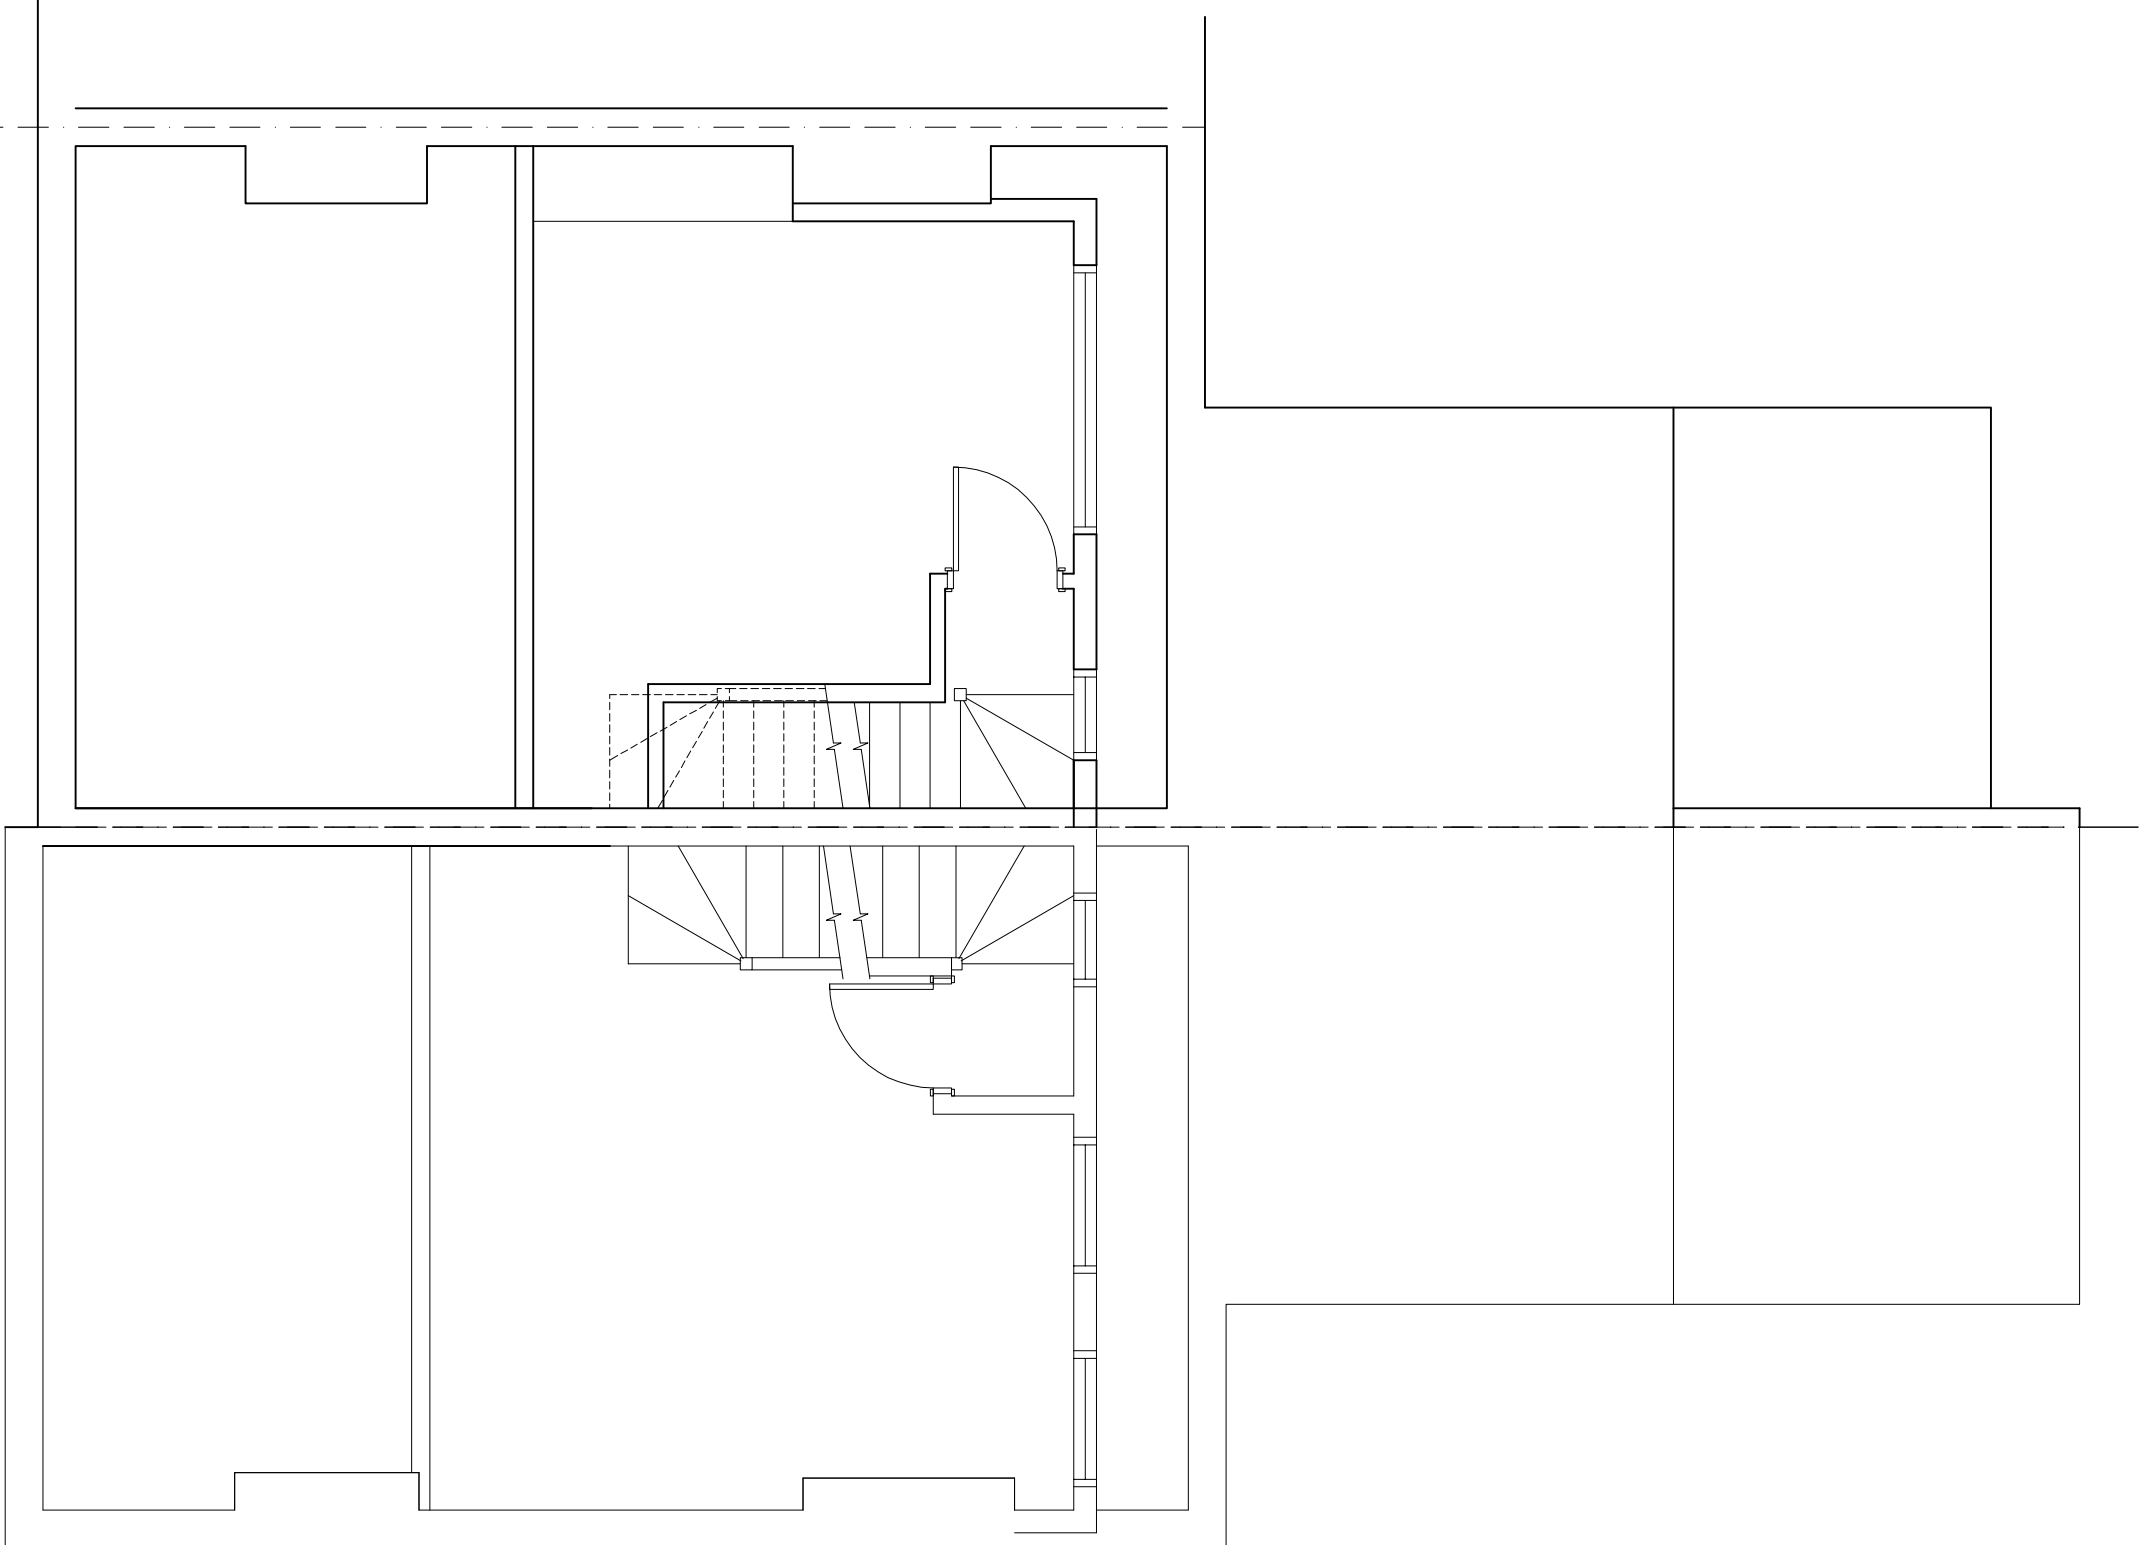

EXISTING SECOND FLOOR PLAN

0 1 2 3 Metres
SCALE BAR @ 1:50

KARL HUGHES BSc(Hons)

Architectural ~ Planning - Building Consultant

Sumpside, Stibister Road, Little London, Hampshire, RG26 5EP

Telephone 01189 701033

client: Mr Latchford

project: 174 Herdean Road, Coverham

title: Existing Plans & Elevations

date: August 2015

drawn: DC / KSH

scale: 1-100 uos

drawing no: 01