




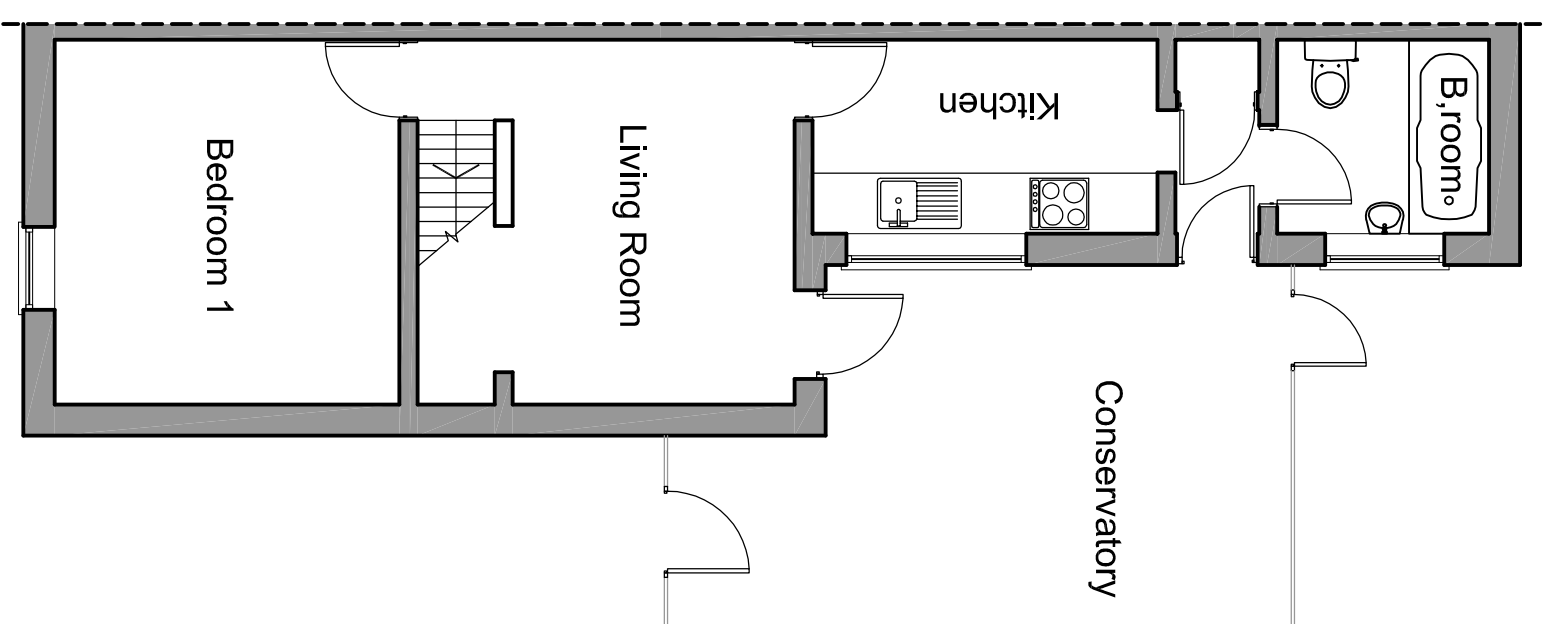


Ground Floor
Existing

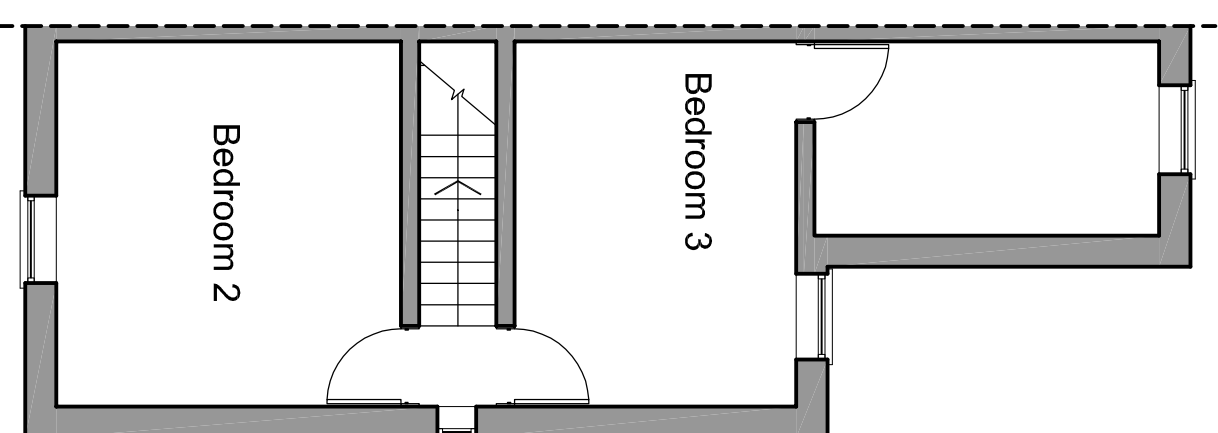


First Floor
Existing

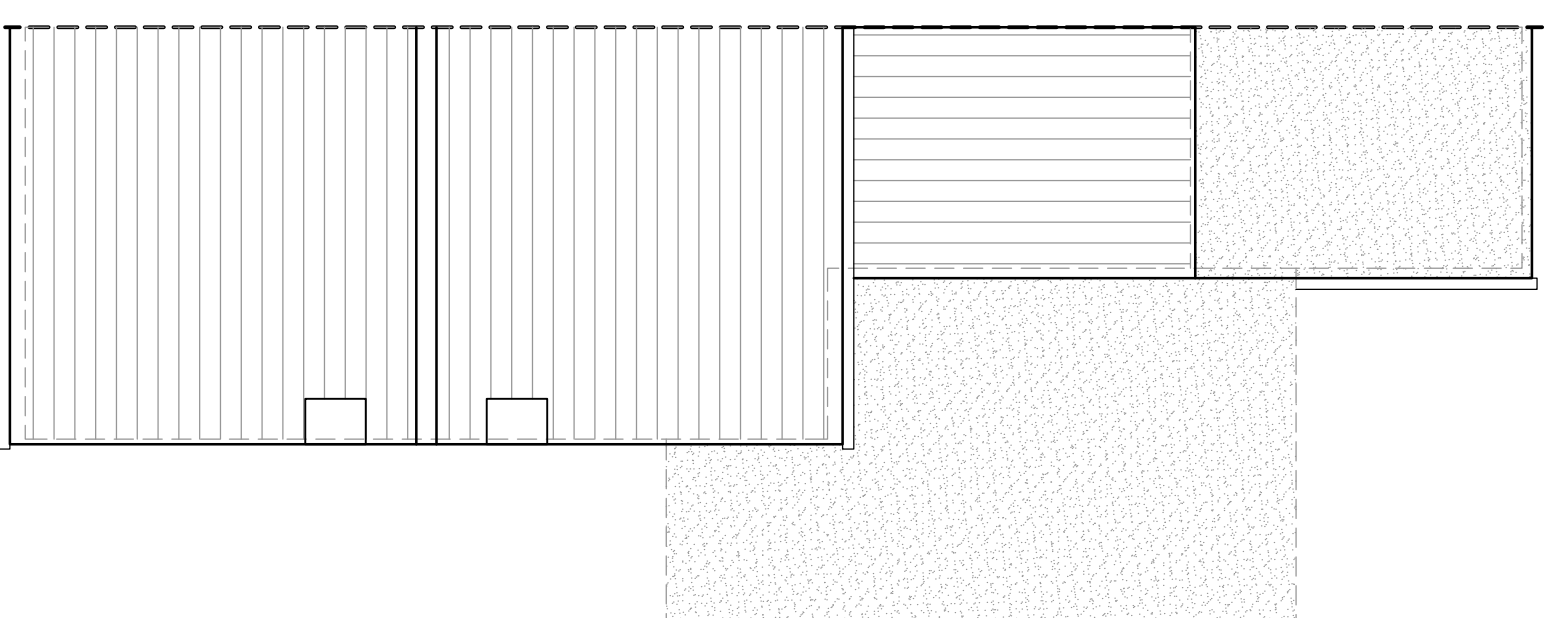


Roof Plan Existing

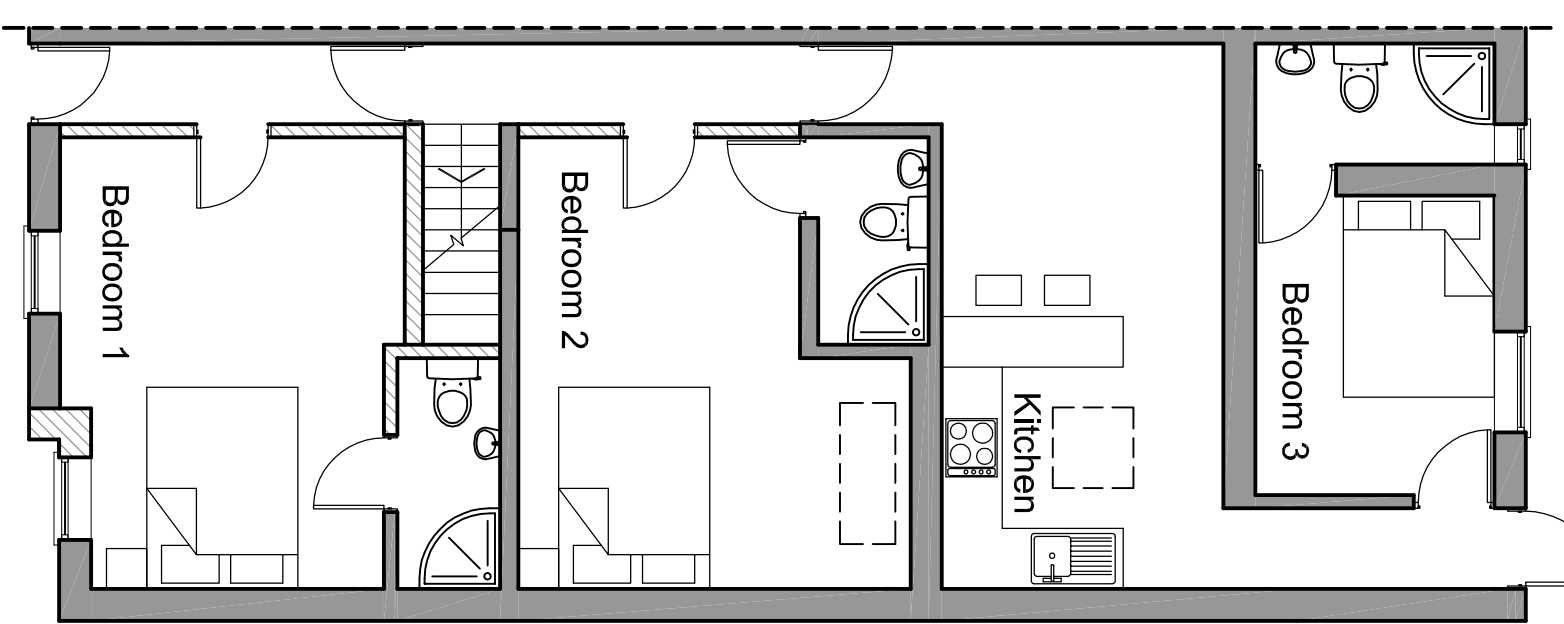


Ground Floor
Proposed

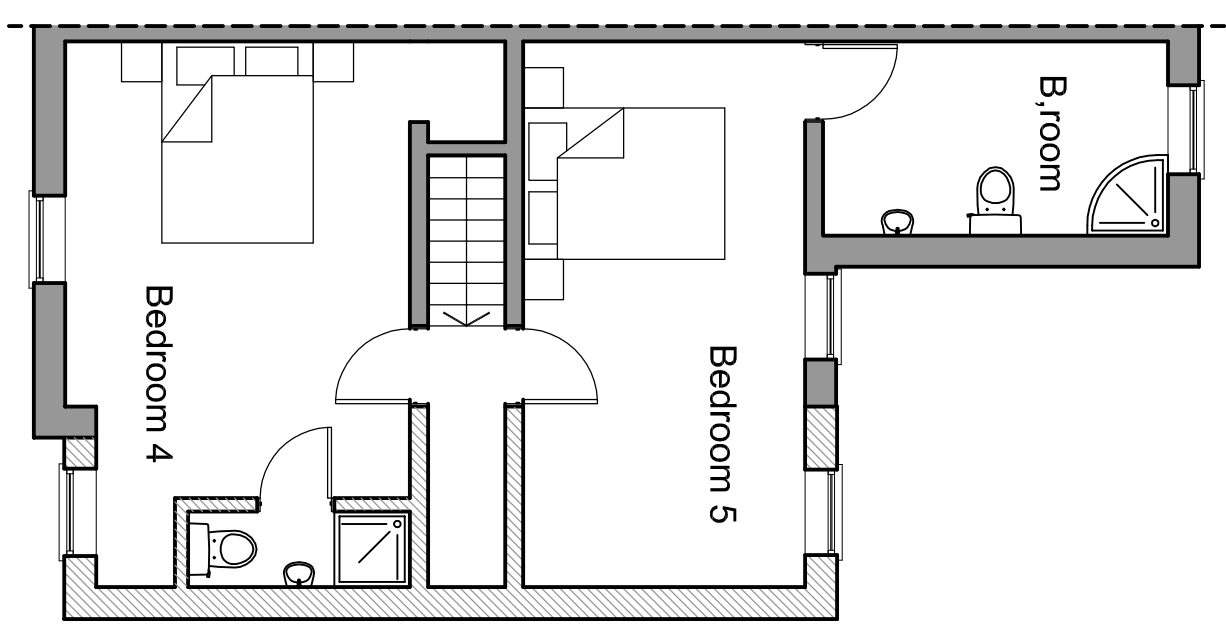

First Floor
Proposed

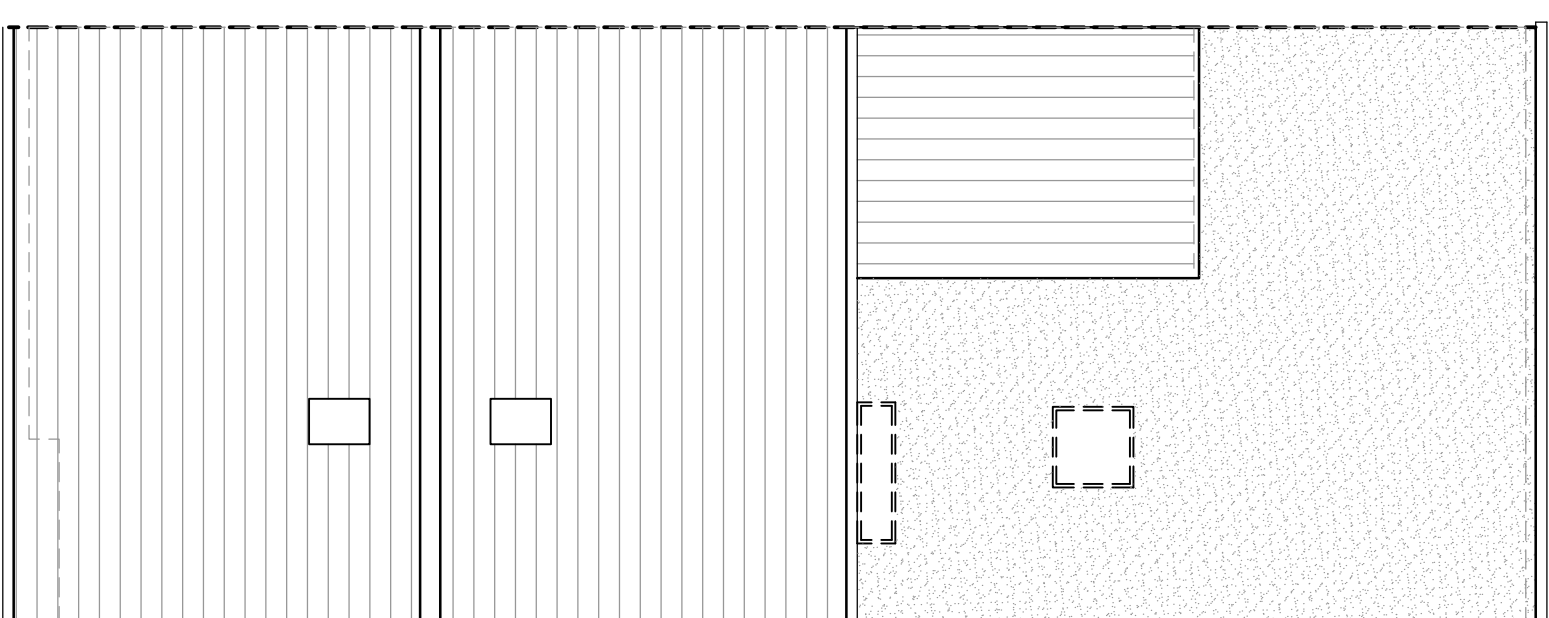


Roof Plan Proposed

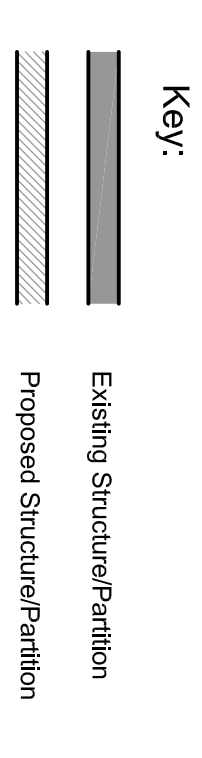

Key:

Existing Structure/Partition

Proposed Structure/Partition

 

SCALE 1 : 50

REV	DATE	DRN	CHKD	APPD	ISSUED FOR FULL PLANS APPROVAL	DESCRIPTION
A	24.07.15	CA	KL	JA		

DRAWING STATUS

For Approval



E: info@bluebirdengineering.co.uk

T: 0118 9583 551 F: 0118 9583 563

A: 110 London Street, Reading, RG1 4SJ

CLIENT		
Mr Singh		
PROJECT		
16 Amity Road Reading, RG1 3LJ		
TITLE		
Existing & Proposed Floor & Roof Plans		
DRAWN	DATE	SCALE
CA	July 2015	1:50 @ A1
DRG NO	REV	A
A-1010		

© BLUEBIRD ENGINEERING LTD 2013