



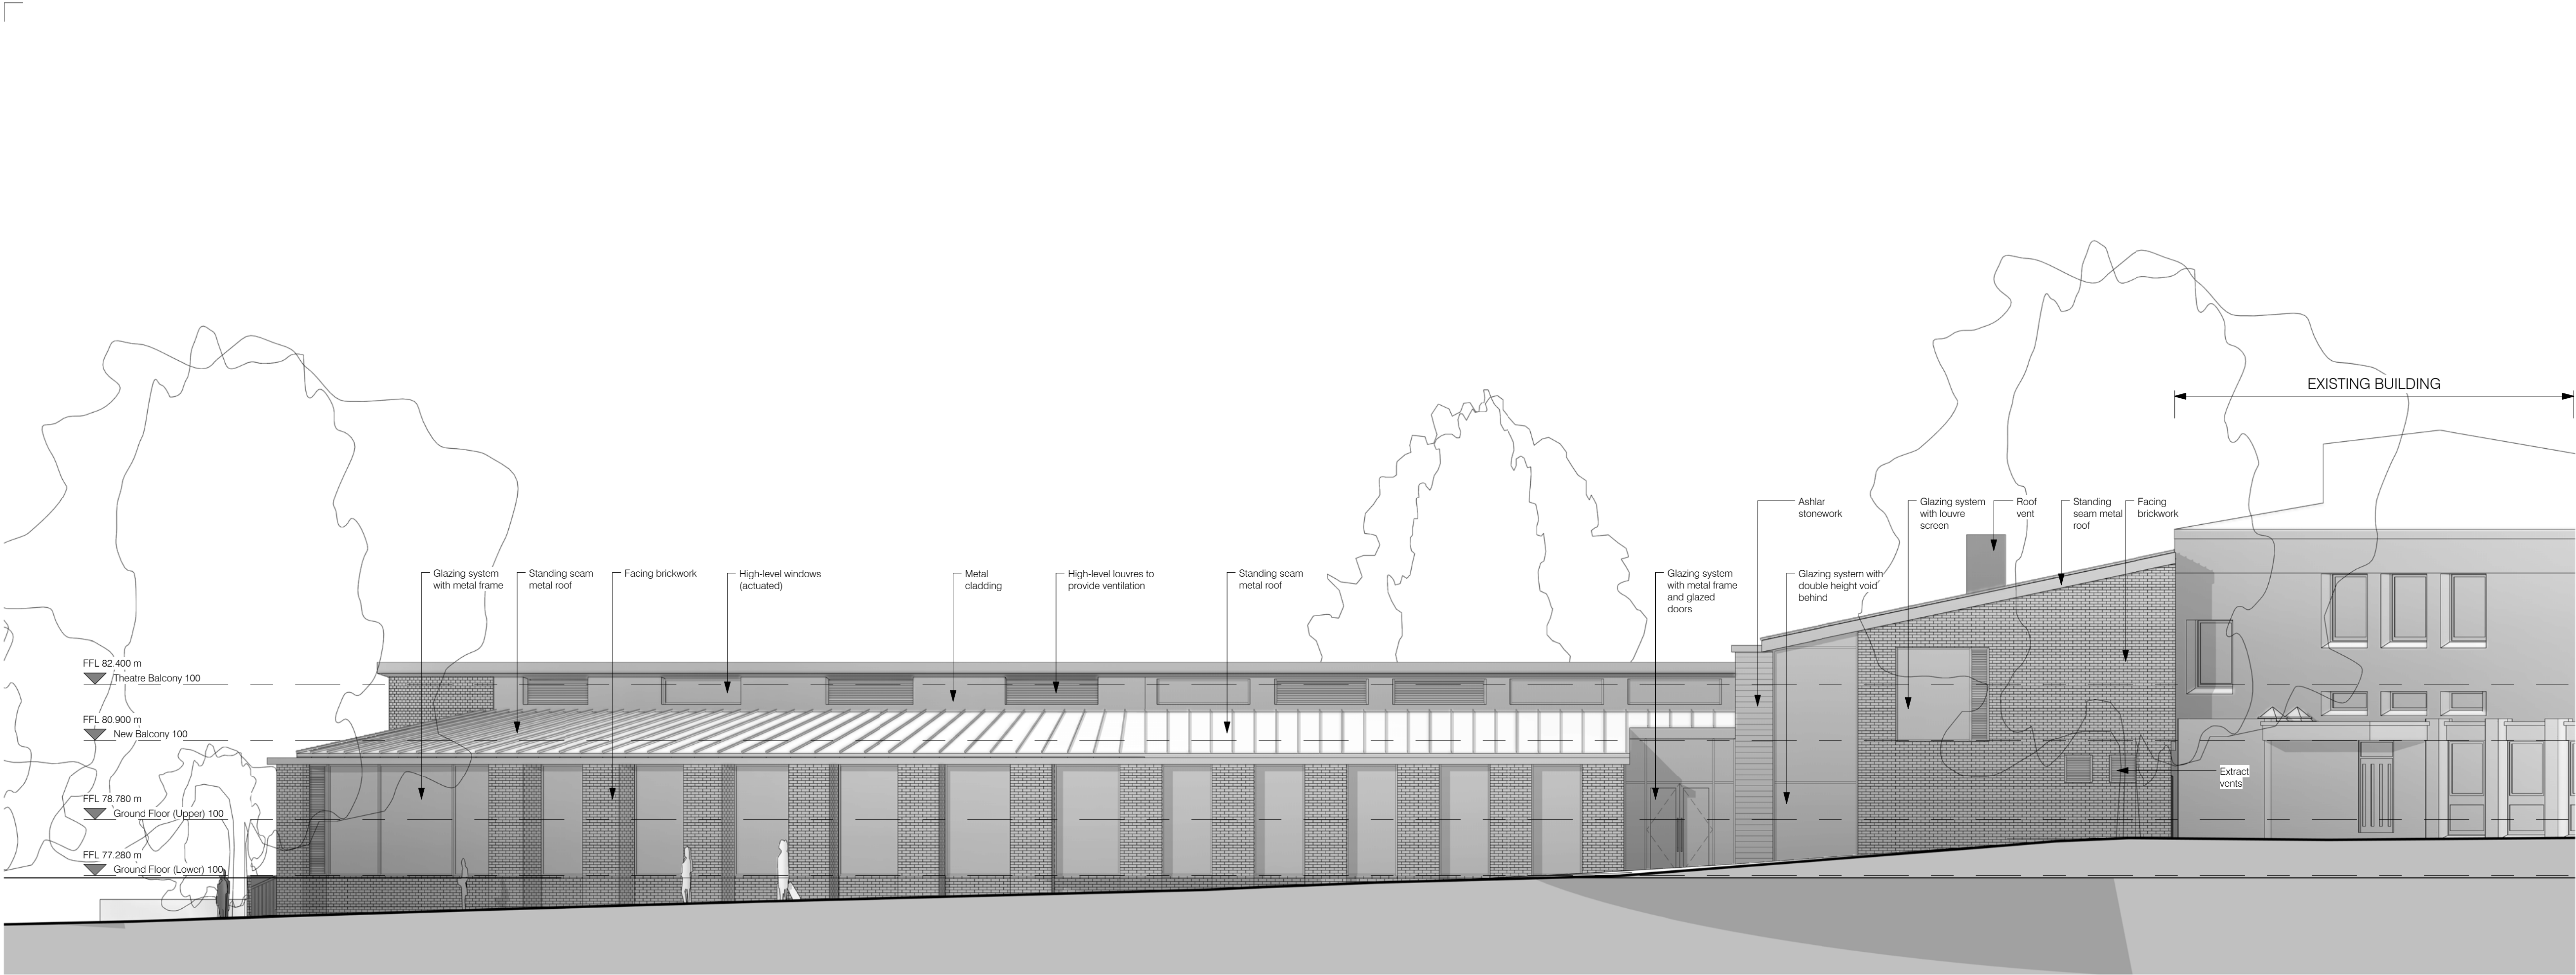

North West Elevation - Proposed
1 : 100

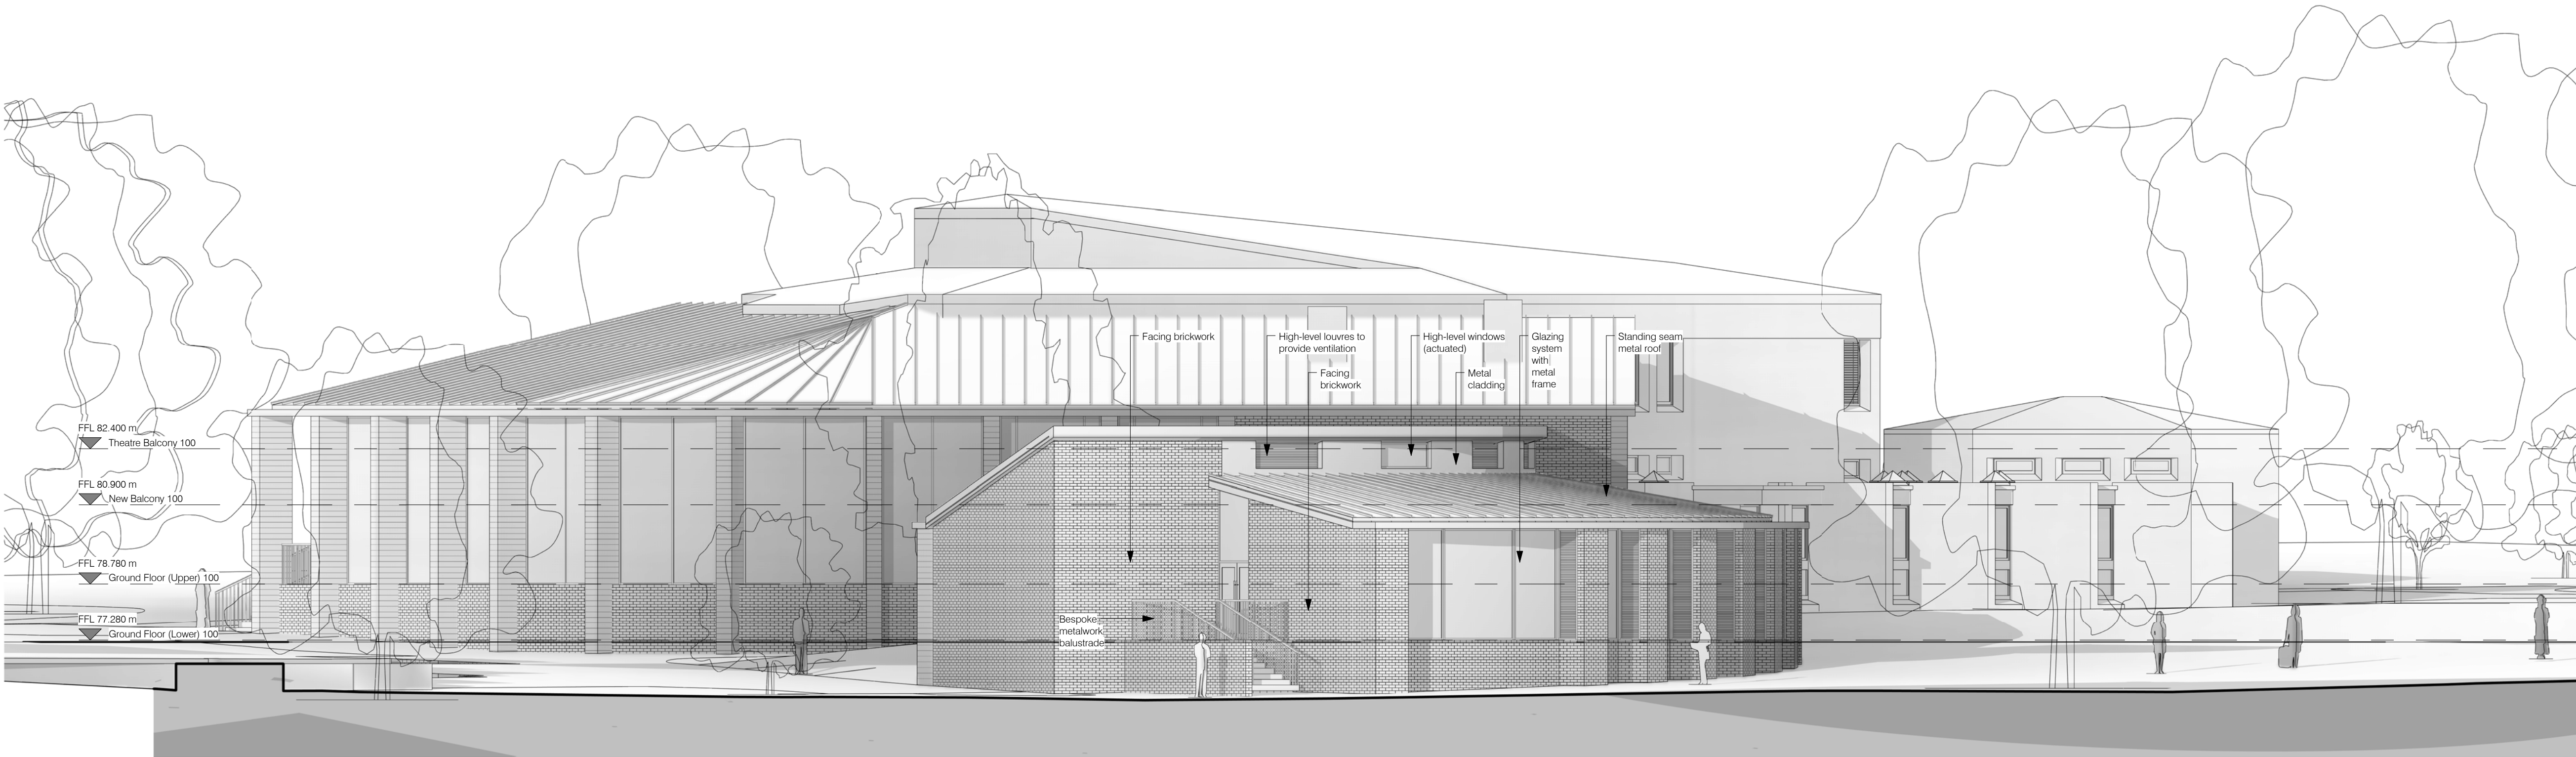

North East Elevation - Proposed
1 : 100

Copyright : Nugent Vallis Brierley LTD.

Responsibility will not be accepted for errors made by others in scaling from this drawing; all construction information should be taken from figured dimensions only. If in doubt ASK.

Scale 1:50 at A1 (1:100 @ A3)

0.5 1 2 3 5m

North West Elevation

North East Elevation

South East Elevation

South West Elevation

Proposed

Existing

B	Issued for PLANNING	23/12/2015	MM	SW
A	Issued to Quantity Surveyor	19/11/2015	MM	SW
Issue	Revision Description	Date	Dwn	Chk

Project Number **1353**

Scale 1 : 100 @ A1

Stage PLANNING

Status

Project **Music and Media**

Client **Leighton Park School**

Title **Proposed Elevations - North West and North East**

Reference **2 300**

Issue **B**