


Scale Bar 0 1m 2m 5m 1:100 @ A3

PLANNING
Do not scale from this drawing unless for Planning purposes.
Written dimensions only shall be taken from this drawing.
ALL DIMENSIONS must be checked on site by the Contractor prior to the commencement of any fabrication or building works on site and where applicable, all dimensions and details are to be read in conjunction with any specialist consultants' drawings; any disparity between drawings is to be brought to the attention of the client prior to the commencement of any fabrication or building works.
This drawing is the property of Richard Davey and may not be reproduced without permission.

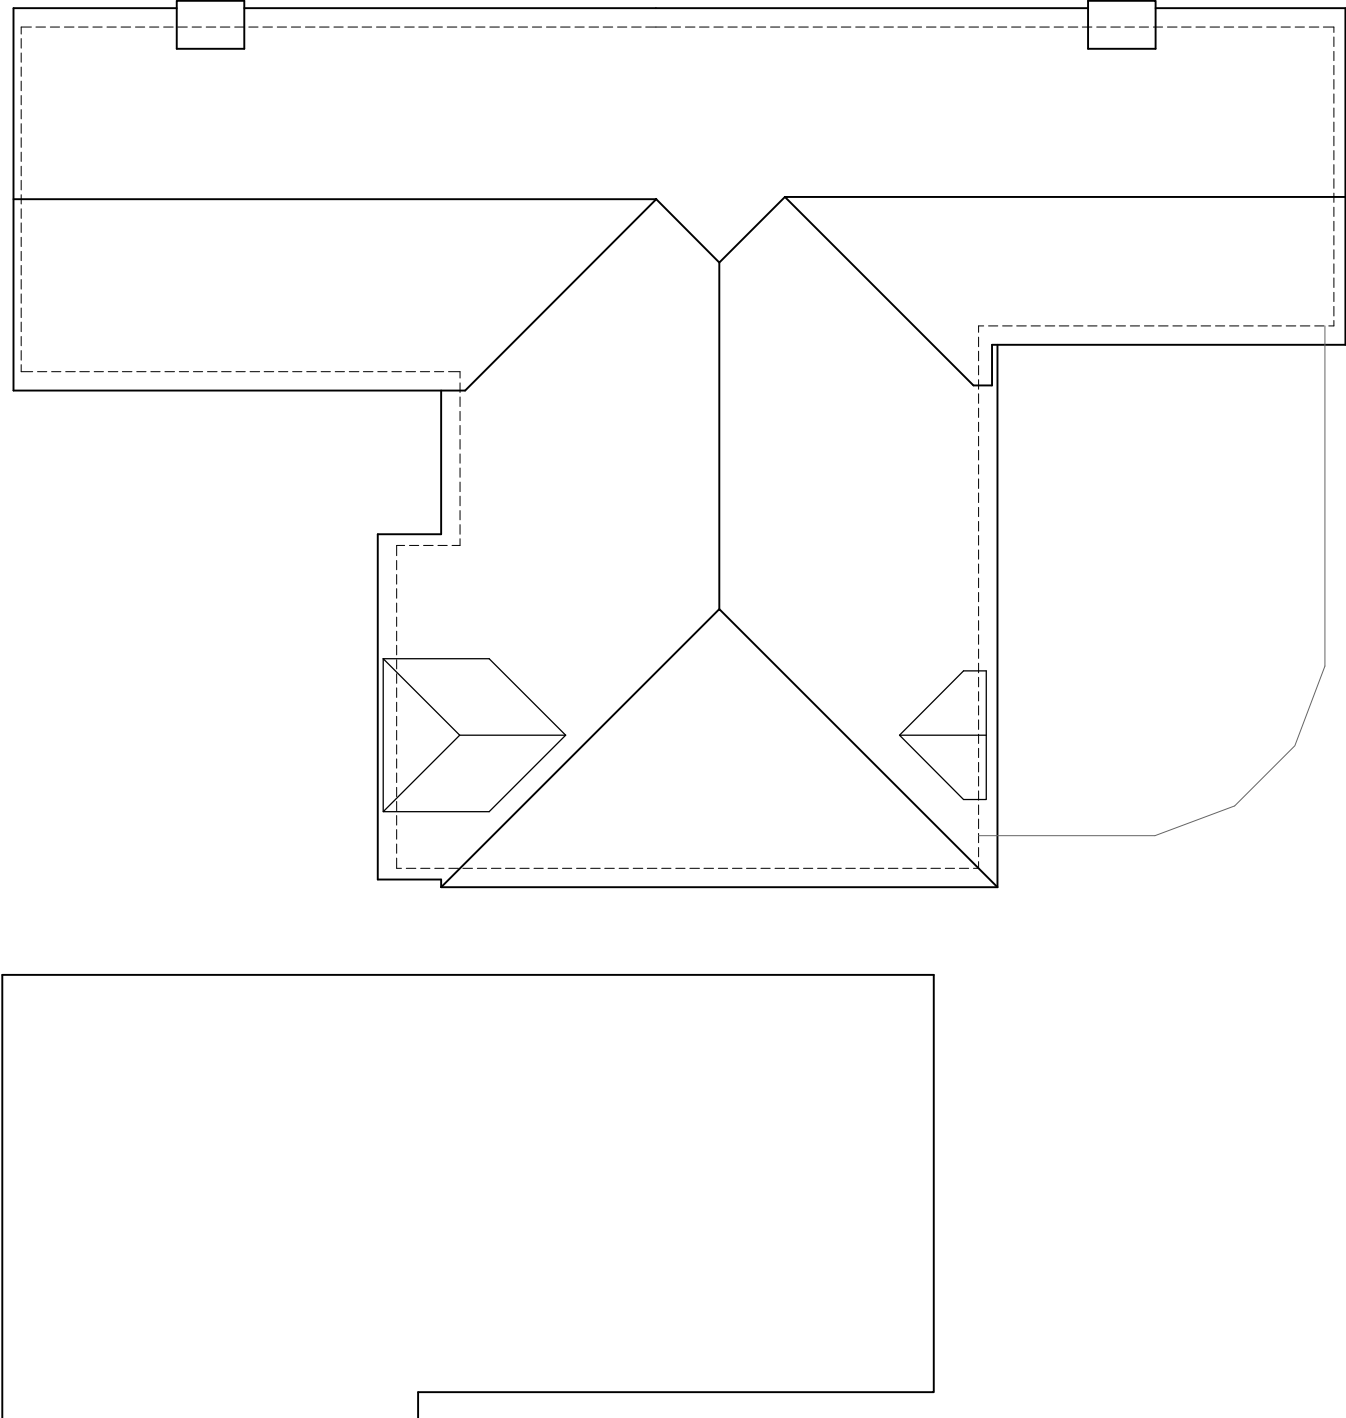

Revision	Date	Description
----------	------	-------------

--	--	--

Client
Mr & Mrs S Tait

Drawing Title
Alterations to
223 New Lane Hill
Tilkehurst
Berkshire
RG30 4JU

Drawing Title
PLANNING:
Existing Roof Plan

Date DEC 15	Scale 1:100 @ A3
Drawn RAD	Checked

Drawing No
WDC 1518-05

RICHARD DAVEY
20 Boleynbrooke Way, Thatcham, Berks, RG19 4GQ
tel : 0777 336 2822
email: richard.davey.design@gmail.com