




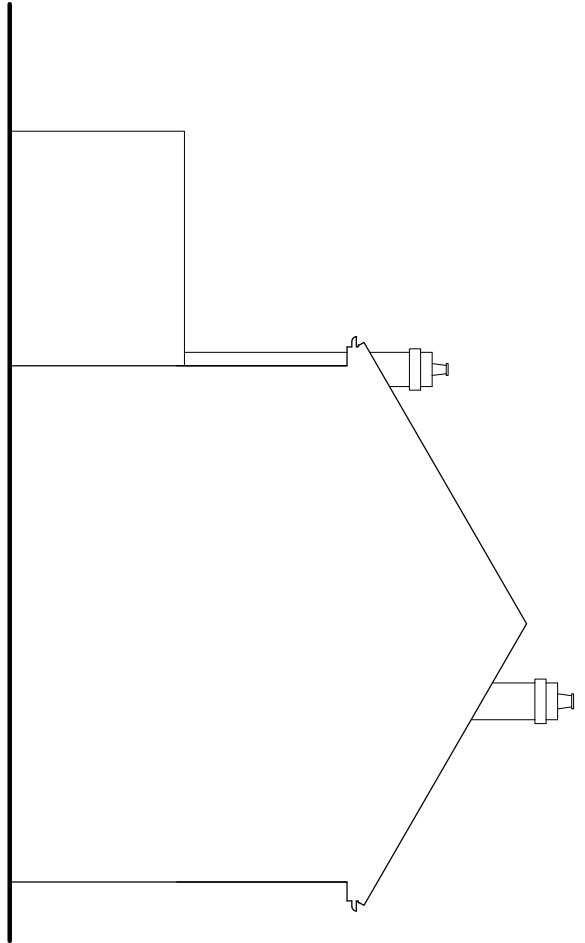


EXISTING SIDE ELEVATION

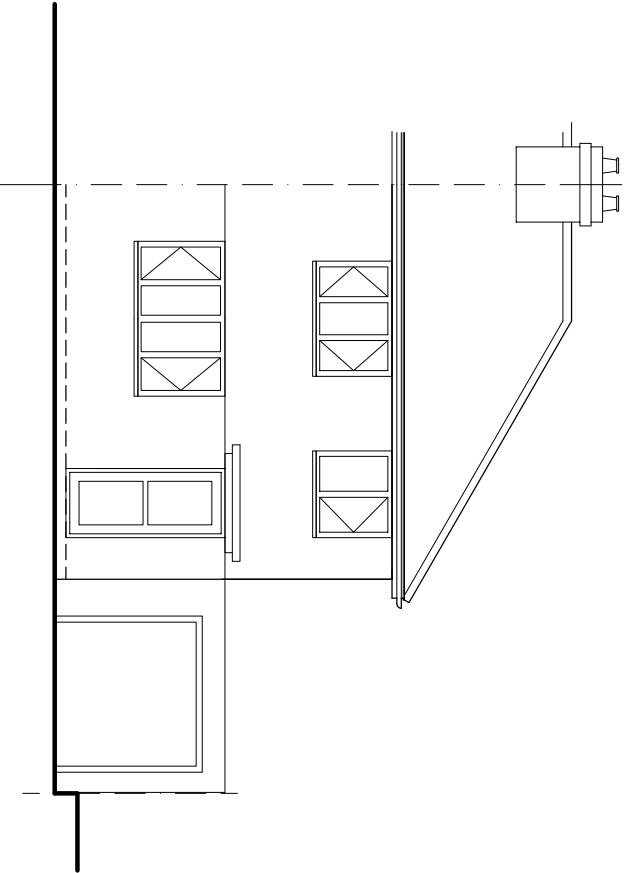

EXISTING FRONT ELEVATION

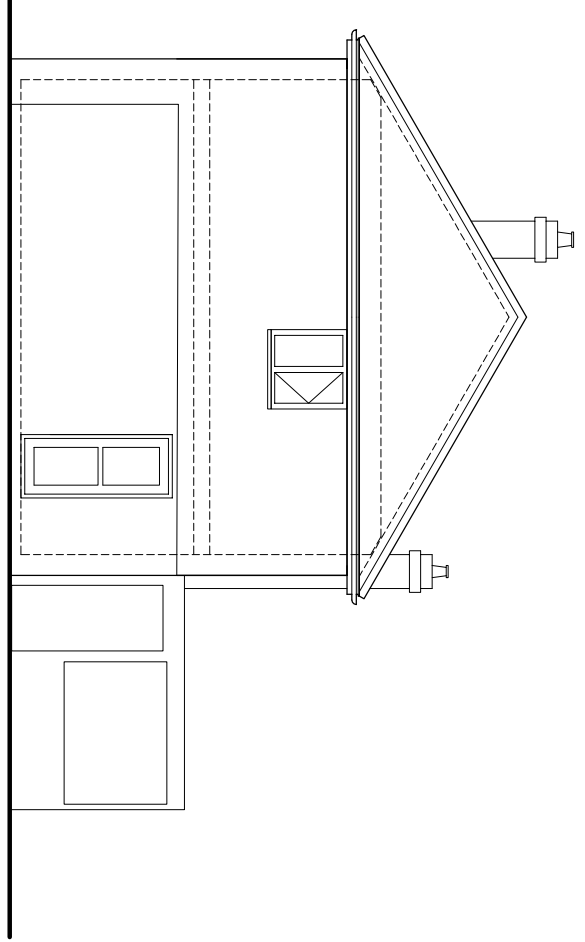


EXISTING SIDE ELEVATION

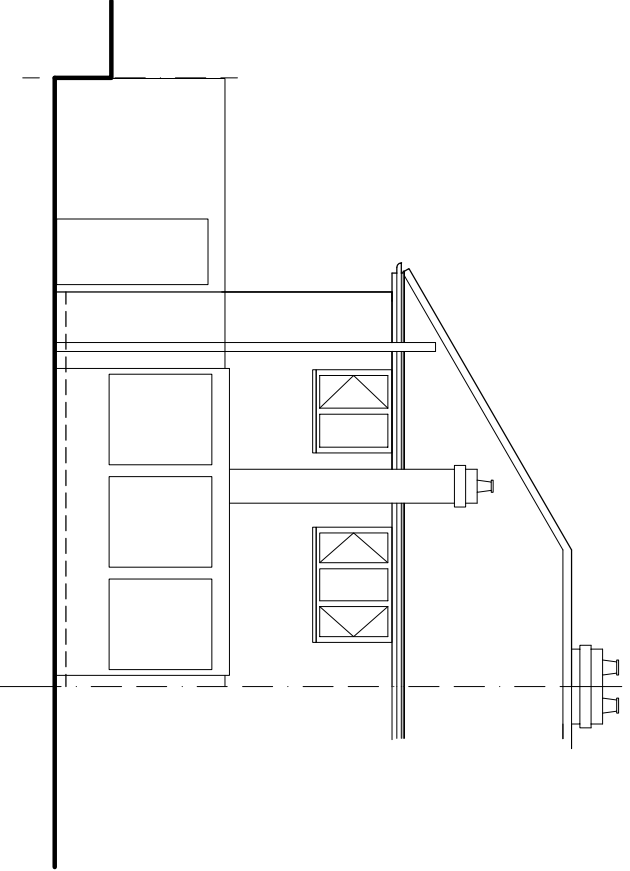


EXISTING REAR ELEVATION

0 1 2 3 Metres
SCALE 1 - 100

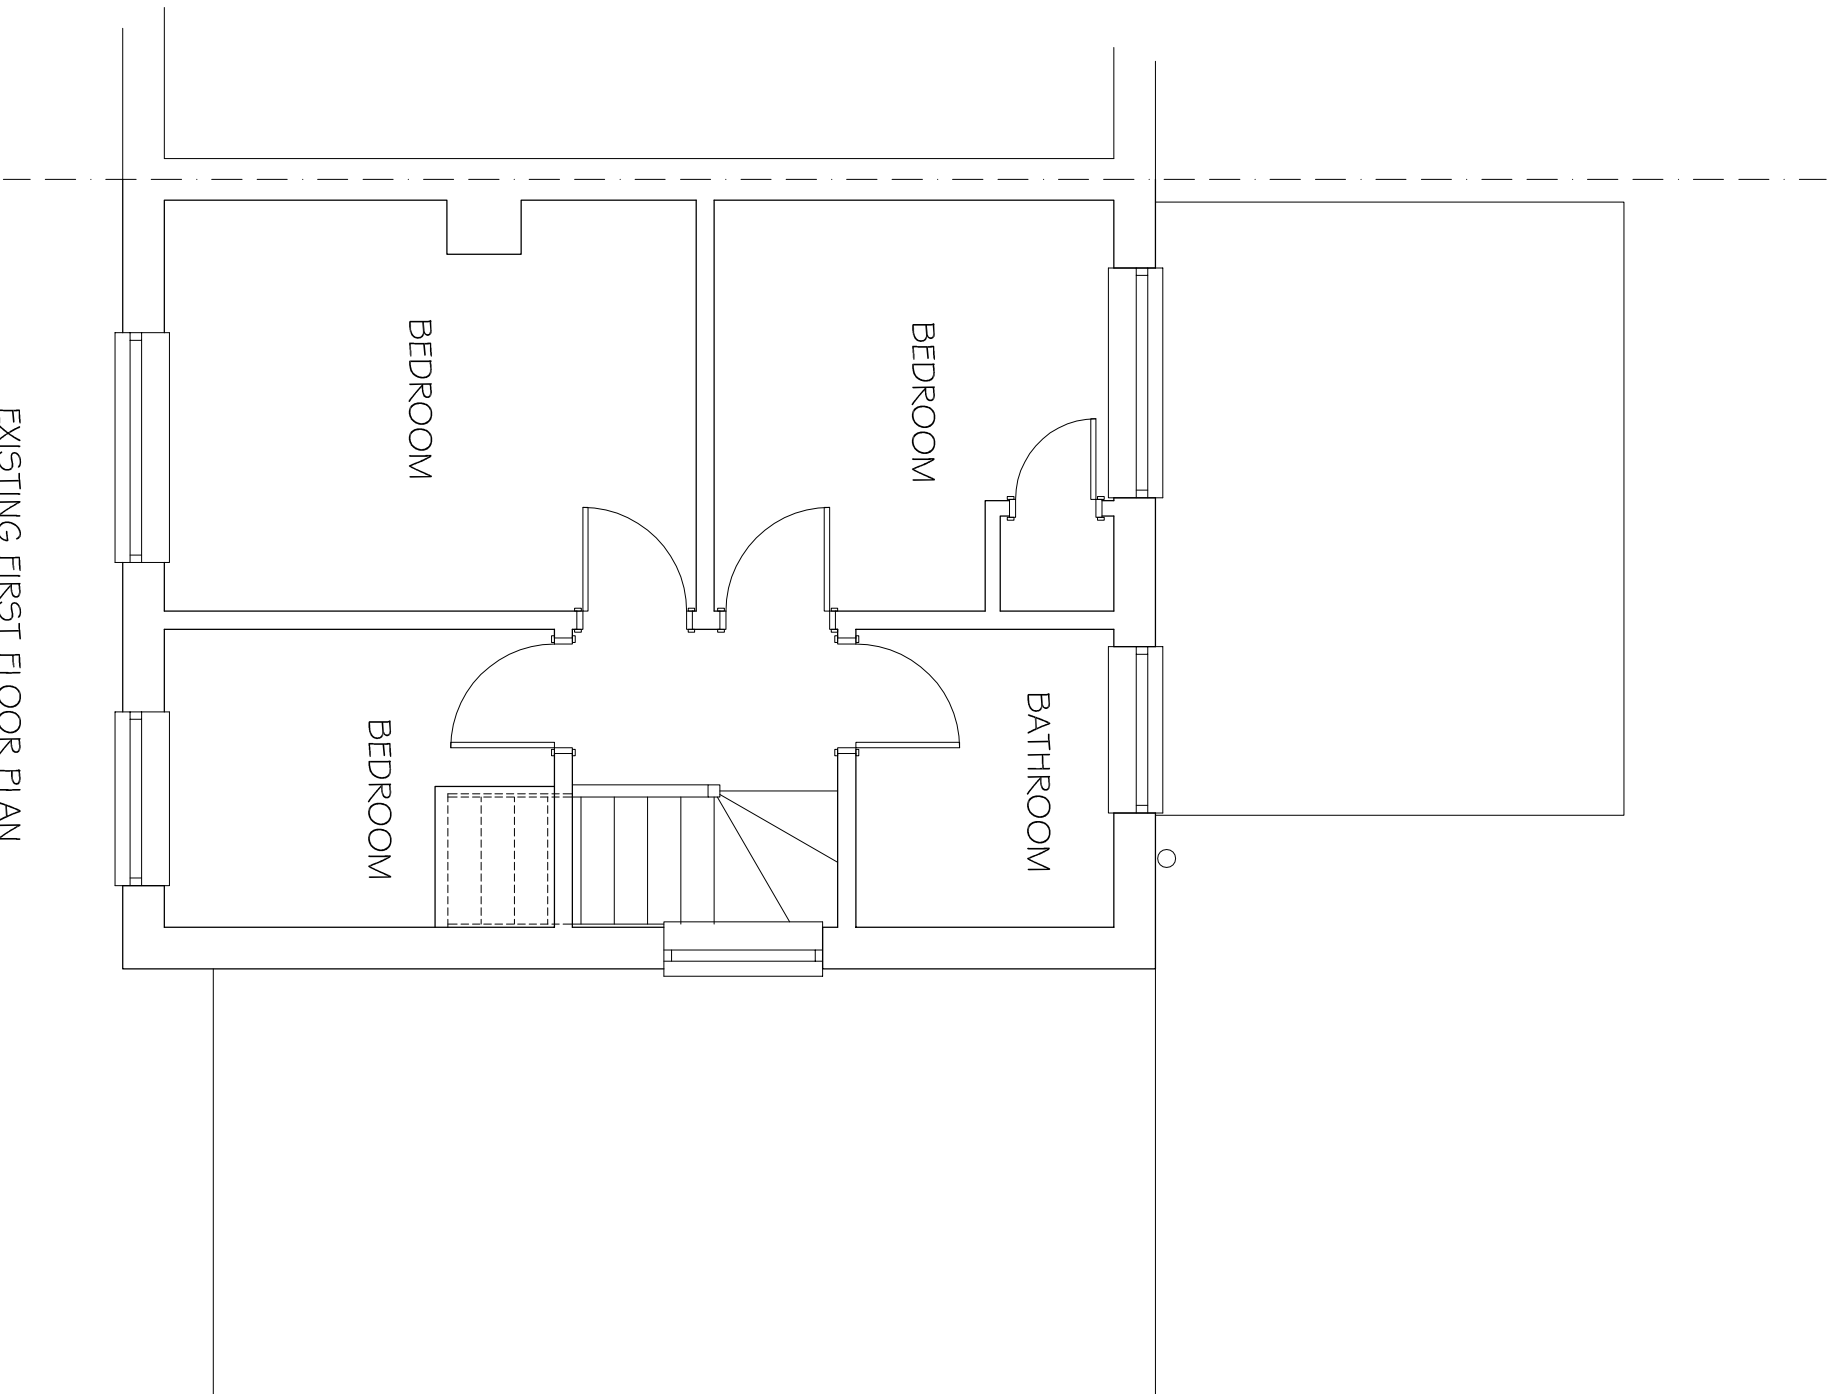

EXISTING FIRST FLOOR PLAN

0 1 2 3 Metres
SCALE 1 - 50

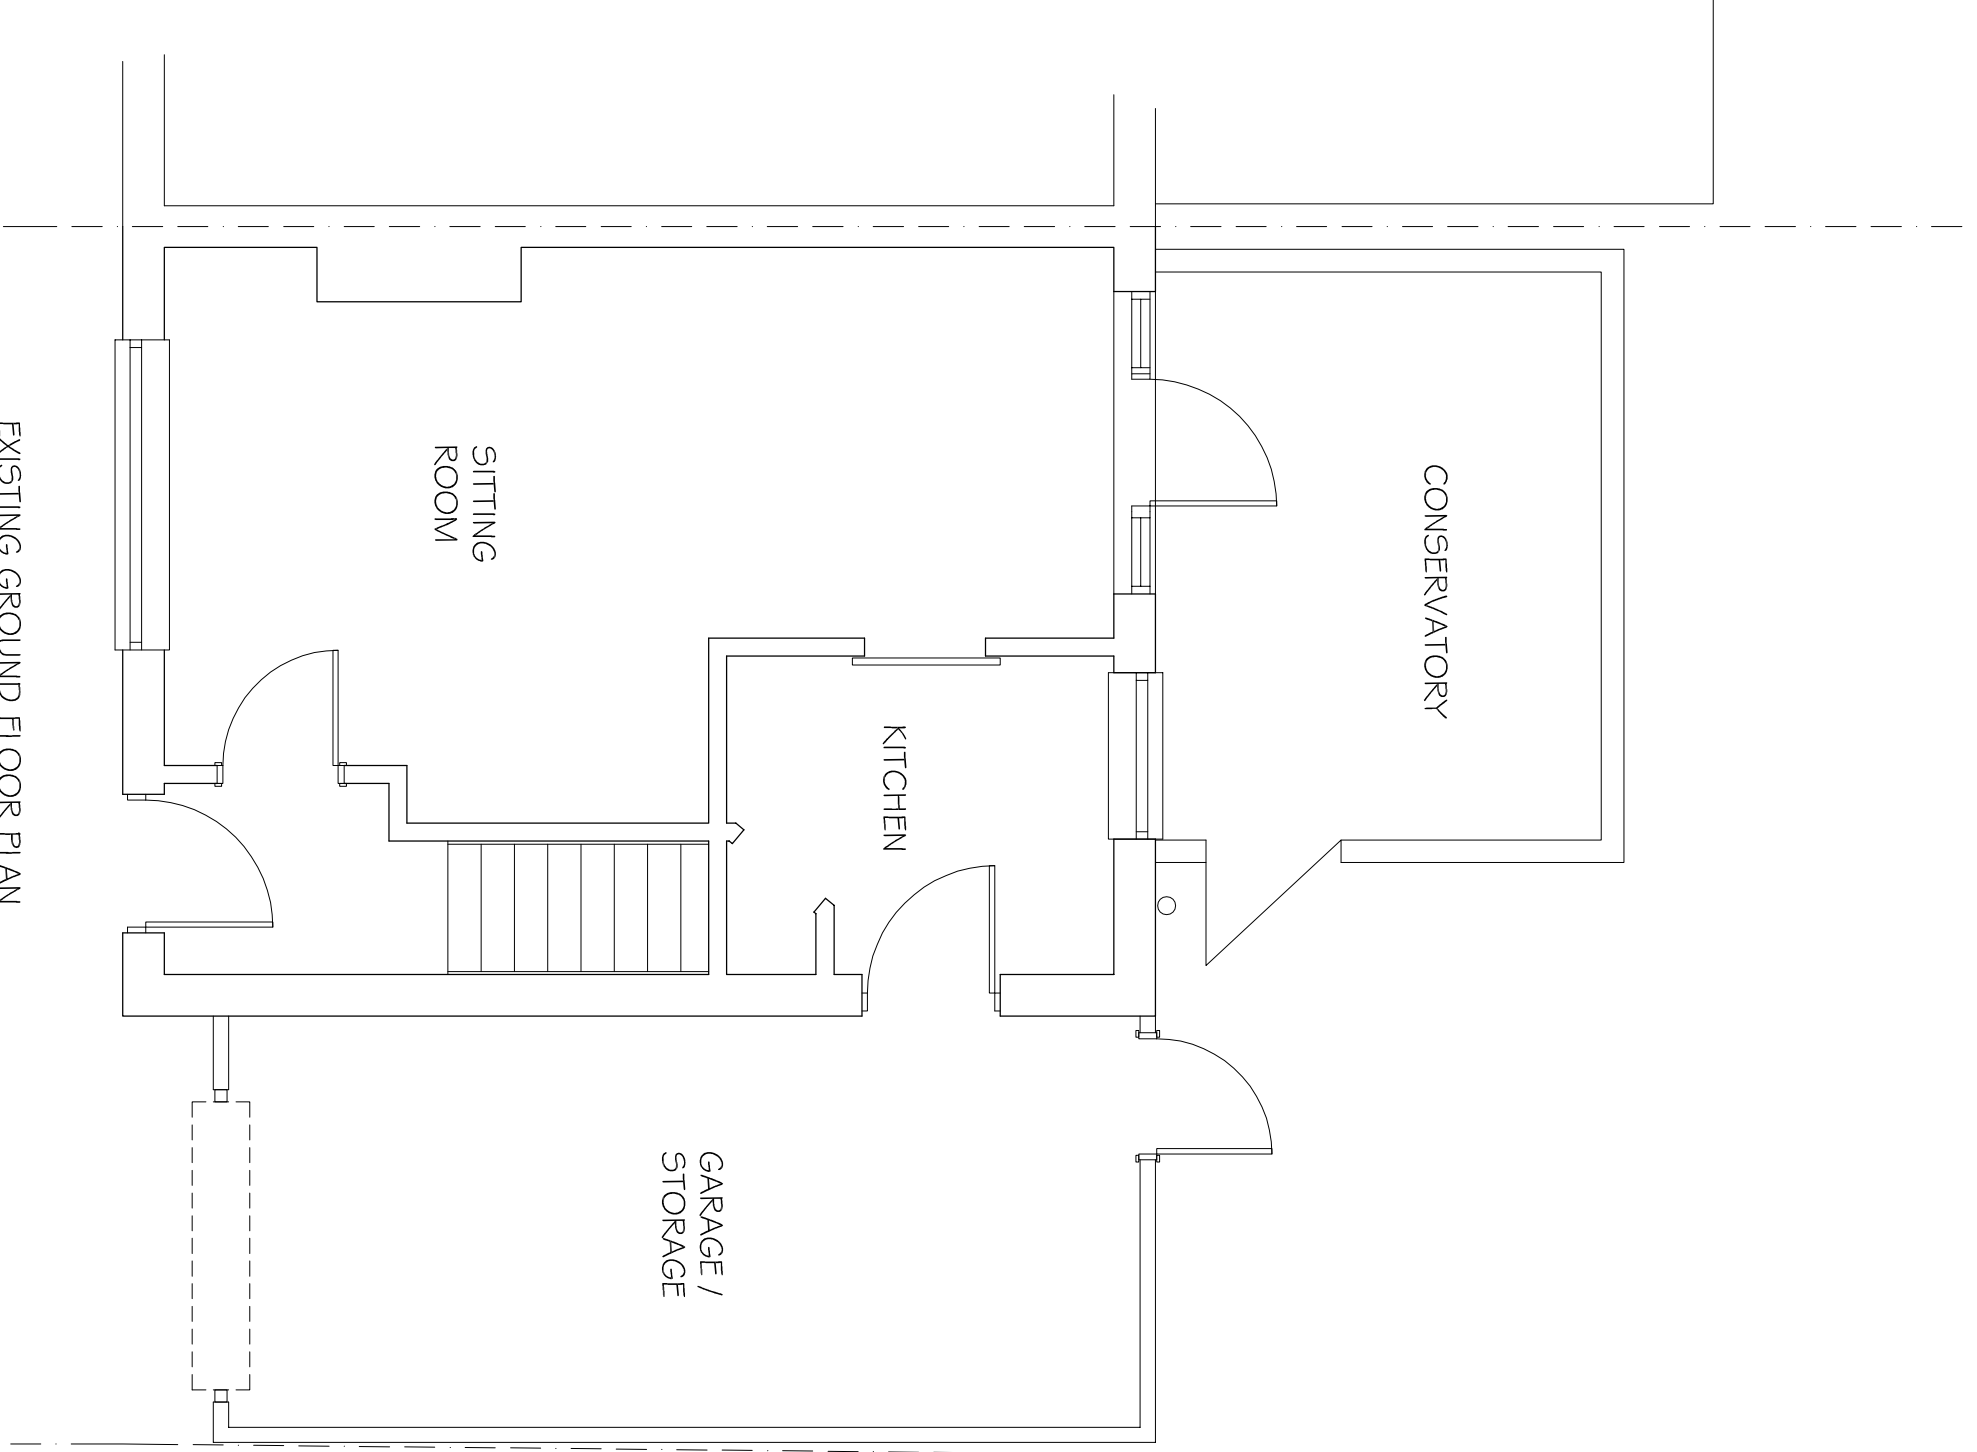

EXISTING GROUND FLOOR PLAN



©Crown Copyright. All rights reserved. Licence no. 100019980
0 10 20 30 Metres
SITE PLAN
SCALE 1 - 1/250

DATE	MODIFICATION	ISSUE	TITLE:-	SCALE:-	AS STATED @A1
			EXISTING PLANS & ELEVATIONS For Mr and Mrs S Shaw 8 Haywood Way, Reading, RG30 4QP	DRAWN BY:-	DATE:-
				CVS Designs Ltd	Feb 2016
				DRAWING No:-	REV:-
				01	