




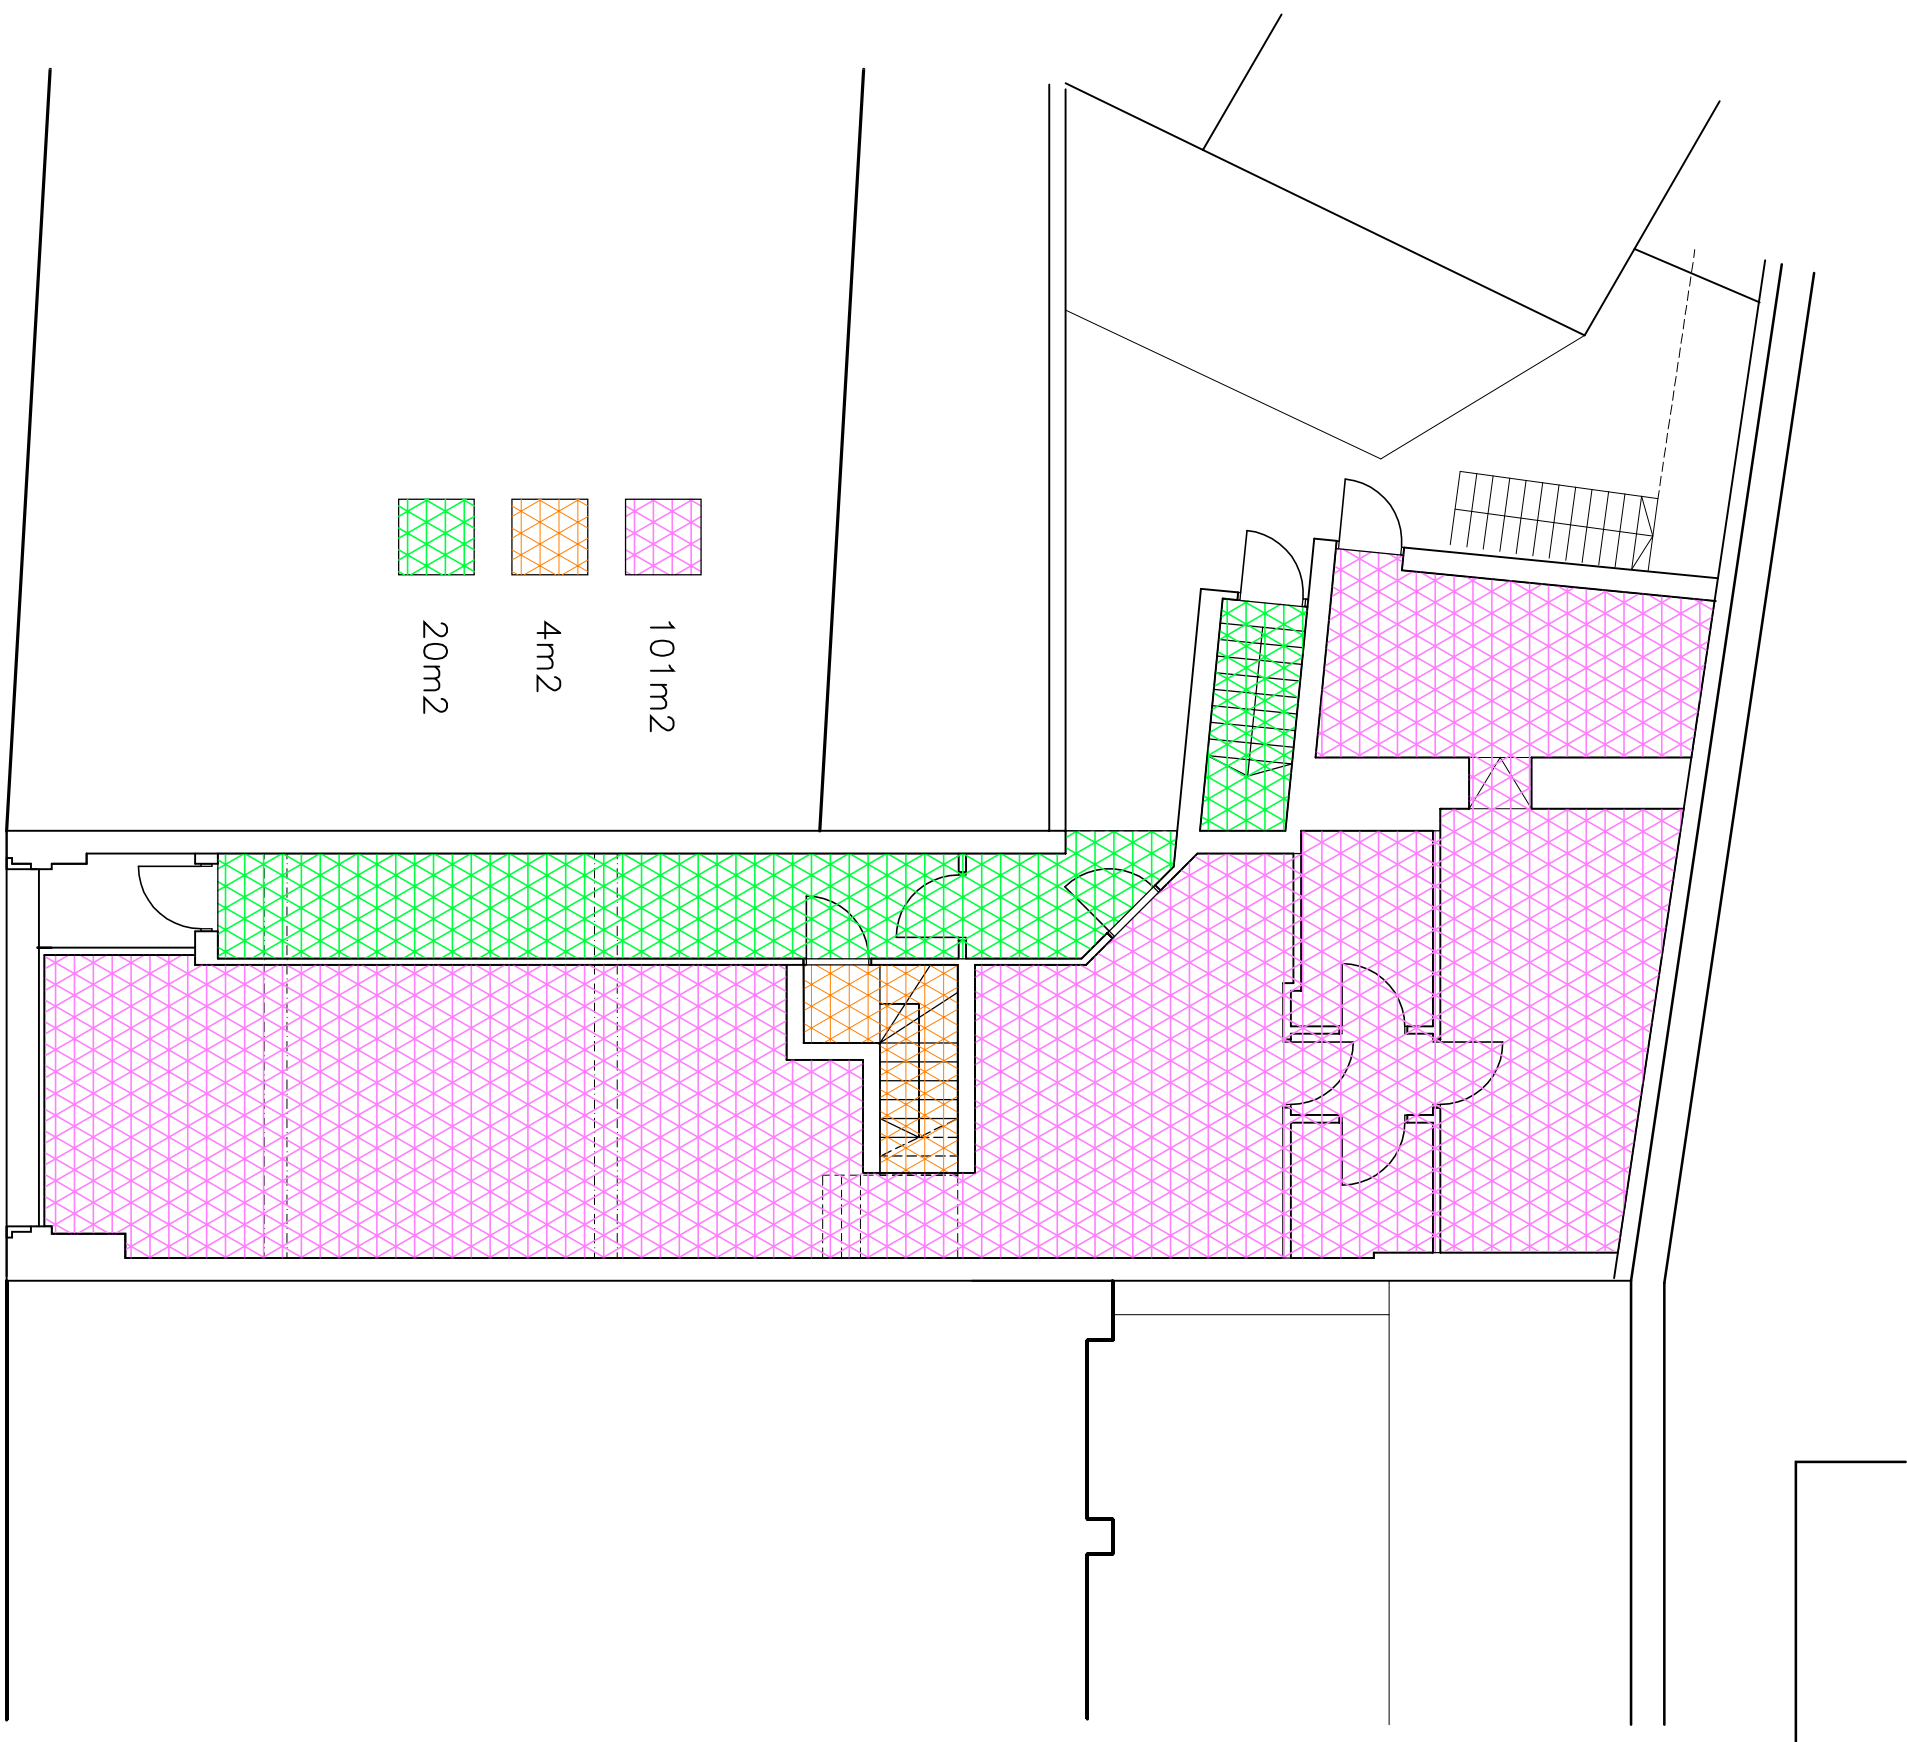


Ground Floor Plan

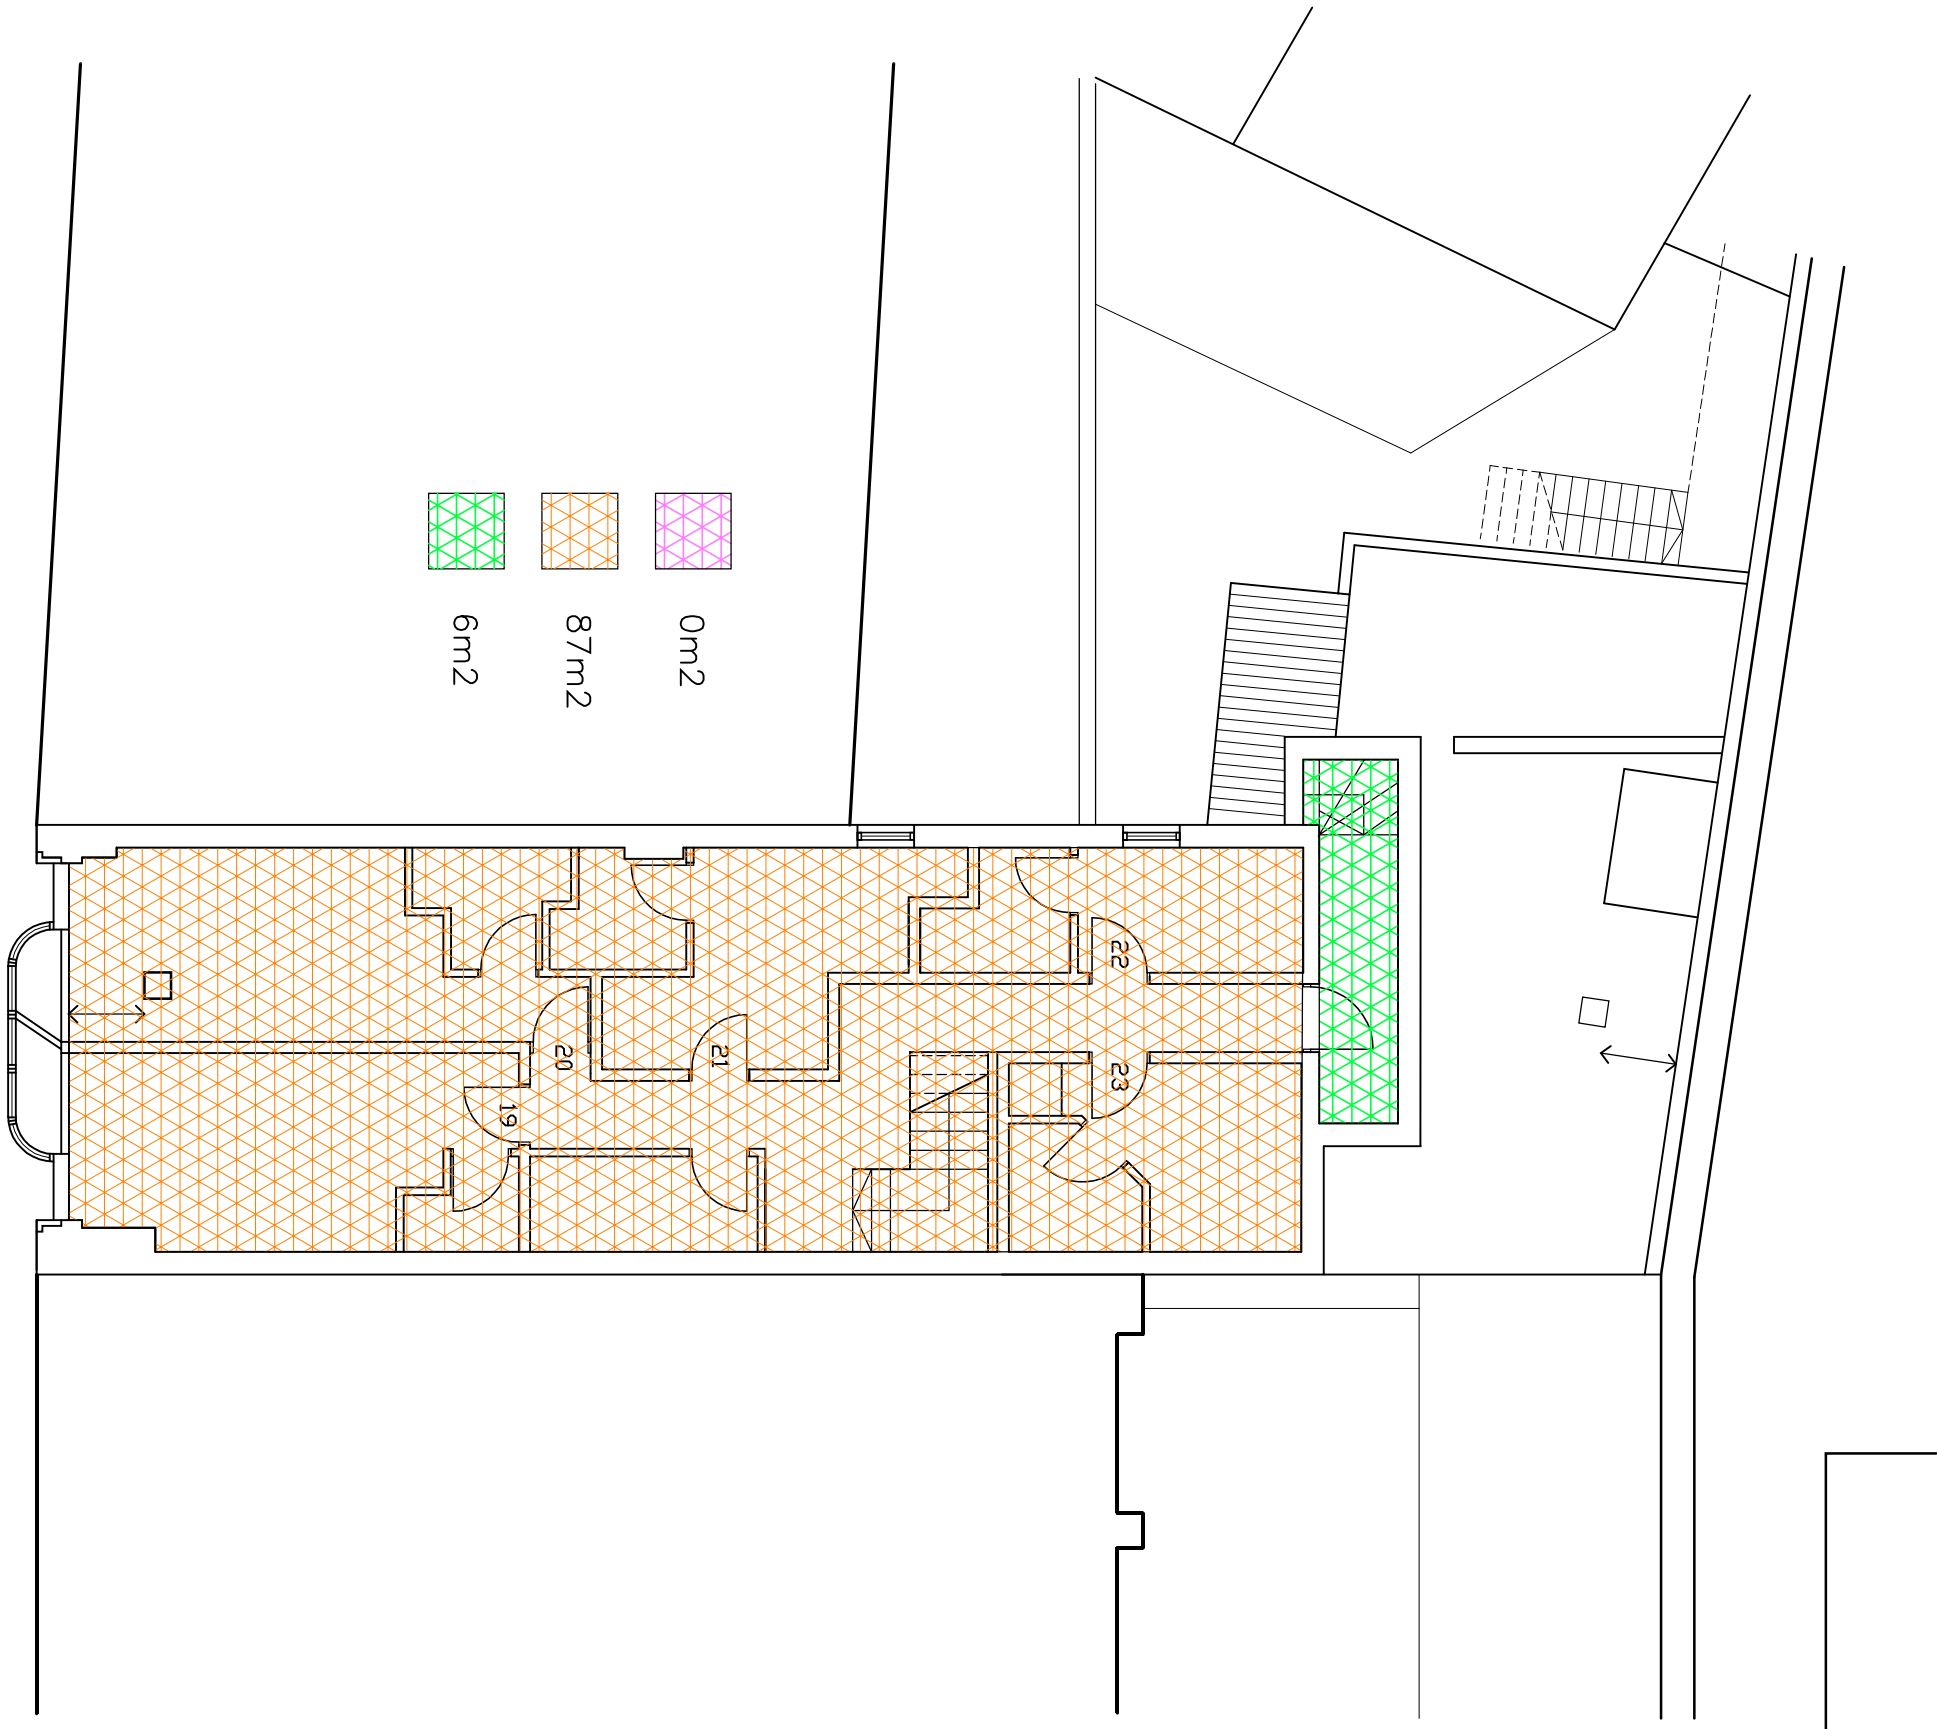

First Floor Plan

- A3 – Cafe Use
- C1 – Bed & Breakfast Accommodation
- Other (Services/Escape)

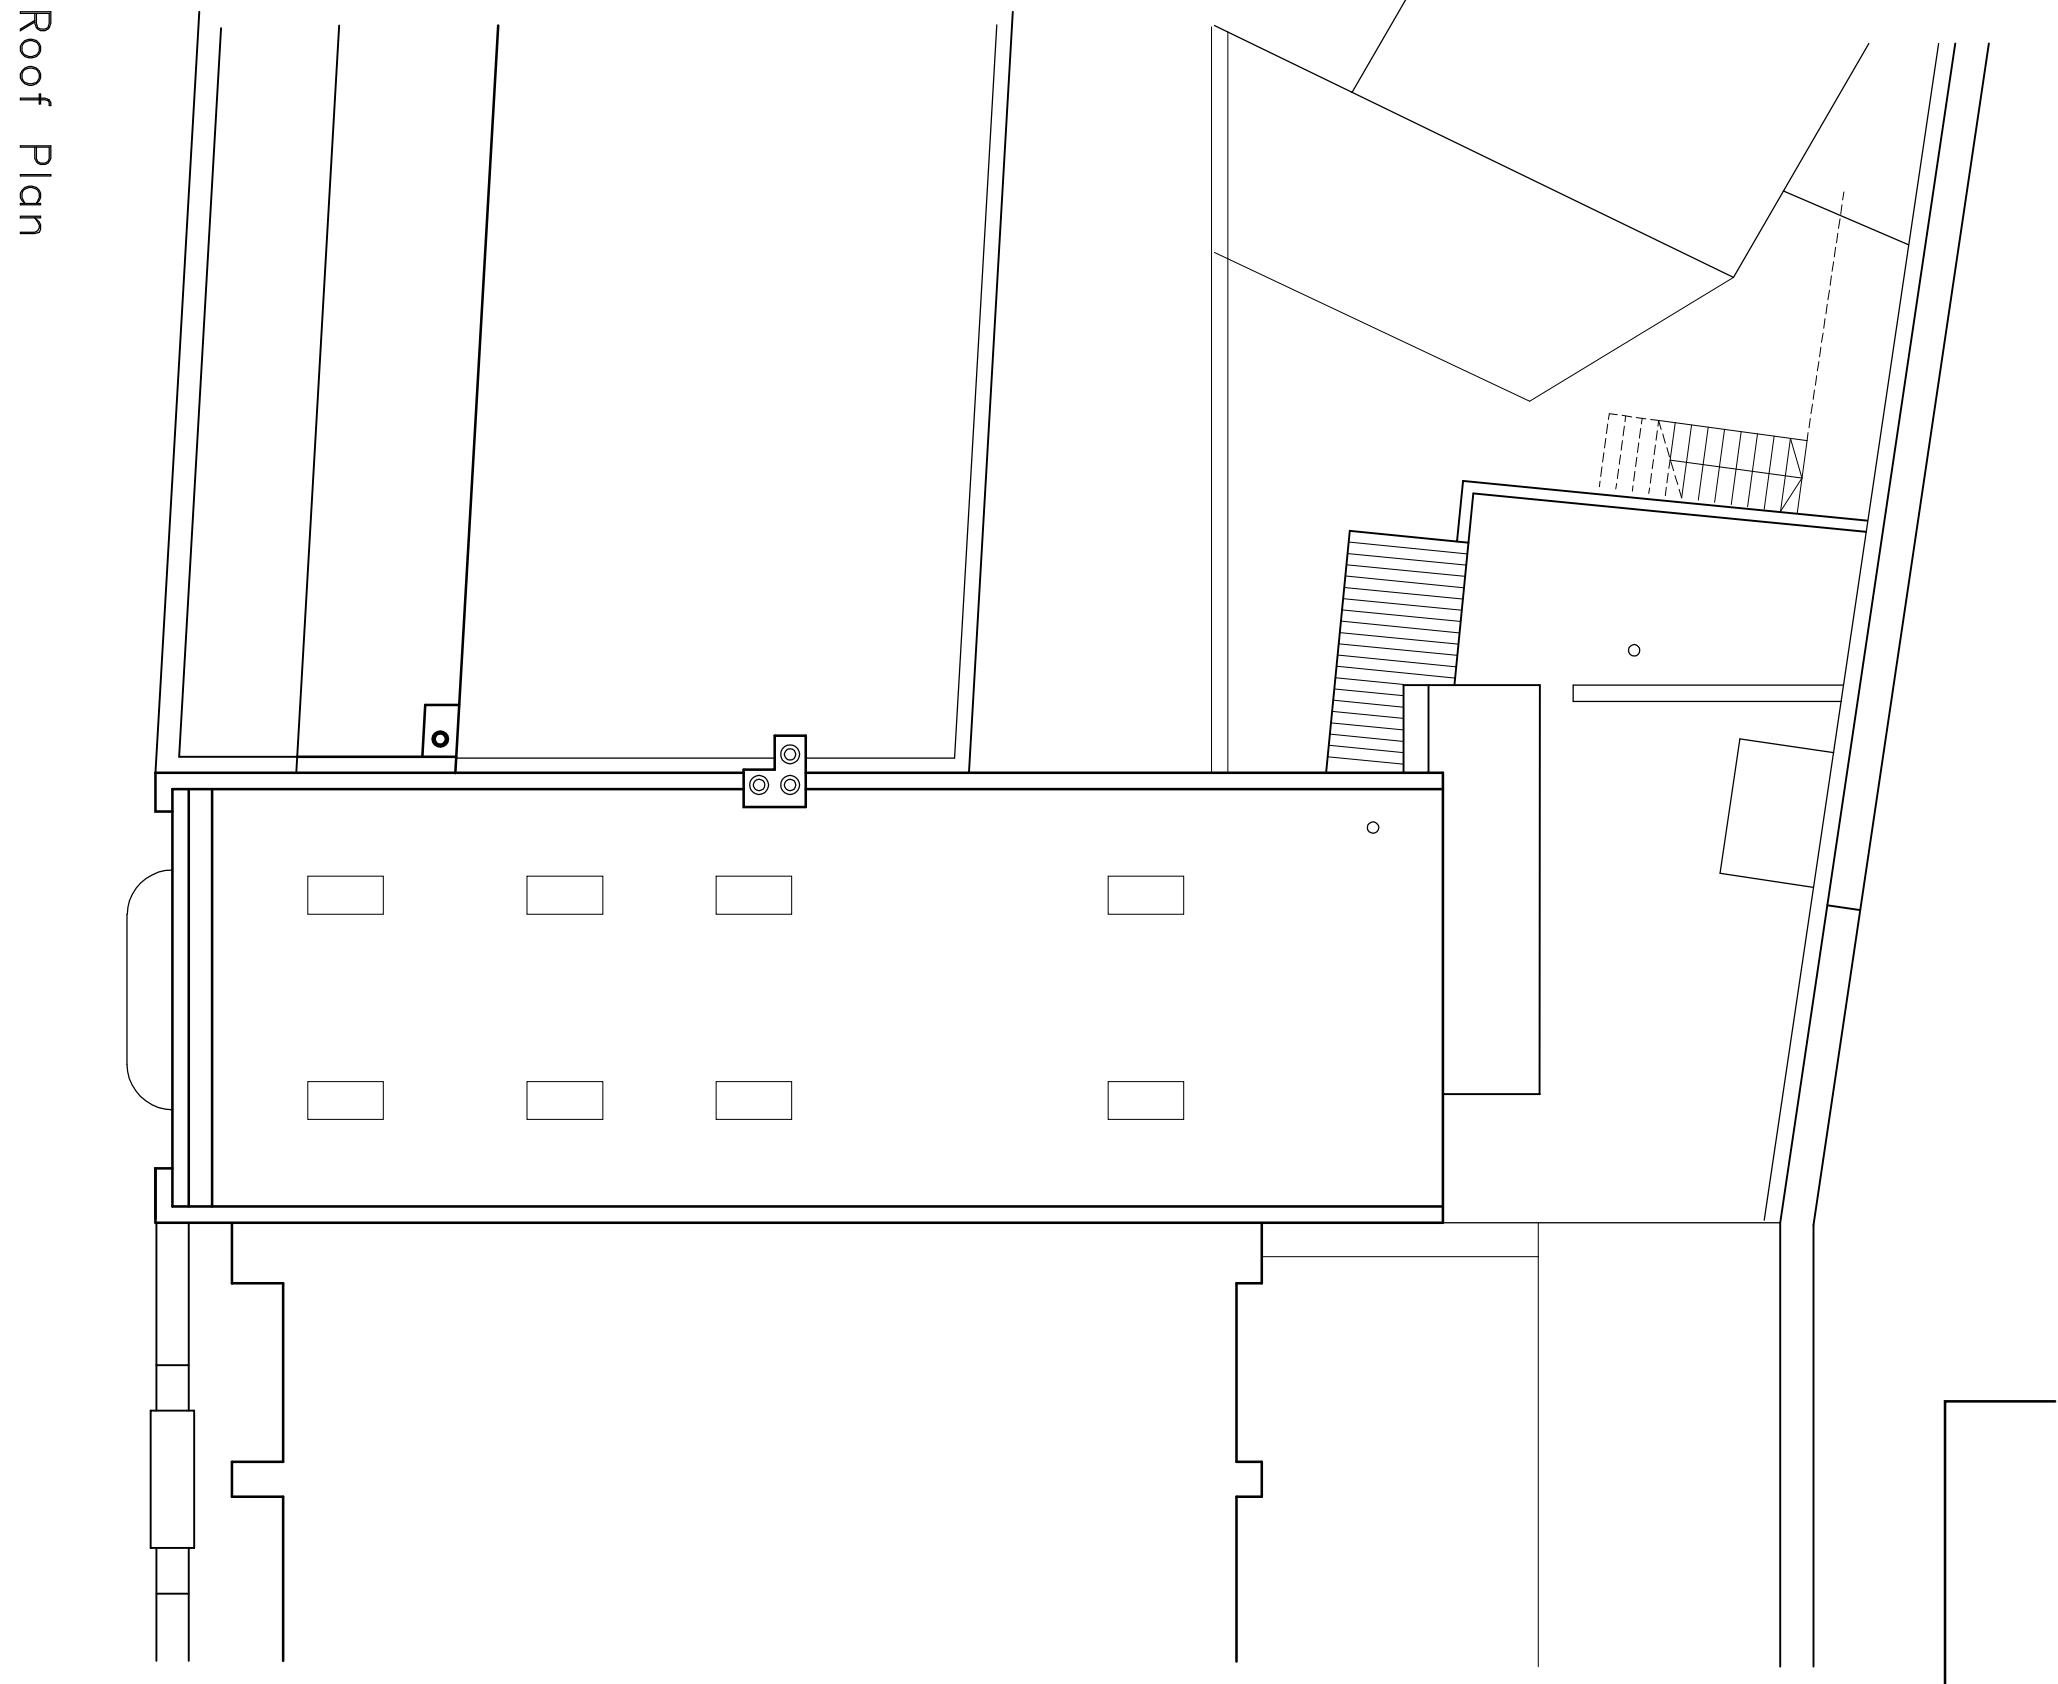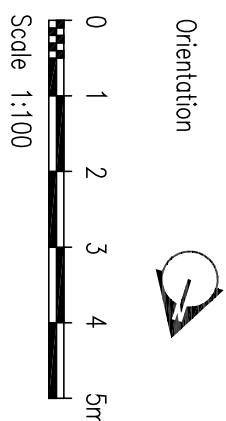

Roof Plan

DAVID CLARKE ASSOCIATES			
Architects	Engineers	Energy Consultants	
6 Moorfield Road T +44 (0)20 8332 9696 E david.clarke@dcassociates.com DAVID CLARKE ASSOCIATES	Orpington Kent F +44 (0)1893 819 911 WWW.DCLARKEASSOCIATES.CO.UK	696c Old Kent F +44 (0)1893 819 911 WWW.DCLARKEASSOCIATES.CO.UK	
© This drawing is copyright. To be read in conjunction with all project documentation. Do not scale. All dimensions to be checked on site			
Author: -	Drawn: DA	Checked: BB	Date: 11/10/20
Scale 1:100			
Job number: 1730			
Status: P			
Drawing No: 30			
Rev: -			