


NOTES :
ALL SETTING OUT MUST BE CHECKED ON SITE
ALL LEVELS MUST BE CHECKED ON SITE
ALL FIXINGS AND WEATHERINGS MUST BE CHECKED ON SITE
ALL DIMENSIONS MUST BE CHECKED ON SITE
THIS DRAWING MUST BE READ IN CONJUNCTION WITH THE RELEVANT SPECIFICATION CLAUSES
THIS DRAWING MUST NOT BE USED FOR LAND TRANSFER PURPOSES

© BUTLER ASSOCIATES

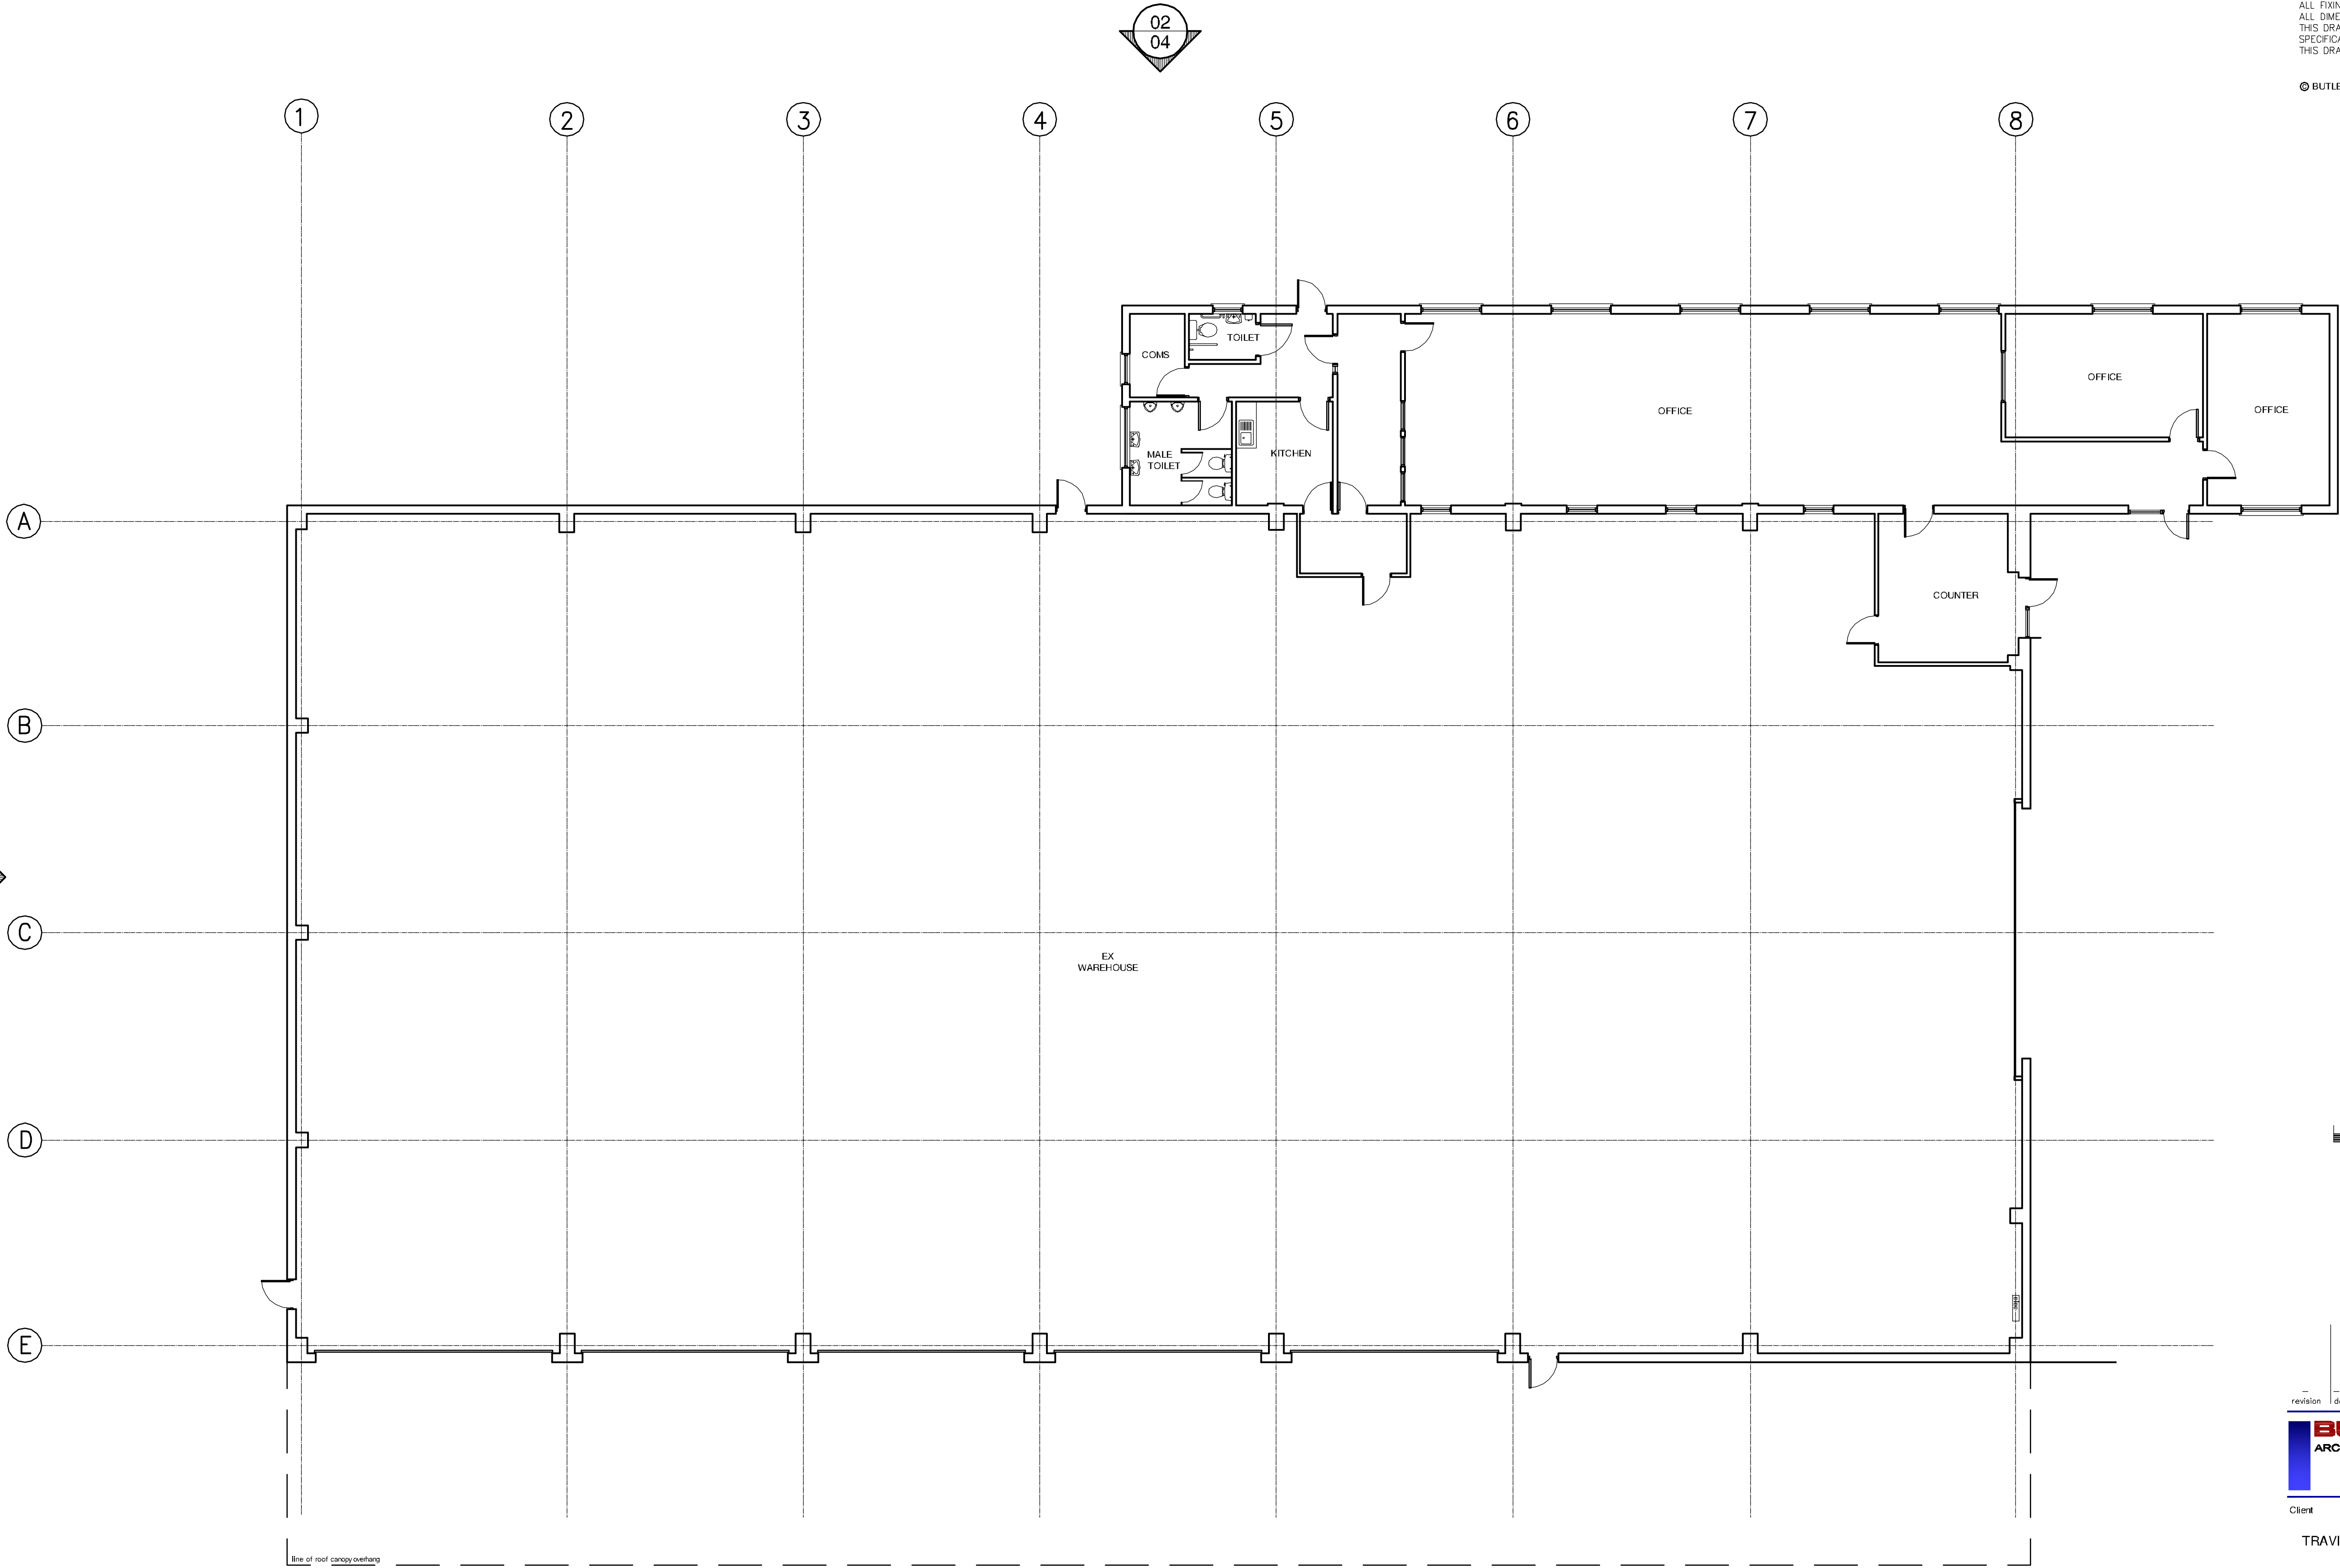

revision	date	notes

BUTLER ASSOCIATES
ARCHITECTURE DESIGN & PROJECT MANAGEMENT
24 - CHIPSTEAD STATION PARADE, CHIPSTEAD, CR2 9TE
T 020 8224 6606 F 01737 553963 E mail@basoc.co.uk

Client

TRAVIS PERKINS

Location

FORMER CITY LINK WAREHOUSE
ACRE ROAD
READING RG2 0SU

Drawing

EXISTING GROUND FLOOR PLAN

Date
JULY 2015

Scale @ A3 = 1:200
Scale @ A1 = 1:100

Drawing No.

Rev.

1542/P03

-

01 EXISTING GROUND FLOOR PLAN
03 SCALE 1:100