



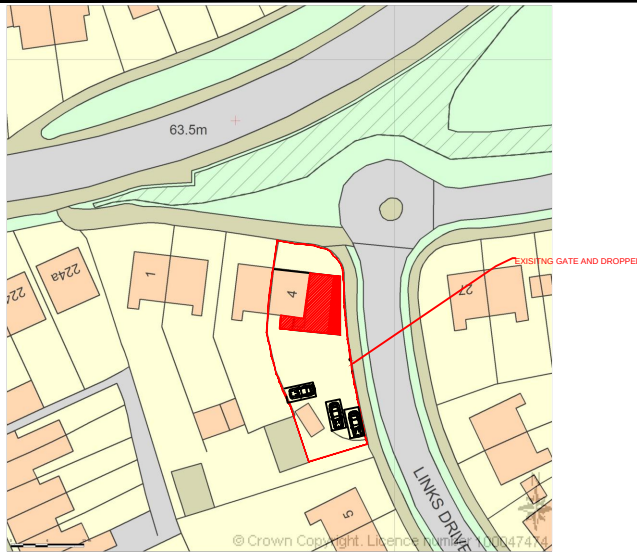

Supplied by Streetwise Maps Ltd
www.streetwise.net
Licence No: 100047474
23:10:27 03/07/2015

LOCATION PLAN SCALE 1:1250

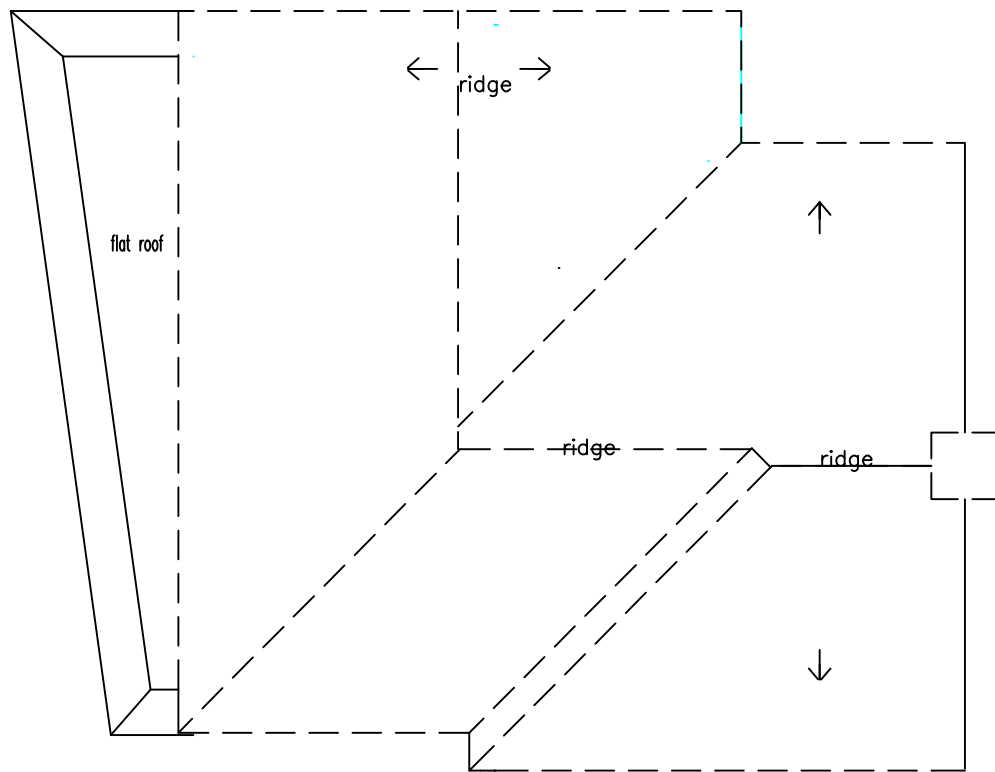


ROOF PLAN SCALE 1:100

Streetwise



BLOCK PLAN
AREA 90m x 90m
SCALE: 1:500 on A4
CENTRE COORDINATES: 468181 , 173864

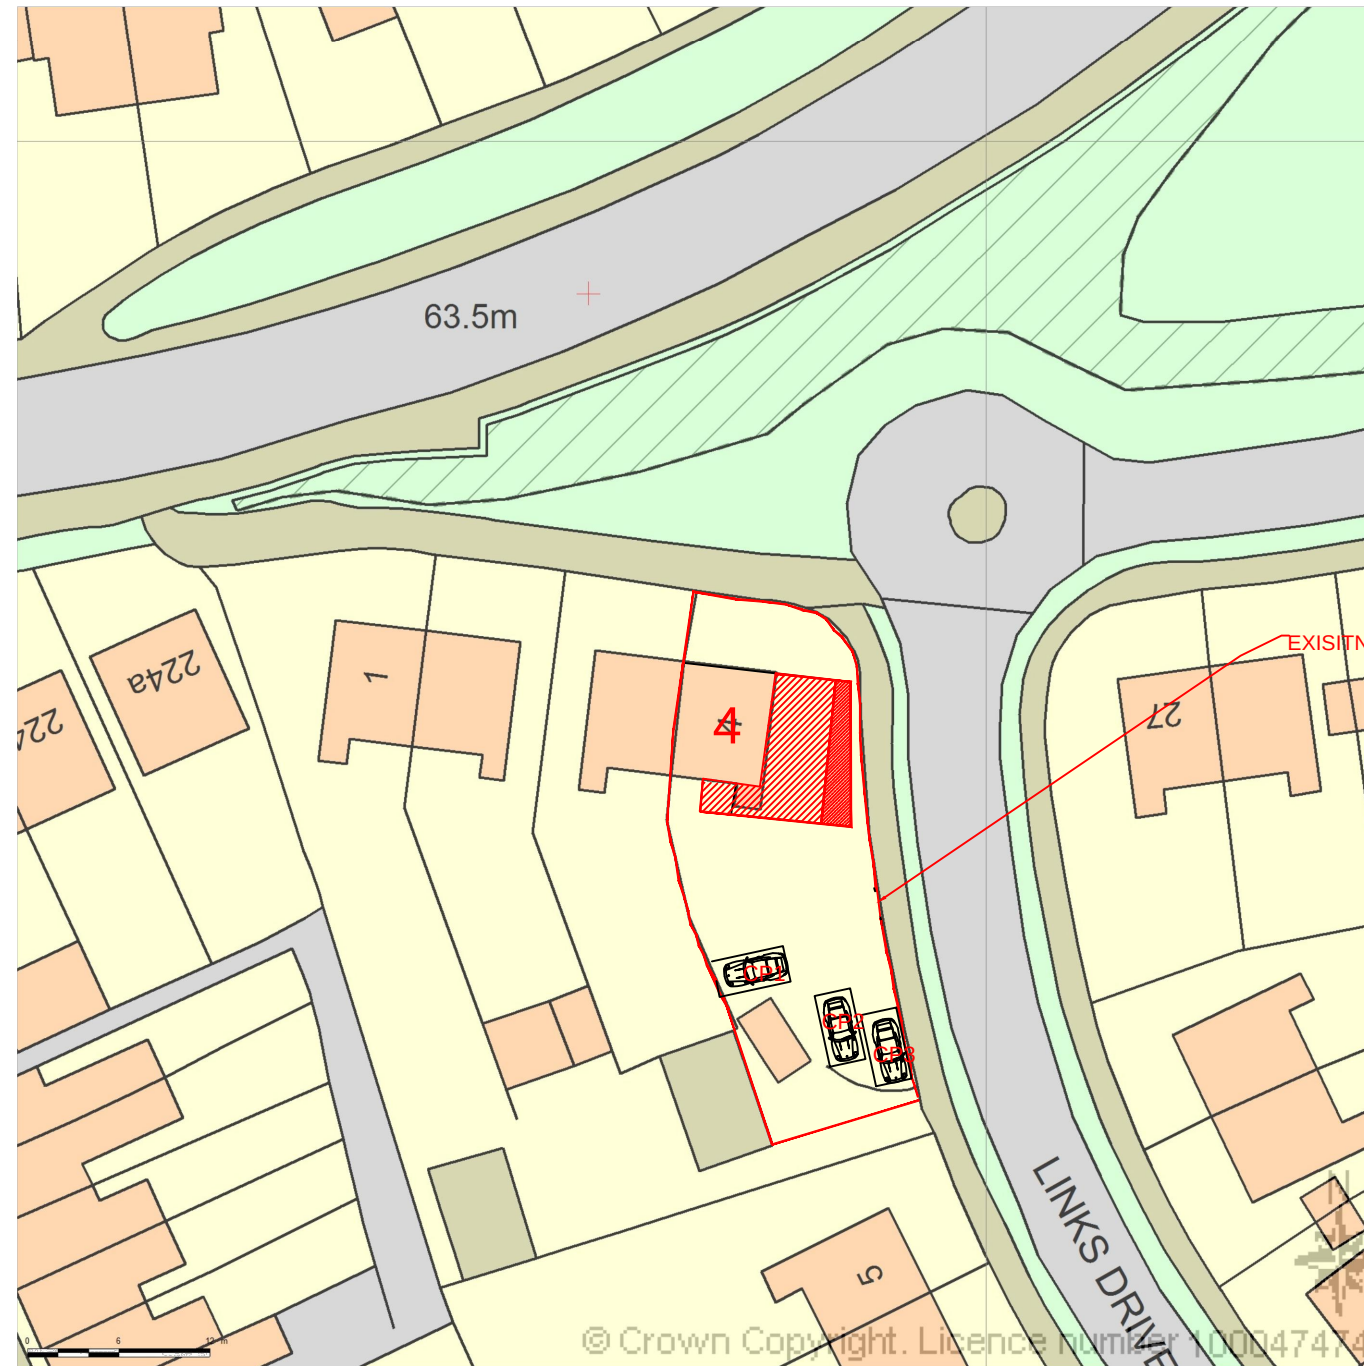

© Crown Copyright. Licence number 100047474



BLOCK PLAN SCALE 1:500

Supplied by Streetwise Maps Ltd

PROJECT:

PROPOSED DOUBLE STOREY SIDE/REAR EXTENSION

4 LinkS Drive
Tilehurst, Reading


DRAWN BY:	P.S.
DATE:	06.08.2015
SCALE:	AS SHOWN
FILENAME:	RBC/015/LD

DRAWING TITLE:

LOCATION AND BLOCK PLAN

DRAWING NUMBER:

RBC/LD-01

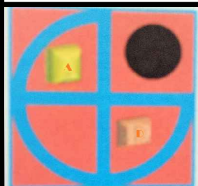

ArchDezine Limited
archdeziner7@gmail.com