

Notes!


[illegible]

1041


1000

Dwg.	AP - 001
Project	68 BROAD STREET READING -
Client	FAIRFAX RETAIL PROPERTIES LIMITED
Title	SITE LOCATION AND BLOCK PLAN

Start Date	Drawn By	Rev
10 Oct 2015	BYD	-
Scale	Checked	
Various@A3	byp	

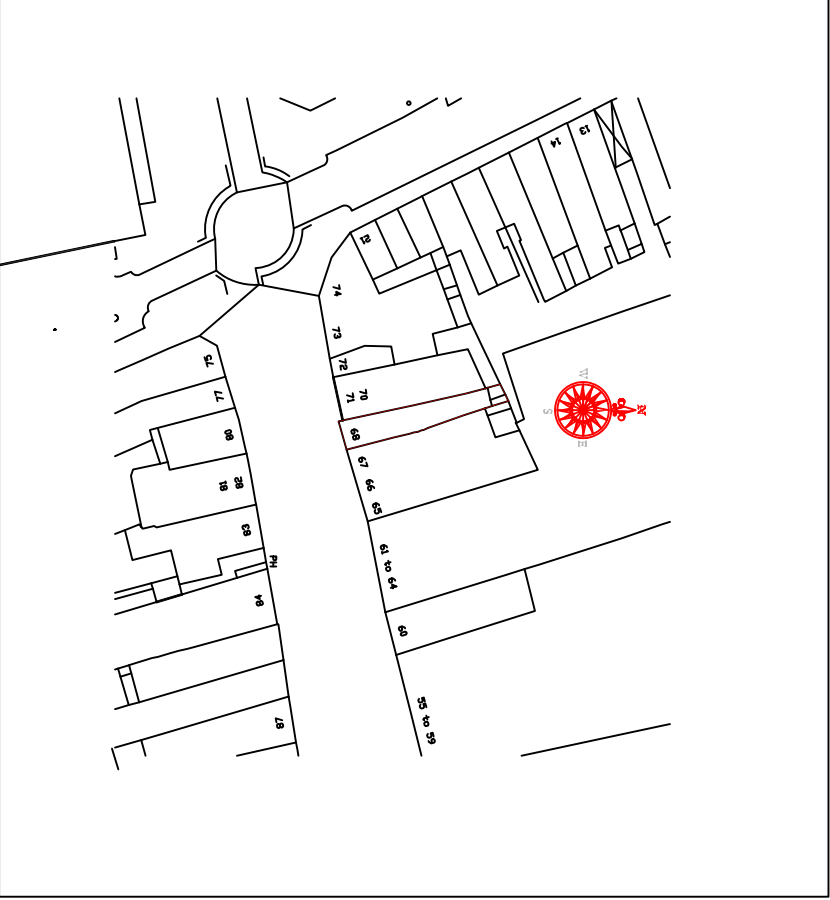

Location Plan 1:1250

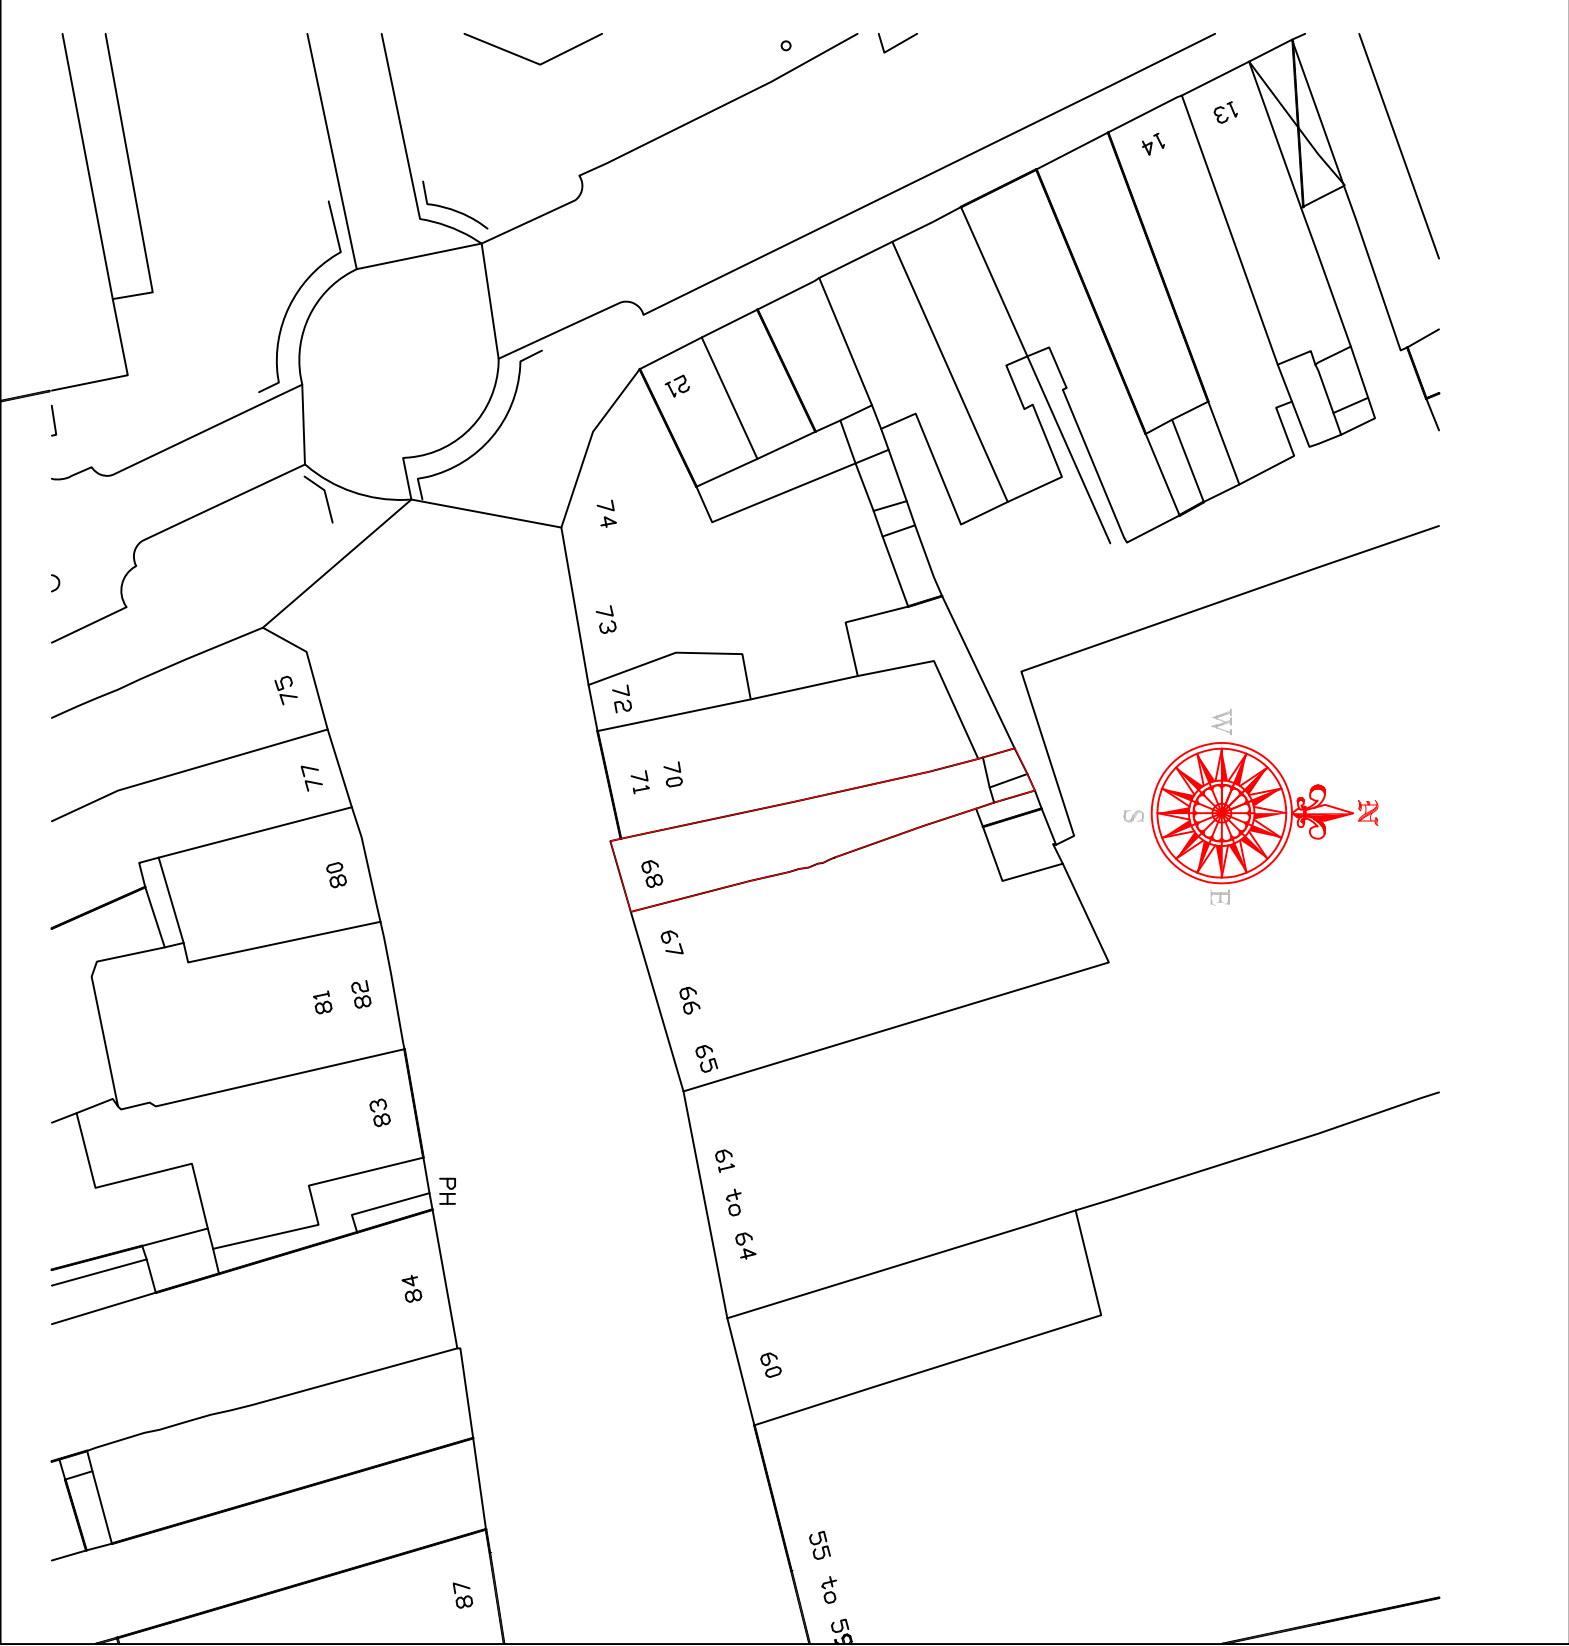

Site Plan 1:500

dimensions to be checked on site and used in preference to those given or scaled from this drawing, and must be brought to the attention of the surveyor. Copyright of this drawing remains with the designers.