

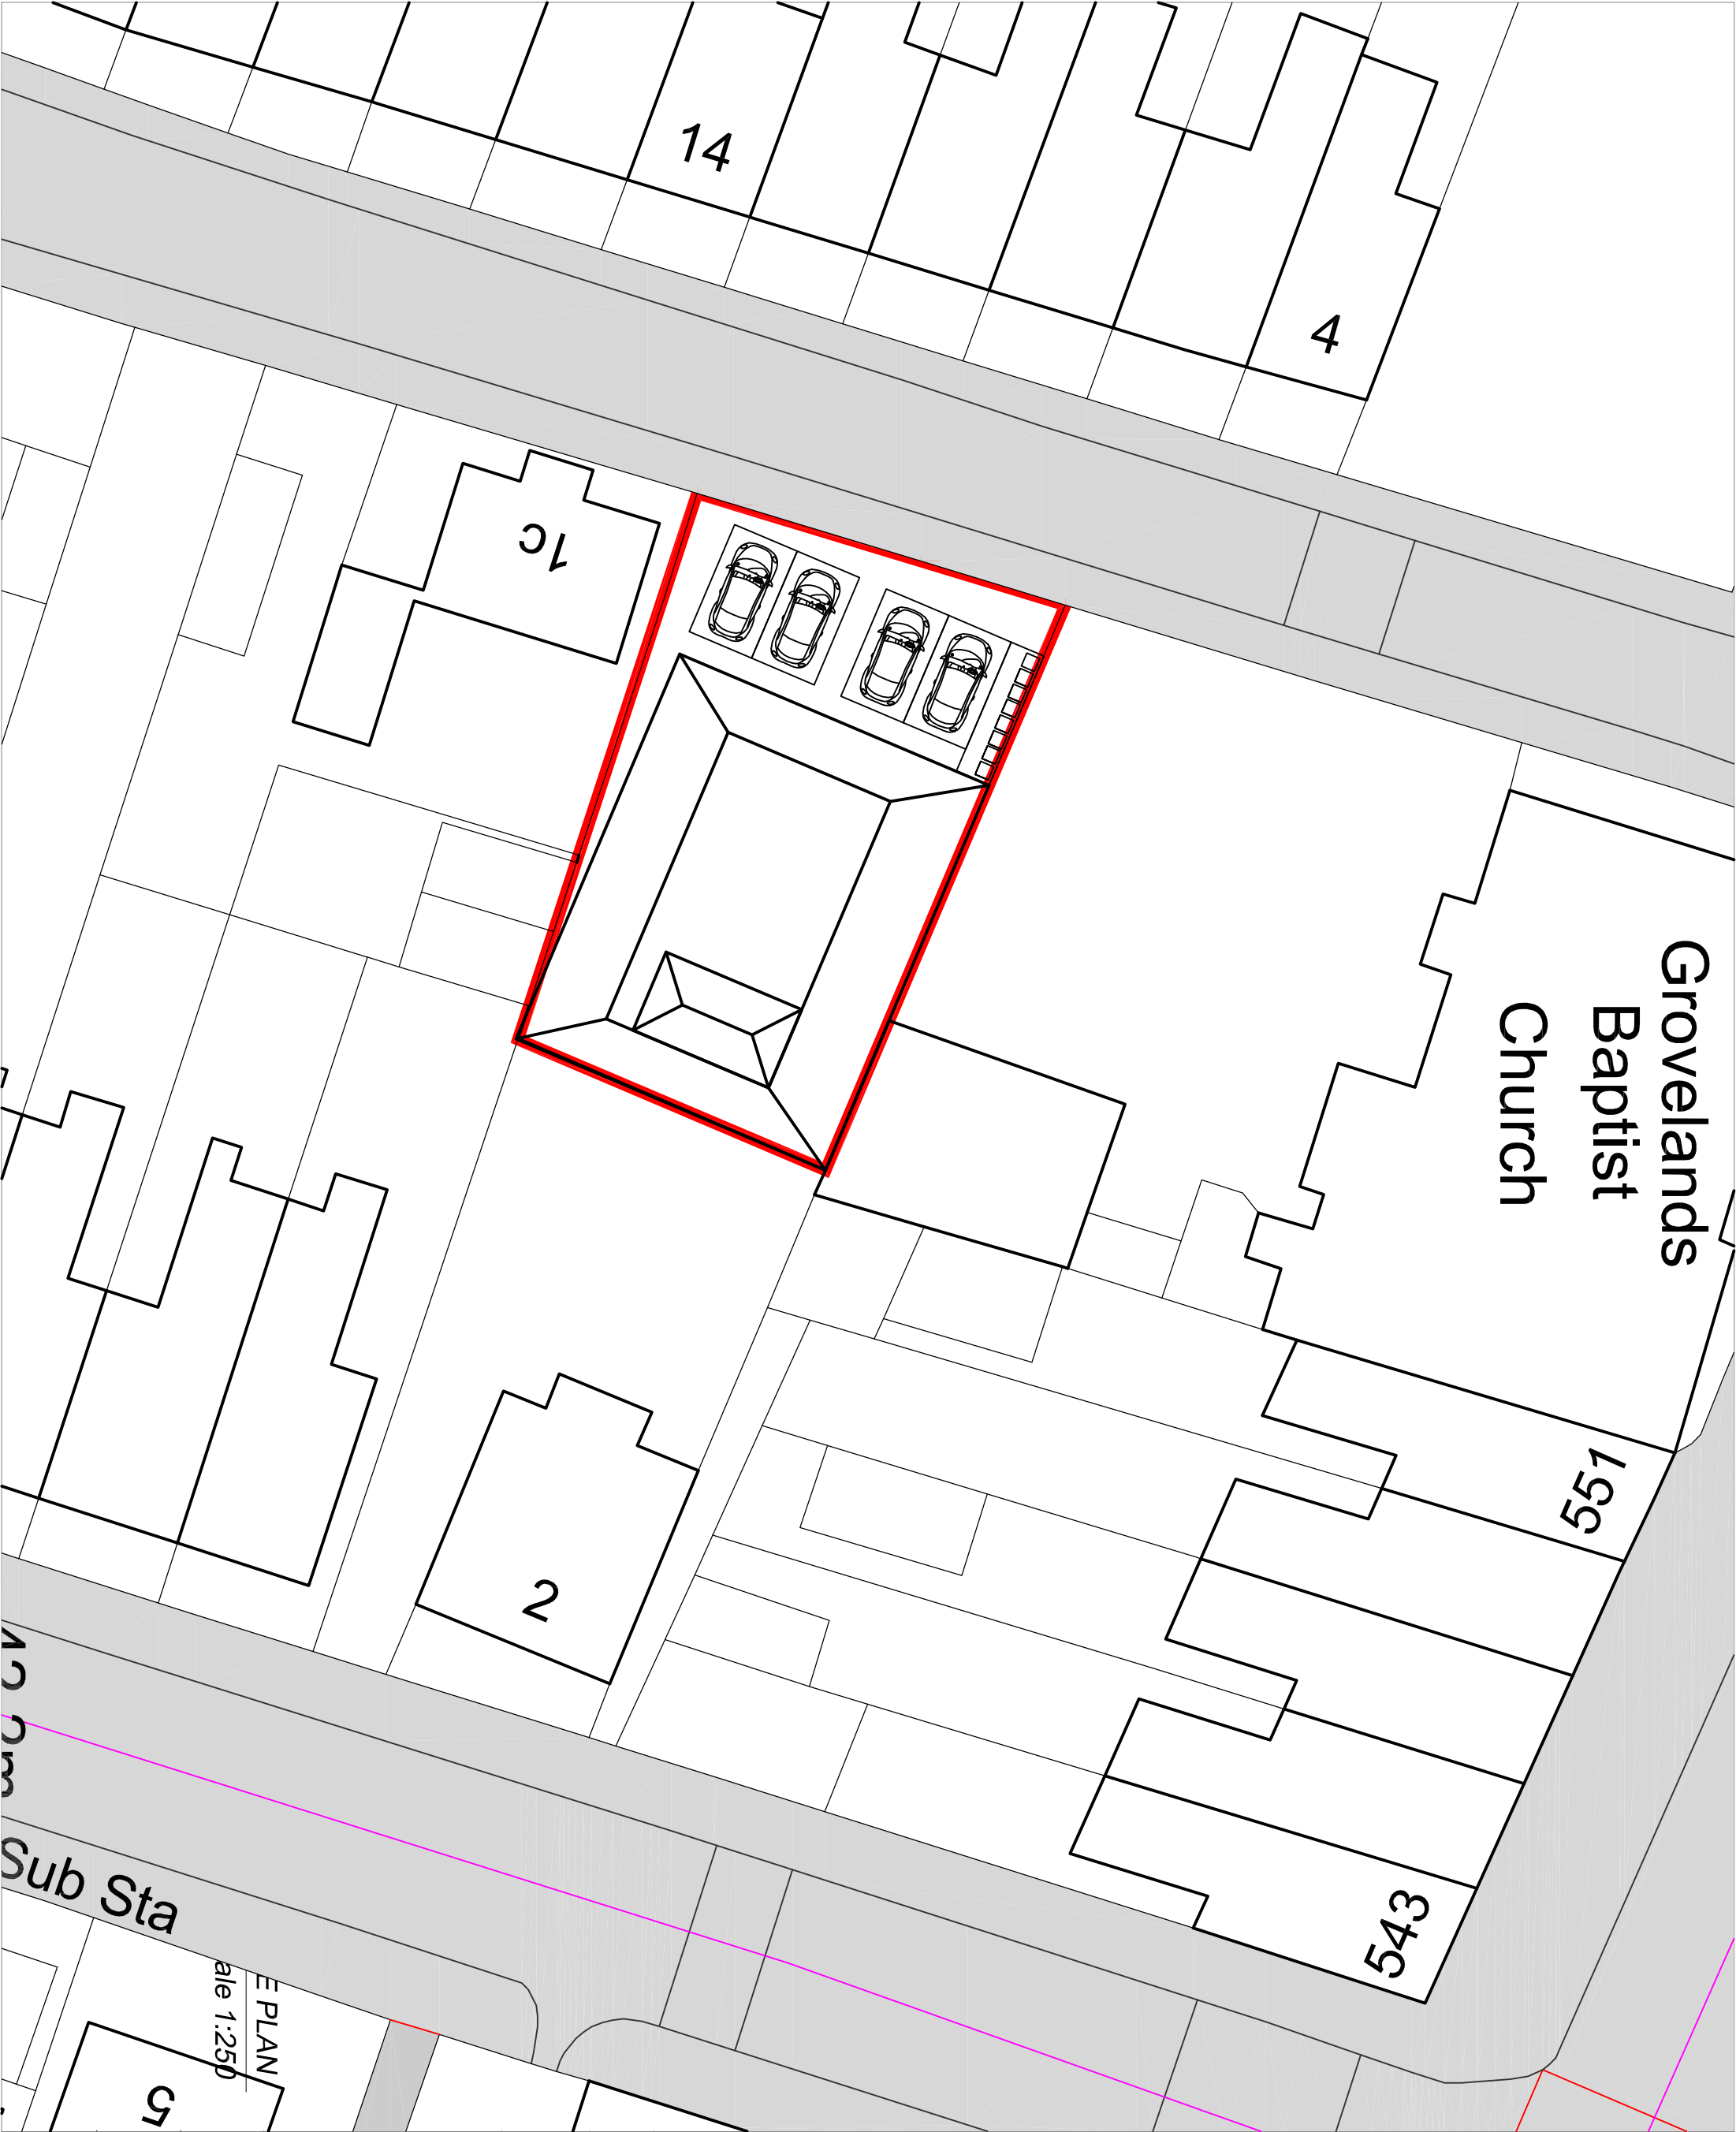


 

THIS DRAWING IS SUBJECT TO COPYRIGHT & REMAINS THE PROPERTY OF DESIGN WORK STUDIOS. IT MUST NOT BE REPRODUCED OR TRANSMITTED IN ANY FORM OR BY ANY MEANS, ELECTRONIC OR MECHANICAL, INCLUDING PHOTOCOPYING, RECORDING, OR BY ANY INFORMATION STORAGE AND RETRIEVAL SYSTEM, WITHOUT THE WRITTEN CONSENT OF DESIGN WORK STUDIOS. DRAWING SCALES ARE FOR INDICATION ONLY AND SHOULD NOT BE USED TO ACCURATELY DEPICT ACTUAL OR DESIGNED CONDITIONS. © 2015 DESIGN WORK STUDIOS. ALL RIGHTS RESERVED.

 

REV	DATE	DESCRIPTION
1		
2		
3		
4		
5		
6		
7		
8		
9		
10		

STATUS

PLANNING

CLIENT BRAD MCCOUID
ADDRESS WILSON ROAD
READING
BERKSHIRE
RG30 2RS



Unit 1,
The Trading Estate,
Littleton Lane,
Shepperton,
TW17 0NF

info@designworkstudios.co.uk
www.designworkstudios.co.uk

DRAWING BY PT

CHECKED BY DS

SCALE 1:250 @A3

DATE 08.09.2015

DWG # 1024-00-SP

57

1024-00-SP

SITE PLAN
PROPOSED