



Ordnance Survey (c) Crown Copyright 2015. All rights reserved. Licence number 100022432

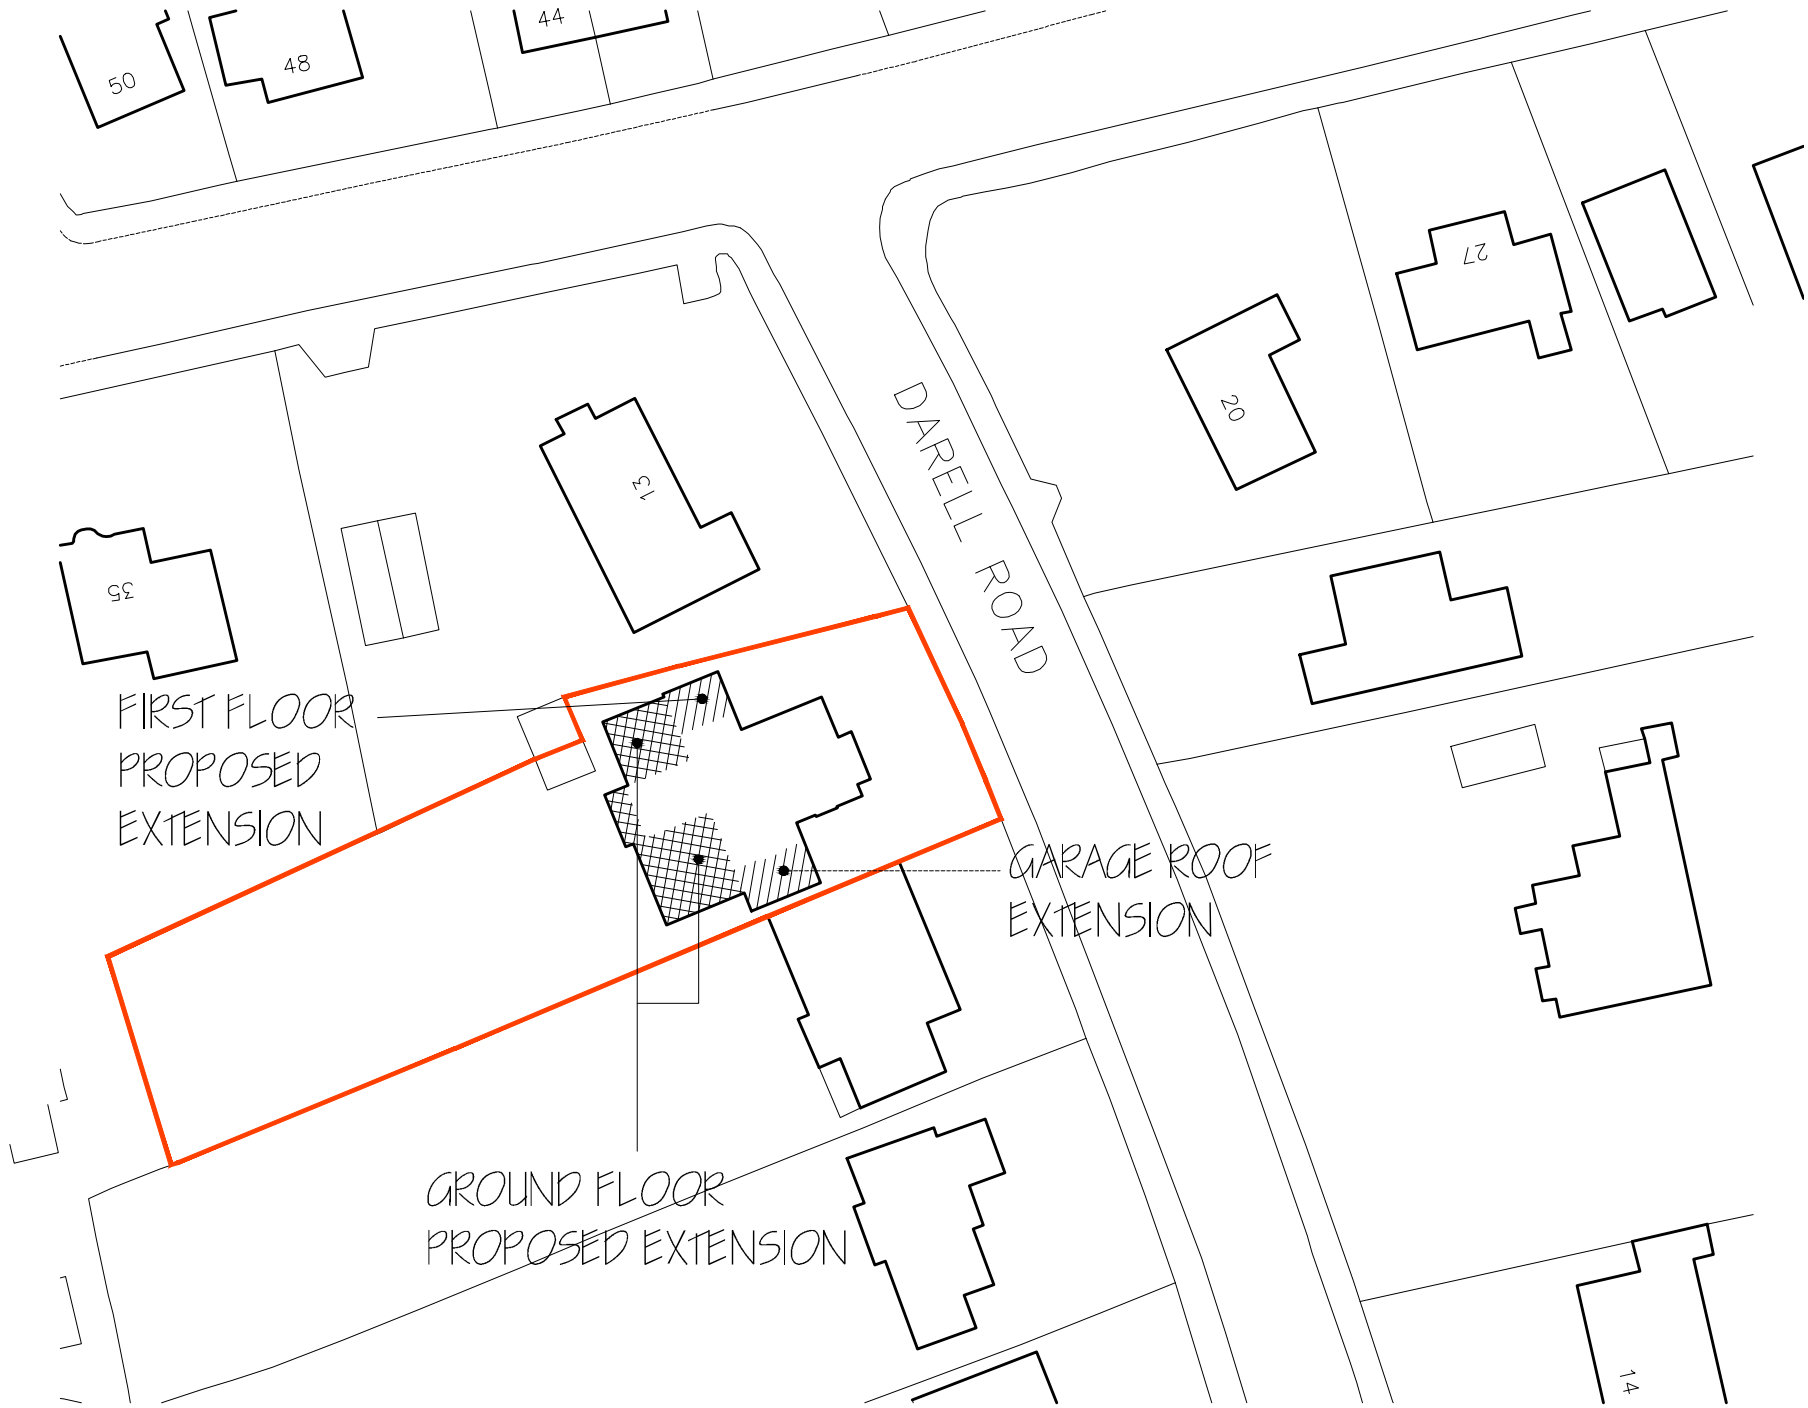


Site Plan (Scale 1:500 Scale)


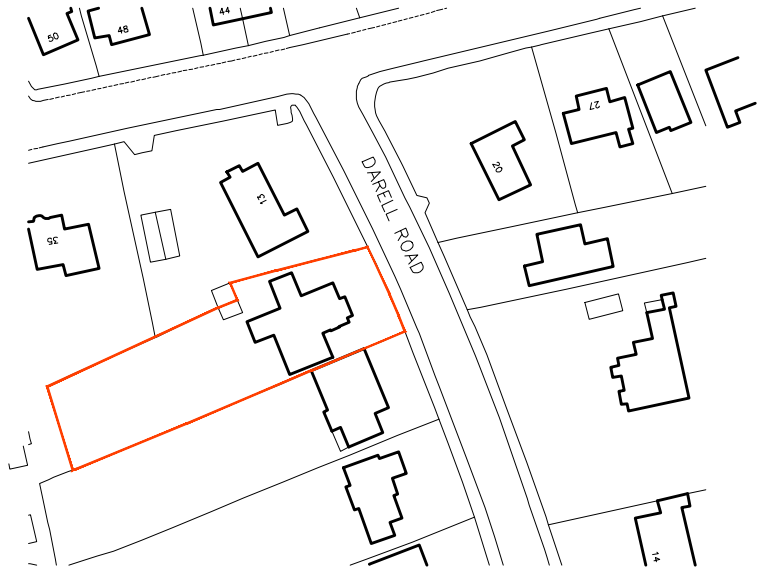


Location Plan (Scale 1:1250 Scale)

1:500 scale Bar
This Drawing has been produced for printing onto A3 size paper,
If printing on any other size please use the scale bar below.

 

1:1250 scale Bar
This Drawing has been produced for printing onto A3 size paper,
If printing on any other size please use the scale bar below.

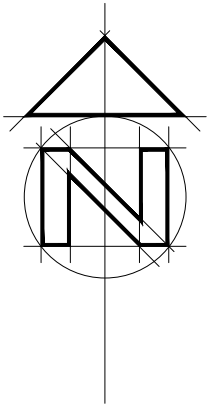 

Day • Tanner Partnership ARCHITECTURE AND PLANNING

CLIENT	Mr and Mrs H Pringle	www.daytanner.co.uk
JOB	11 Darell Road, Caversham RG4 7AY	Wokingham 51 Peach Street Berkshire RG40 1XP 0118 969 0808 info@daytanner.co.uk
DRG	Site & Location Plan	Reading 6 Academy Court 36B Church Street Caversham, Reading RG4 8AU 0118 946 1242 rdgoffice@daytanner.co.uk