




TAITARCHITECTS
21 Wickham Road,
Lower Earley, Reading,
Berkshire, RG6 3TE
Tel: 01189 072 593
E-mail: info@taitarchitects.co.uk

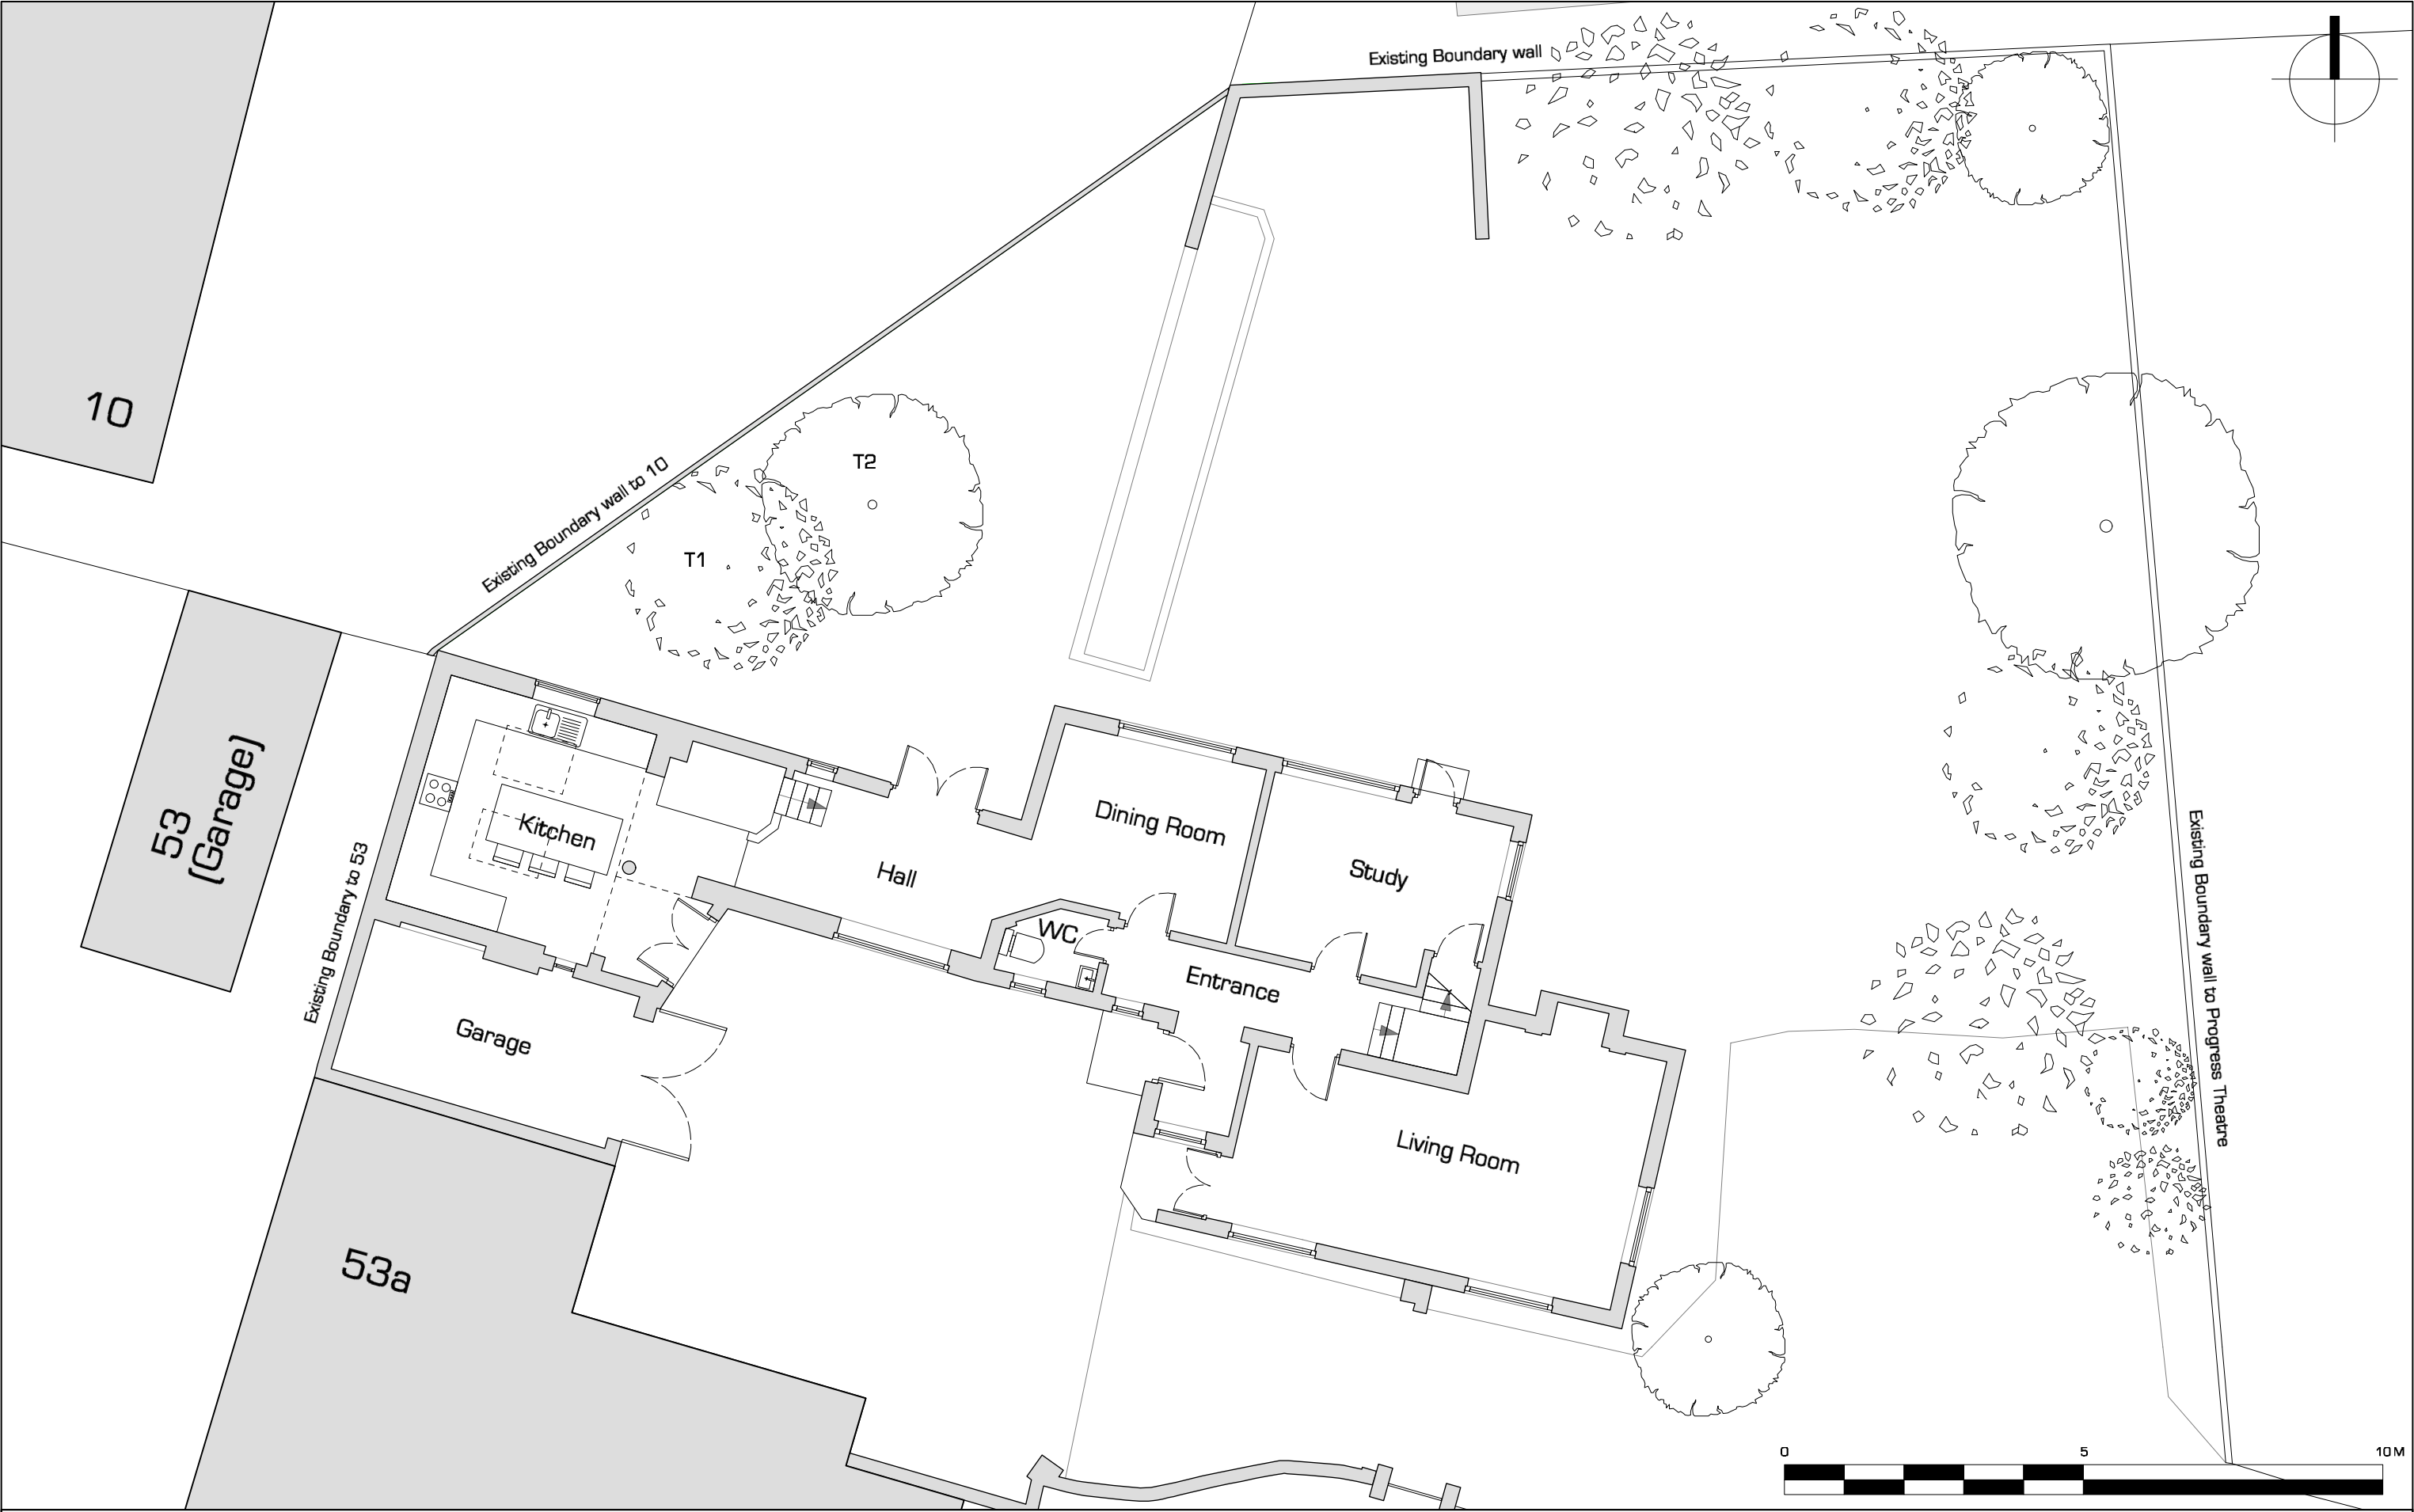

Notes:
ISSUED ONLY FOR PURPOSE INDICATED.
THIS IS TO BE READ IN CONJUNCTION WITH ALL OTHER CONSULTANTS
INFORMATION.
CHECK SITE CONDITIONS PRIOR TO COMMENCEMENT OF WORK.
ANY DISCREPANCIES TO BE REPORTED DIRECTLY TO THE ARCHITECT
ALL DIMENSIONS TO BE CHECKED ON SITE.
DO NOT SCALE OFF DRAWING. USE FIGURED DIMENSIONS ONLY.
THIS DRAWING IS COPYRIGHT.

Project name: LINDEN MEWS		Description: EXISTING GROUND FLOOR PLAN	
Client: MR ANTHONY COOK			
Status: PLANNING	Drawn : OMF	Date: 24.11.2015	Scale: 1:100 @ A3
Job No: 15.067	Drawing No: PL.002	Rev: -	