




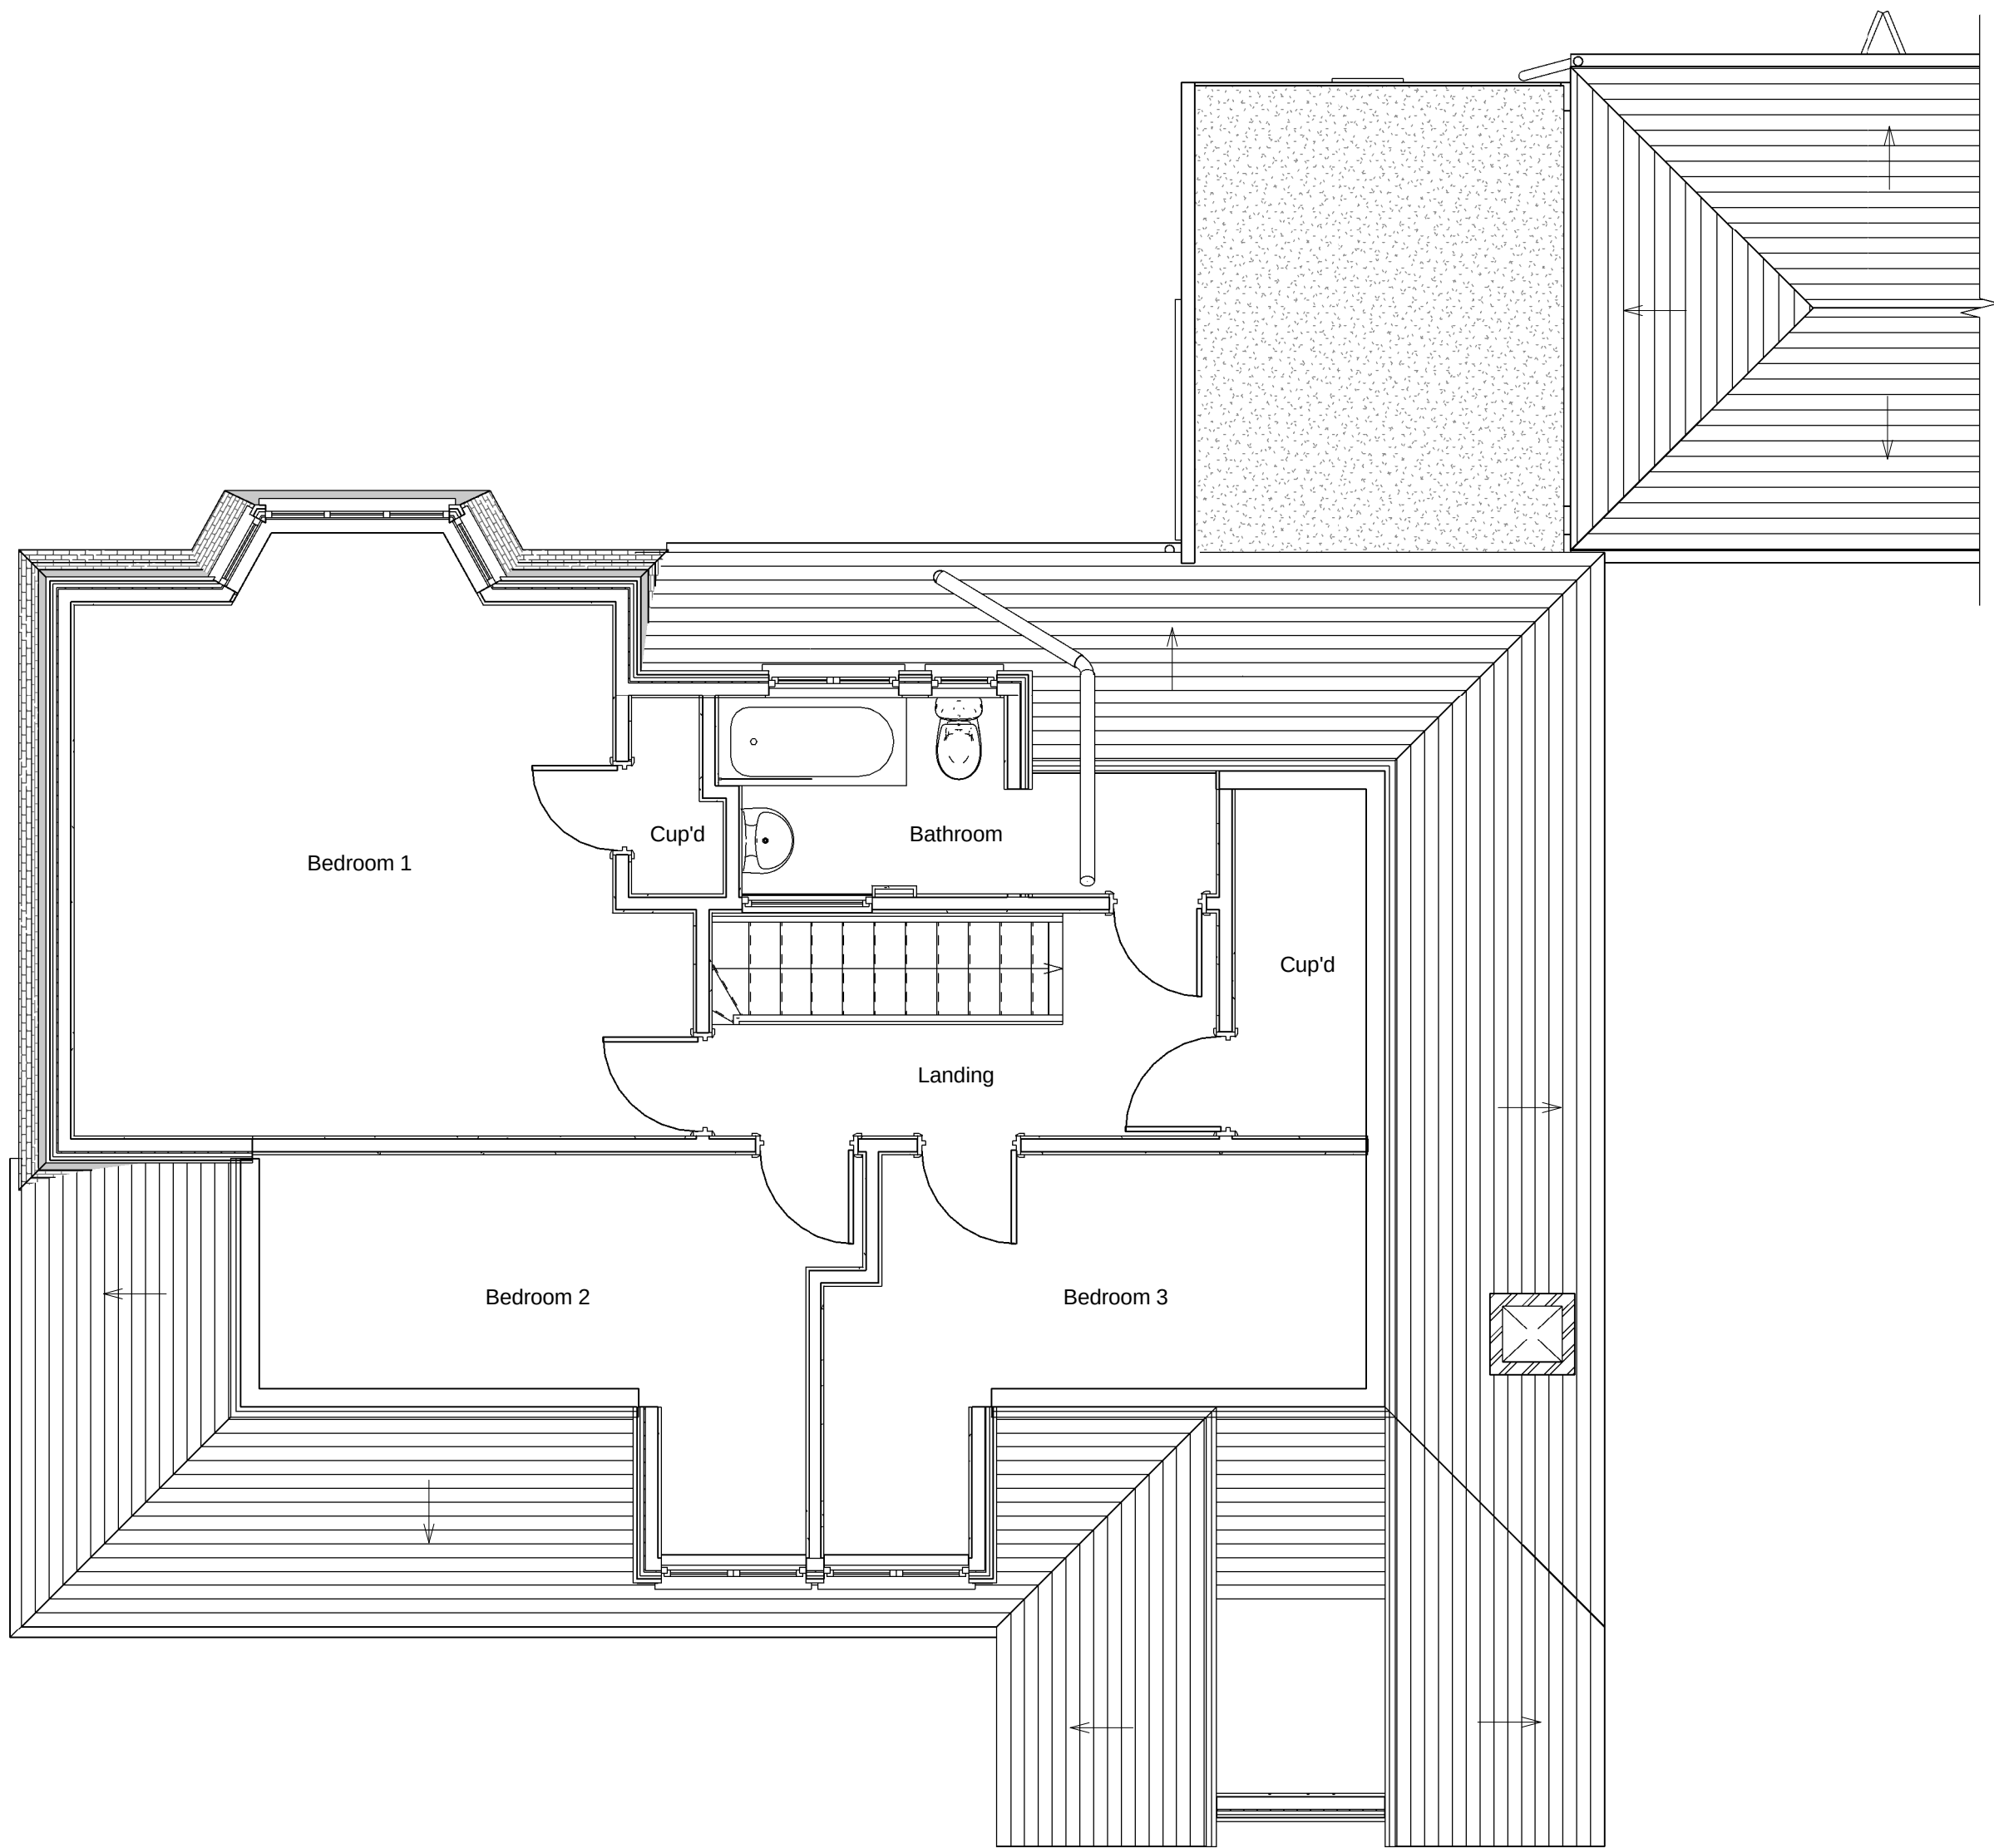


Existing First Level Plan
Scale 1 : 50

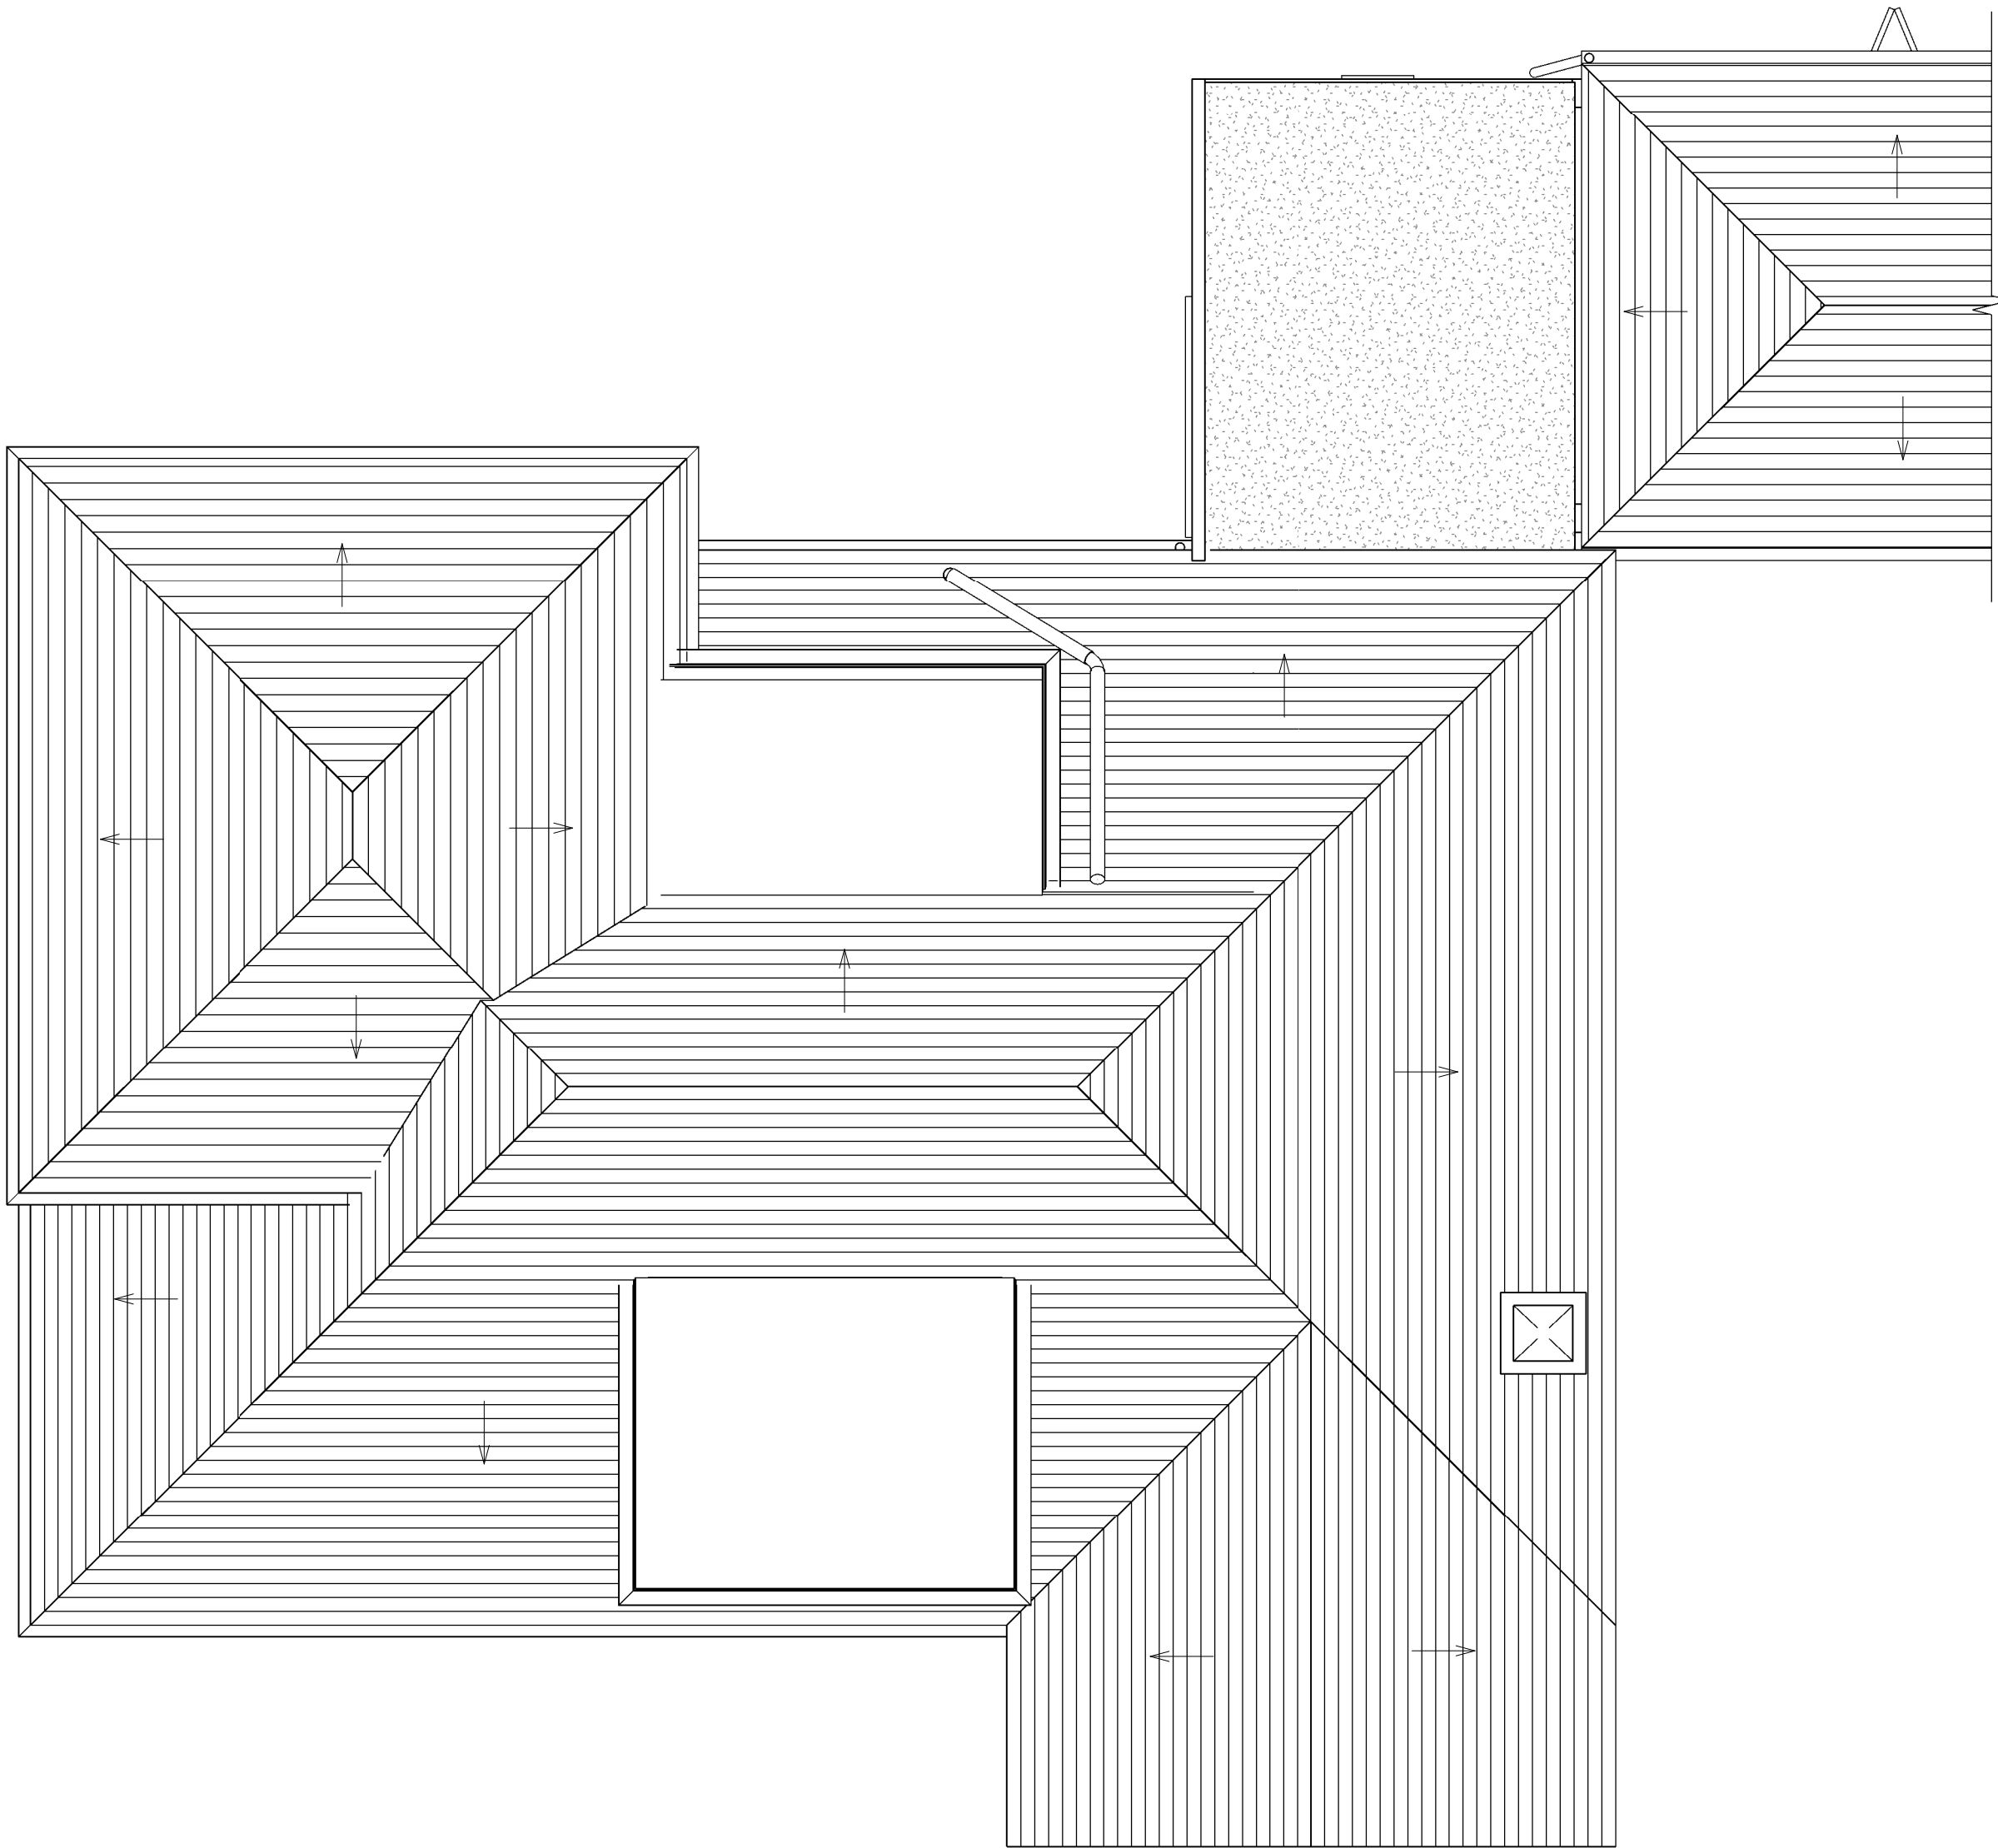

Existing Roof Level Plan
Scale 1 : 50

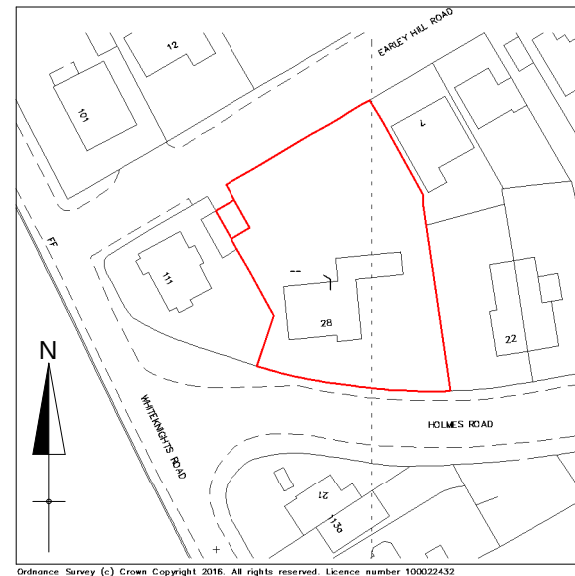


Existing Location Plan
Scale 1 : 1250

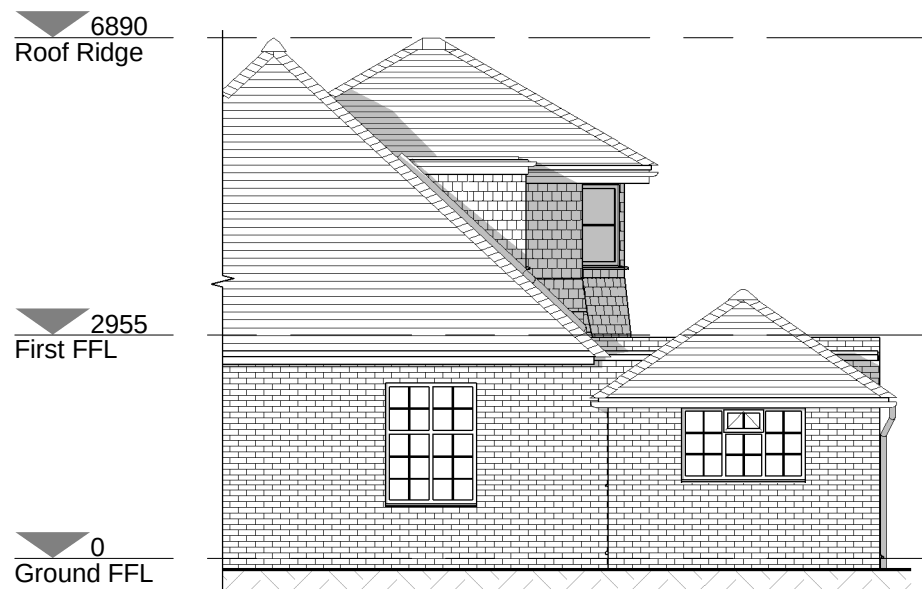


Existing West Elevation
Scale 1 : 100



Existing East Elevation
Scale 1 : 100

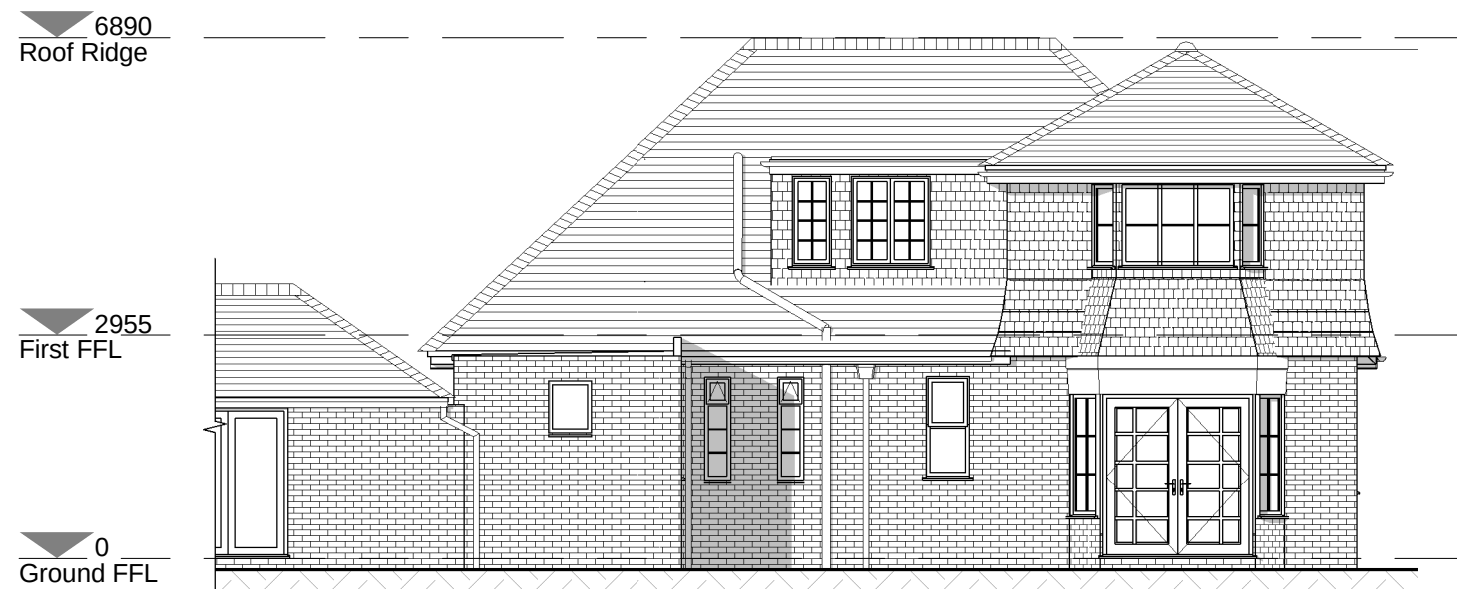

Existing North Elevation
Scale 1 : 100

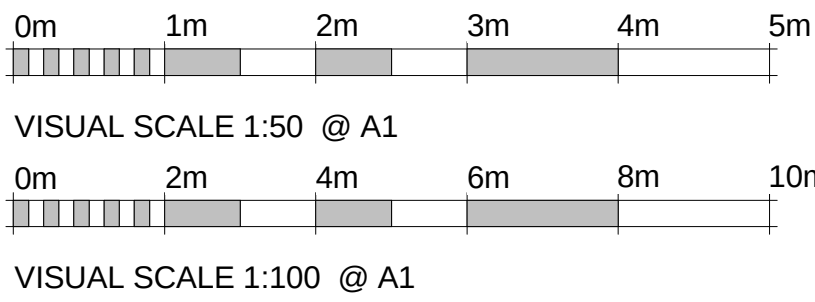

Notes

- General
- a) this drawing is copyright protected and may not be used, reproduced or relied upon by third parties except as explicitly agreed by Michael Aubrey Partnership Ltd.
- b) all measurements must be obtained from stated dimensions and must not be scaled except for Local Authority planning application purposes
- c) all dimensions are in millimetres unless noted otherwise and must be verified on site prior to works
- d) all drawings are to be read in conjunction with all other project drawings and any discrepancies must be reported immediately for clarification
- e) all proprietary products are to be installed strictly to Manufacturer's instructions

P1	10.02.16	FM	Preliminary issue #1
Rev.	Date	Issued by	Description

**Preliminary drawing only,
not for construction**

m **michael aubrey**
a **partnership**
Structural Engineers and BIM Modellers
6 Ivanhoe Road, Hogwood Business Park,
Finchampstead, Wokingham, Berkshire. RG40 4QQ
t: 0118 962 9666 www.mapl.co.uk

Project

**28 Holmes Road - Dormer
Extension**

Client

**Mr. & Mrs. Hutchinson, 28
Holmes Road, Earley, Reading,
Berkshire. RG6 7BH**

Title

**Floor Plans, Elevations &
Location Plan - Existing GA**

Drawing No.	MAP/C2804/011	Revision	P1
Project No.	C2804	Date	08.02.2016
Drawn by	FM	Checked by	RJ
Scale	As indicated	Sheet Size	A1