




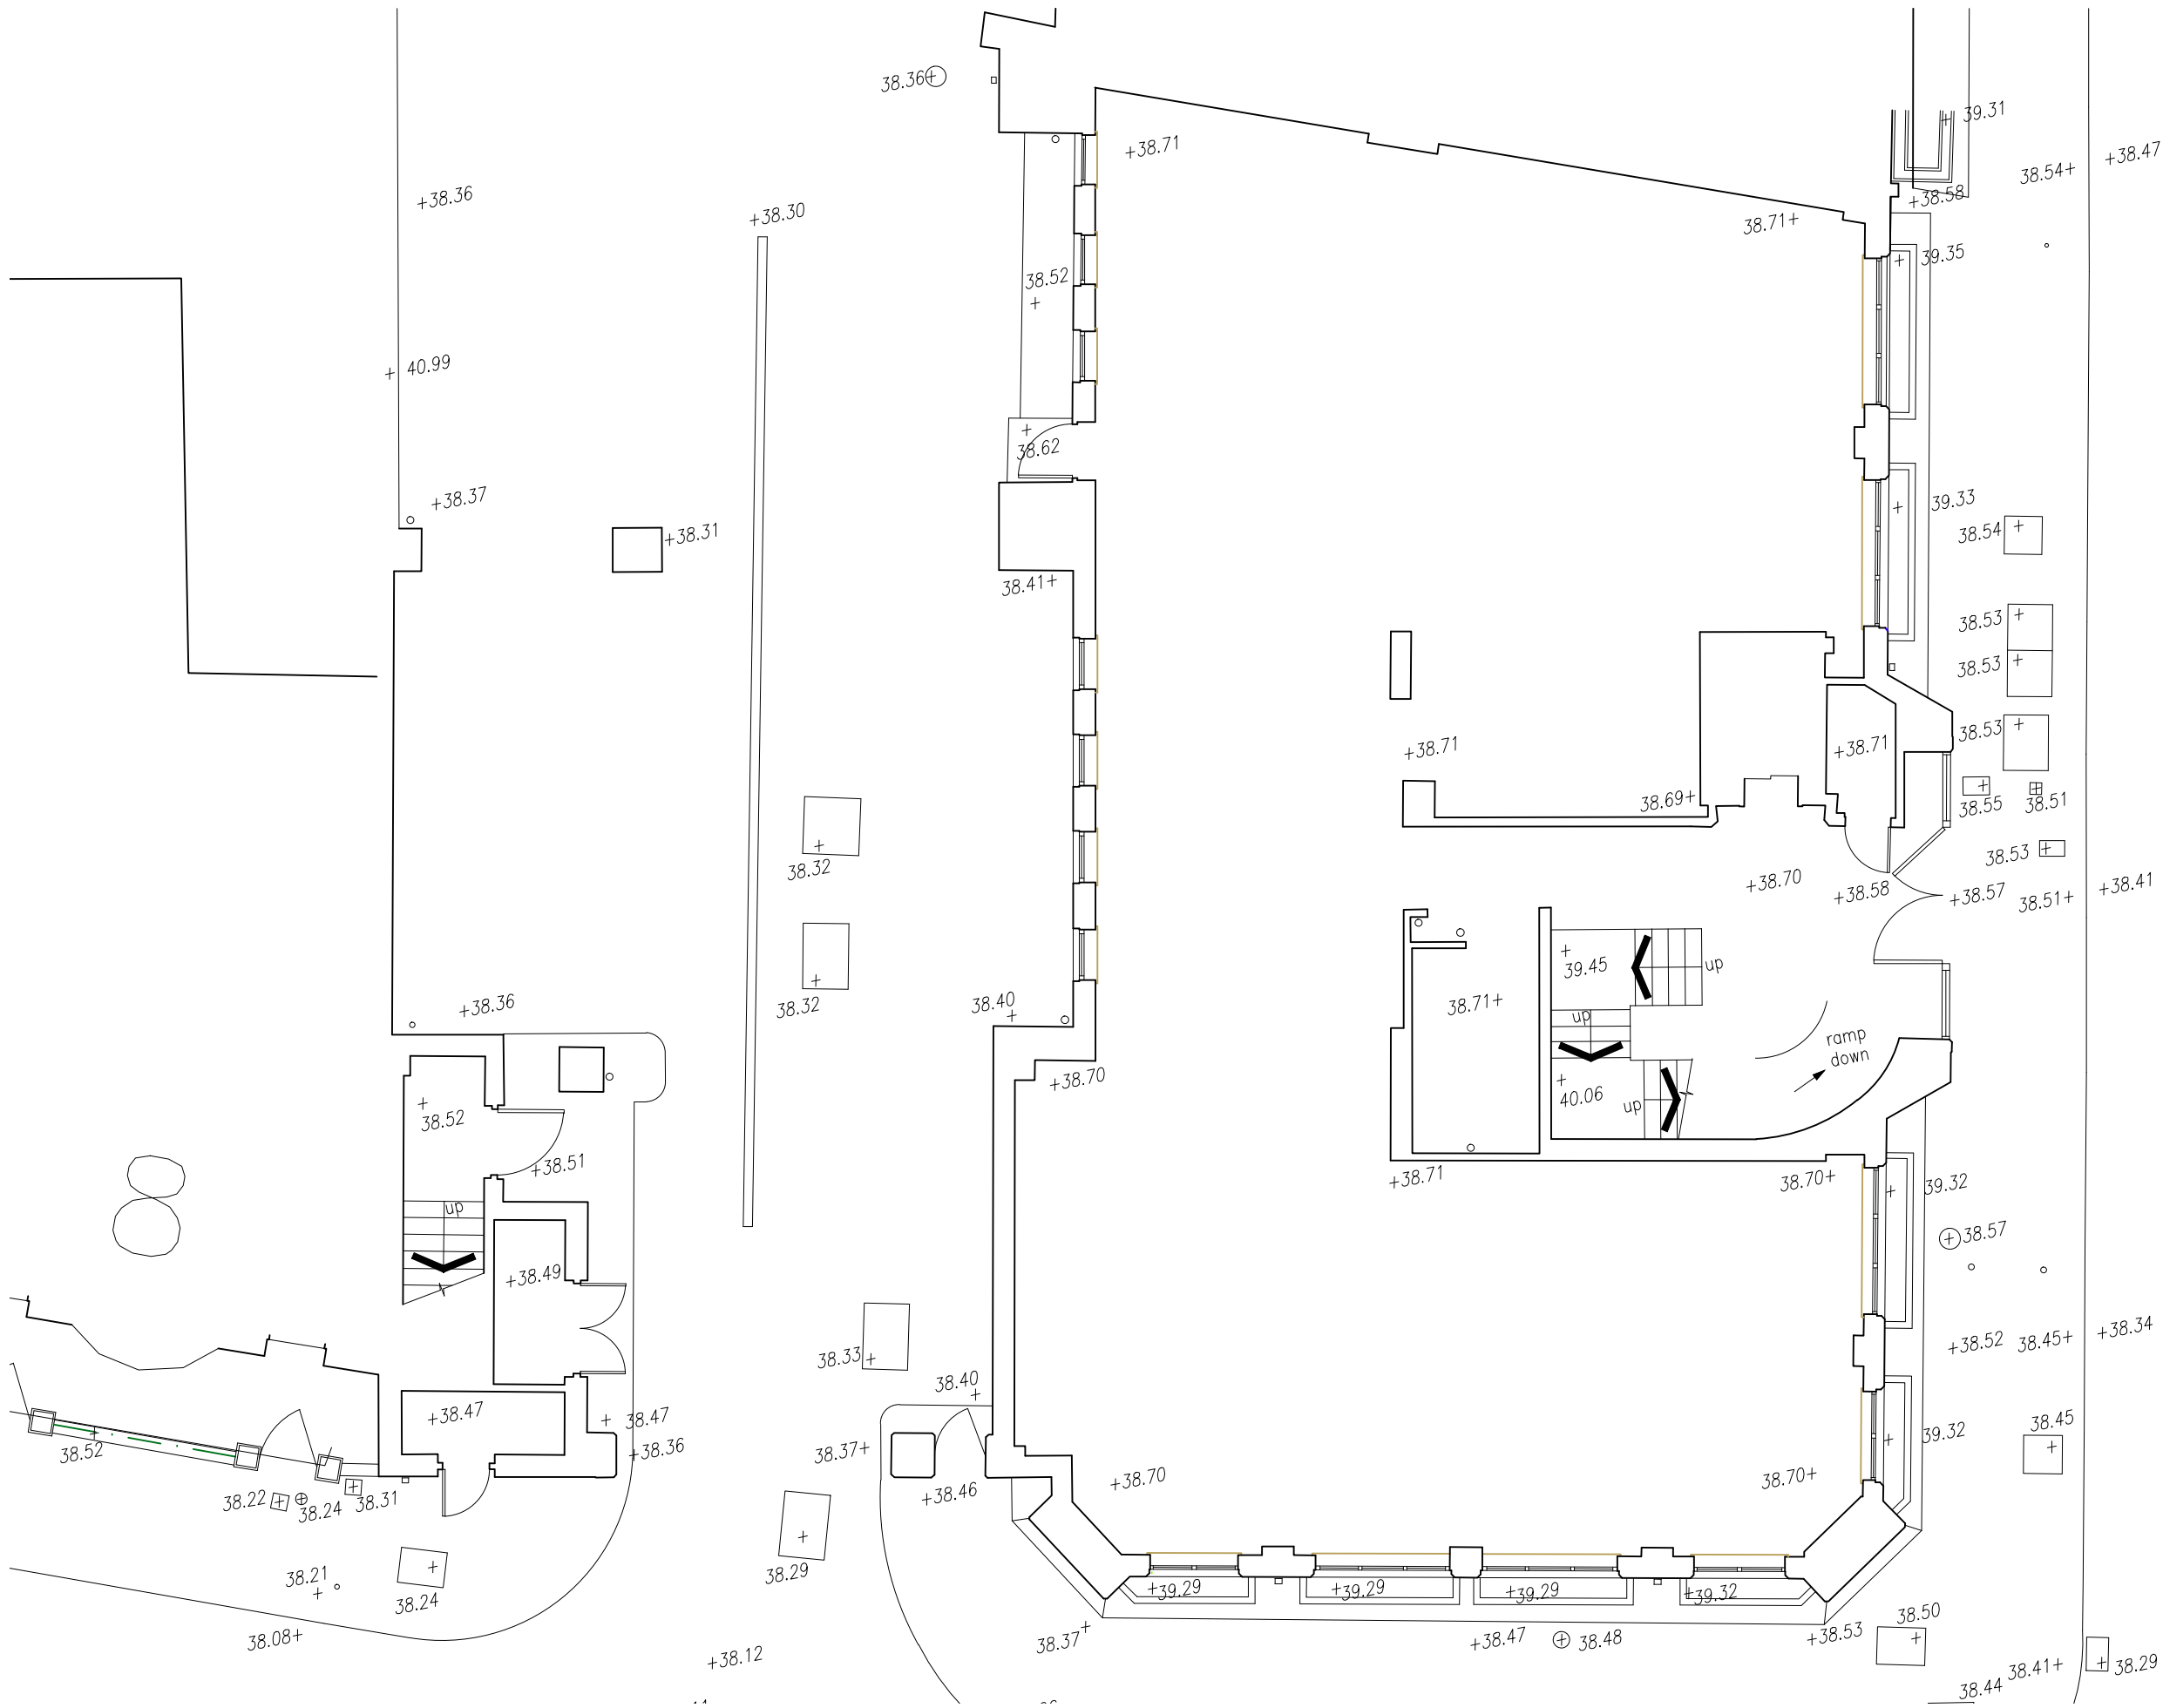


01 Existing Ground Floor Plan
Scale 1:100@A1, 1:200@A3

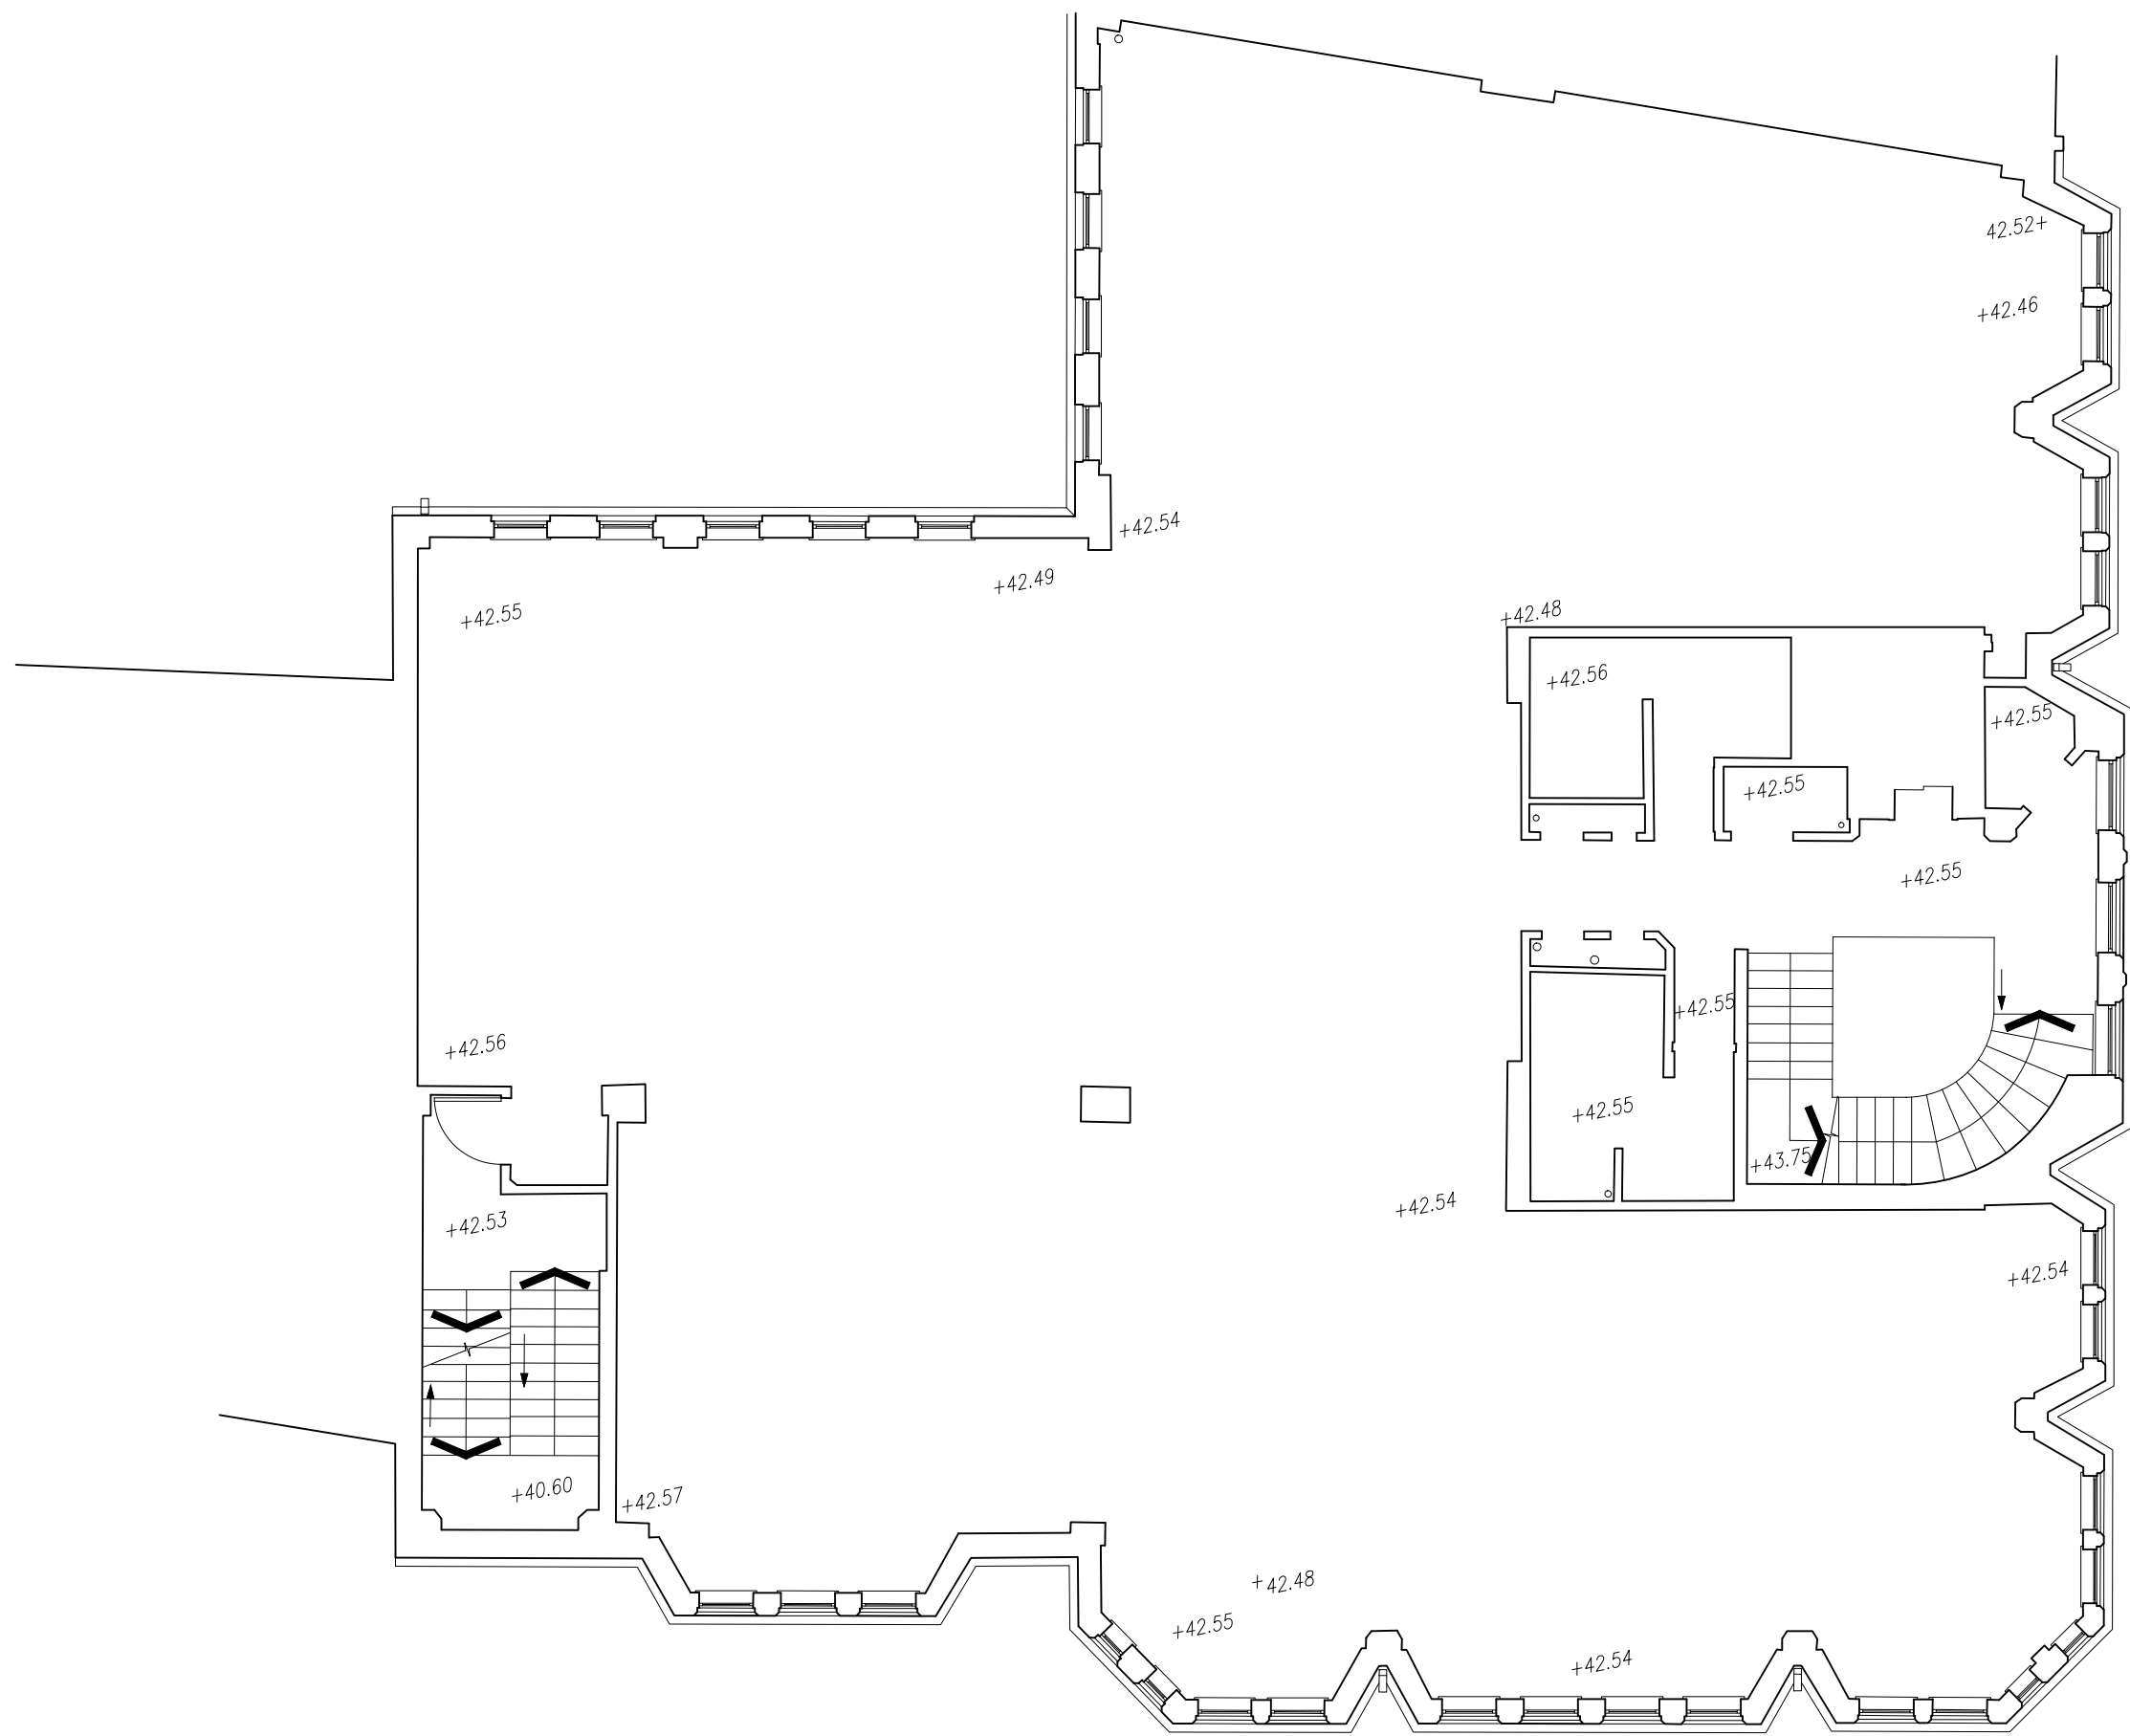

02 Existing First Floor Plan
Scale 1:100@A1, 1:200@A3

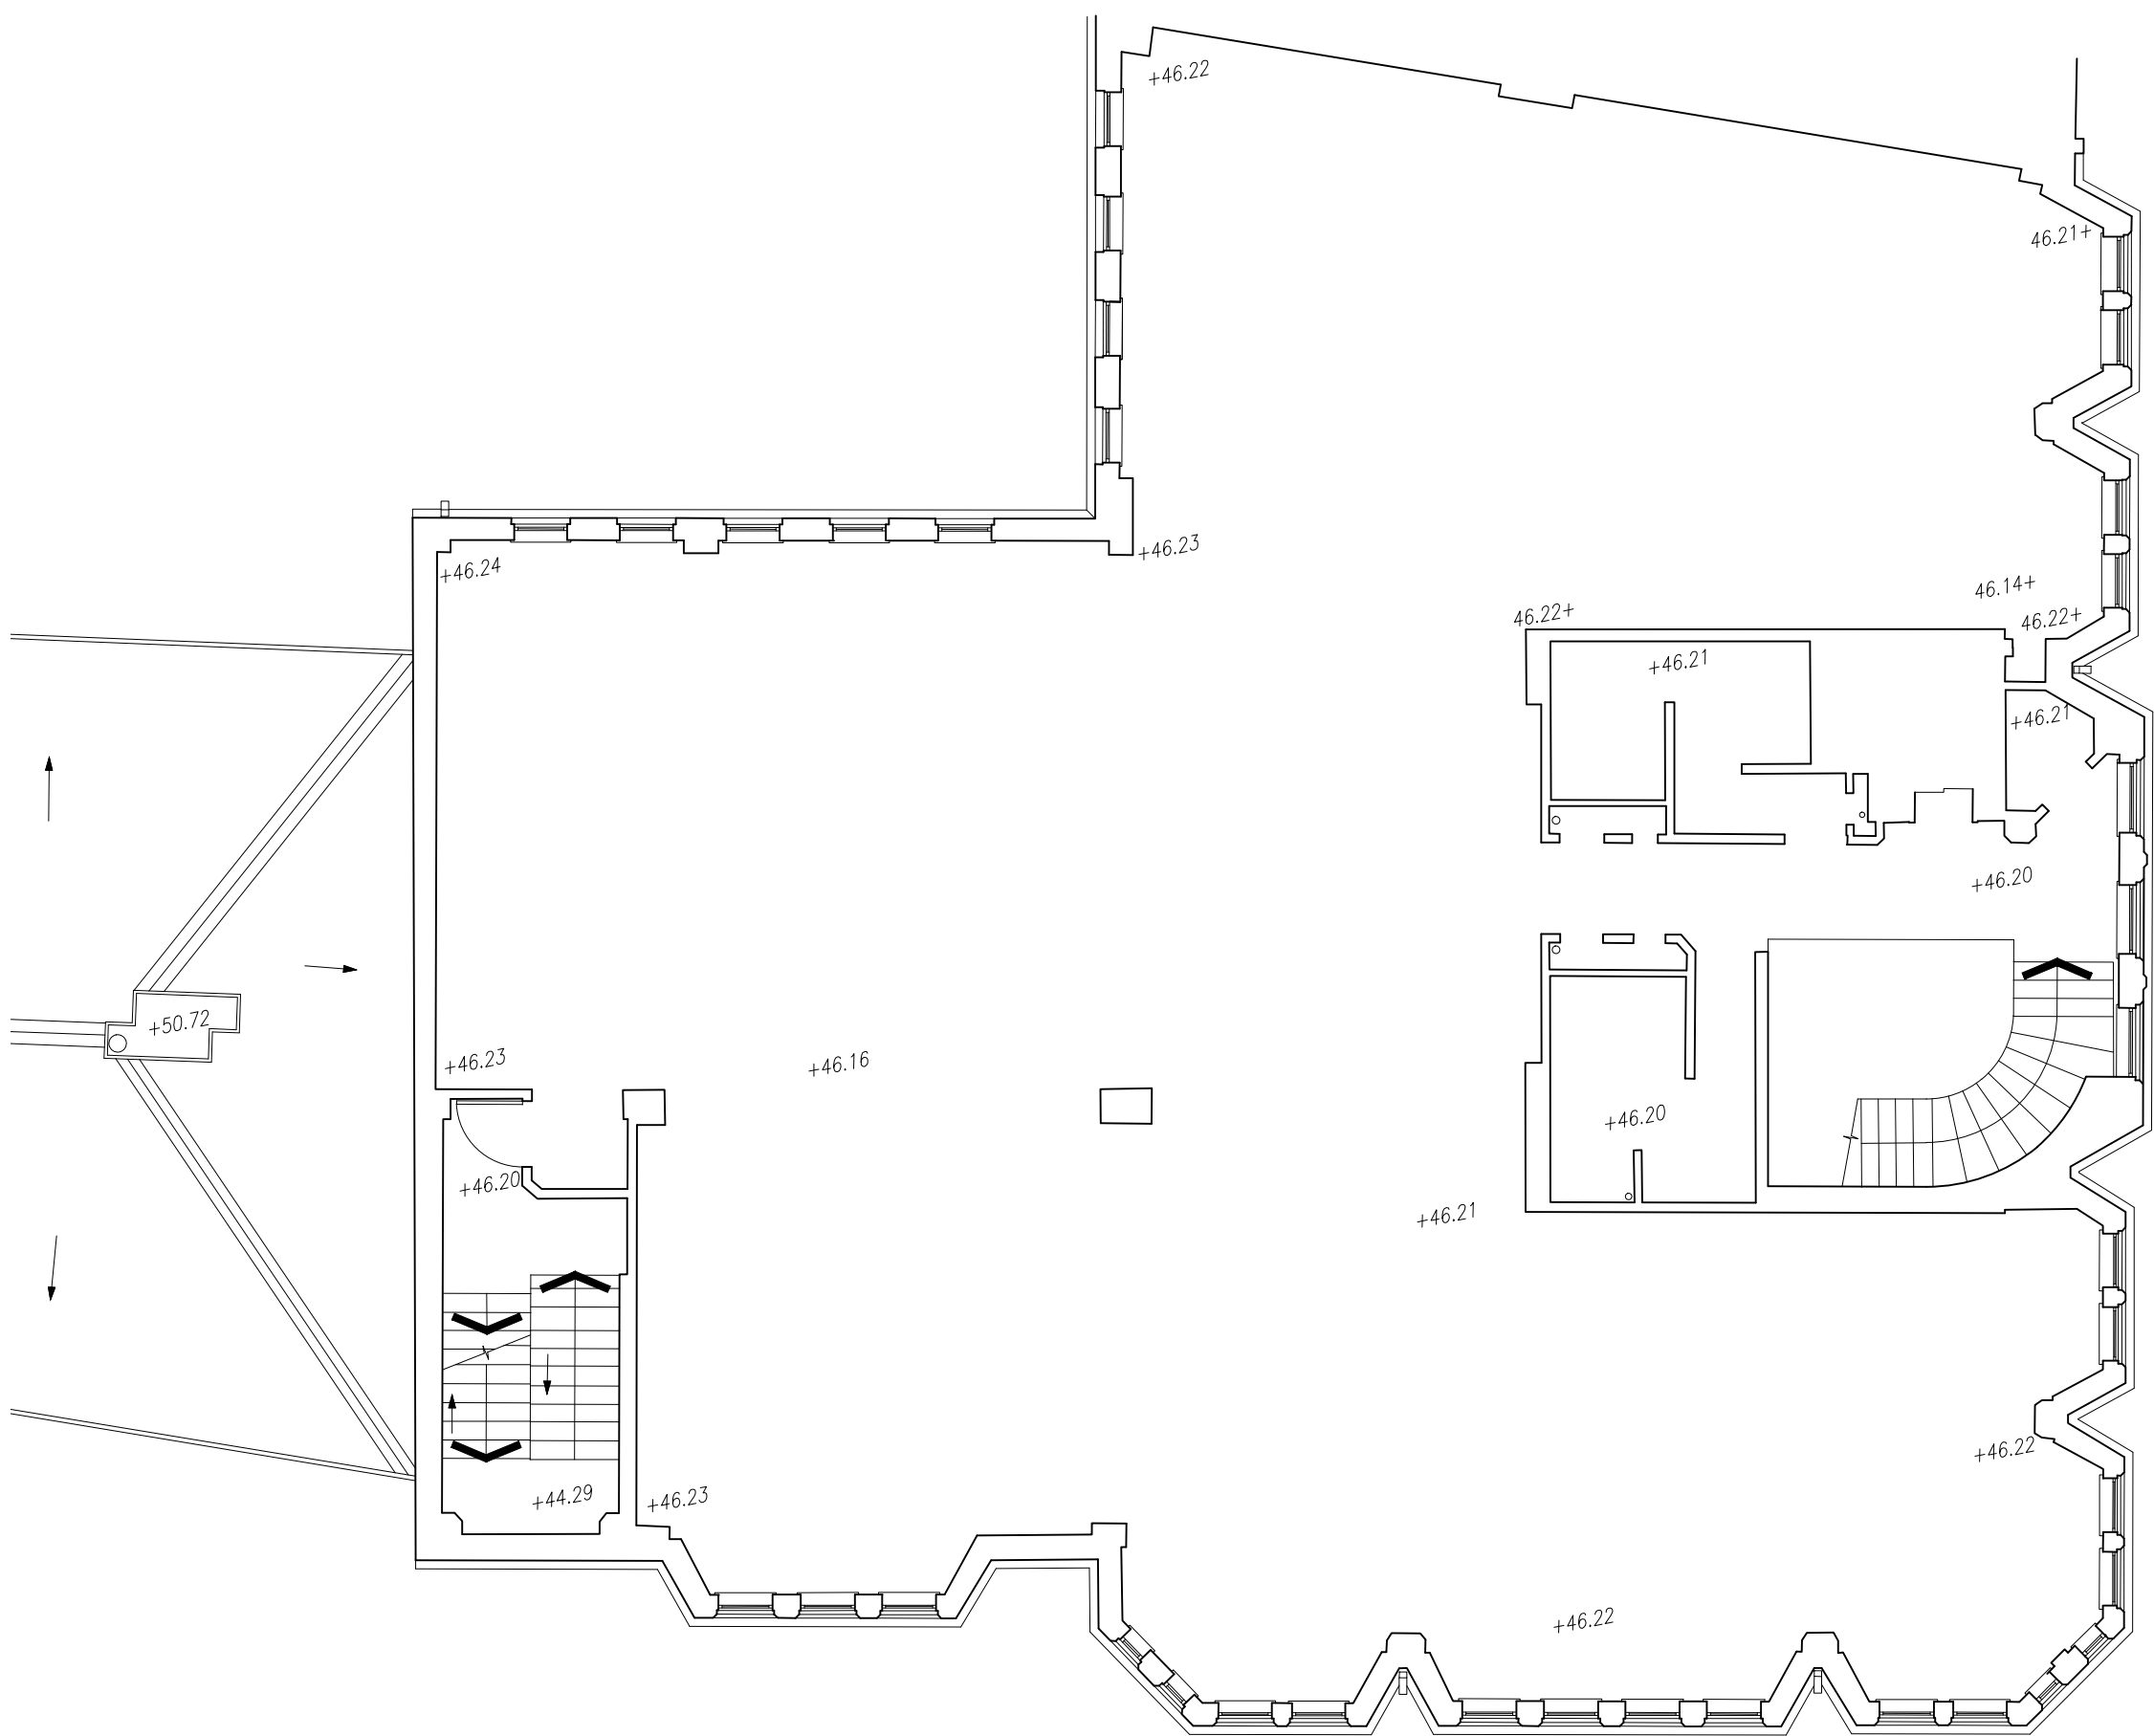

03 Existing Second Floor Plan
Scale 1:100@A1, 1:200@A3

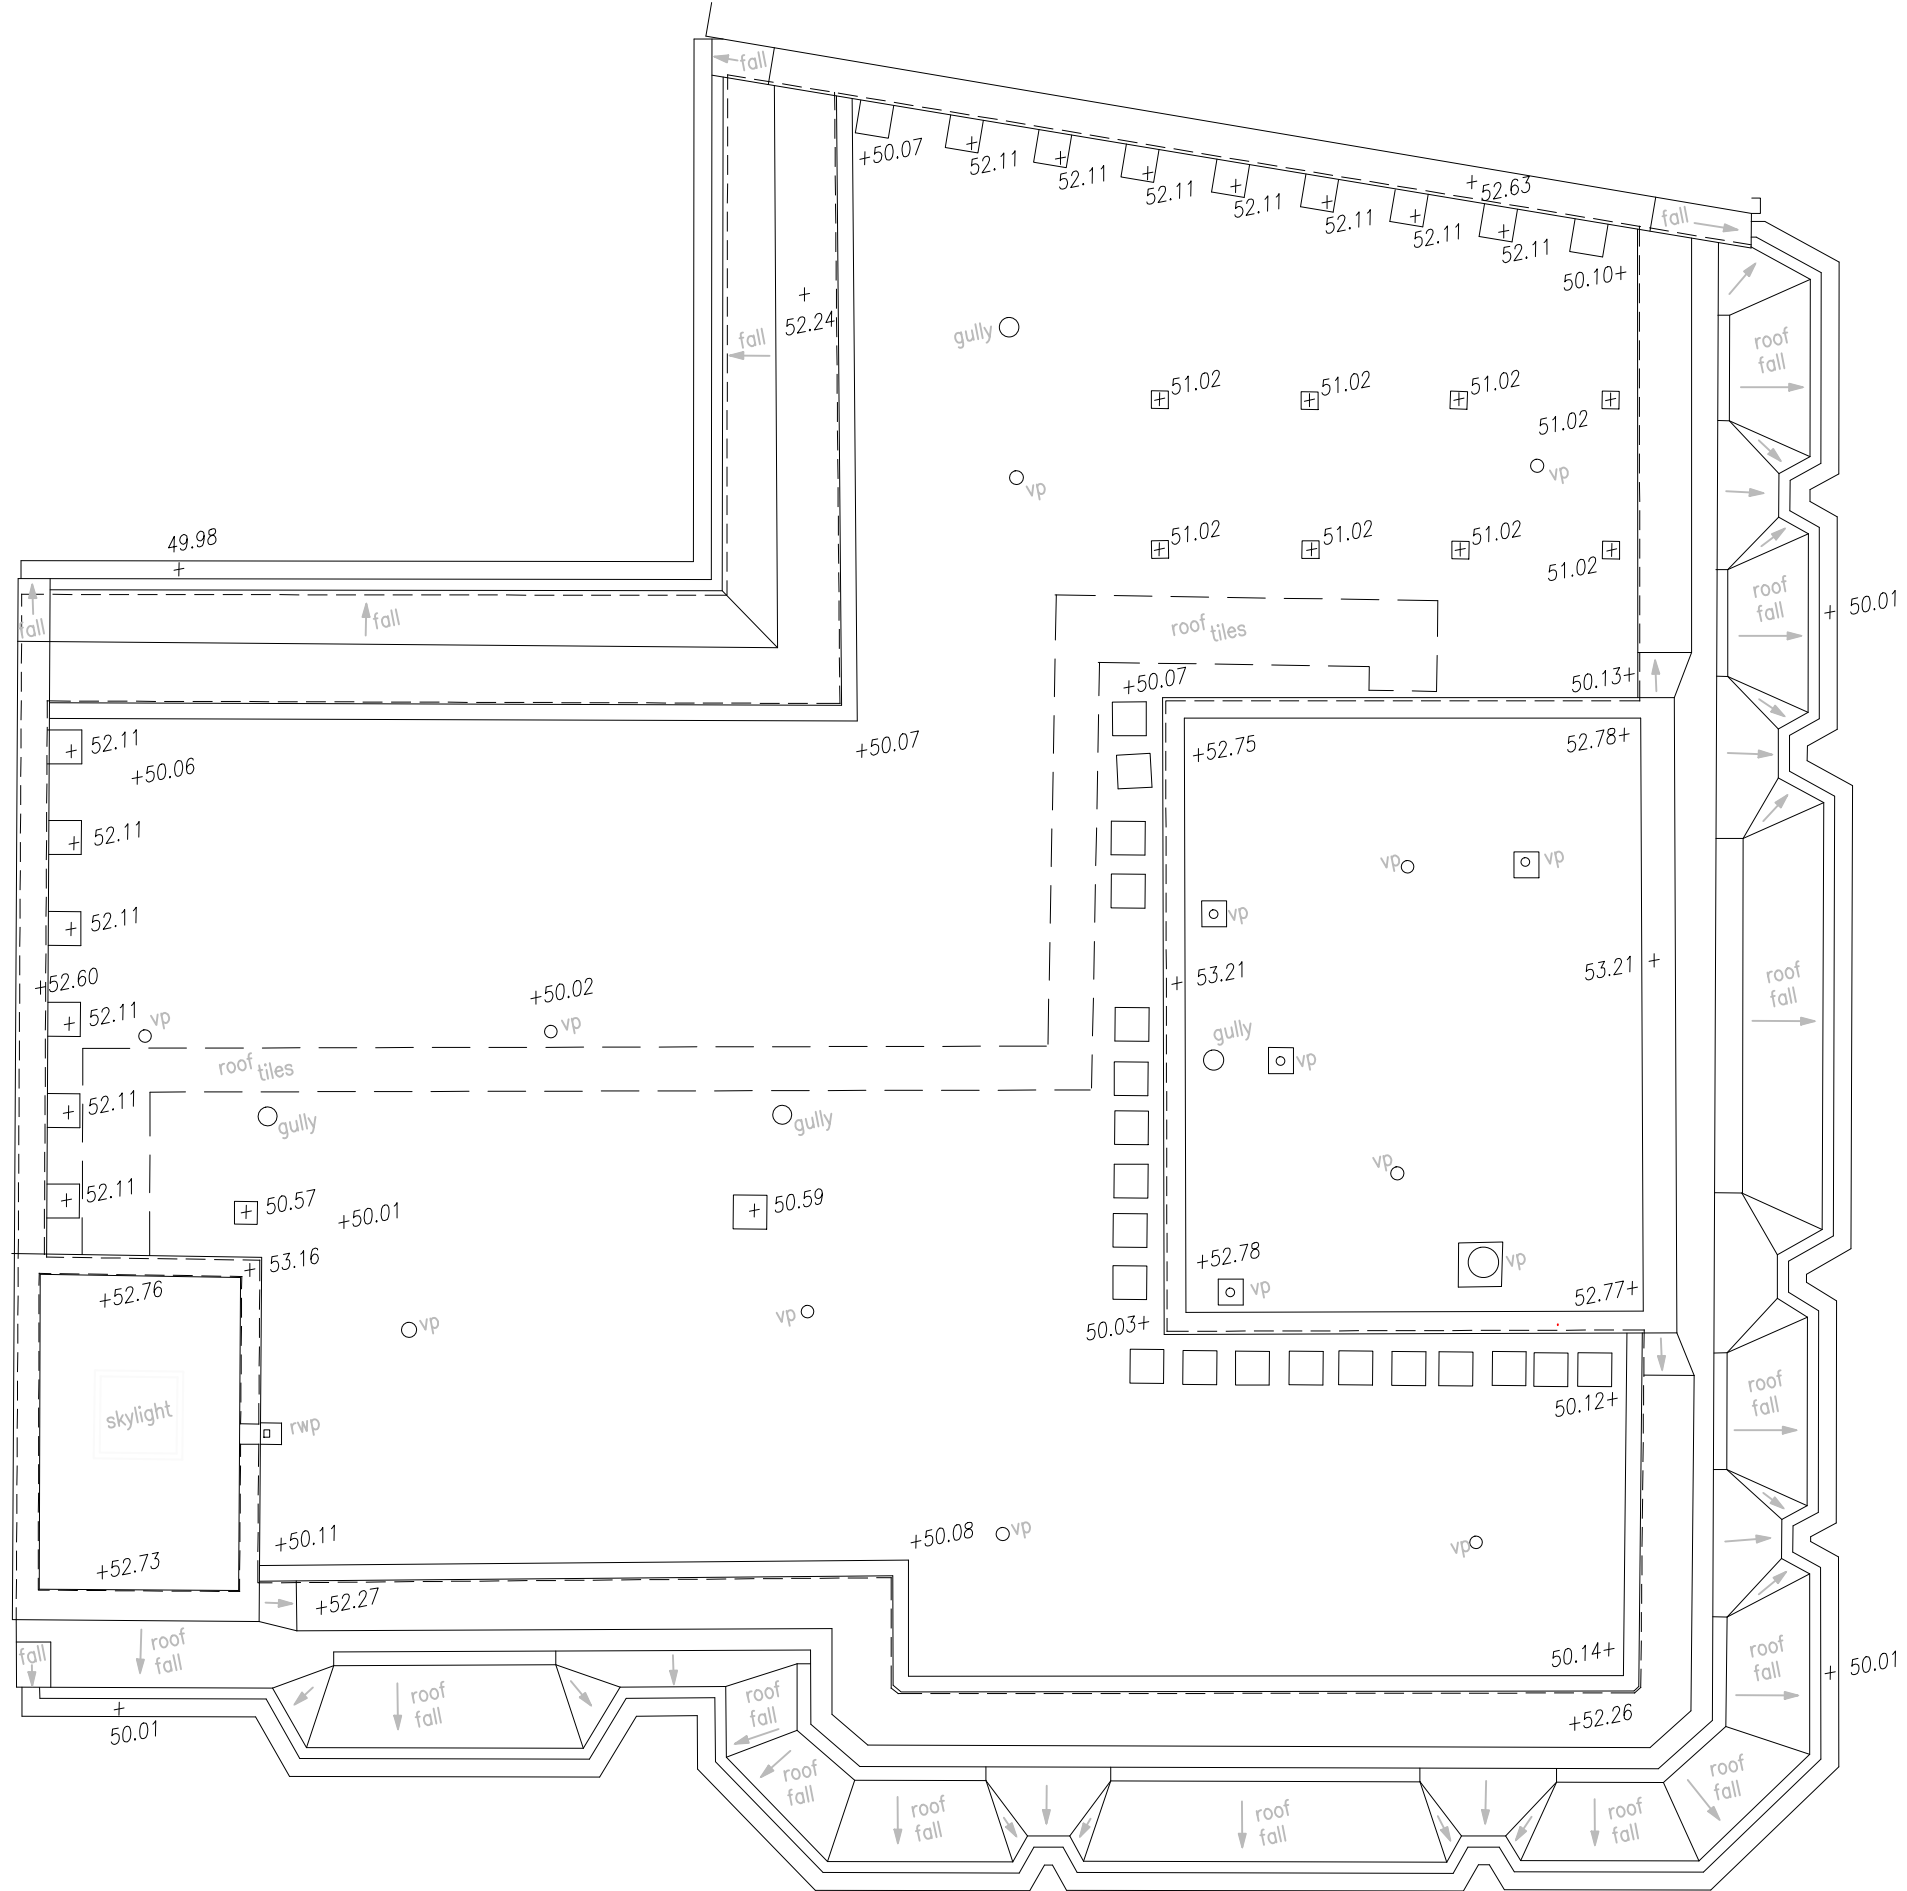

04 Existing Roof Plan
Scale 1:100@A1, 1:200@A3

Contractors are not to scale dimensions from this drawing

The survey information shown on this drawing is based on a topographical survey prepared by a third party and Broadway Malyan Limited accept no responsibility for the accuracy or completeness of the survey.

Reproduced by permission of
Ordnance Survey on behalf of HMSO
© CROWN COPYRIGHT and database right 2008
All rights reserved
Ordnance Survey Licence number
AL 1000 21854 Broadway Malyan Limited

Revision	Date	Description
----------	------	-------------

BroadwayMalyan^{BM}

Architecture Urbanism Design

Ilex House, 10 High Street
Theale, Reading
Berkshire
RG7 5AN

T: +44 (0)118 932 3456
F: +44 (0)118 932 3461
E: Rdg@BroadwayMalyan.com

www.BroadwayMalyan.com

Client
Croudace Property Limited
Project
35-43 Greyfriars Road

Description
Existing Floor Plans

PLANNING

Scale	Drawn By	Date
as noted	jc	Feb '15
Job Number	Drawing Number	Revision
30747	A-03-000	-

Original size 100mm @ A1 Copyright Broadway Malyan Limited