
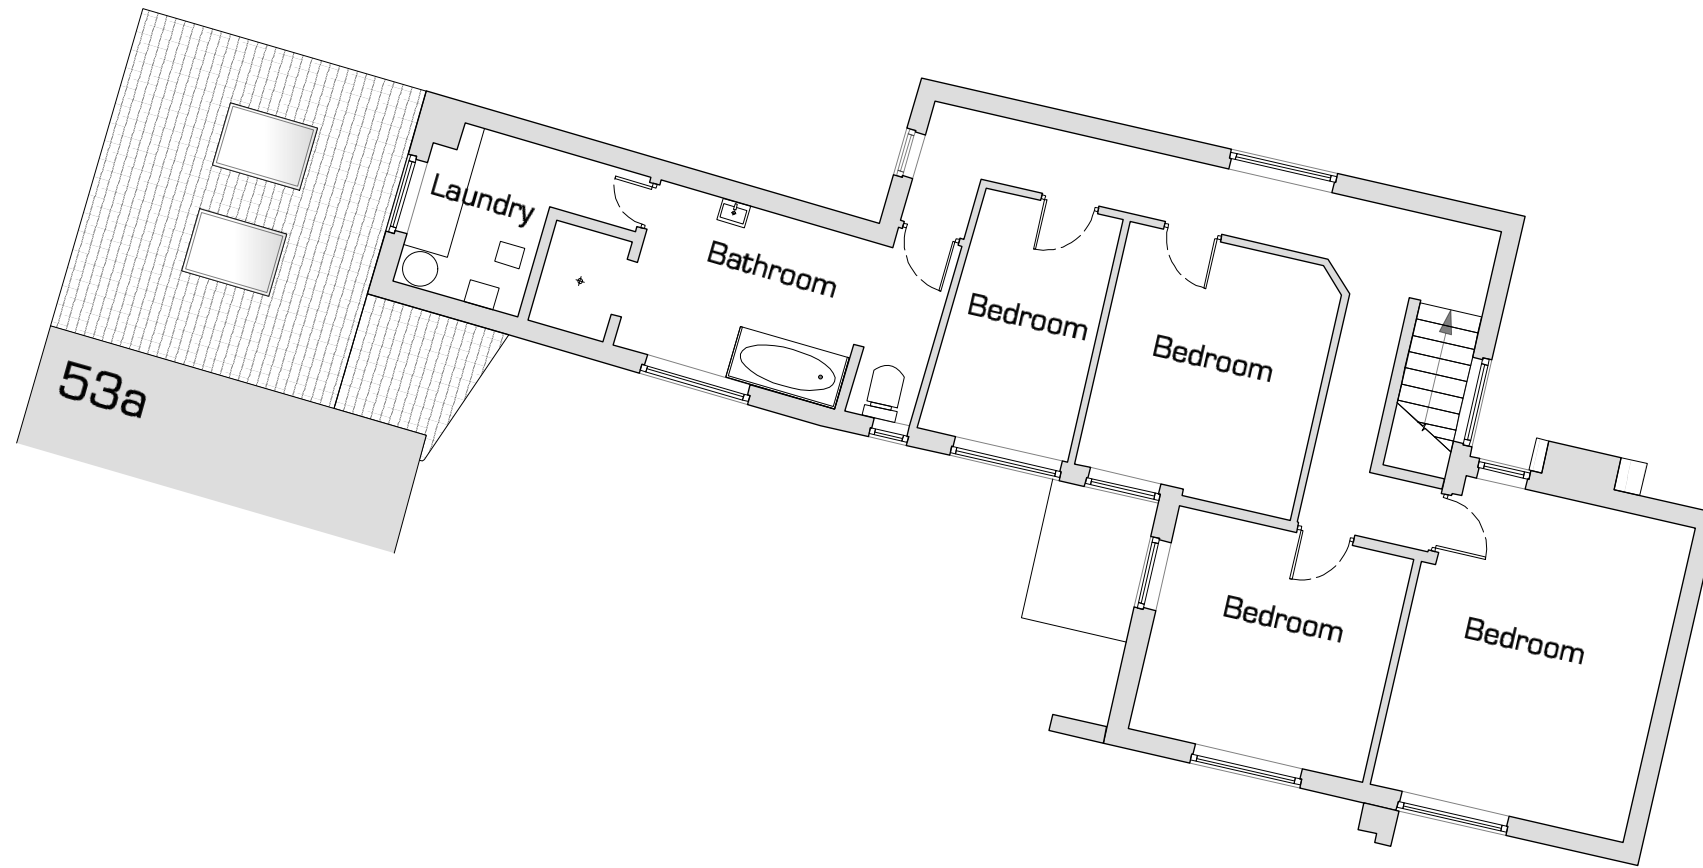


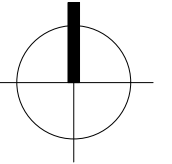

TAITARCHITECTS
21 Wickham Road,
Lower Earley, Reading,
Berkshire, RG6 3TE
Tel: 01189 072 593
E-mail: info@taitarchitects.co.uk

TAITARCHITECTS

Notes:
ISSUED ONLY FOR PURPOSE INDICATED.
THIS IS TO BE READ IN CONJUNCTION WITH ALL OTHER CONSULTANTS
INFORMATION.
CHECK SITE CONDITIONS PRIOR TO COMMENCEMENT OF WORK.
ANY DISCREPANCIES TO BE REPORTED DIRECTLY TO THE ARCHITECT
ALL DIMENSIONS TO BE CHECKED ON SITE.
DO NOT SCALE OFF DRAWING. USE FIGURED DIMENSIONS ONLY.
THIS DRAWING IS COPYRIGHT.

Project name:
LINDEN MEWS

Client:
MR ANTHONY COOK

Status:
PLANNING

Job No:
15.067

Drawn :
OMF

Description:
EXISTING FIRST FLOOR PLAN

Date: 24.11.2015
Scale: 1:100 @ A3

Drawing No: **PL.003**
Rev: -