


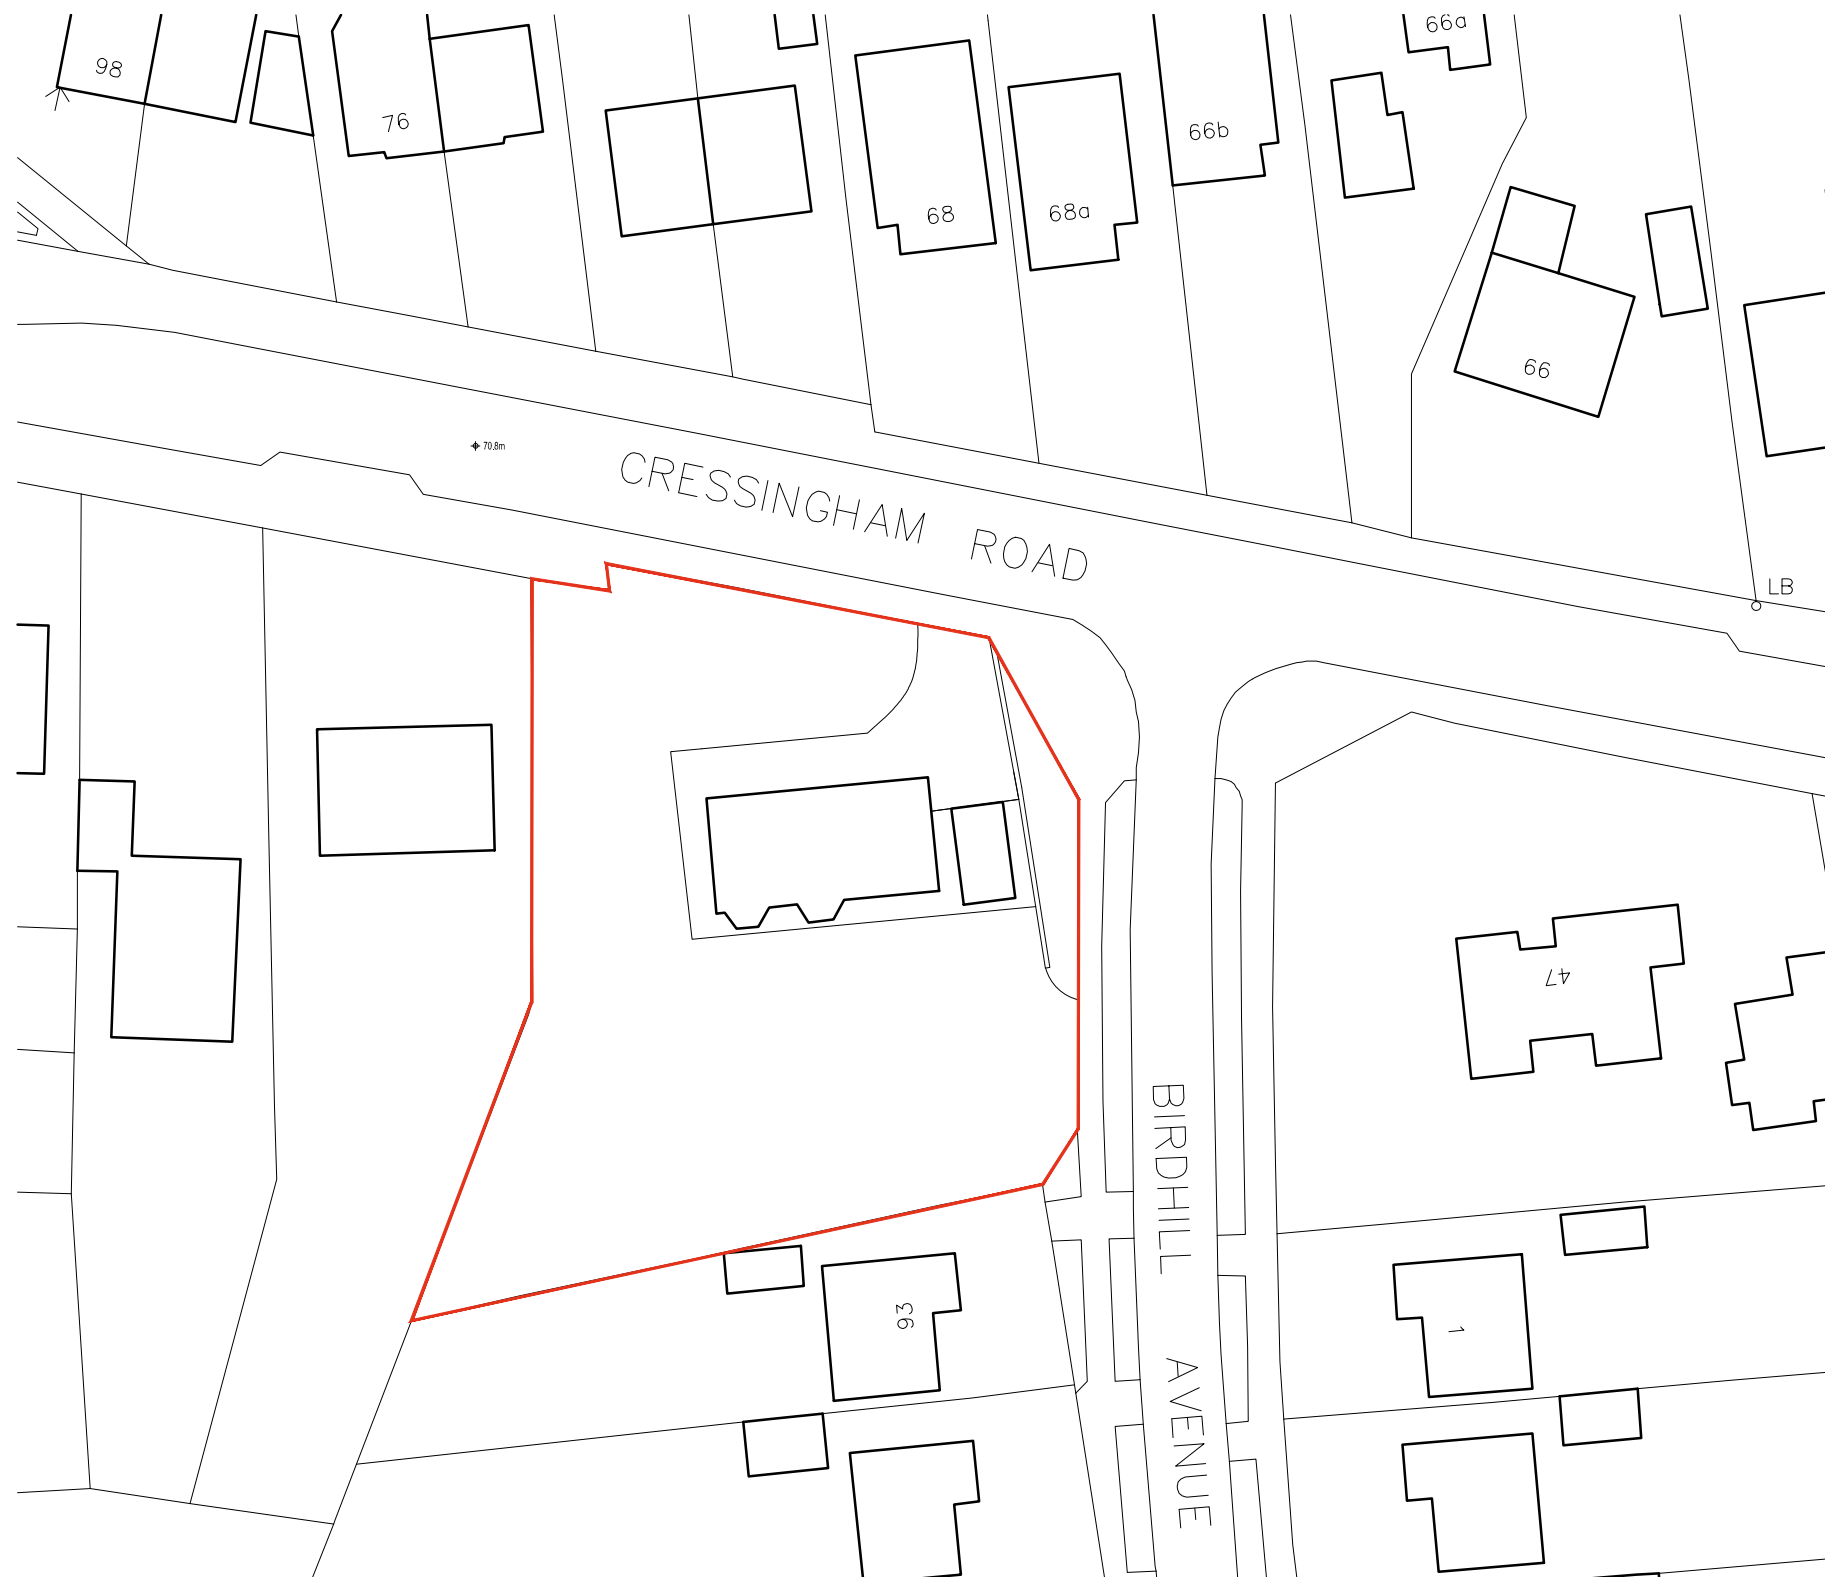

Site Plan 1:500

1:500 scale Bar
This Drawing has been produced for printing onto A3 size paper,
If printing on any other size please use the scale bar below.


0m 5m 10m 20m 40m
2.5m

1:1250 scale Bar
This Drawing has been produced for printing onto A3 size paper,
If printing on any other size please use the scale bar below.

0m 12.5m 25m 50m 100m
6.2m



Location Plan 1:1250

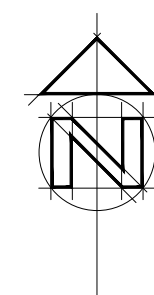

Day • Tanner Partnership ARCHITECTURE AND PLANNING

CLIENT Morningwood Developments Ltd
JOB 51 Cressingham Road, Reading RG2 7RX
DRG SITE & LOCATION PLAN

www.daytanner.co.uk
Reading
51 Peach Street
Wokingham
Berkshire
RG40 1XP
0118 989 0808
info@daytanner.co.uk

Reading
6 Academy Court
36B Church Street
Caversham, Reading
RG4 8AU
0118 946 1242
rdgoffice@daytanner.co.uk

SCALE 1:500/1250 DRAWN ALM DATE SEPTEMBER 2015 3308 / 101