



- NOTES**
1. Survey is based on an arbitrary grid.
2. All levels are related to an Ordnance Survey Bench Mark located on the E angle, SE face of No.16 Castle Crescent, Value 60.169m (above Newlyn Datum).

ABBREVIATIONS


AL	Arch Level	MH	Manhole
BSU	Beam Slopes Up	PI	Plinth
CR	Colour Level	RD	Radiator
CSU	Ceiling Slopes Up	RL	Roof Light Lay Down
FC	False Ceiling	SC	Structural Ceiling Level
FE	Fire Escape	SL	Sill Level
FL	Finished Floor Level	TB	Top of Wall Level
HL	Head Level	TW	Top of Wall Level
HR	Head Room	UP	Underneath of Beam Level
IC	Inspection Cover	VP	Vent Pipe

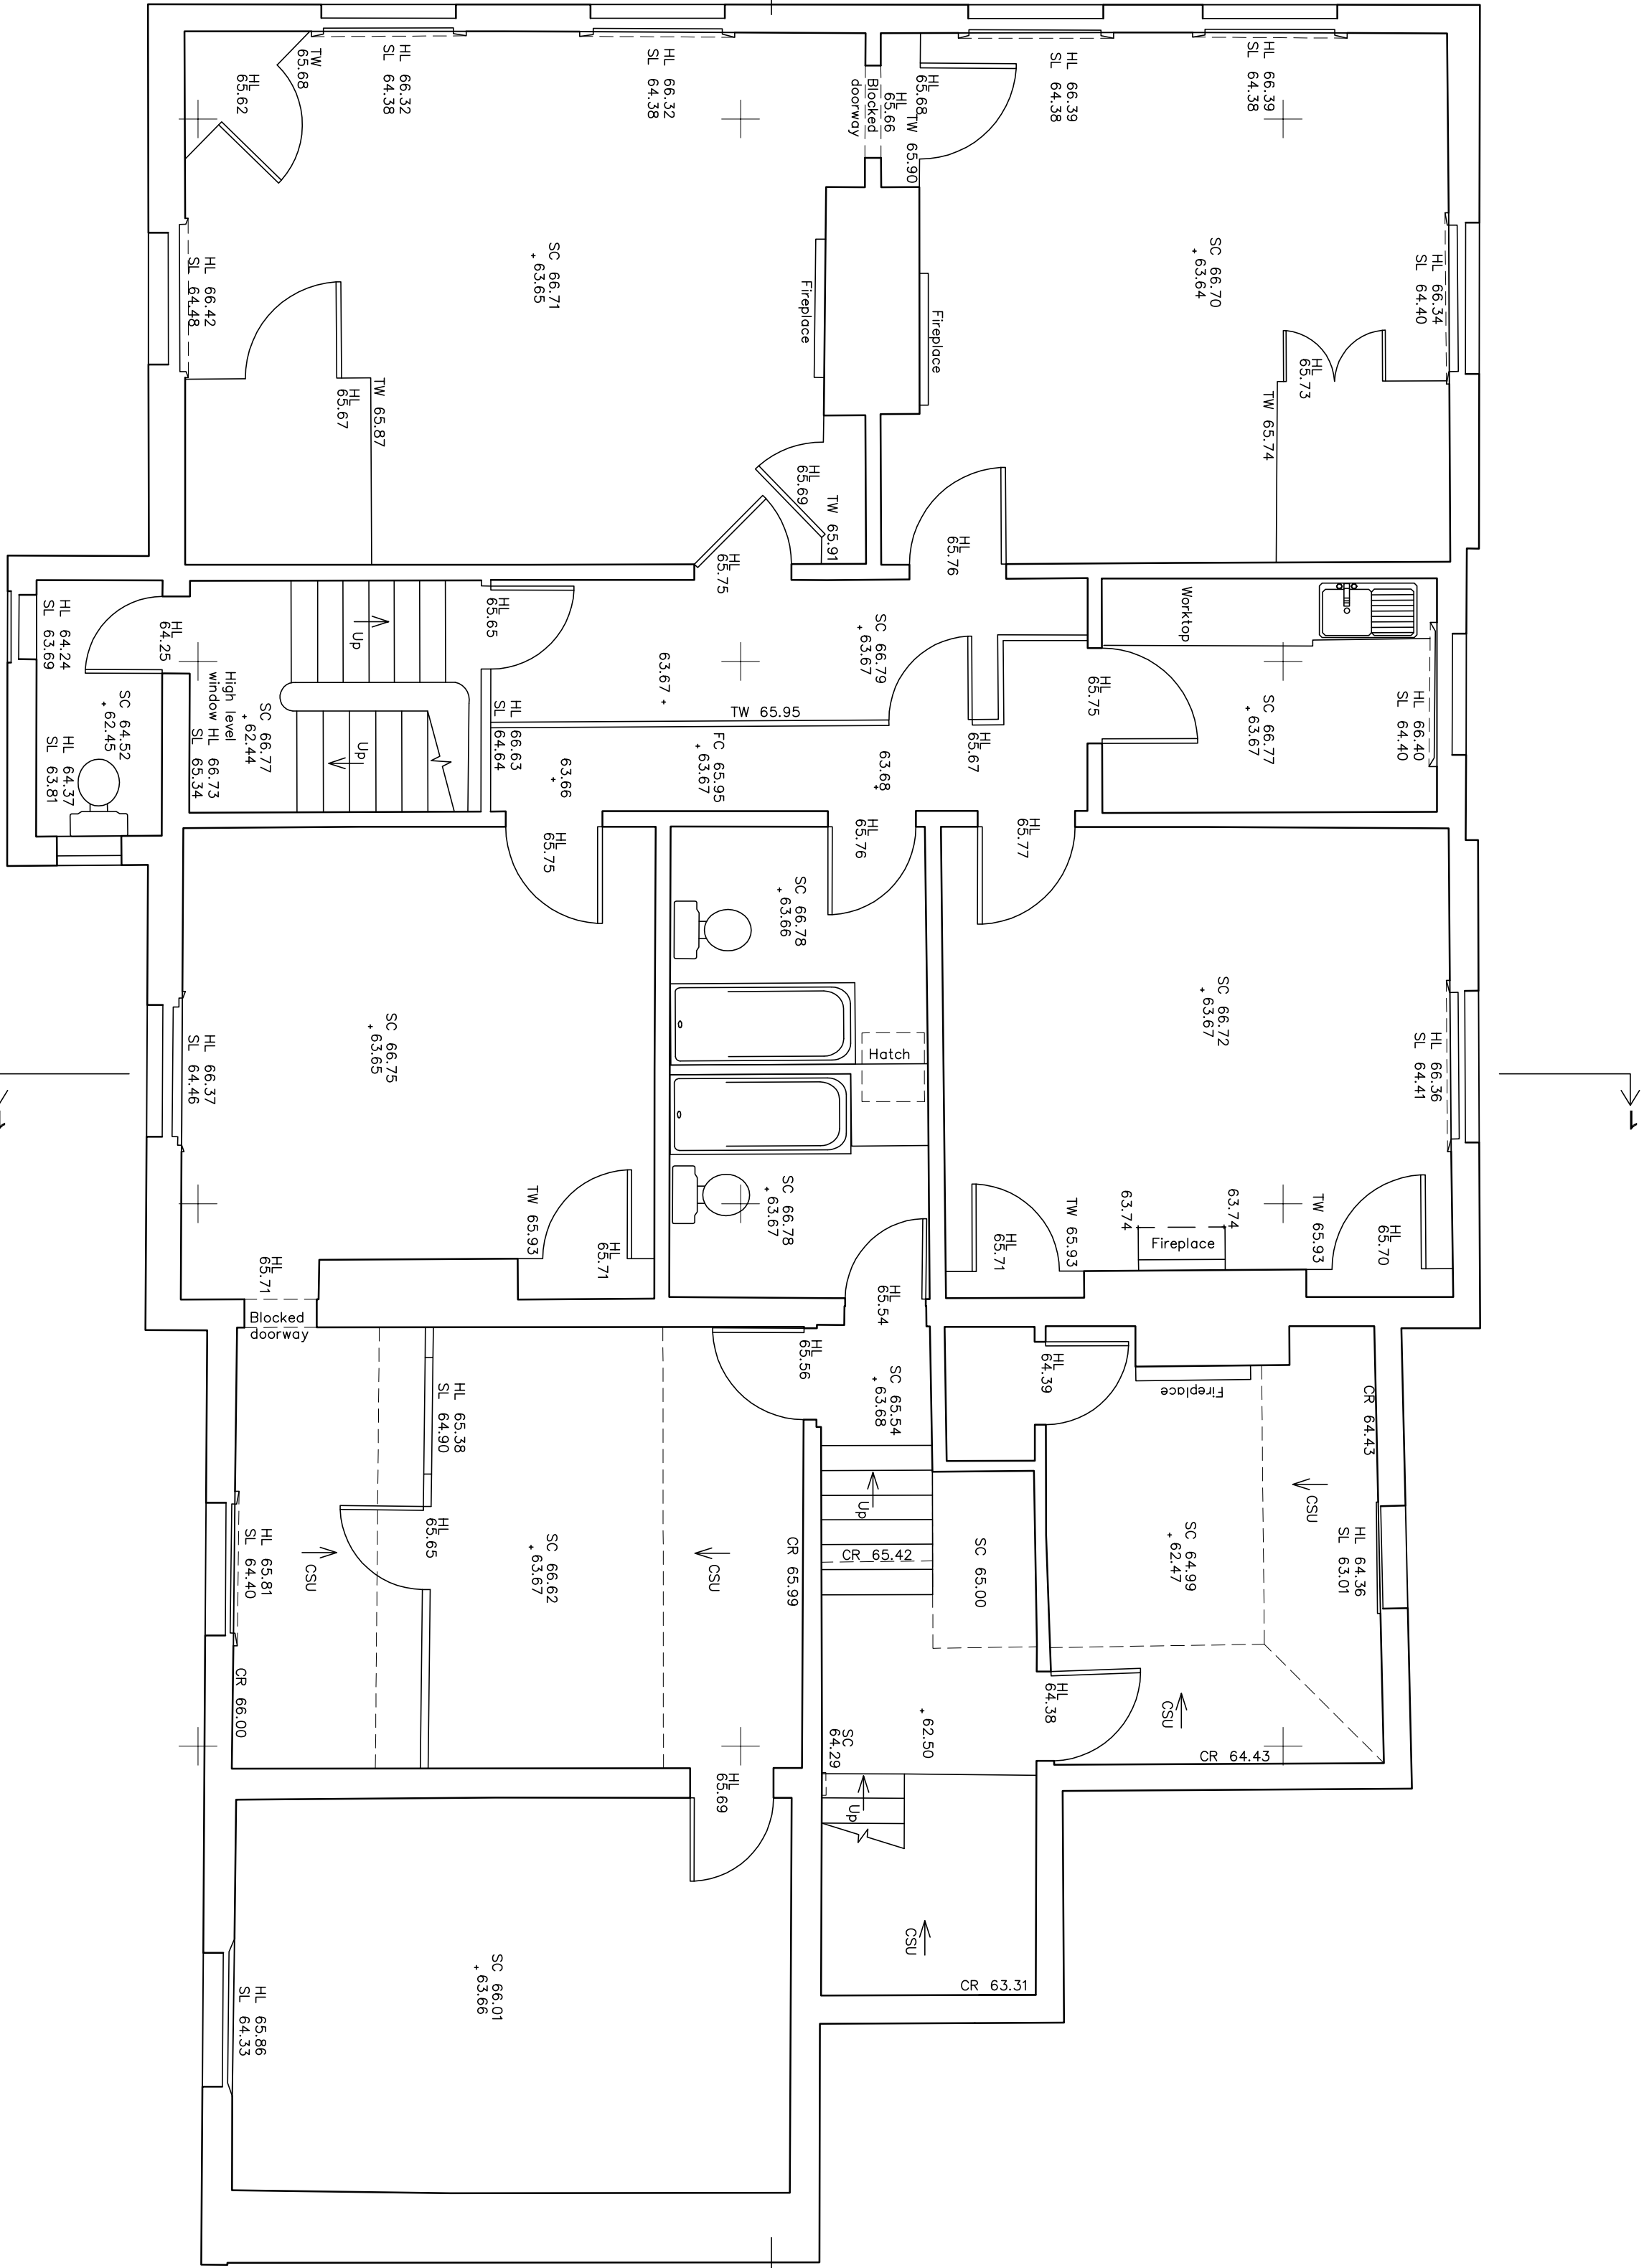

FIRST FLOOR

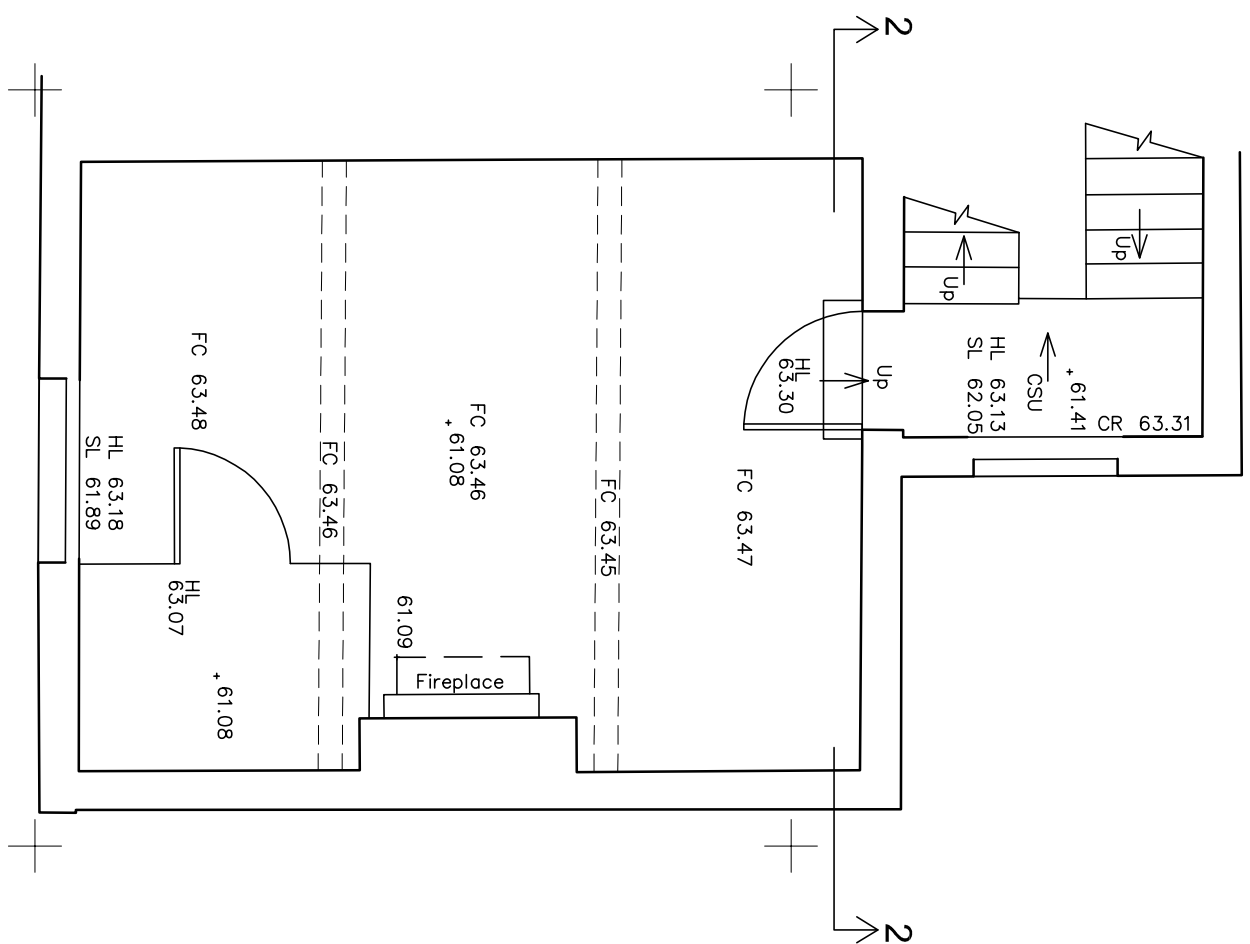

LANDING

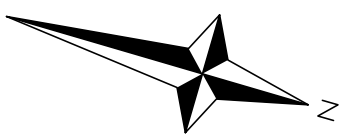

Comestione House
62 Foxhall Road, Didcot
Oxon, OX11 7AD
Tel: (01235) 515550 Fax: (01235) 817789
postbox@glanvillegroup.com www.glanvillegroup.com

Client : MR R BROWN

Project : NO.1-3 CASTLE CRESCENT,
READING

Title : LANDING & FIRST
FLOOR PLANS

Project Engineer : AB Scale : 1:50 @ A1

Project Director : CE Date : SEPT 2014

Status :

Drawing No. GS8/140344/102 Rev