



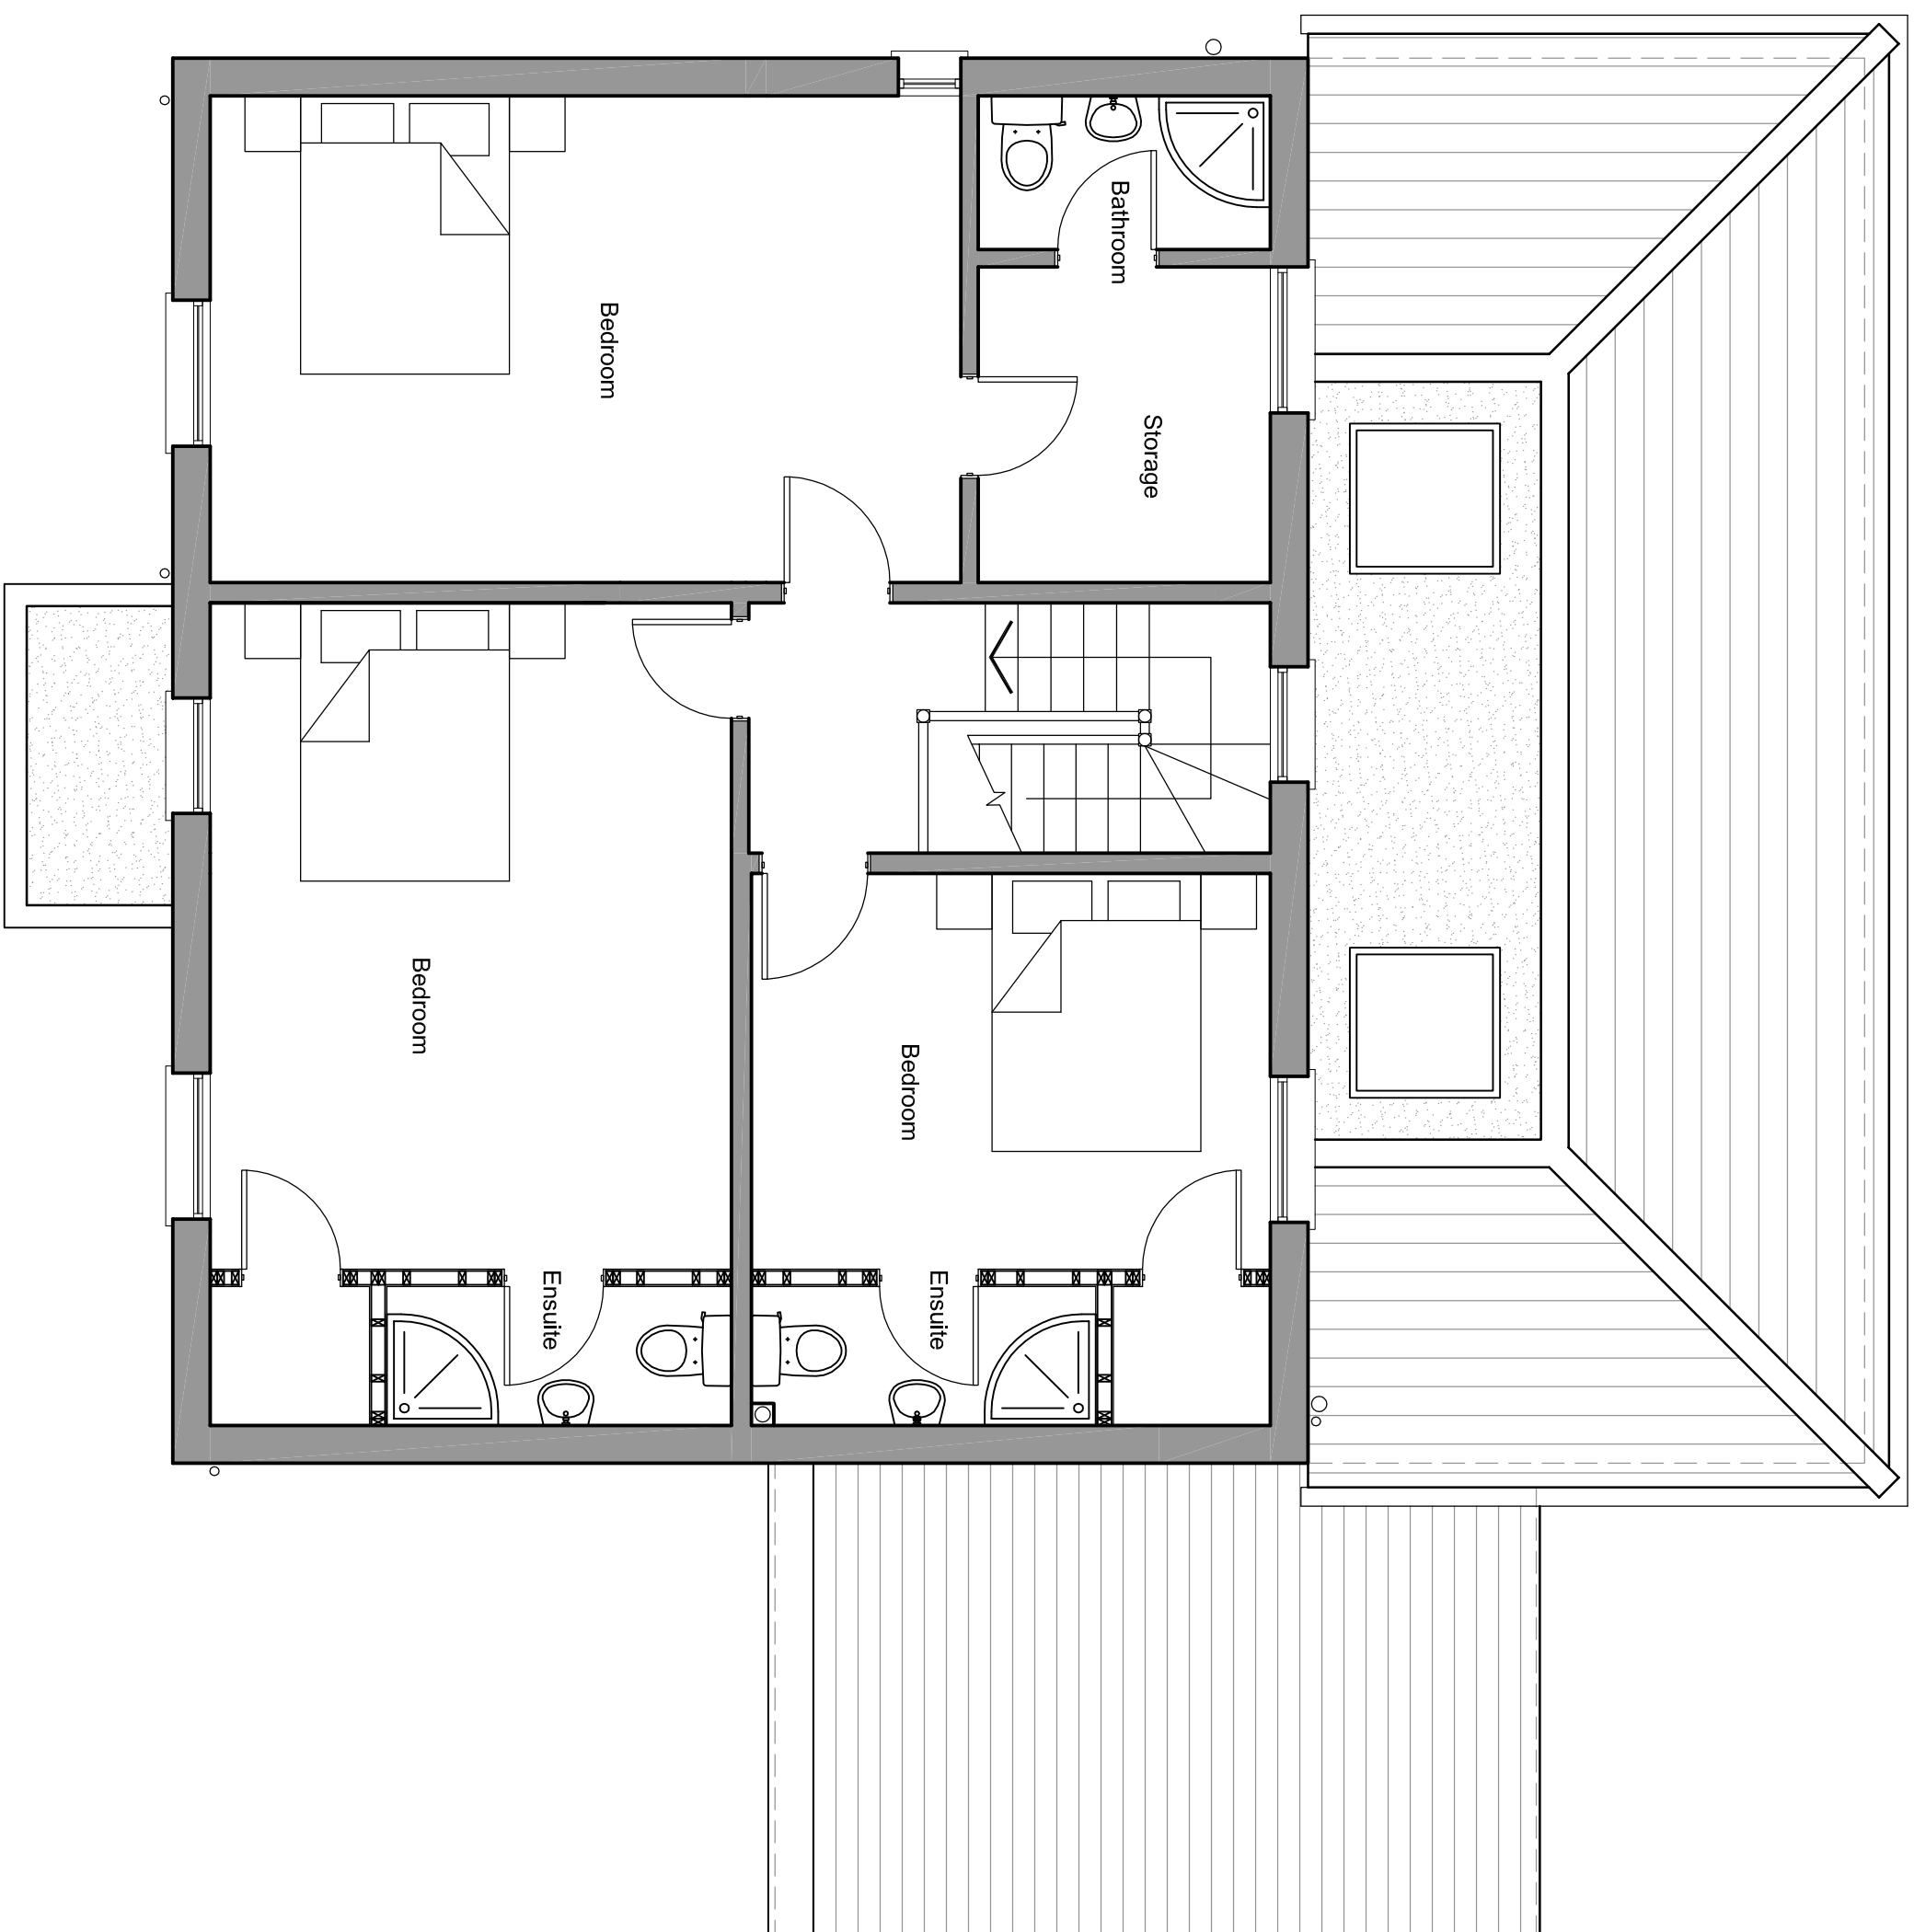

First Floor Existing

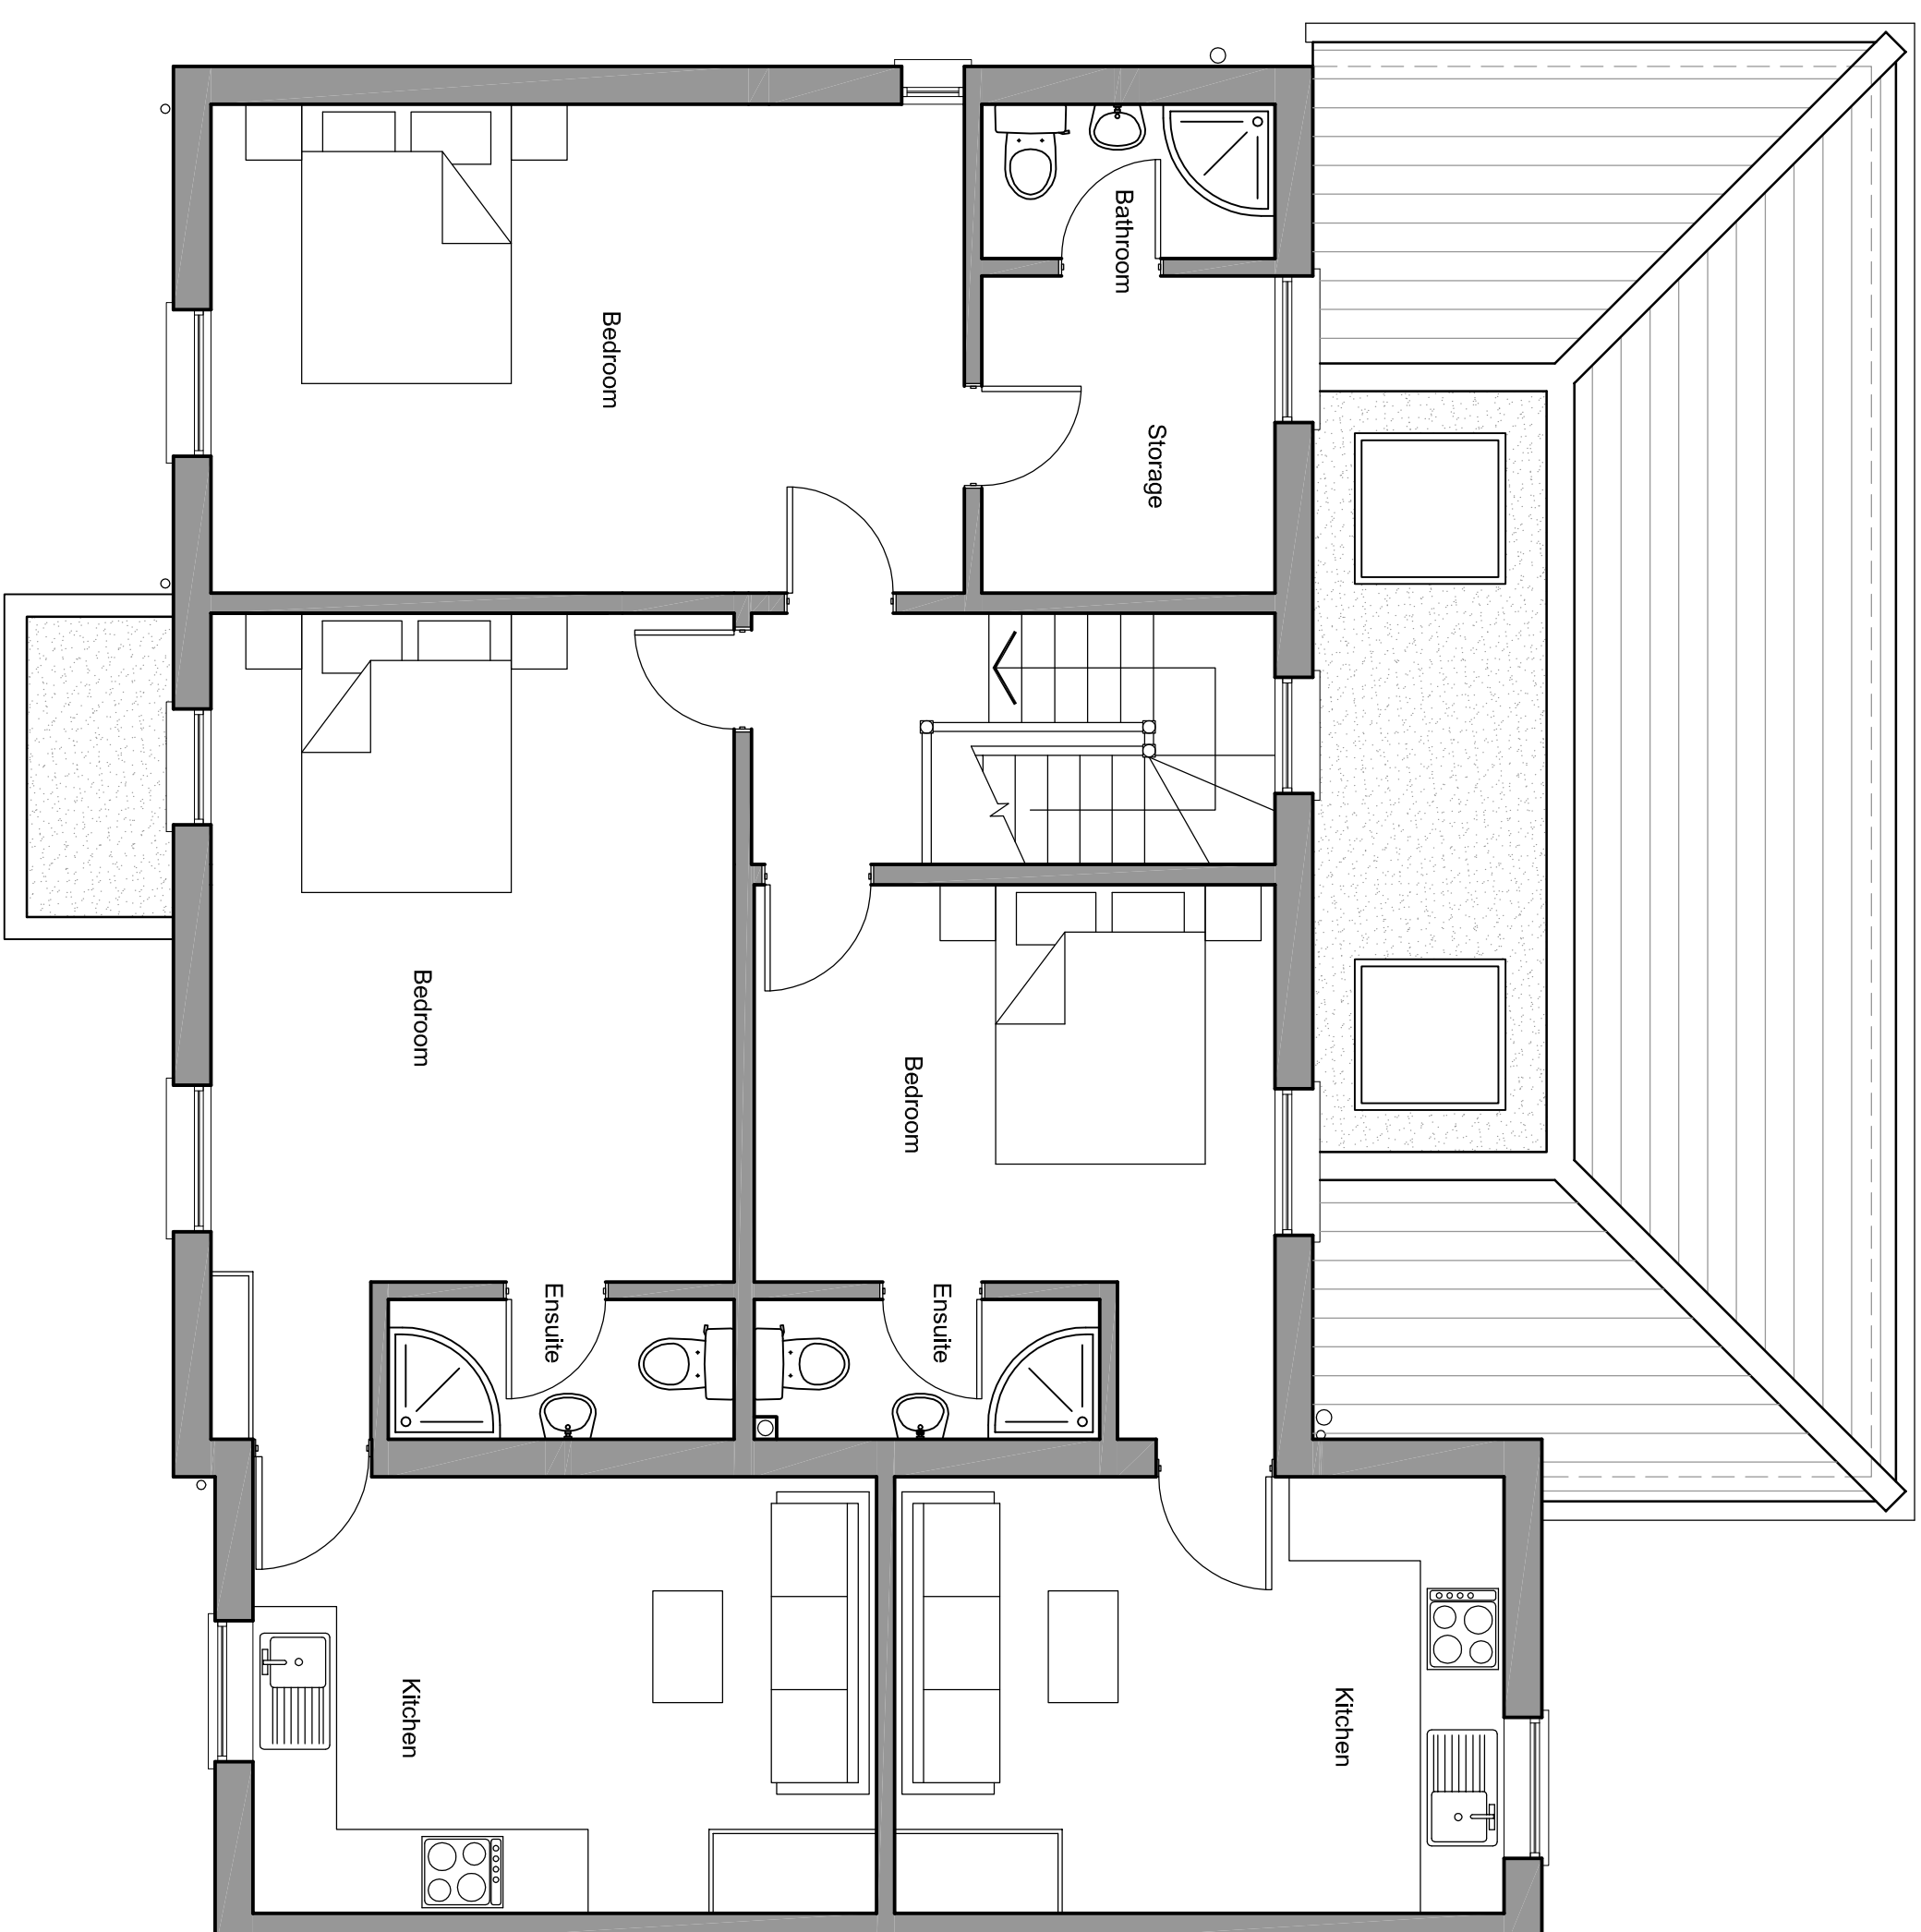

First Floor Proposed

[illegible]

For Approval



E: info@bluebirdengineering.co.uk
T: 0118 9583 551 **F:** 0118 9583 563
A: 110 London Street, Reading, RG1 4SJ

CLIENT			Mr. Mistry		
PROJECT			30 Argyle Street, Reading RG1 7YS		
TITLE			Existing & Proposed First Floor Plan		
DRAWN	DATE	SCALE			
KL	July 2015	1:50 @ A1			
DRG NO		REV			
A-1015		A			