





EXISTING NORTH WEST ELEVATION
SCALE 1 : 50

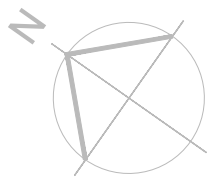

EXISTING SOUTH WEST ELEVATION
SCALE 1 : 50

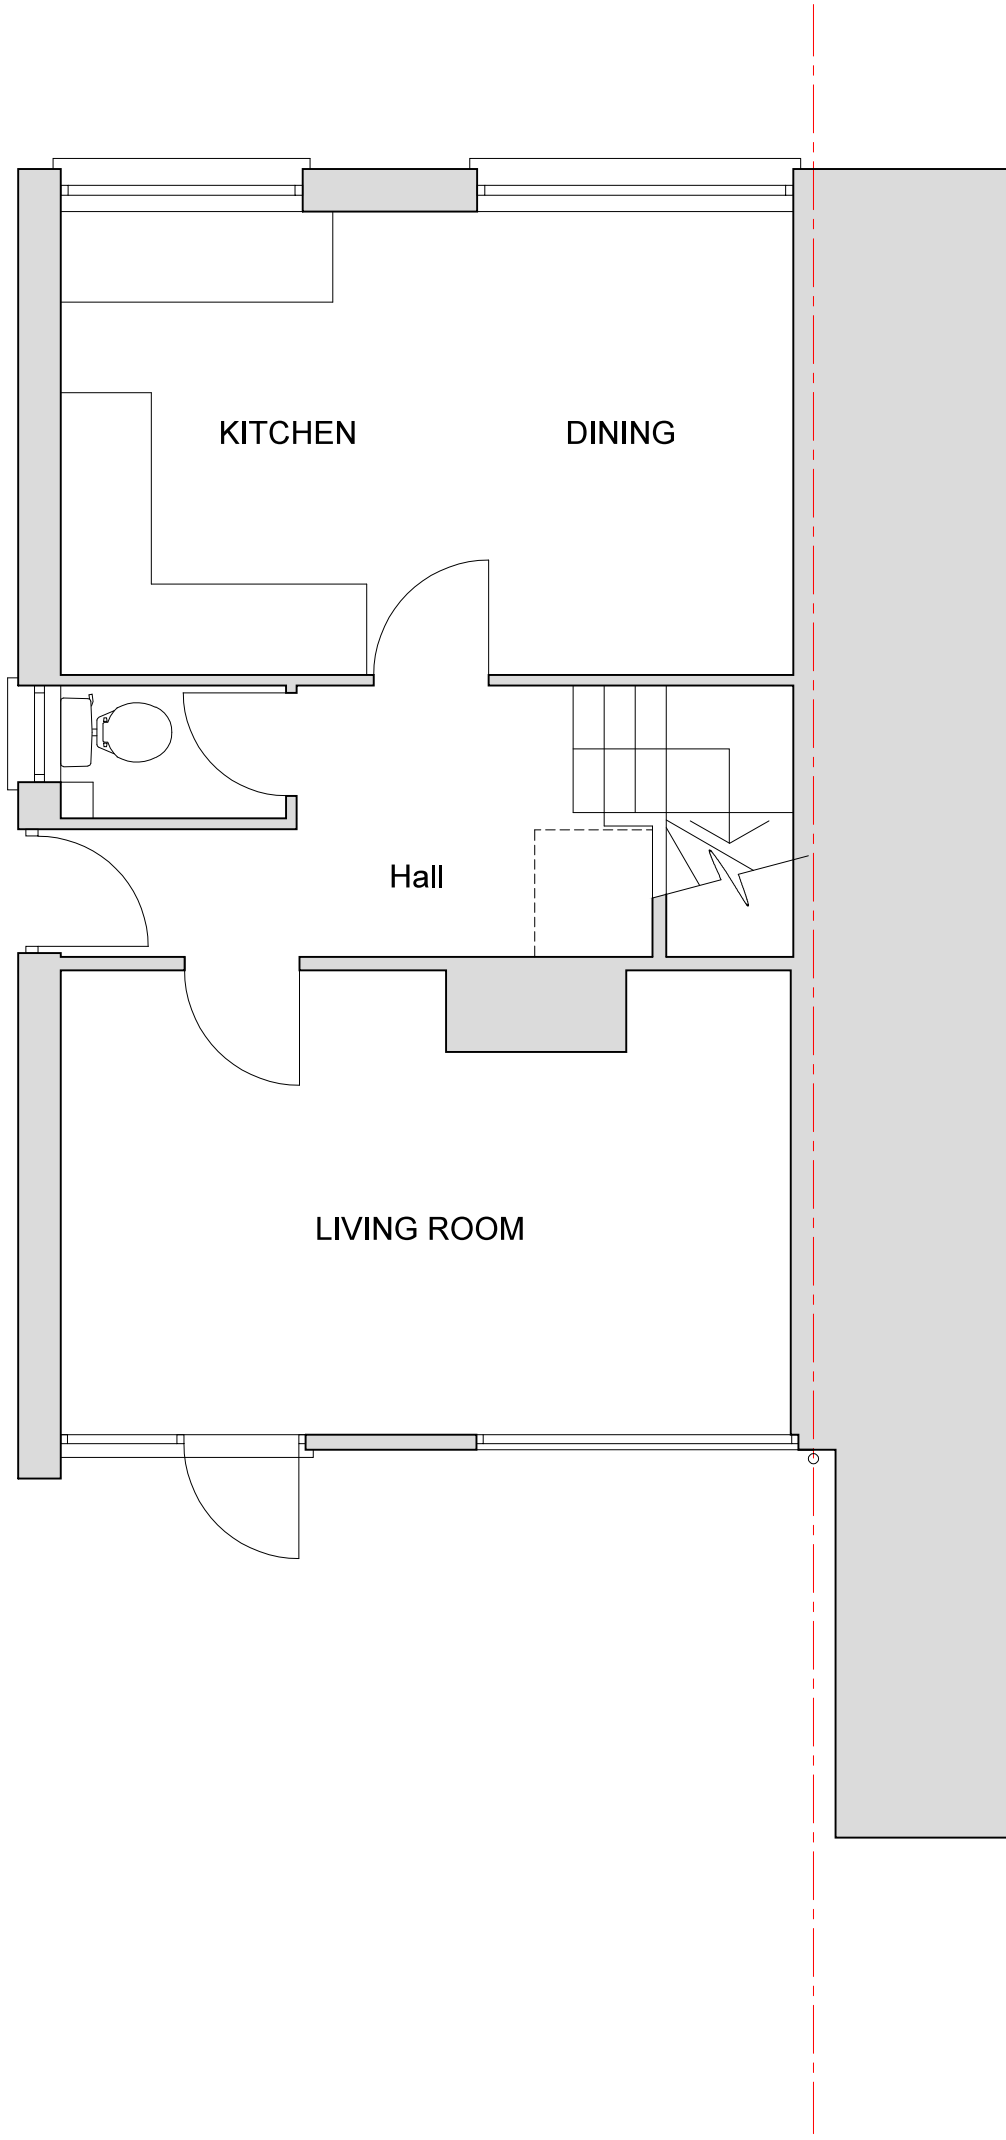

EXISTING GROUND FLOOR PLAN
SCALE 1 : 50

NOTES

© SpaceOffice - THIS DRAWING AND DESIGN REMAINS THE COPYRIGHT AND INTELLECTUAL PROPERTY OF OF SPACE OFFICE LIMITED (SpaceOffice) AND SHALL NOT BE COPIED IN ANY FORMAT WITHOUT APPROVAL.

THIS DRAWING IS TO BE READ IN CONJUNCTION WITH ALL OTHER DRAWINGS AND DOCUMENTS PROVIDED. THE CONTRACTOR MUST CHECK ALL DIMENSIONS ON SITE BEFORE PLACING ORDERS FOR MATERIALS OR SHOP FABRICATIONS OR COMMENCING WORKS ON SITE. ANY DISCREPANCIES SHOULD BE NOTIFIED BEFORE PROCEEDING.

Space Office

ARCHITECTURE ■ PLANNING ■ BUILDING DESIGN

104 Westfield Road, Caversham, Reading RG4 8HJ
Phone: 0118 328 2777 Mobile: 07974 707832
Email: mail@spaceoffice.com

Client:
TARIQ SHARIF

Project:
SINGLE STOREY REAR EXTENSION

Location:
2 GAIRN CLOSE, TILEHURST, READING RG30 4DY

Drawing Title:
EXISTING PLANS AND ELEVATIONS

Date:
JUL 2015

Sheet Size:
A1

Drawn:
SK

Drawing No:
P1514-02

Revision: