


NOTES
1. All dimensions are to be checked on site prior to the commencement of work and any discrepancy is to be reported to the Architect before construction.
2. All work is to comply with the current Building Regulations and allied legislation.
3. All contractors and sub-contractors must ensure that they have the latest issue of this drawing and related details before the commencement of work on site.
4. All materials are to be used and installed in strict compliance with the relevant manufacturers instructions and recommendations.
5. All works on site, managed and implemented as a result of the designs indicated on this drawing are to be given full consideration for compliance with the Health and Safety CDM Regulations in respect of Design and Implementation on site and no works are to be undertaken if it is considered that compliance with the CDM Regulations cannot be achieved.
6. All dimensions shown in millimetres.
7. This drawing is the copyright of e3 design & planning consultants limited and must not be used in conjunction with any other project without e3 design & planning consultants limited written consent.

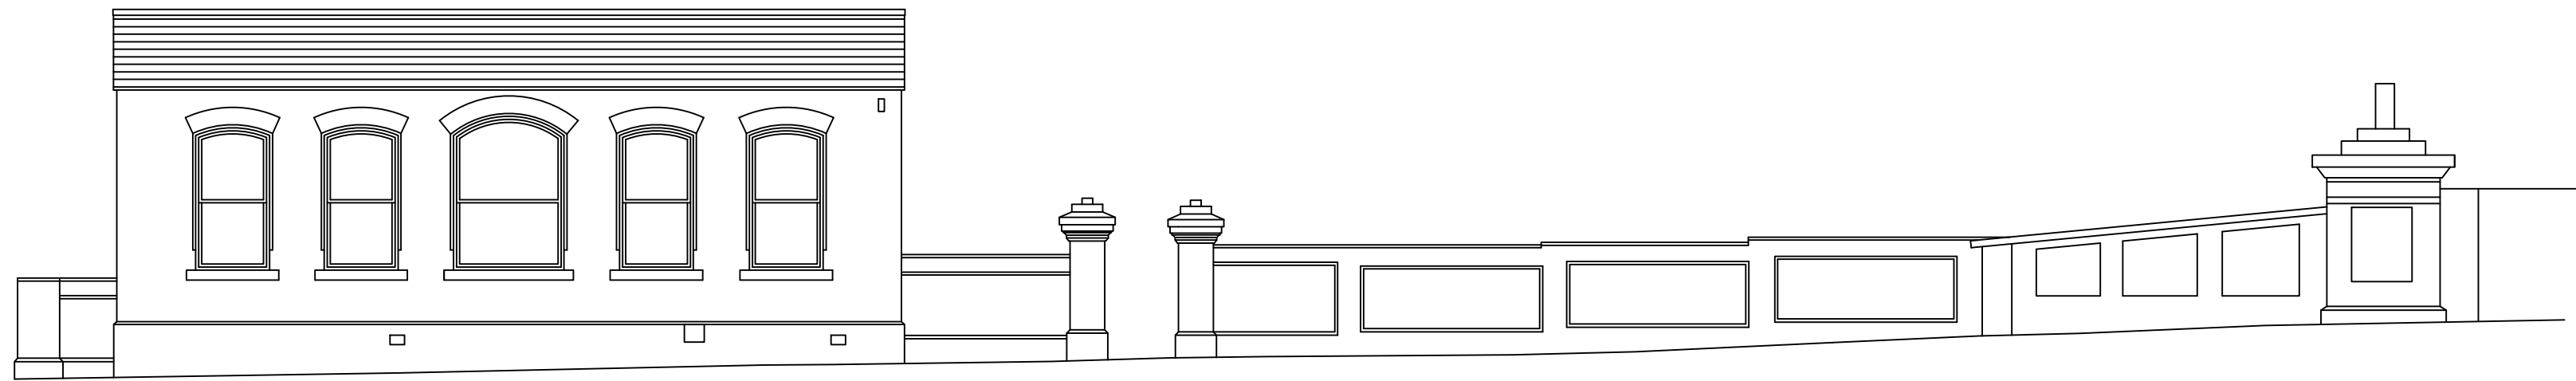



Front Elevation

Datum: 35.00m.




Side Elevation

Datum: 35.00m.

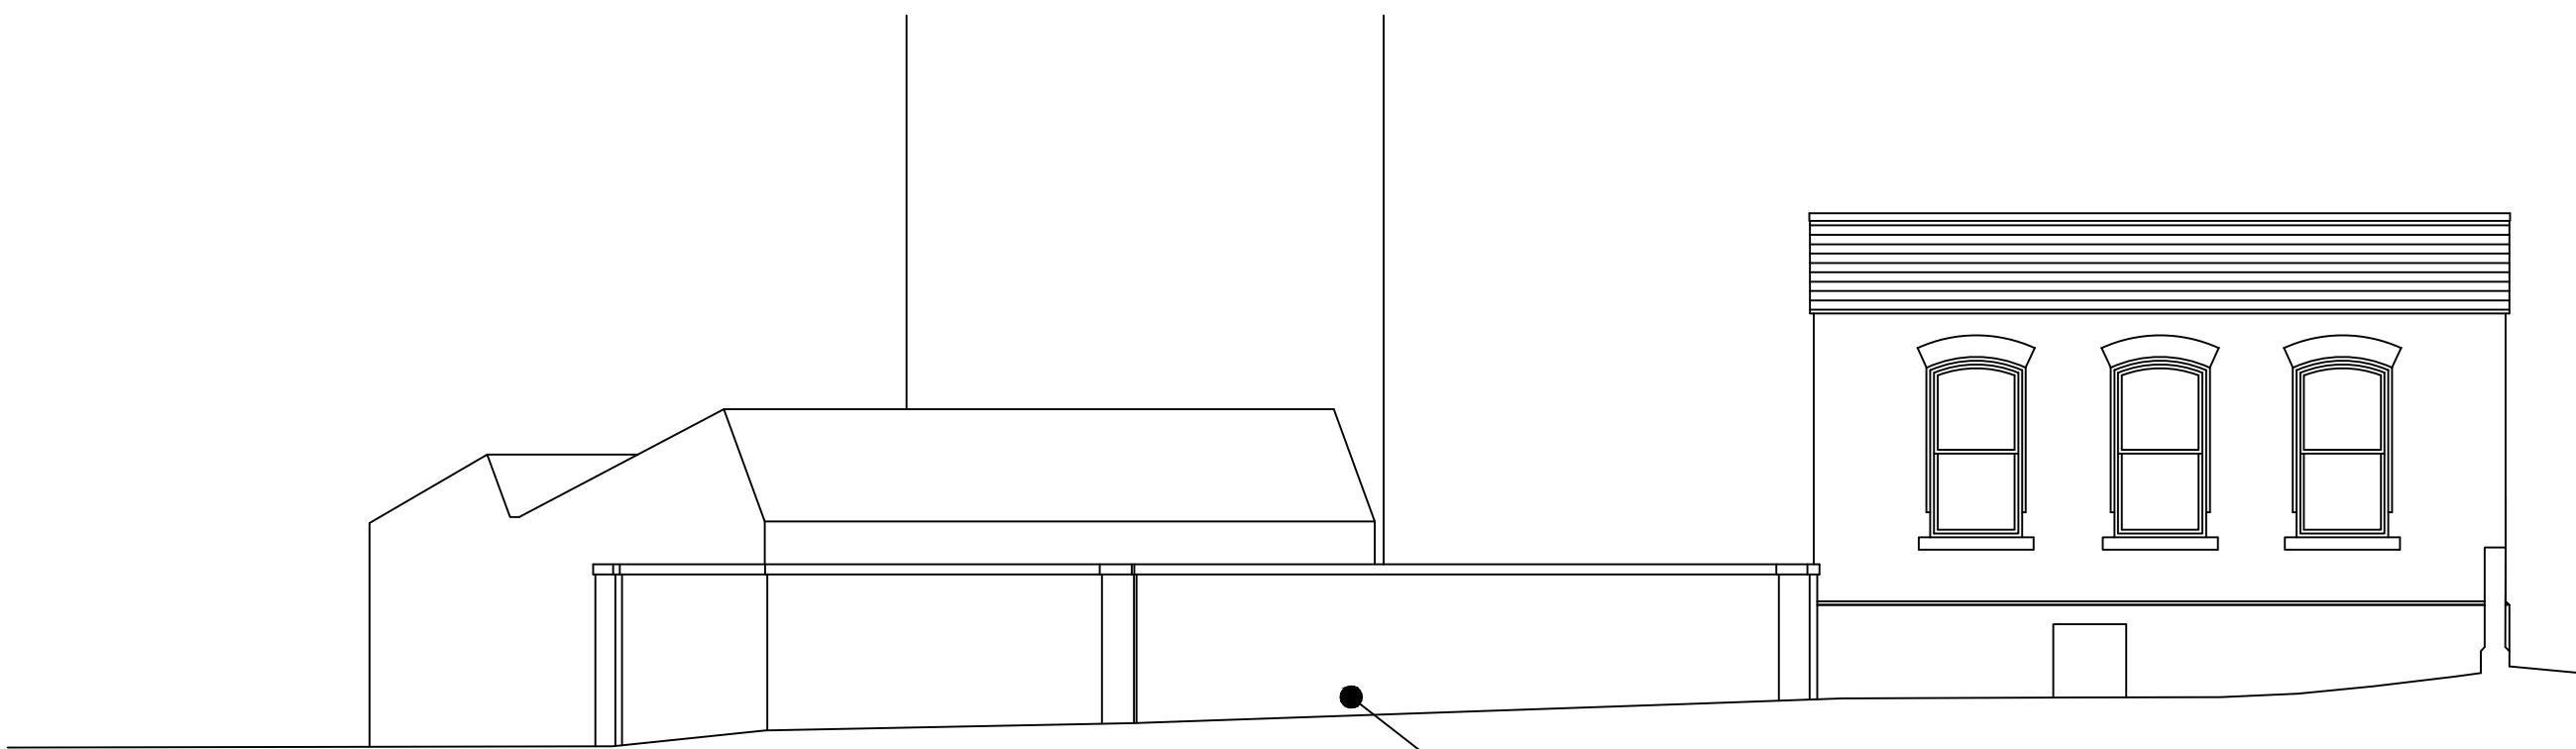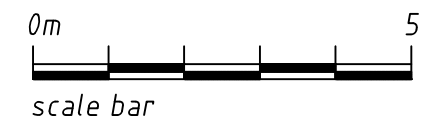


Datum: 35.00m.

Side Elevation showing Existing Boundary Wall Elevation/Street Scene
scale 1 : 100

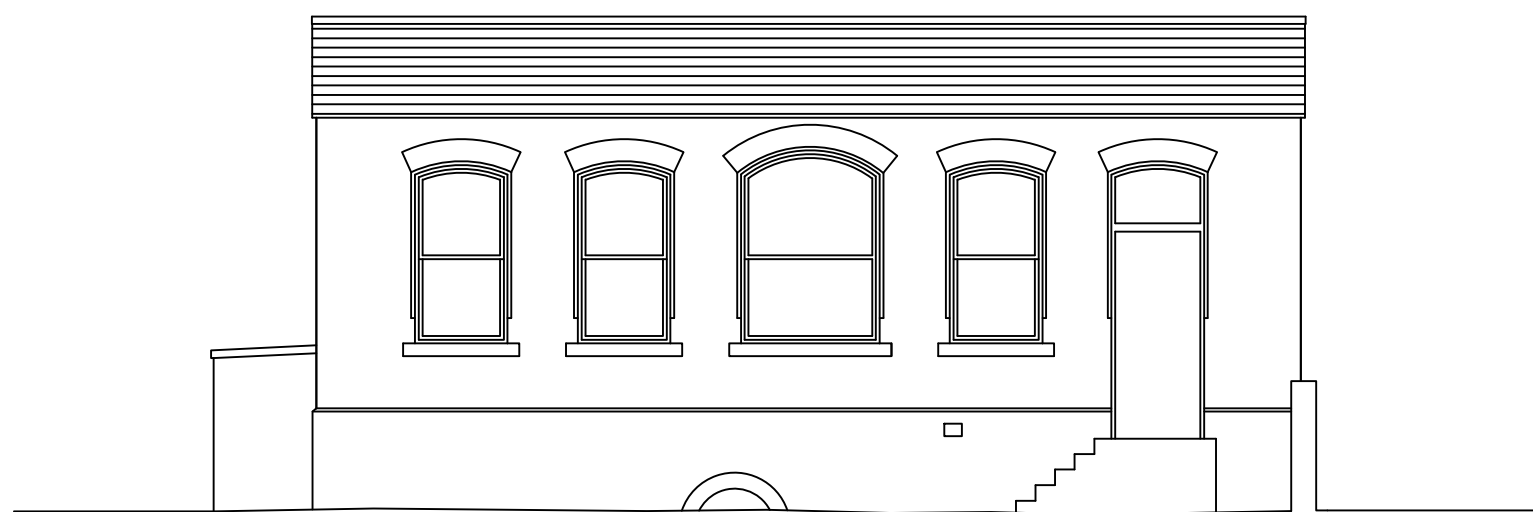


Rear Elevation

Datum: 35.00m.

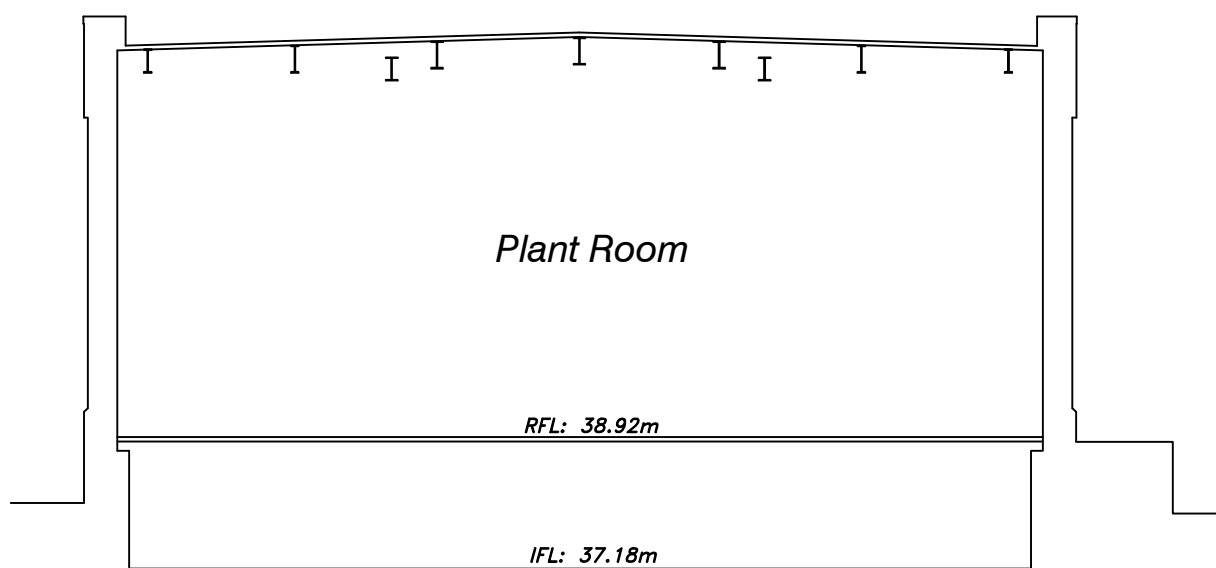

Section WW

Datum: 35.00m.

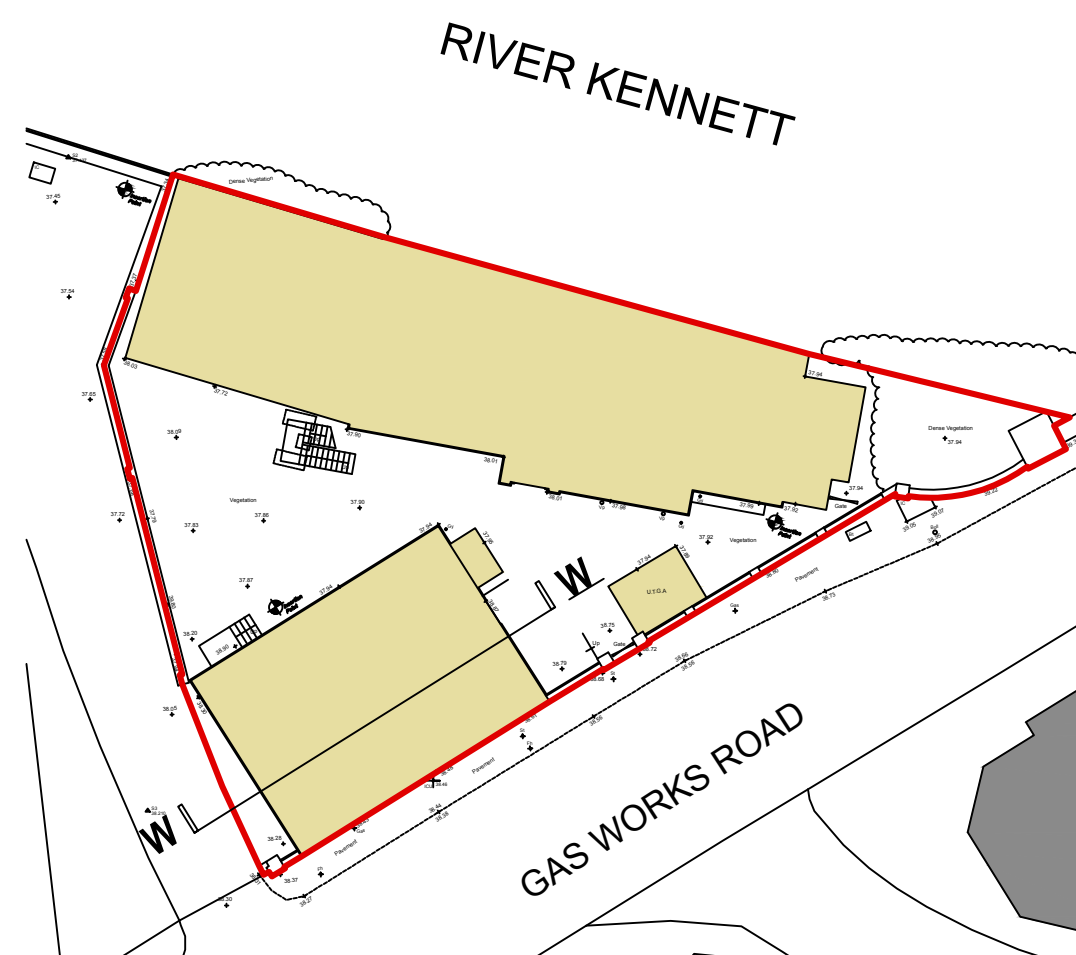

SECTION KEY PLAN

B	30-03-16	Section Lines and Key Plan added. Existing boundary wall added.
A	12-03-16	Scale changed to 1 : 100 and sections added
Rev.	Date	Revision



Project Title
**Land at
Gas Works Road
Reading
RG1 3EE**

Drawing Title
**EXISTING ELEVATIONS & SECTION
BUILDING 2**

Status **PLANNING ISSUE**

Scale 1 : 100 @ A1

Date January 2015 Drawn Stuart Loxton

ACTUAL DIMENSION=80mm

Drwg. No.	Rev.
14/354/P03	B