



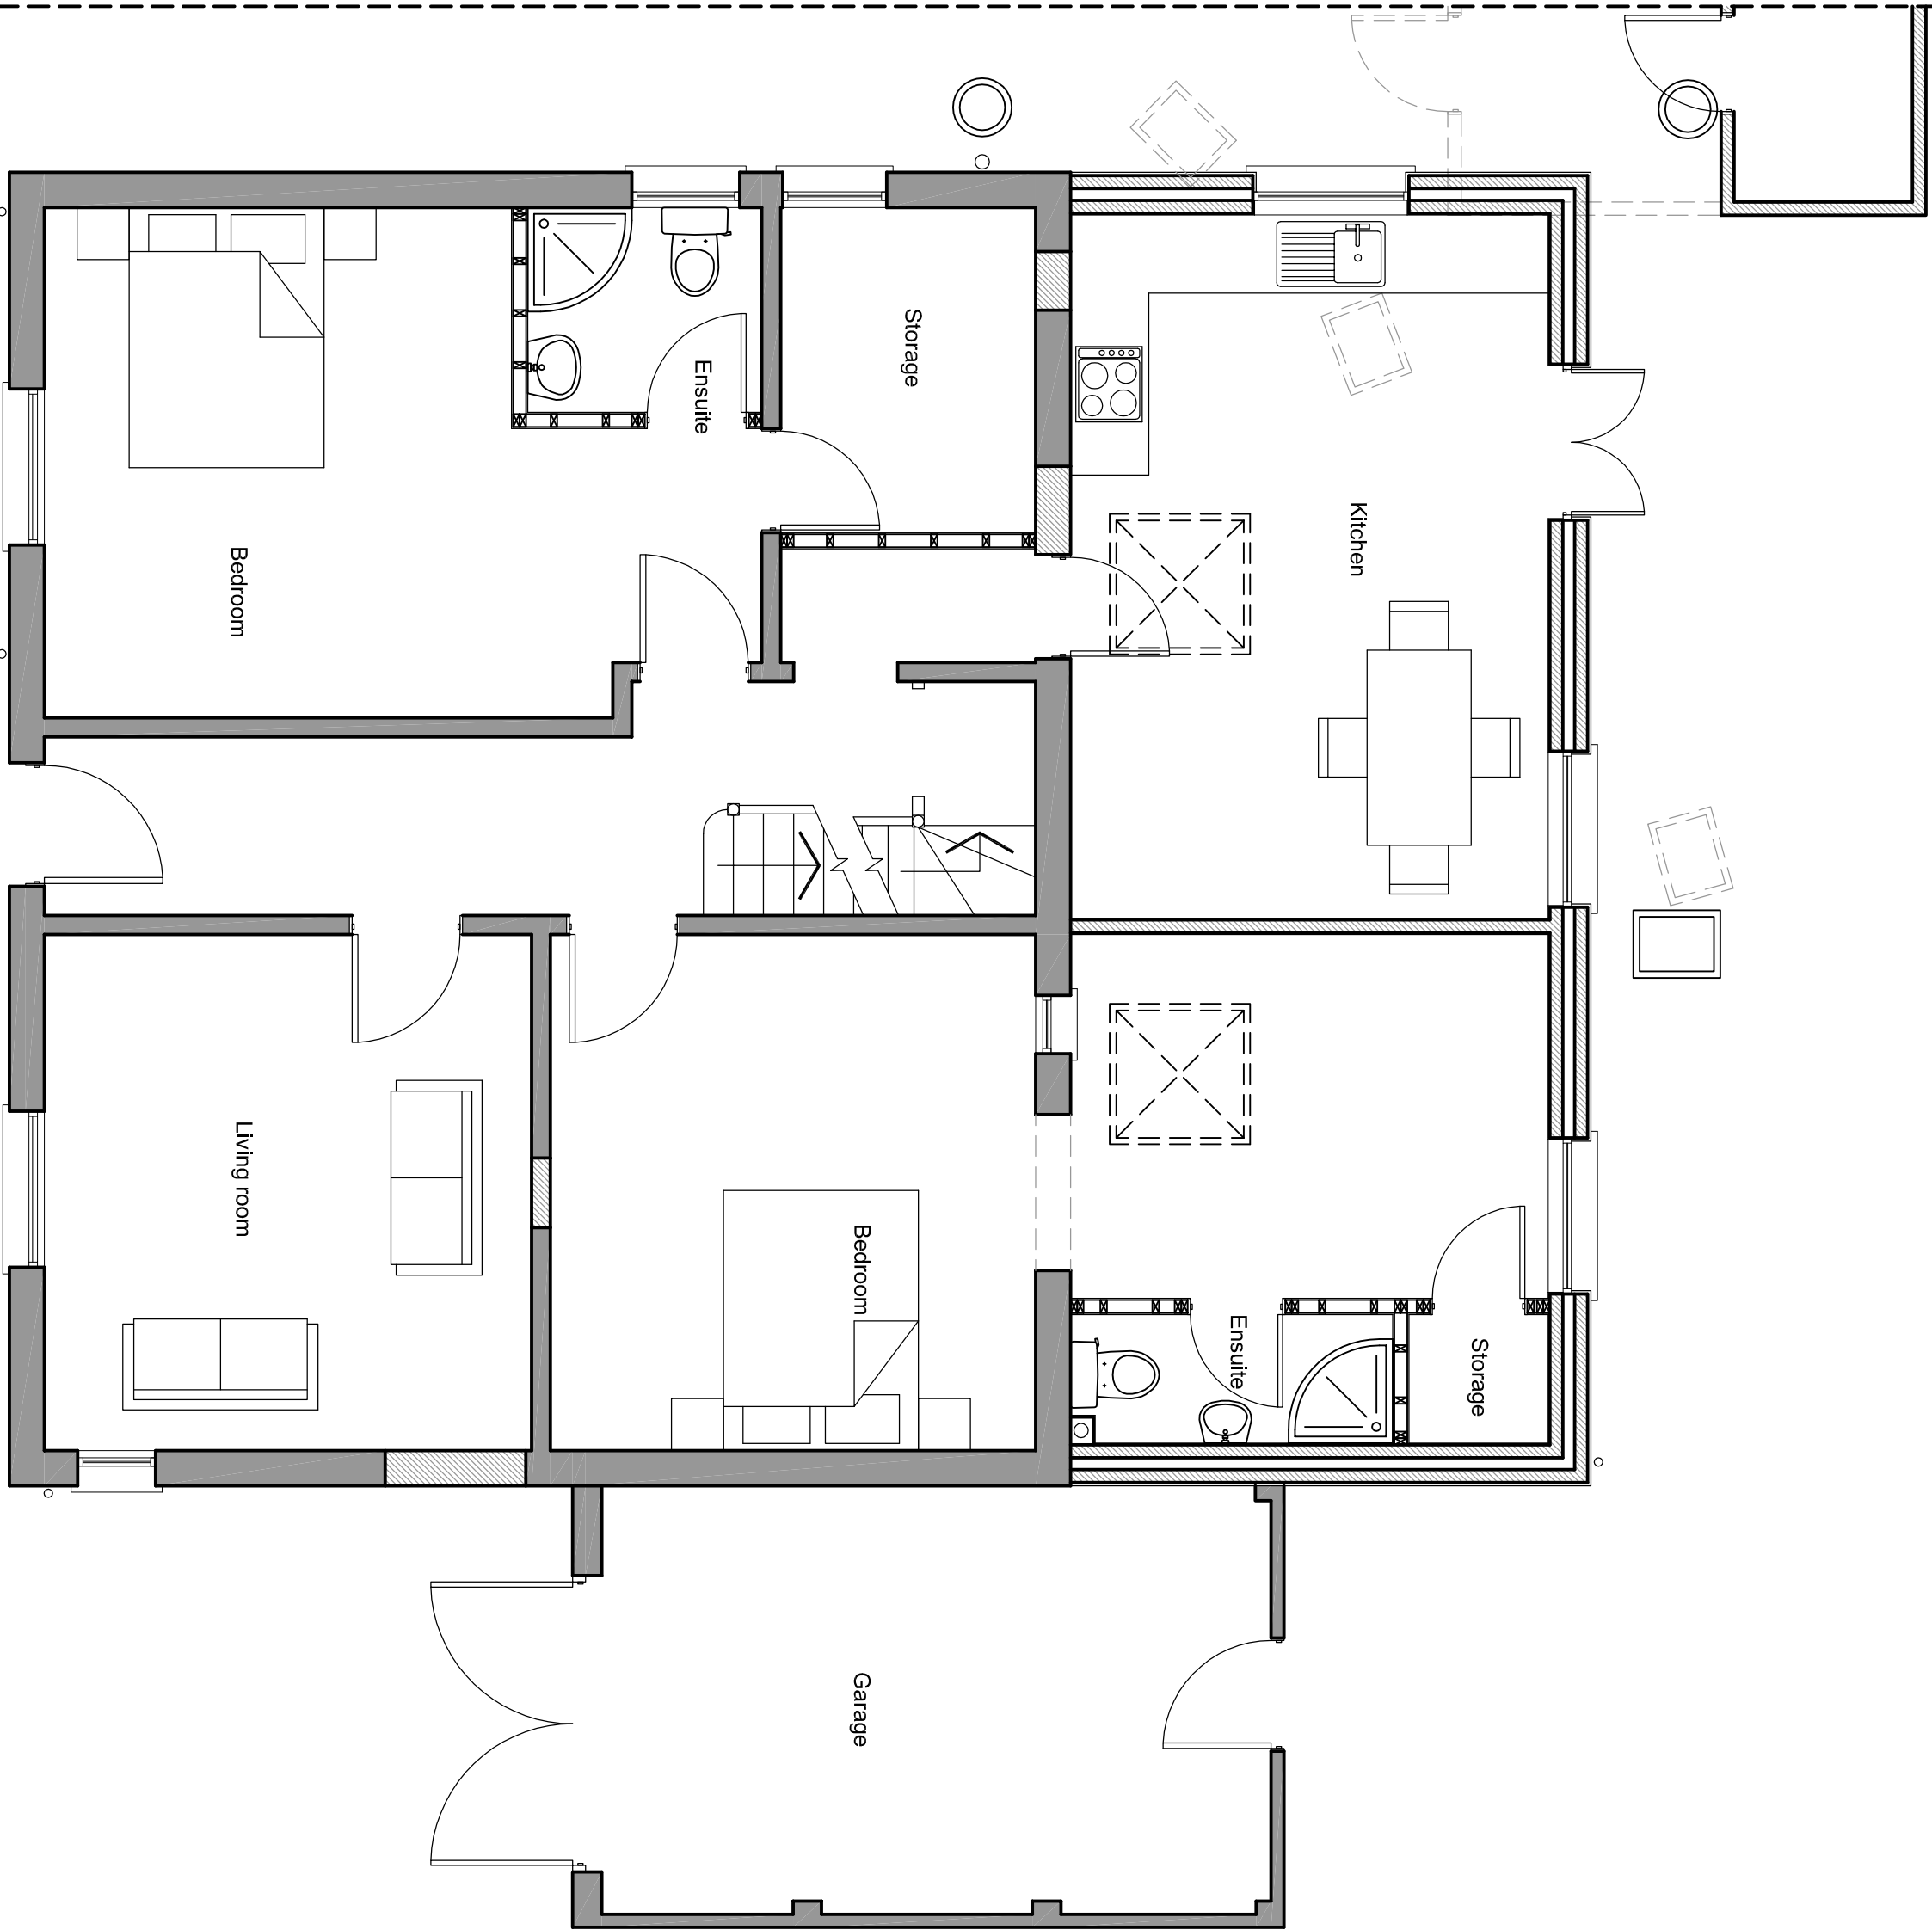

Ground Floor Existing

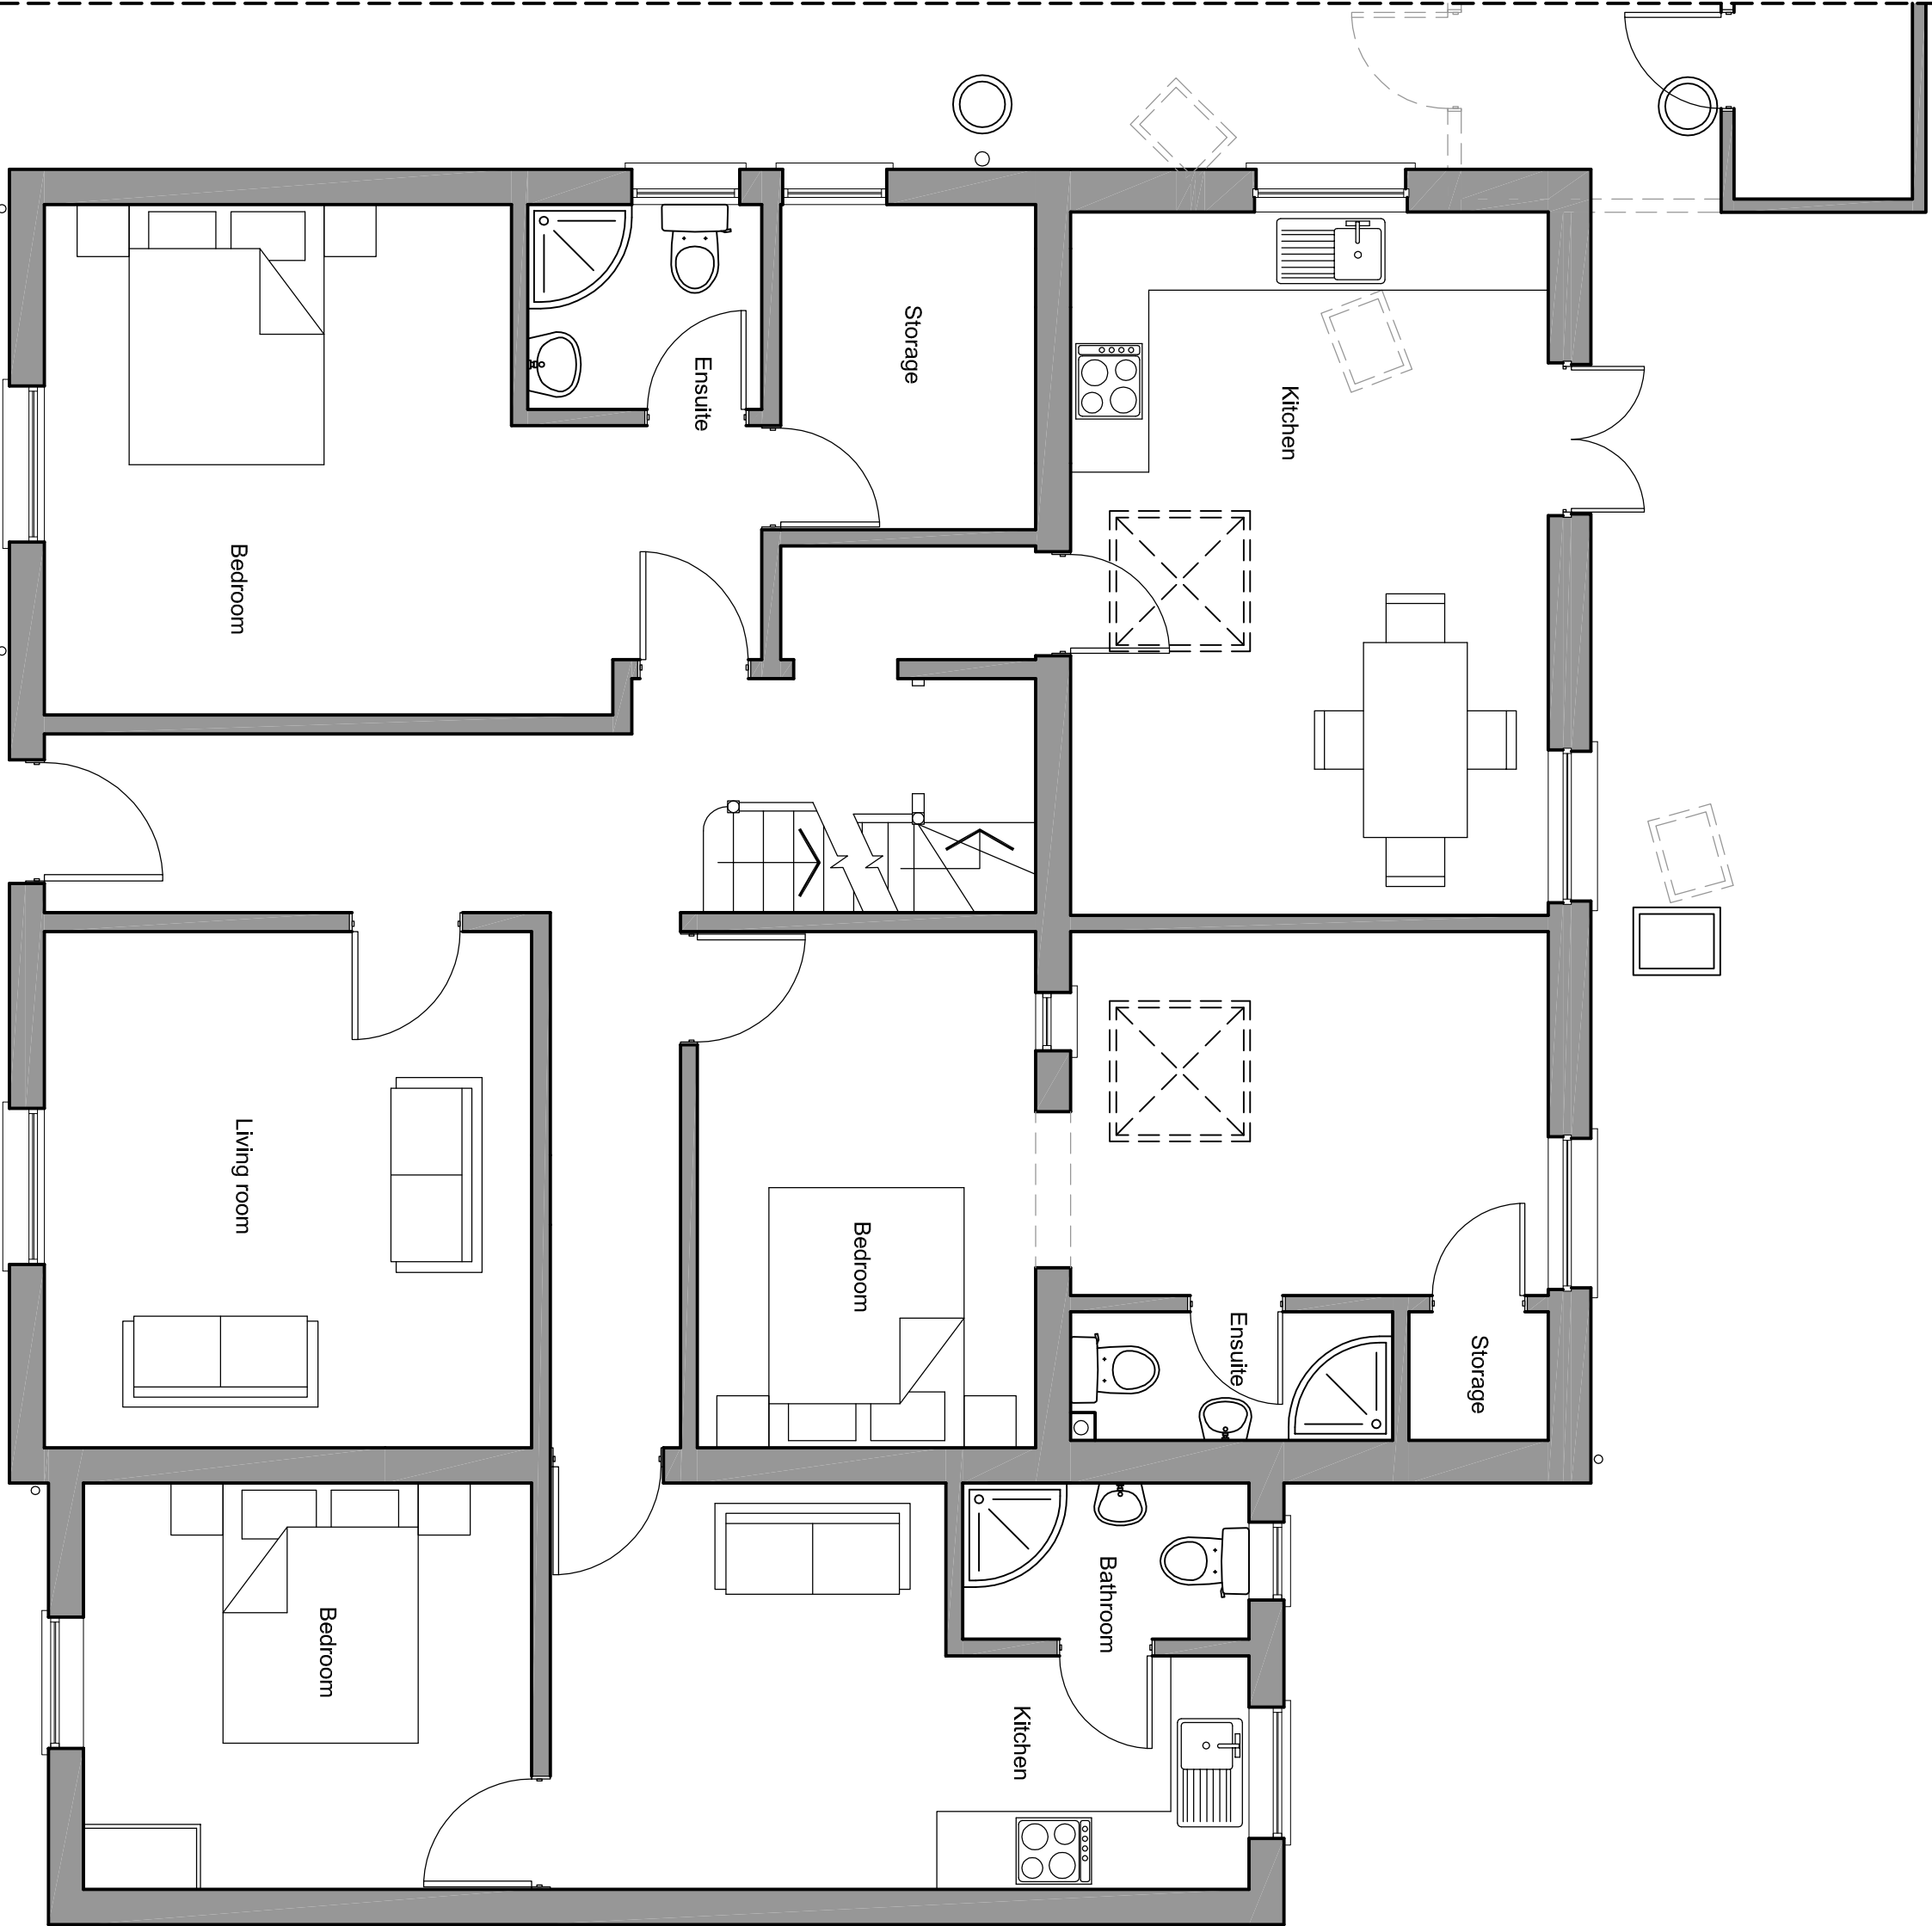

Ground Floor Proposed

CLIENT                      Mr. Mistry

PROJECT 30 Argyle Street, Reading  
RG1 7YS

TITLE                      Existing & Proposed Ground  
Floor Plan

| DRAWN  | DATE      | SCALE     |
|--------|-----------|-----------|
| KL     | July 2015 | 1:50 @ A1 |
| DRG NO | REV       |           |
| A-1010 | A         |           |



E: [info@bluebirdengineering.co.uk](mailto:info@bluebirdengineering.co.uk)  
T: 0118 9583 551 F: 0118 9583 563  
A: 110 London Street, Reading, RG1 4SJ

For Approval

| REV | DATE   | DRN | CHKD | APPD | DESCRIPTION                  |
|-----|--------|-----|------|------|------------------------------|
| A   | 7.7.15 | KL  | DA   | JJA  | ISSUED FOR PLANNING APPROVAL |

DRAWING STATUS

