


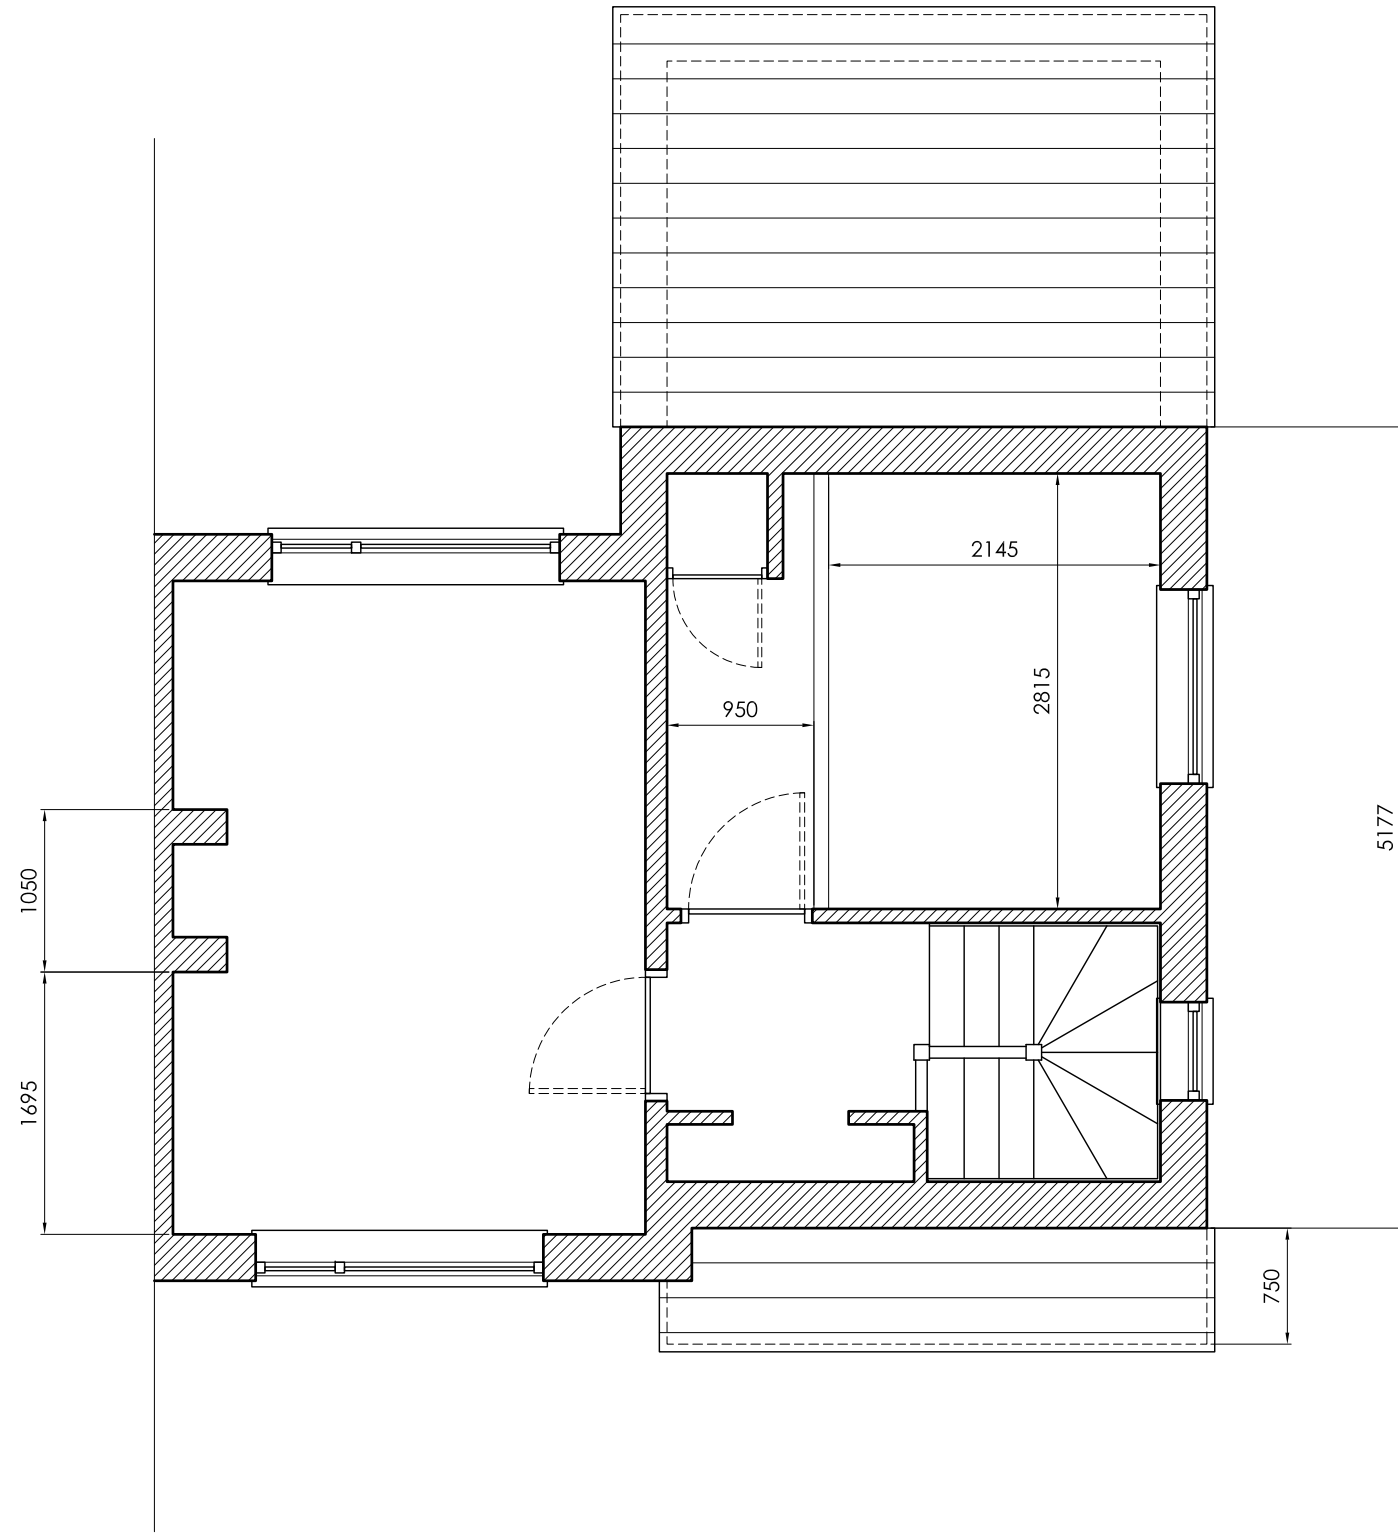

PROJECT:- 31, Farrowdene Road			
TITLE:- Existing 1st Floor Plan			
Drawn by:-	PT	Scale:- 1:50 @ A3	
Checked by:-	-	<u>DRAWING NO.</u>	<u>REV</u>
Date:-	09.02.10	AD-101	A