



General Notes


ALL DIMENSIONS SHOWN TO BE CHECKED
ON SITE
refer all discrepancies or deviations:
contractor responsible for checking
all dimensions on site before
commencement of work

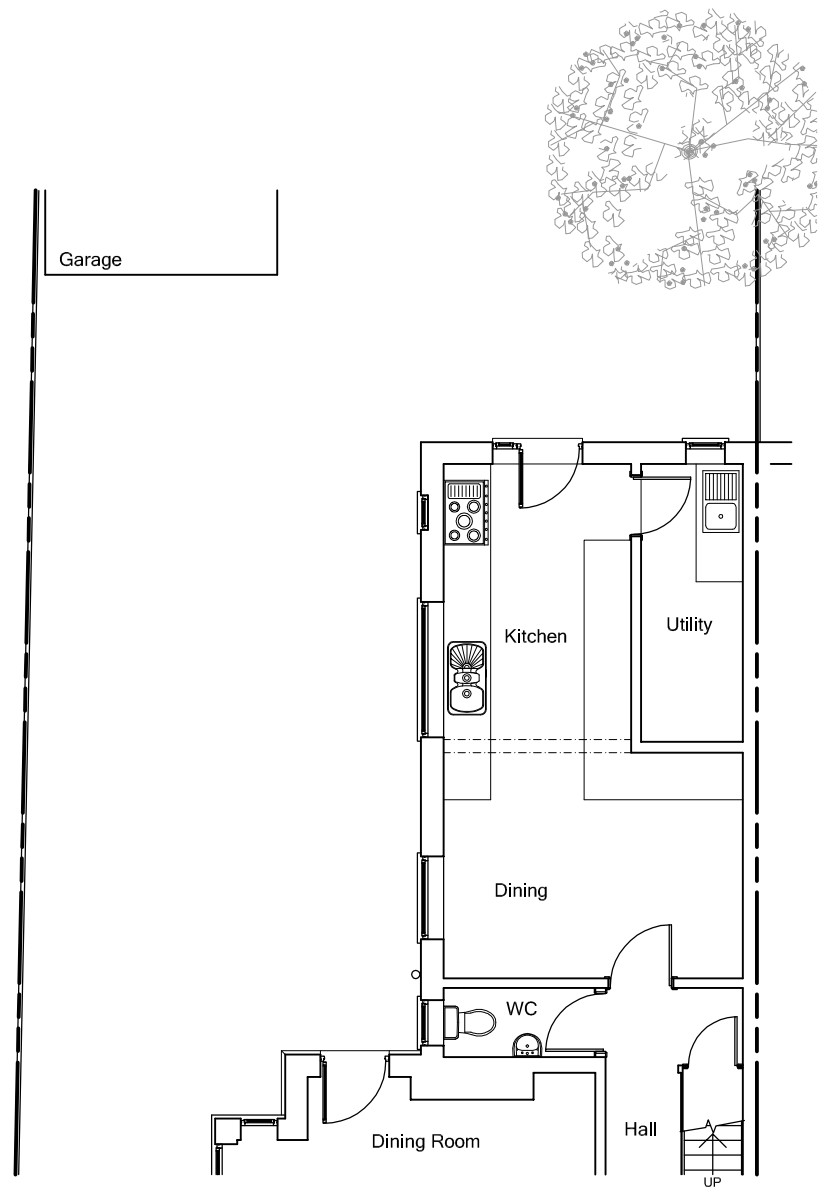


Existing Part Ground Floor Plan

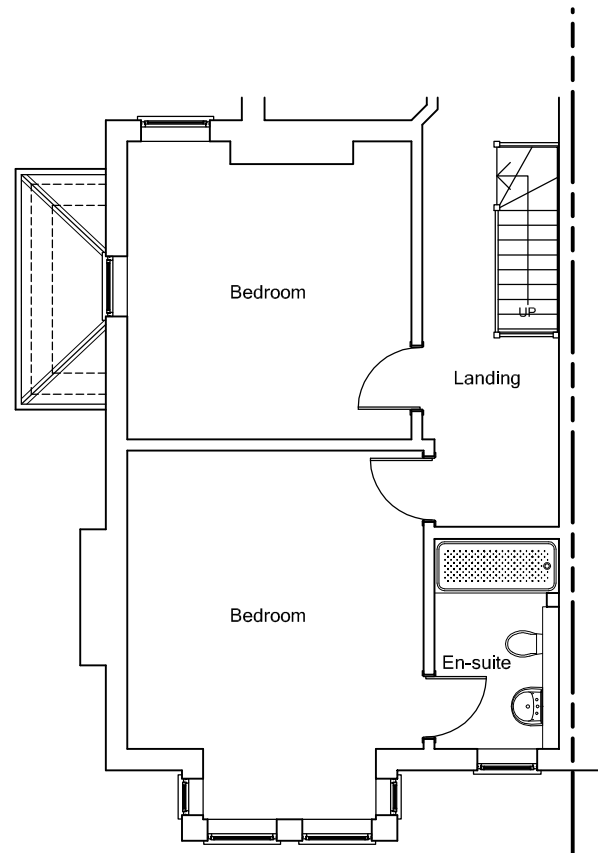

Existing Part First Floor Plan

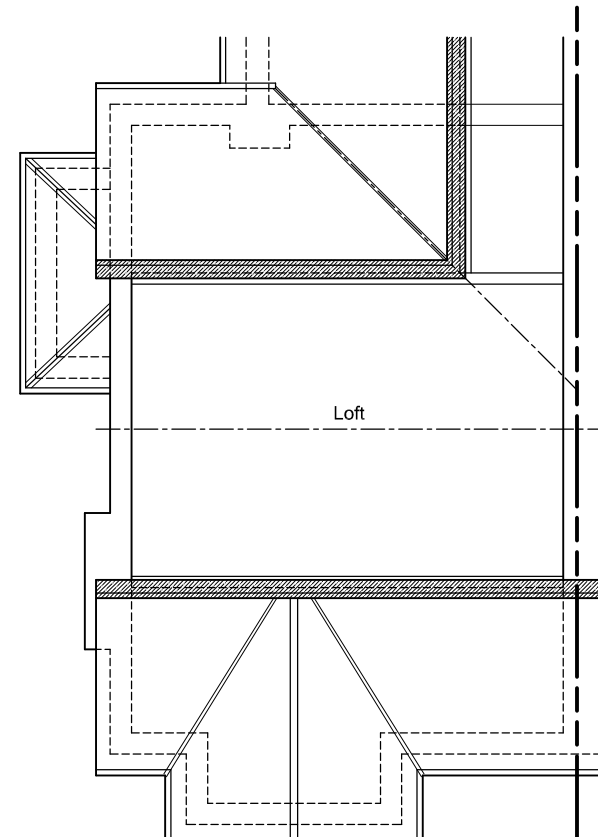

Existing Part Loft Plan

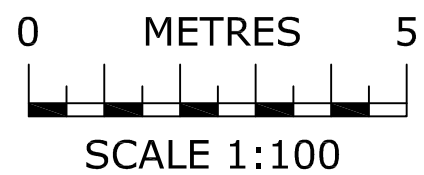

Rev.	Remarks	Date
------	---------	------

**WHITE
YOUNG
DESIGN** 19 Love Lane
Watlington
Oxfordshire
OX49 5RA

Architectural Design Consultants
Tel: 07860 313 875 or 07866 425 792
E-Mail: whiteyoungdesign@btinternet.com

Project
70 Highmoor Road
Caversham, Reading
RG4 7BG

Title
Existing
Floor Plans

Job no. 15005	Scale 1:100 A3
Drg no. 001	By NY
	Date Nov '15

© White Young Design