



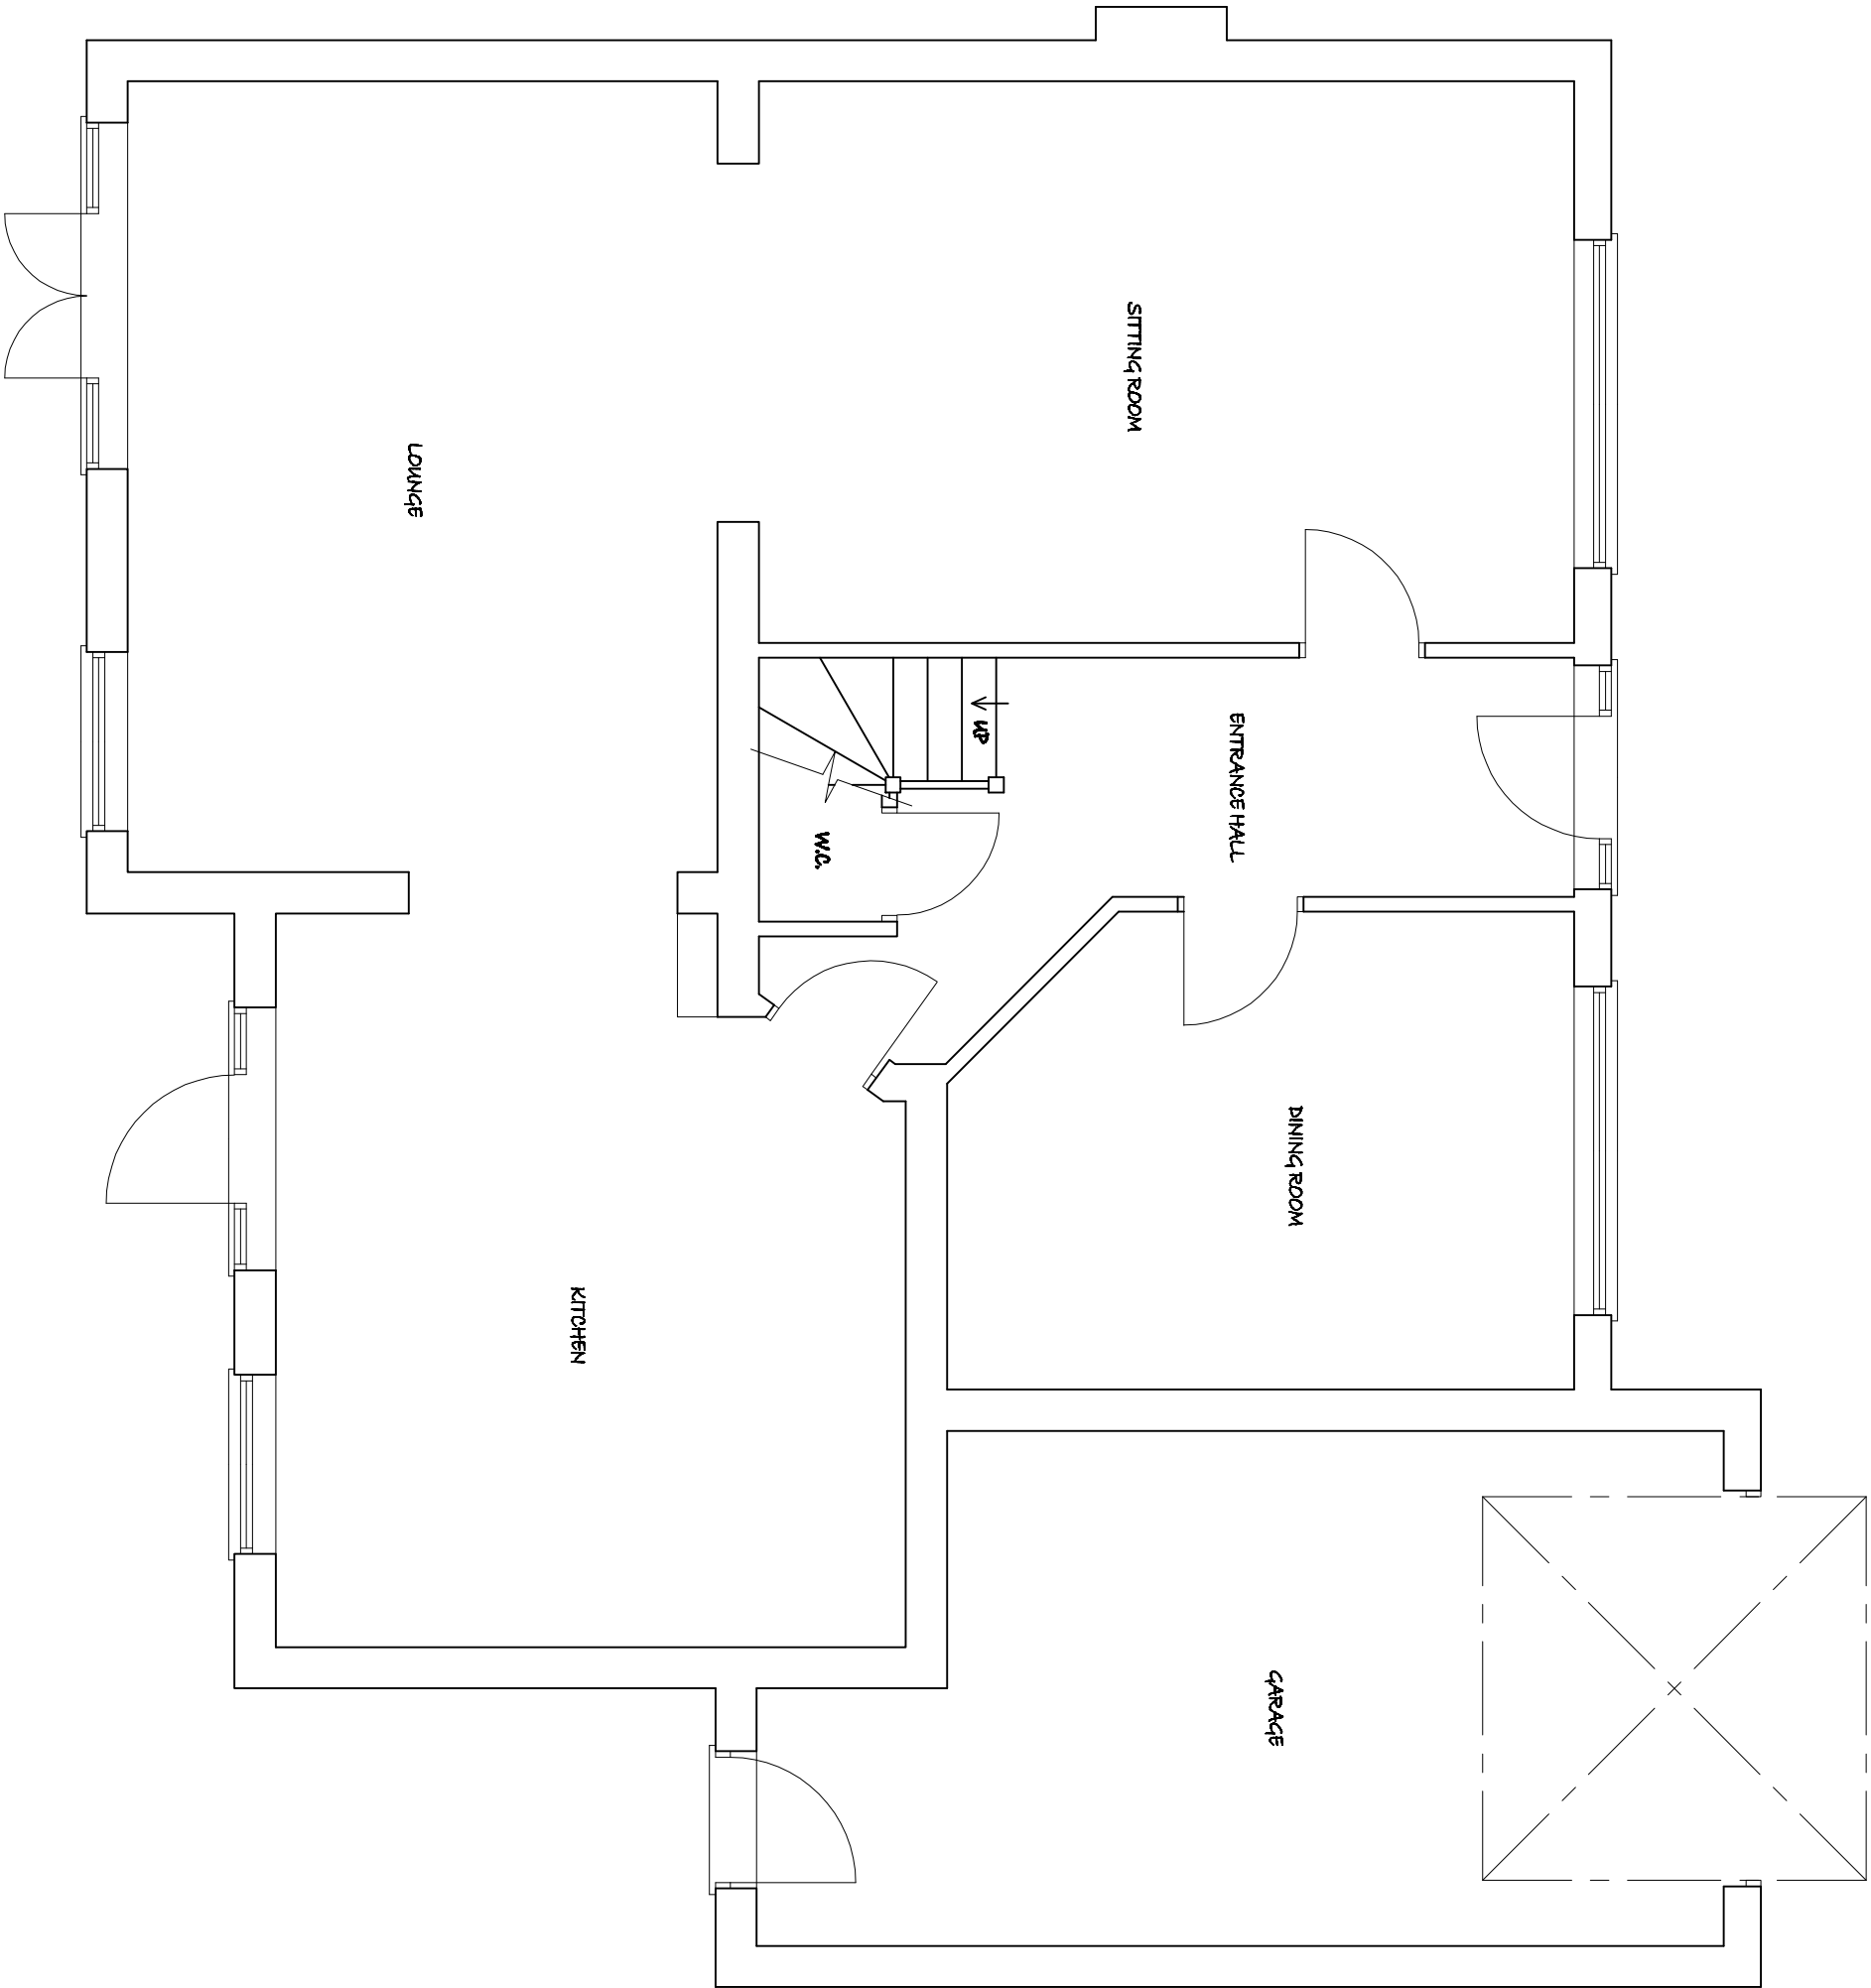

EXISTING GROUND FLOOR PLAN

PROJECT PROPOSED DEVELOPMENT AT; 23 ST. PETERS AVENUE CAVERSHAM RG4 7DD			
TITLE			
EXISTING GROUND FLOOR PLAN			
DRAWN HC			
SCALE @ A3			
DATE SEPTEMBER 2015			
1:50			
DRAWING NO.			
REV.			
31415-01			

 

CREATIVE DESIGN &
STRUCTURE LTD.
NEWTOWN HOUSE NEWTOWN ROAD
HENLEY-ON-THAMES RG9 1HQ
TEL 02494 41922

info@creative-design-structure.co.uk www.creative-design-structure.co.uk