

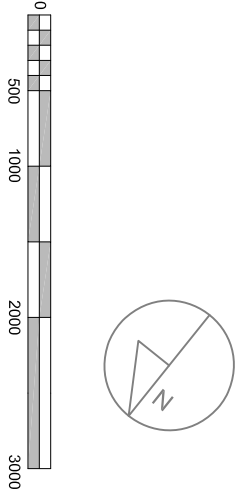
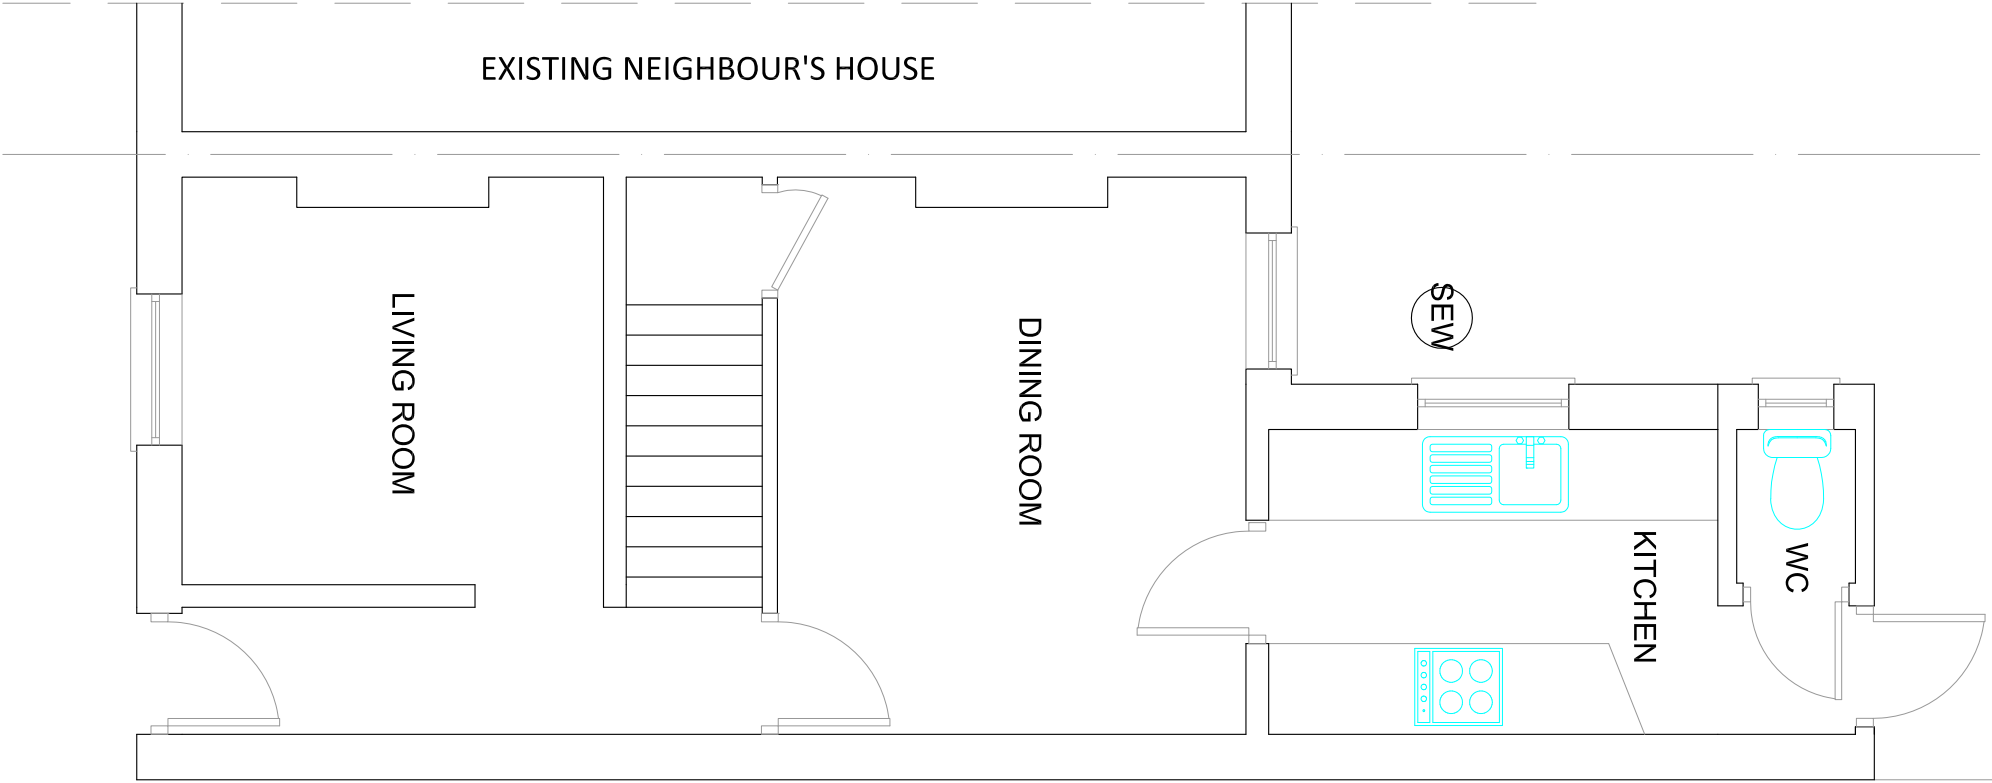
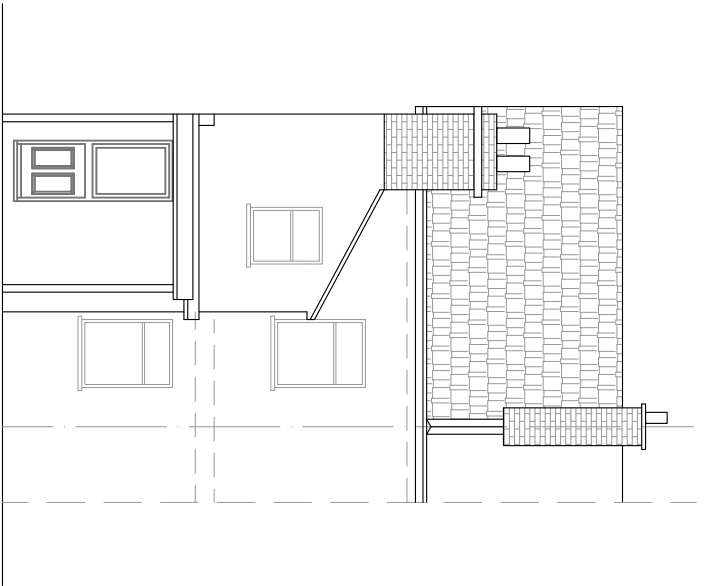
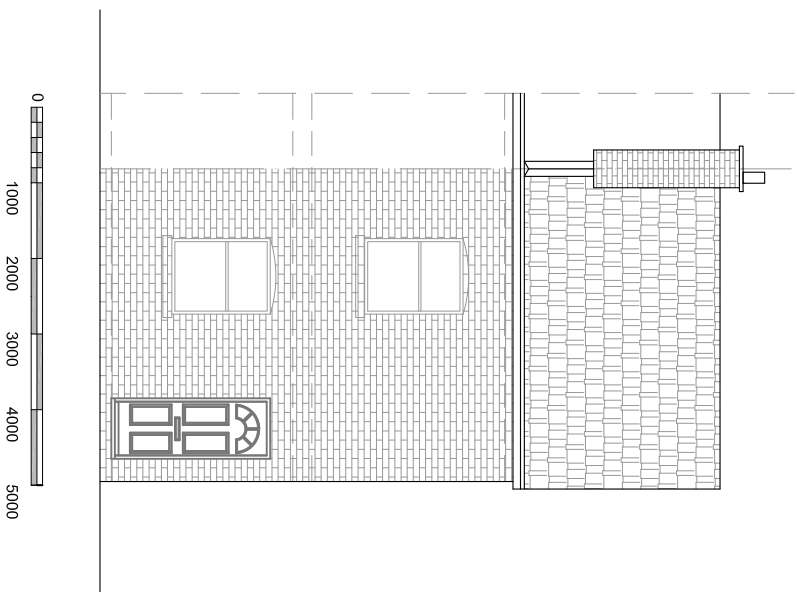


Boundary Fence

Boundary Fence

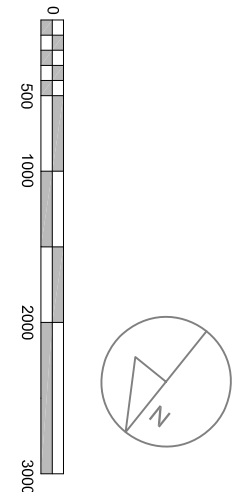

FLAT ROOF


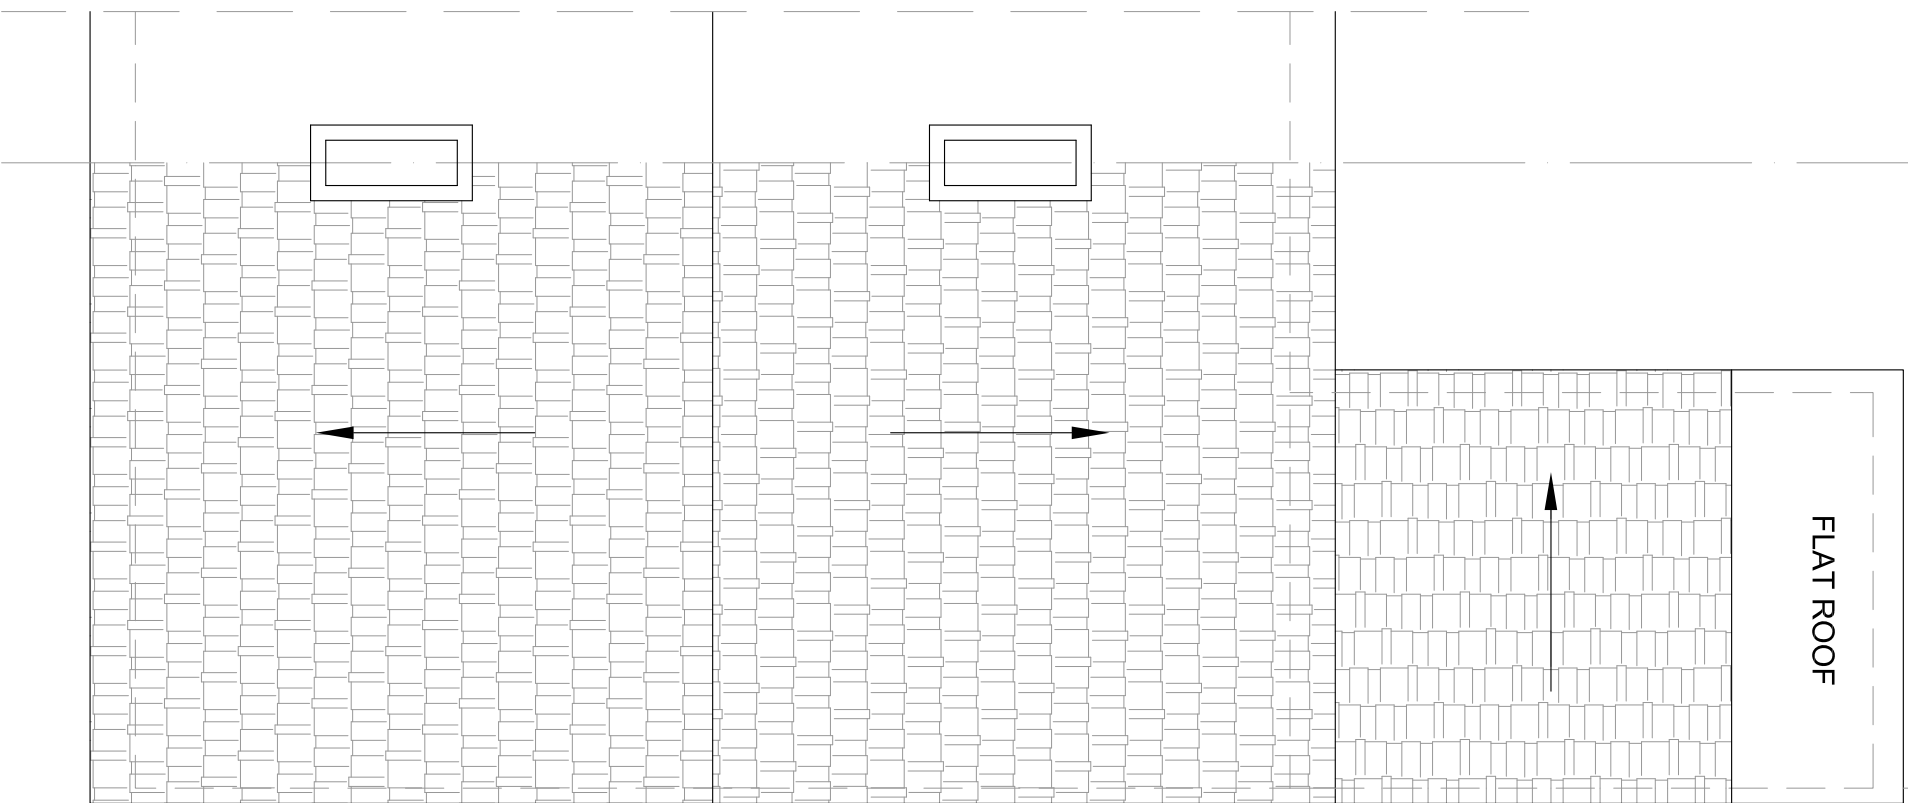


Front Elevation

1:100 Scale

Rear Elevation

1:100 Scale

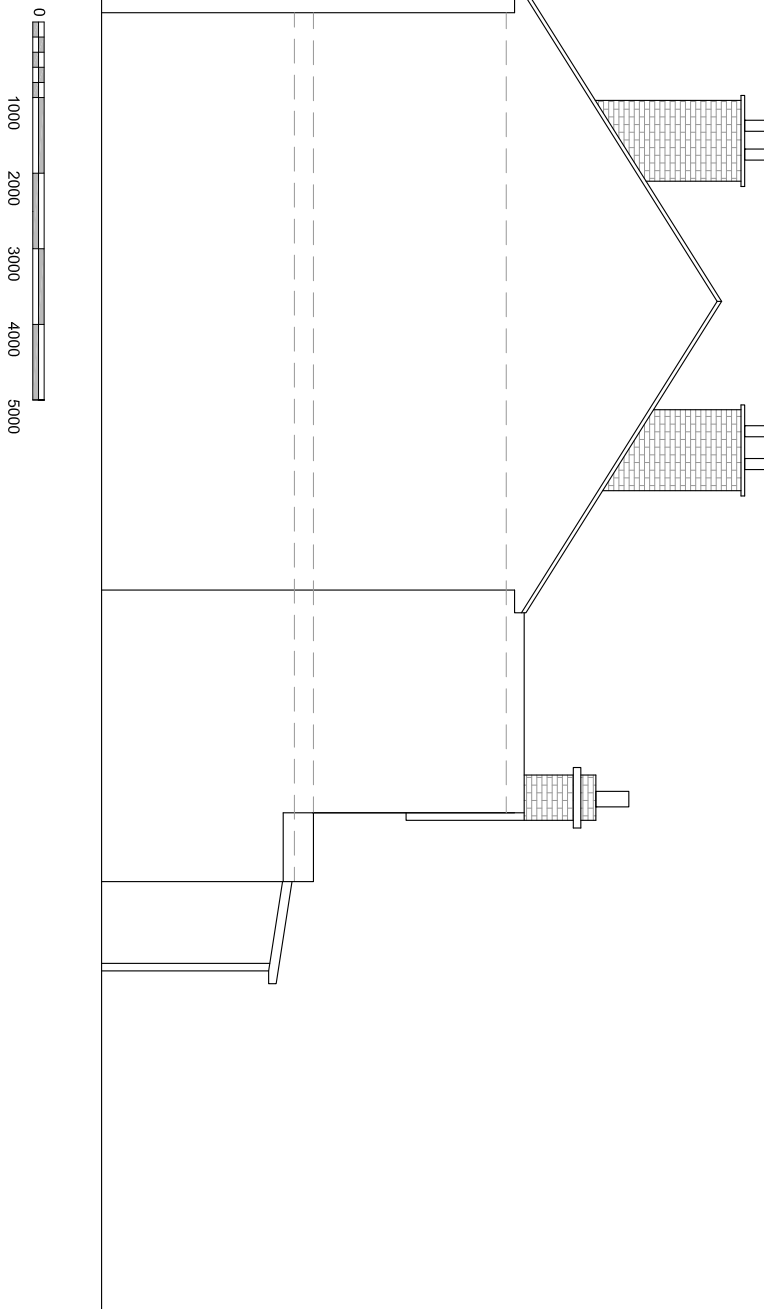
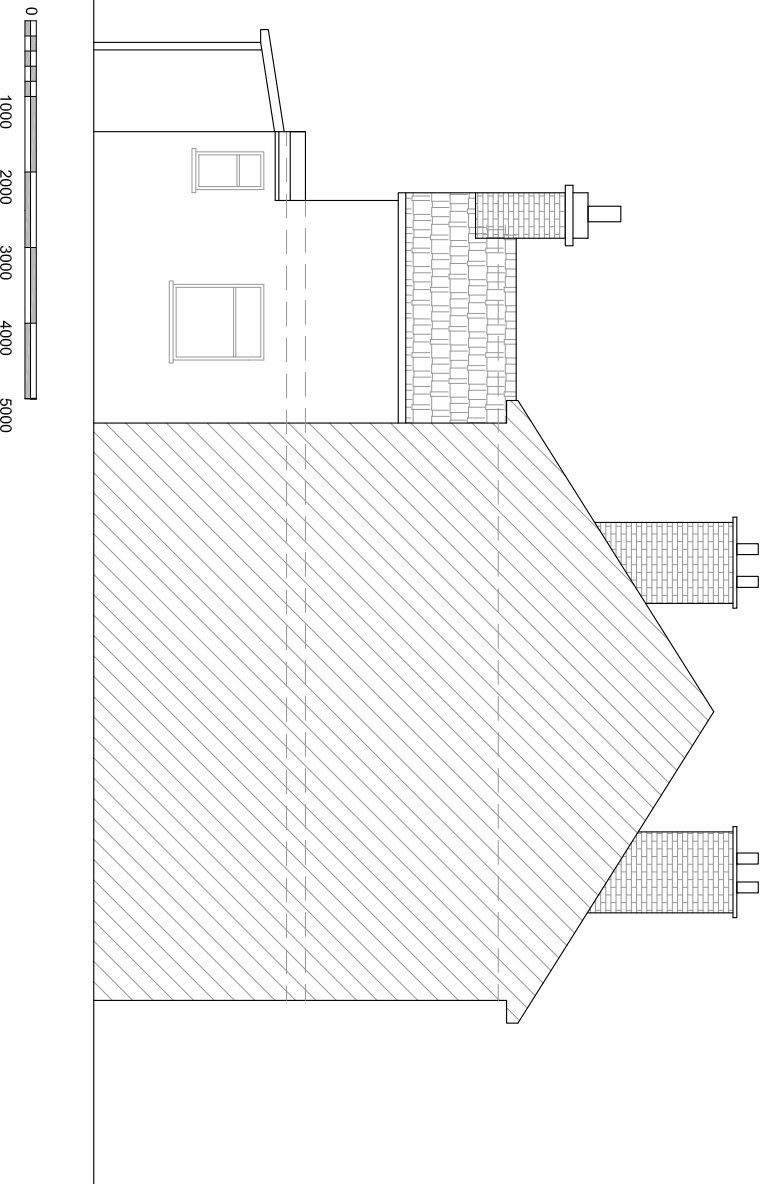


Right Side Elevation

1:100 Scale

Left Side Elevation

1:100 Scale

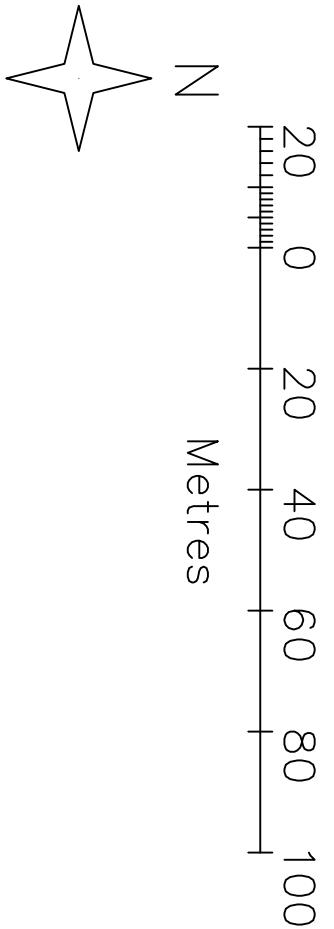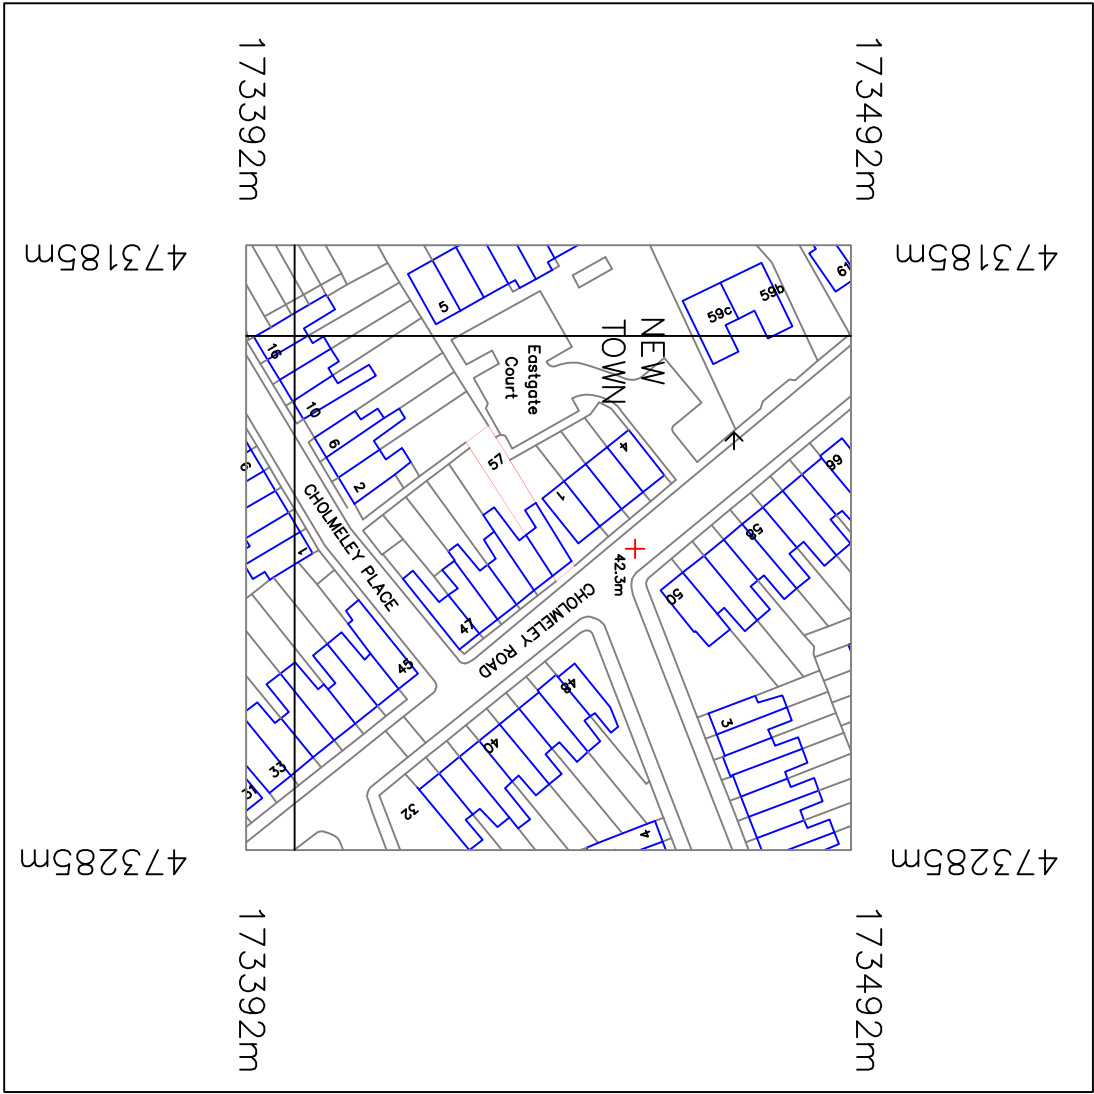

1:50 Scale

Roof Plan

1:50 Scale

OS Site Plan

1:1250 Scale

Block Plan

1:200 Scale

DRAWINGS PROVIDED BY:

PROJECT DESCRIPTION:

SHEET TITLE:

PLAN-IT-DESIGN

Single Storey Rear Extension
Ambar Gurung
57 Cholmeley Road, Reading, Berkshire RG1 3NQ

Ground Floor Plan, Roof Plan,
All Elevations & Plot Map As Existing

SHEET:
A1
DWG NO:
001
DATE:
04/07/2015



All measurements are taken using laser measure and therefore, may be subject to a small margin of error.

All drawings & designs are the property of Plan-It-Design. Copyright © Plan-It-Design 2015.

For construction purposes use given dimension only.