



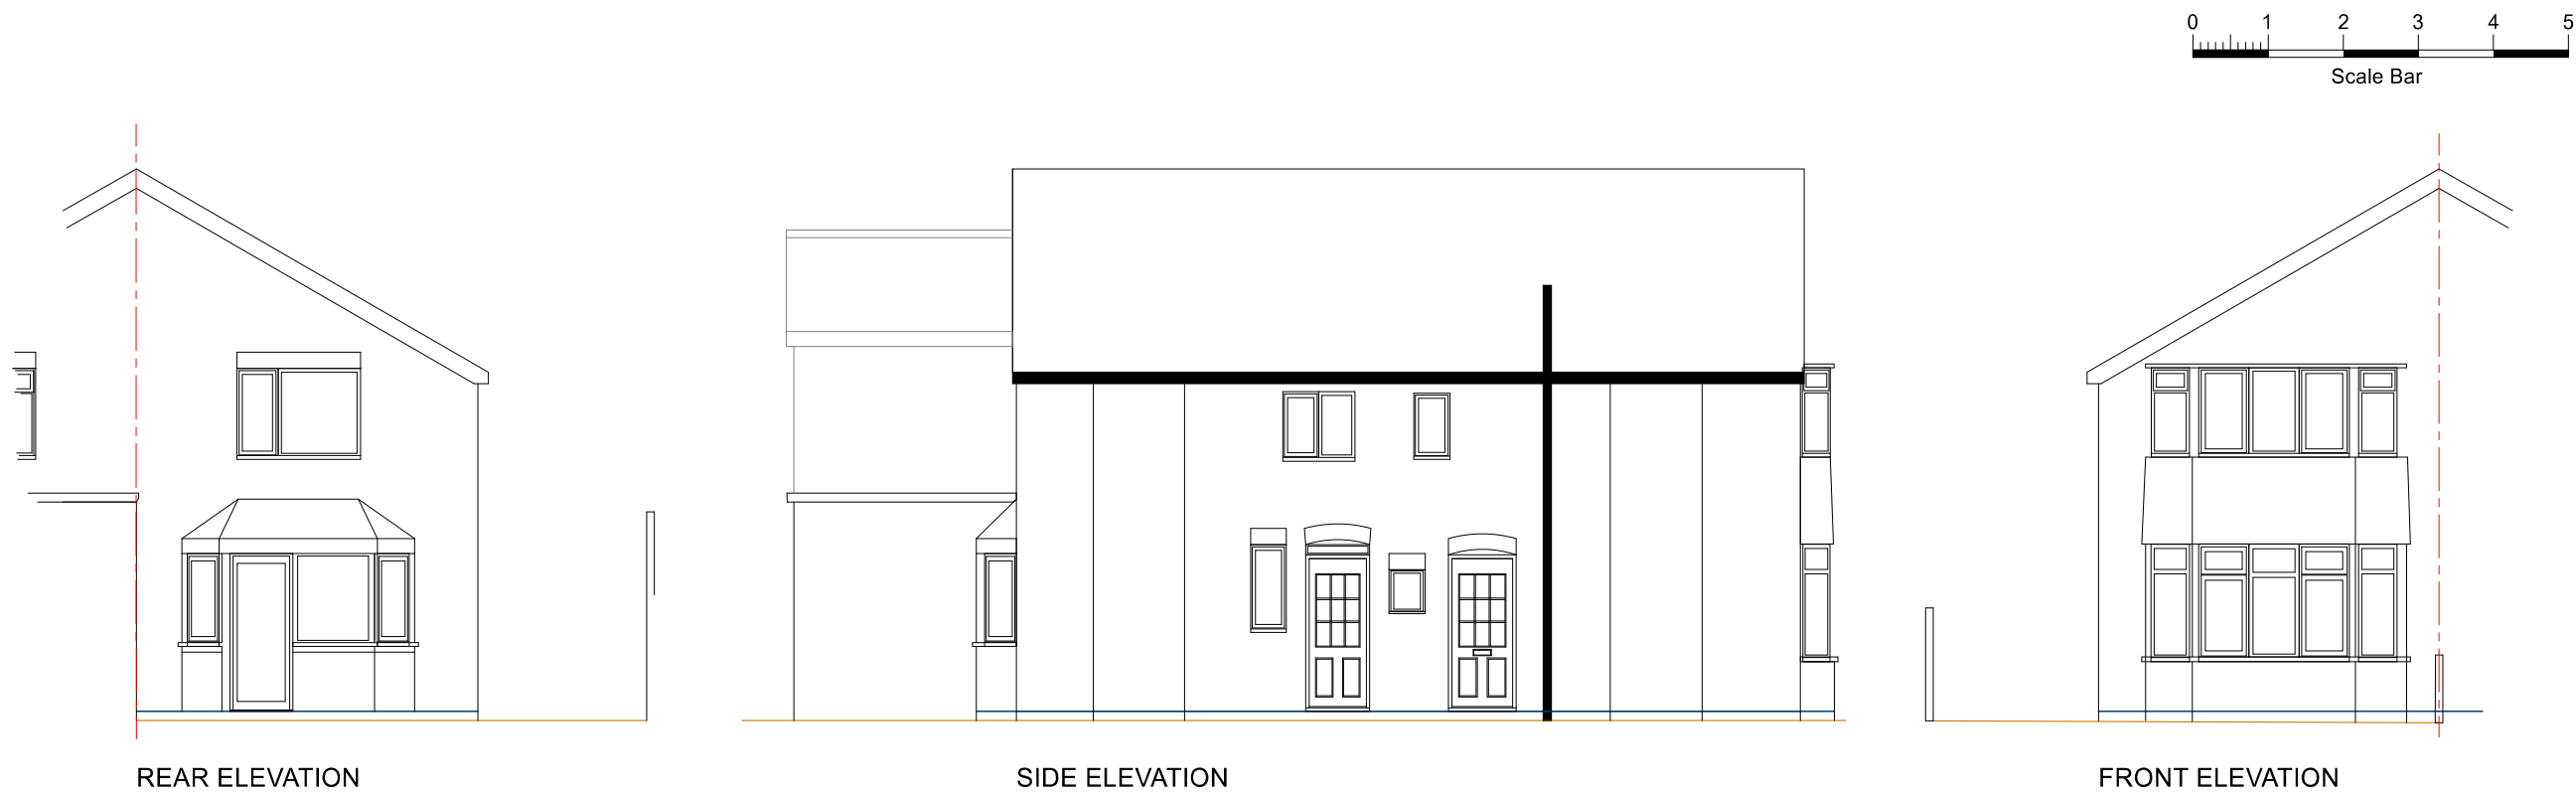



REAR ELEVATION

SIDE ELEVATION

FRONT ELEVATION

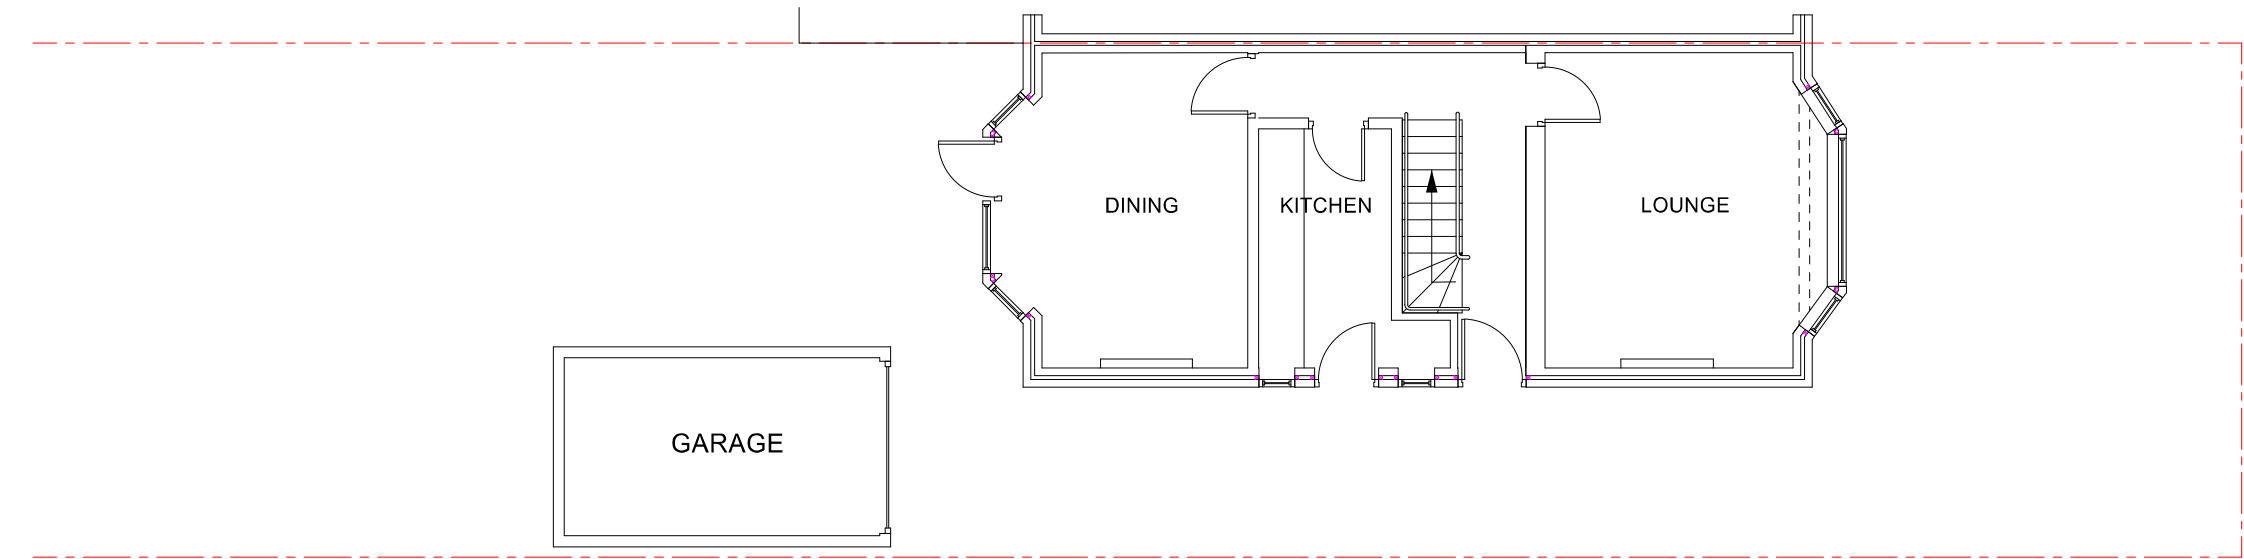

GROUND FLOOR & SITE PLAN

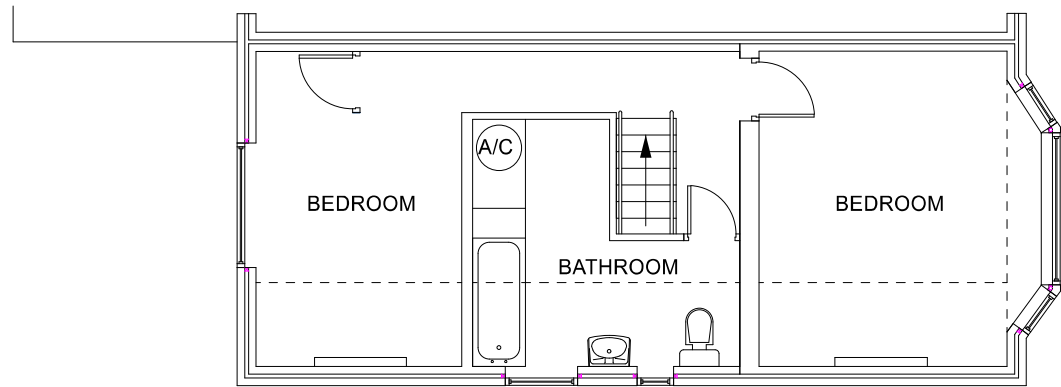 

FIRST FLOOR PLAN

Notes

All dimensions to be checked on site before work commences.

Copyright reserved.

REV	DATE	REVISION
A	16/10/2015	First Issue

B-DBM

Project
Extension & Renovation to;
42 Oakley Road
Caversham
Reading
RG4 7RN

Client
Mr I James

Drawing Title
Existing Plans and Elevations

Drawing No. 276-101
Page / Scale A3 / 1:100

Date Oct 15
Revision A

6 Rushmere Cottages, Woodley, RG5 4BZ
info@b-dbm.co.uk www.b-dbm.co.uk
0118 9696857 07971177573