




Note
This drawing is not to be scaled. Use figured dimensions only. All dimensions are to be checked on site and any discrepancies, errors or omissions are to be reported to the architect prior to commencement of works.

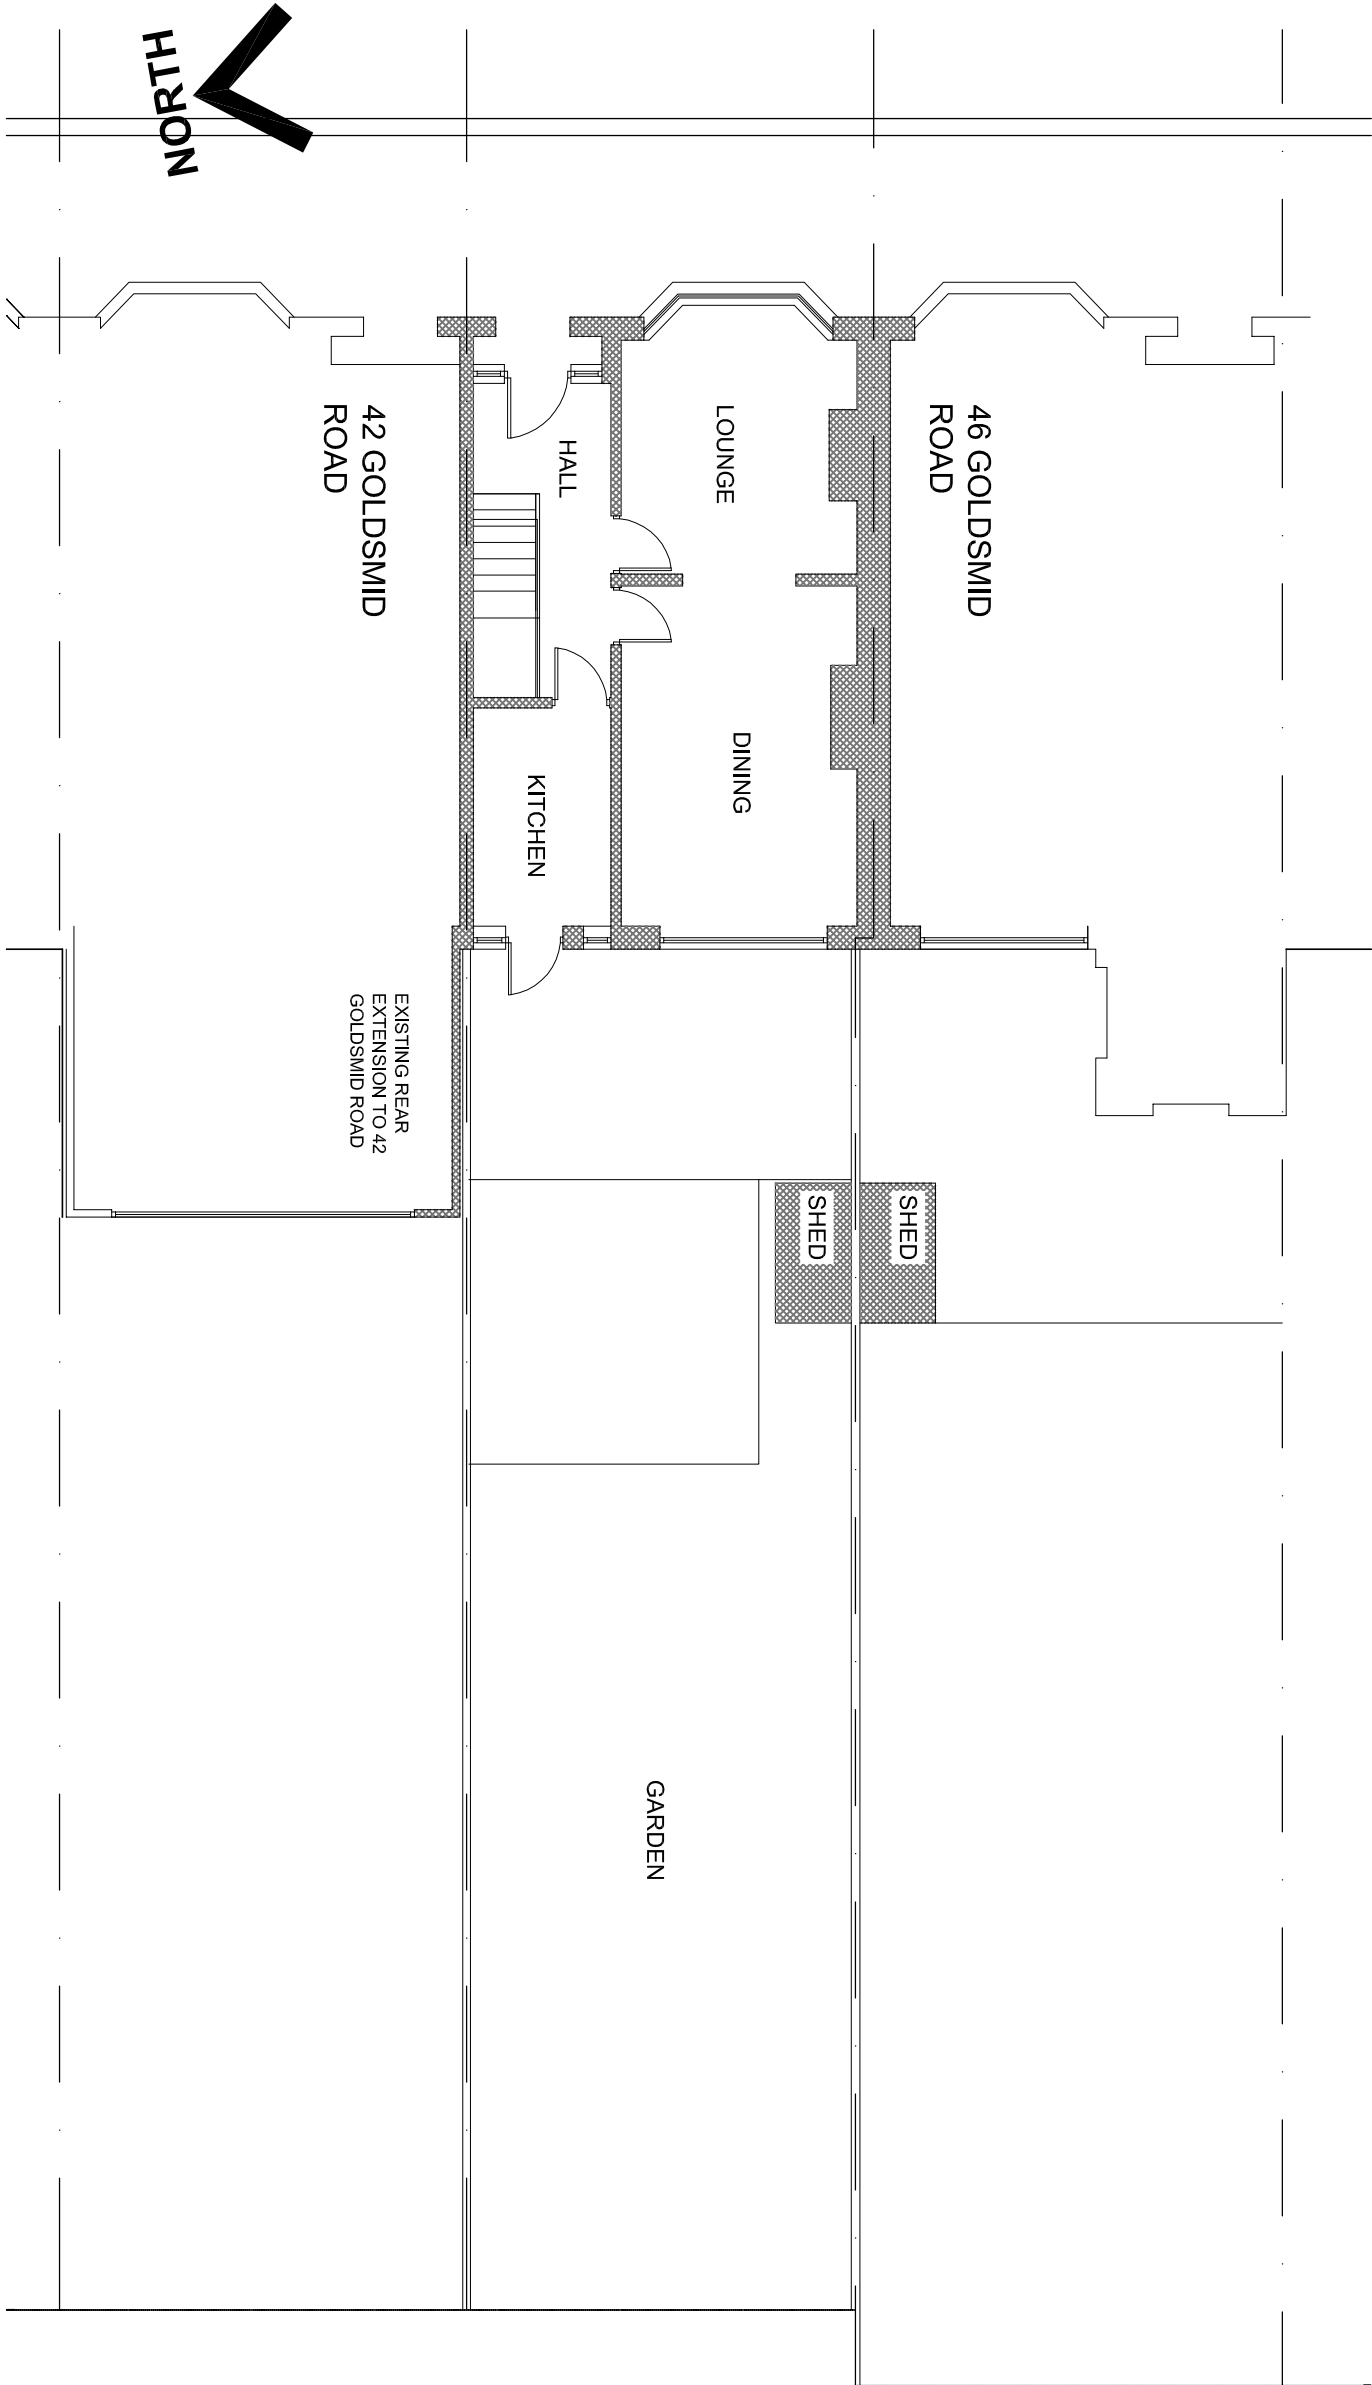



EXISTING GROUND FLOOR PLAN

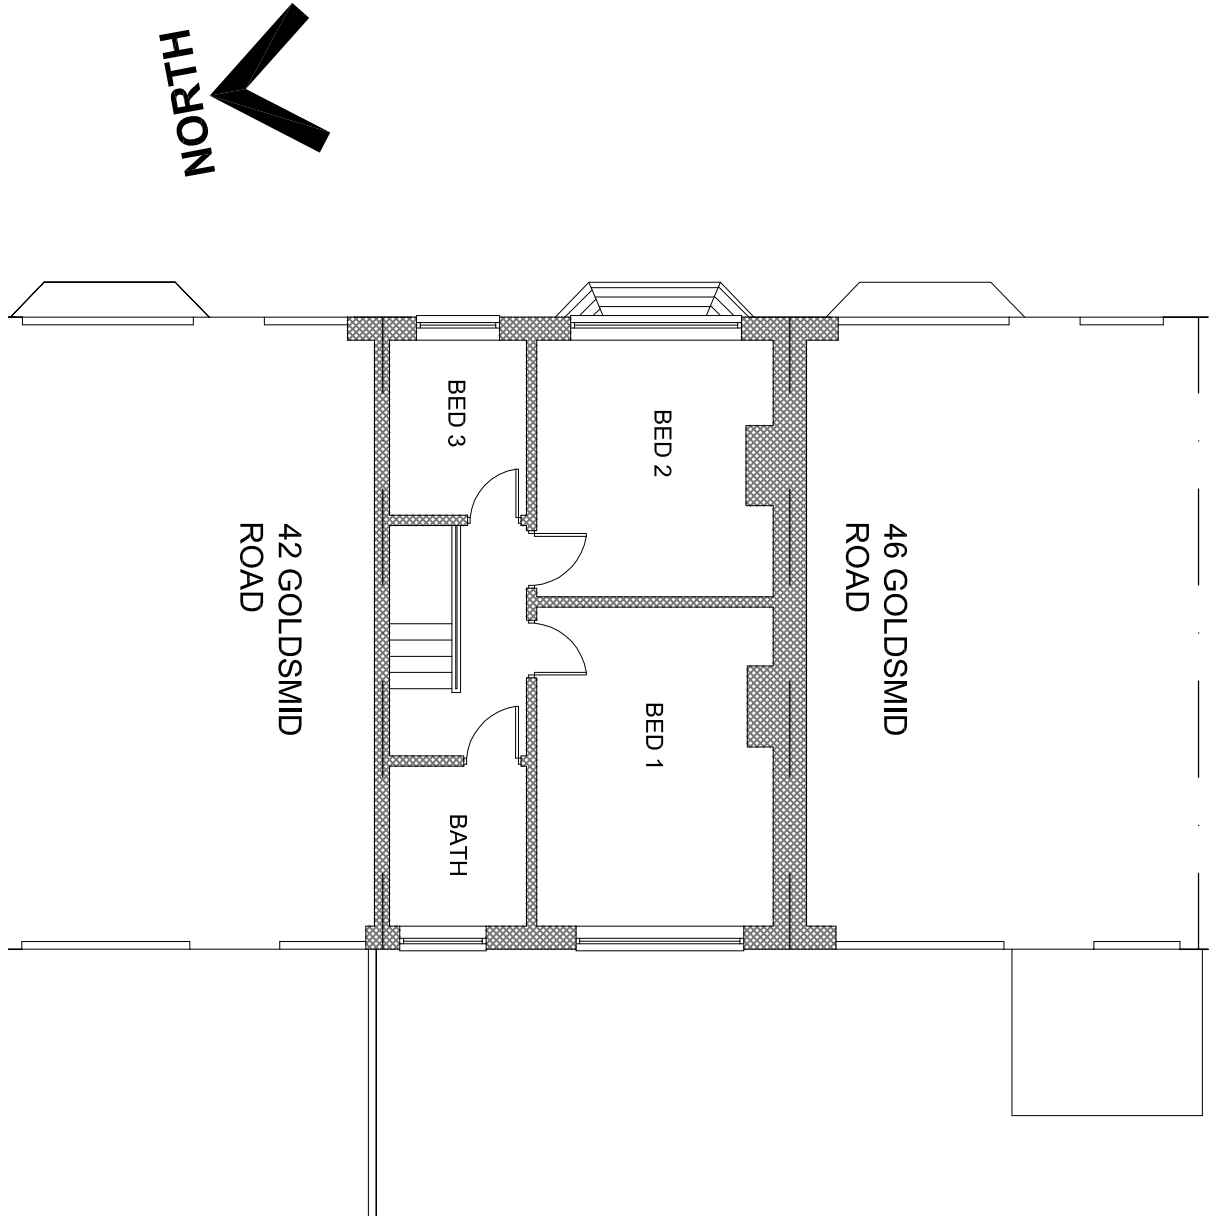


EXISTING FIRST FLOOR PLAN

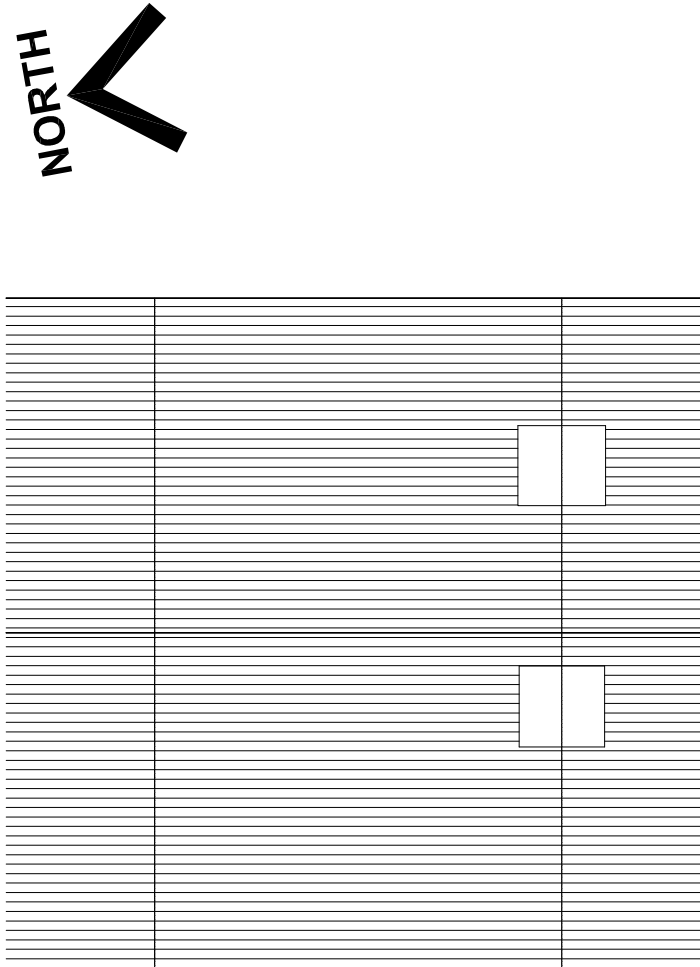


EXISTING ROOF PLAN

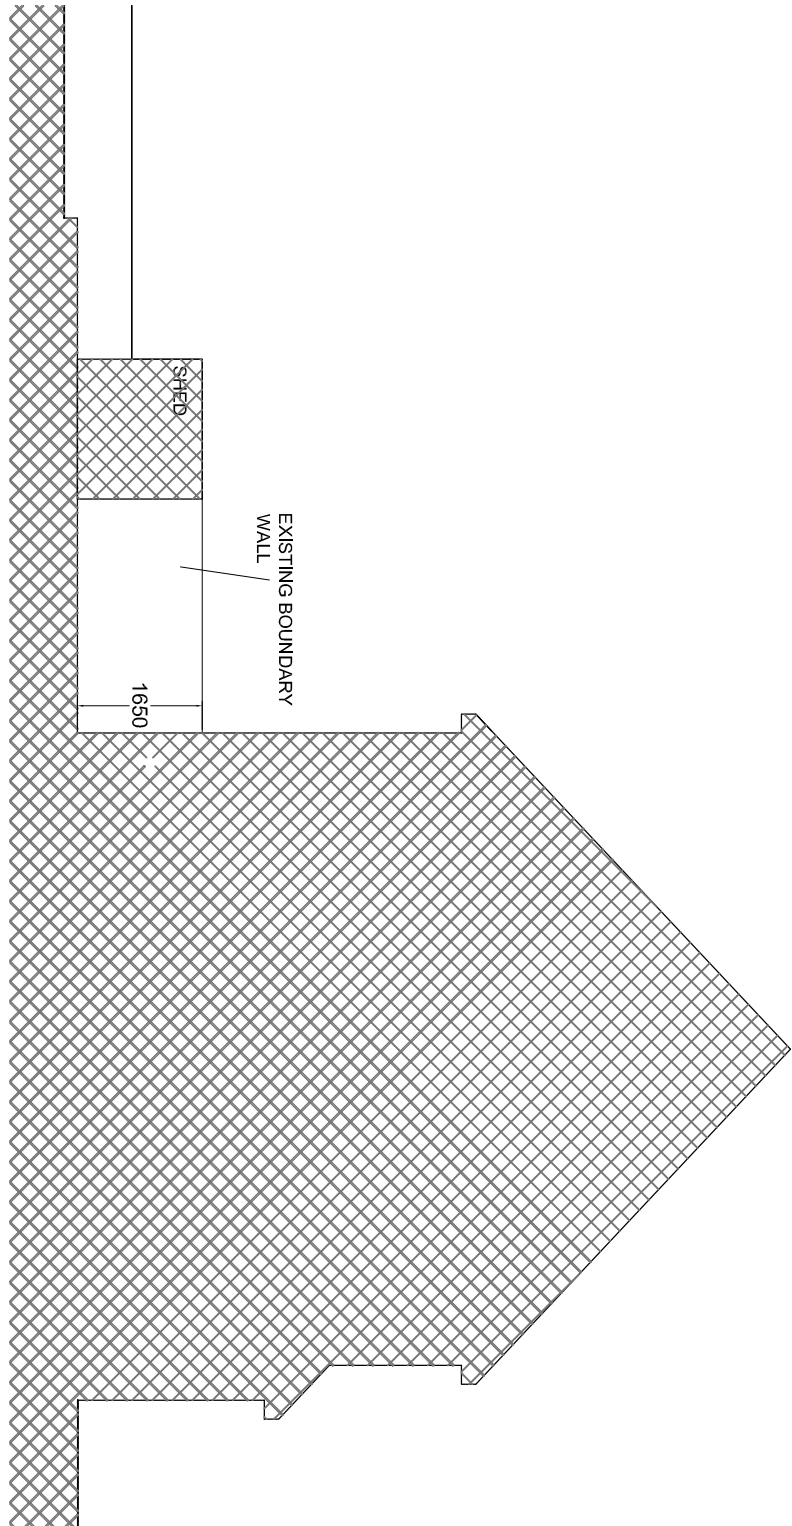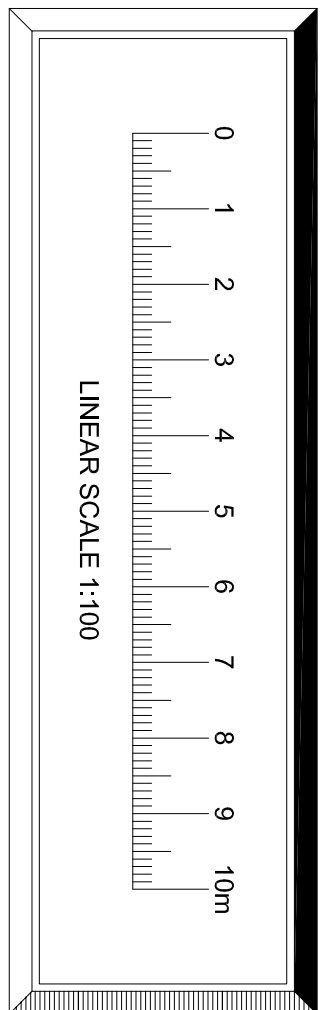


EXISTING ELEVATION FROM 46 GOLDSMID ROAD

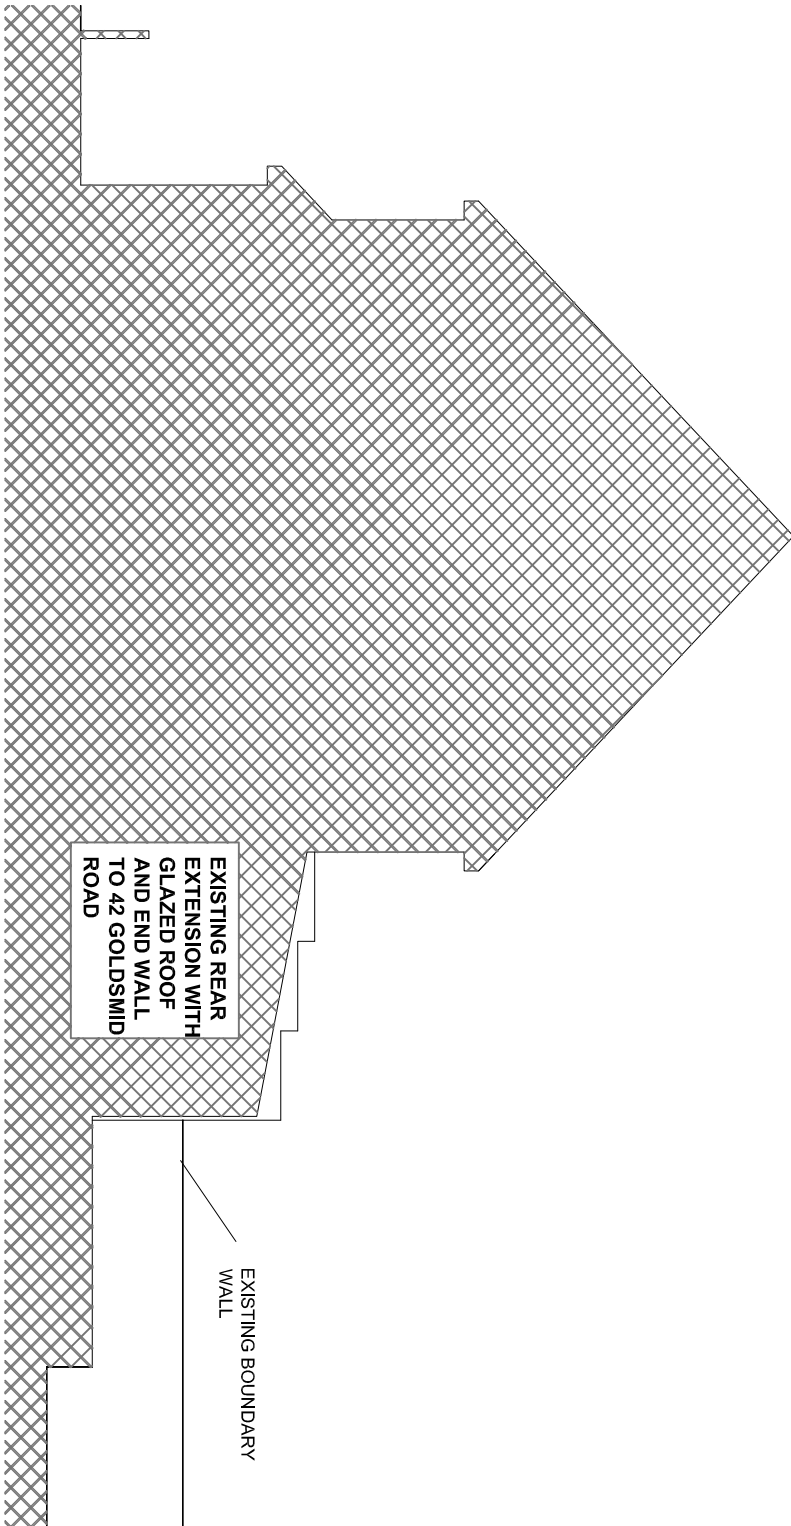

EXISTING ELEVATION FROM 42 GOLDSMID ROAD

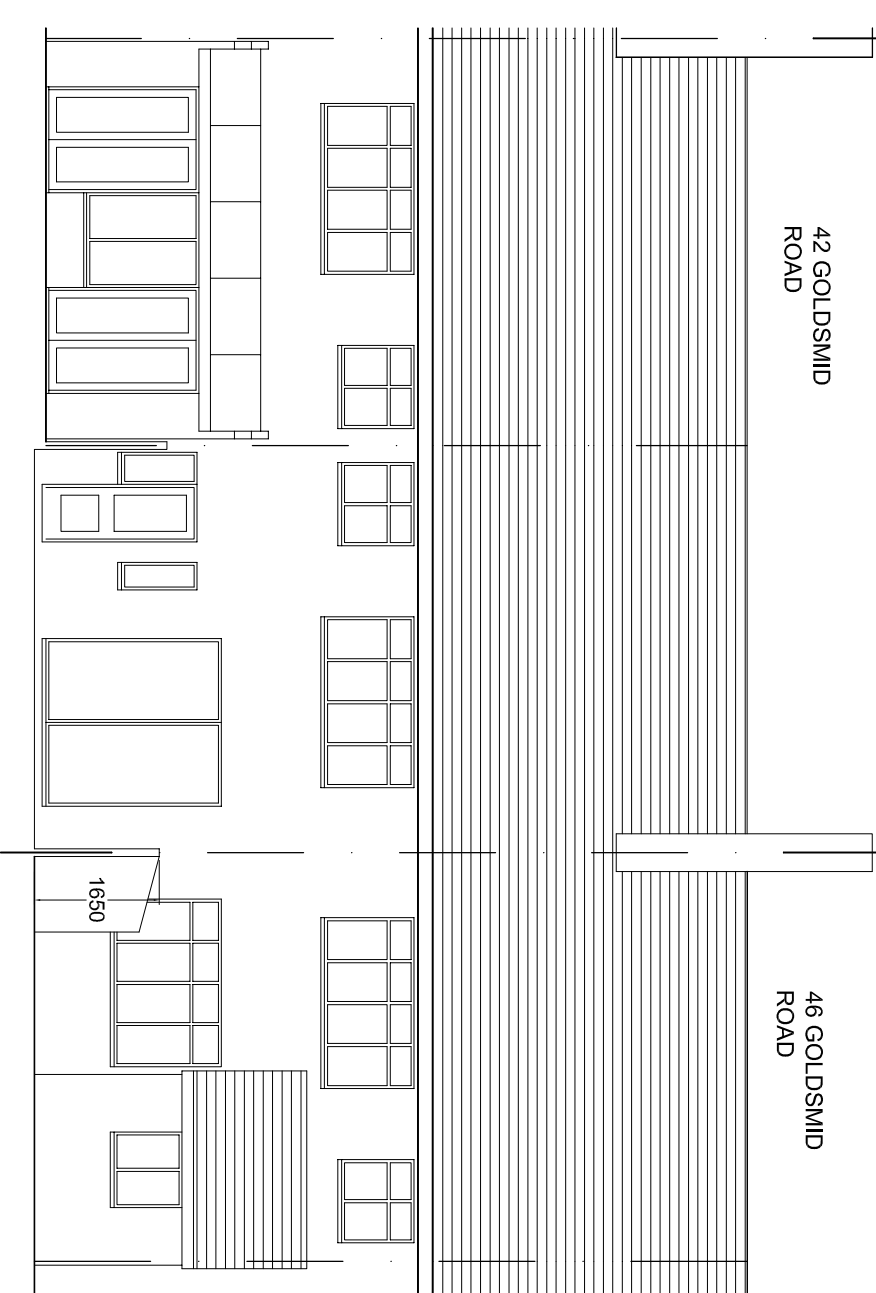

EXISTING REAR ELEVATION

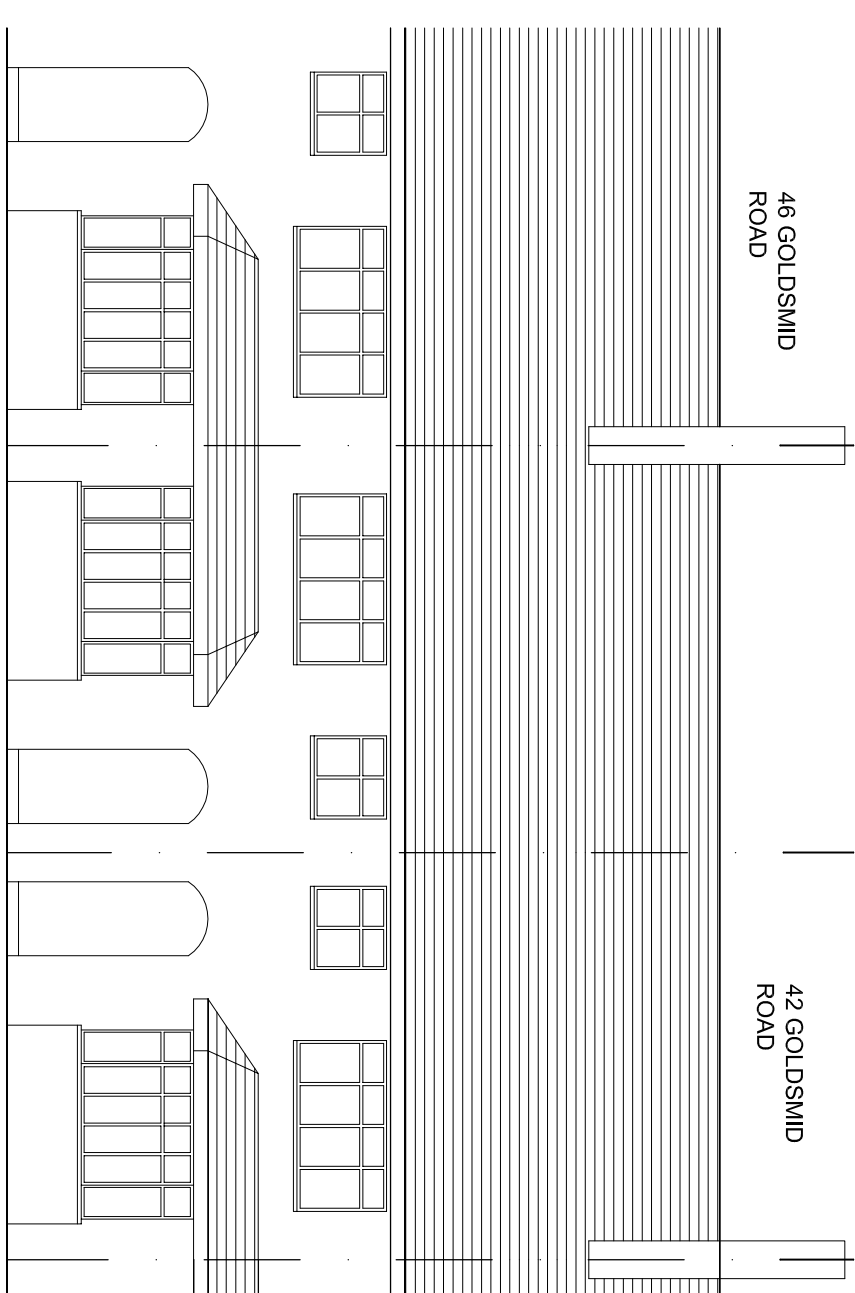

EXISTING FRONT ELEVATION



EXISTING LOCATION PLAN 1:1250



EXISTING BLOCK PLAN 1:500



PROPOSED BLOCK PLAN 1:500

APPLICANT: A COLLETT
SITE: 44 GOLDSMID ROAD,
READING, BERKS, RG1 7YB
DRAWING: EXISTING
FLOOR PLANS AND
ELEVATIONS
DRAWING No.: 44GR/200
SCALE: 1:100/1:500/1:1250