




REVISION

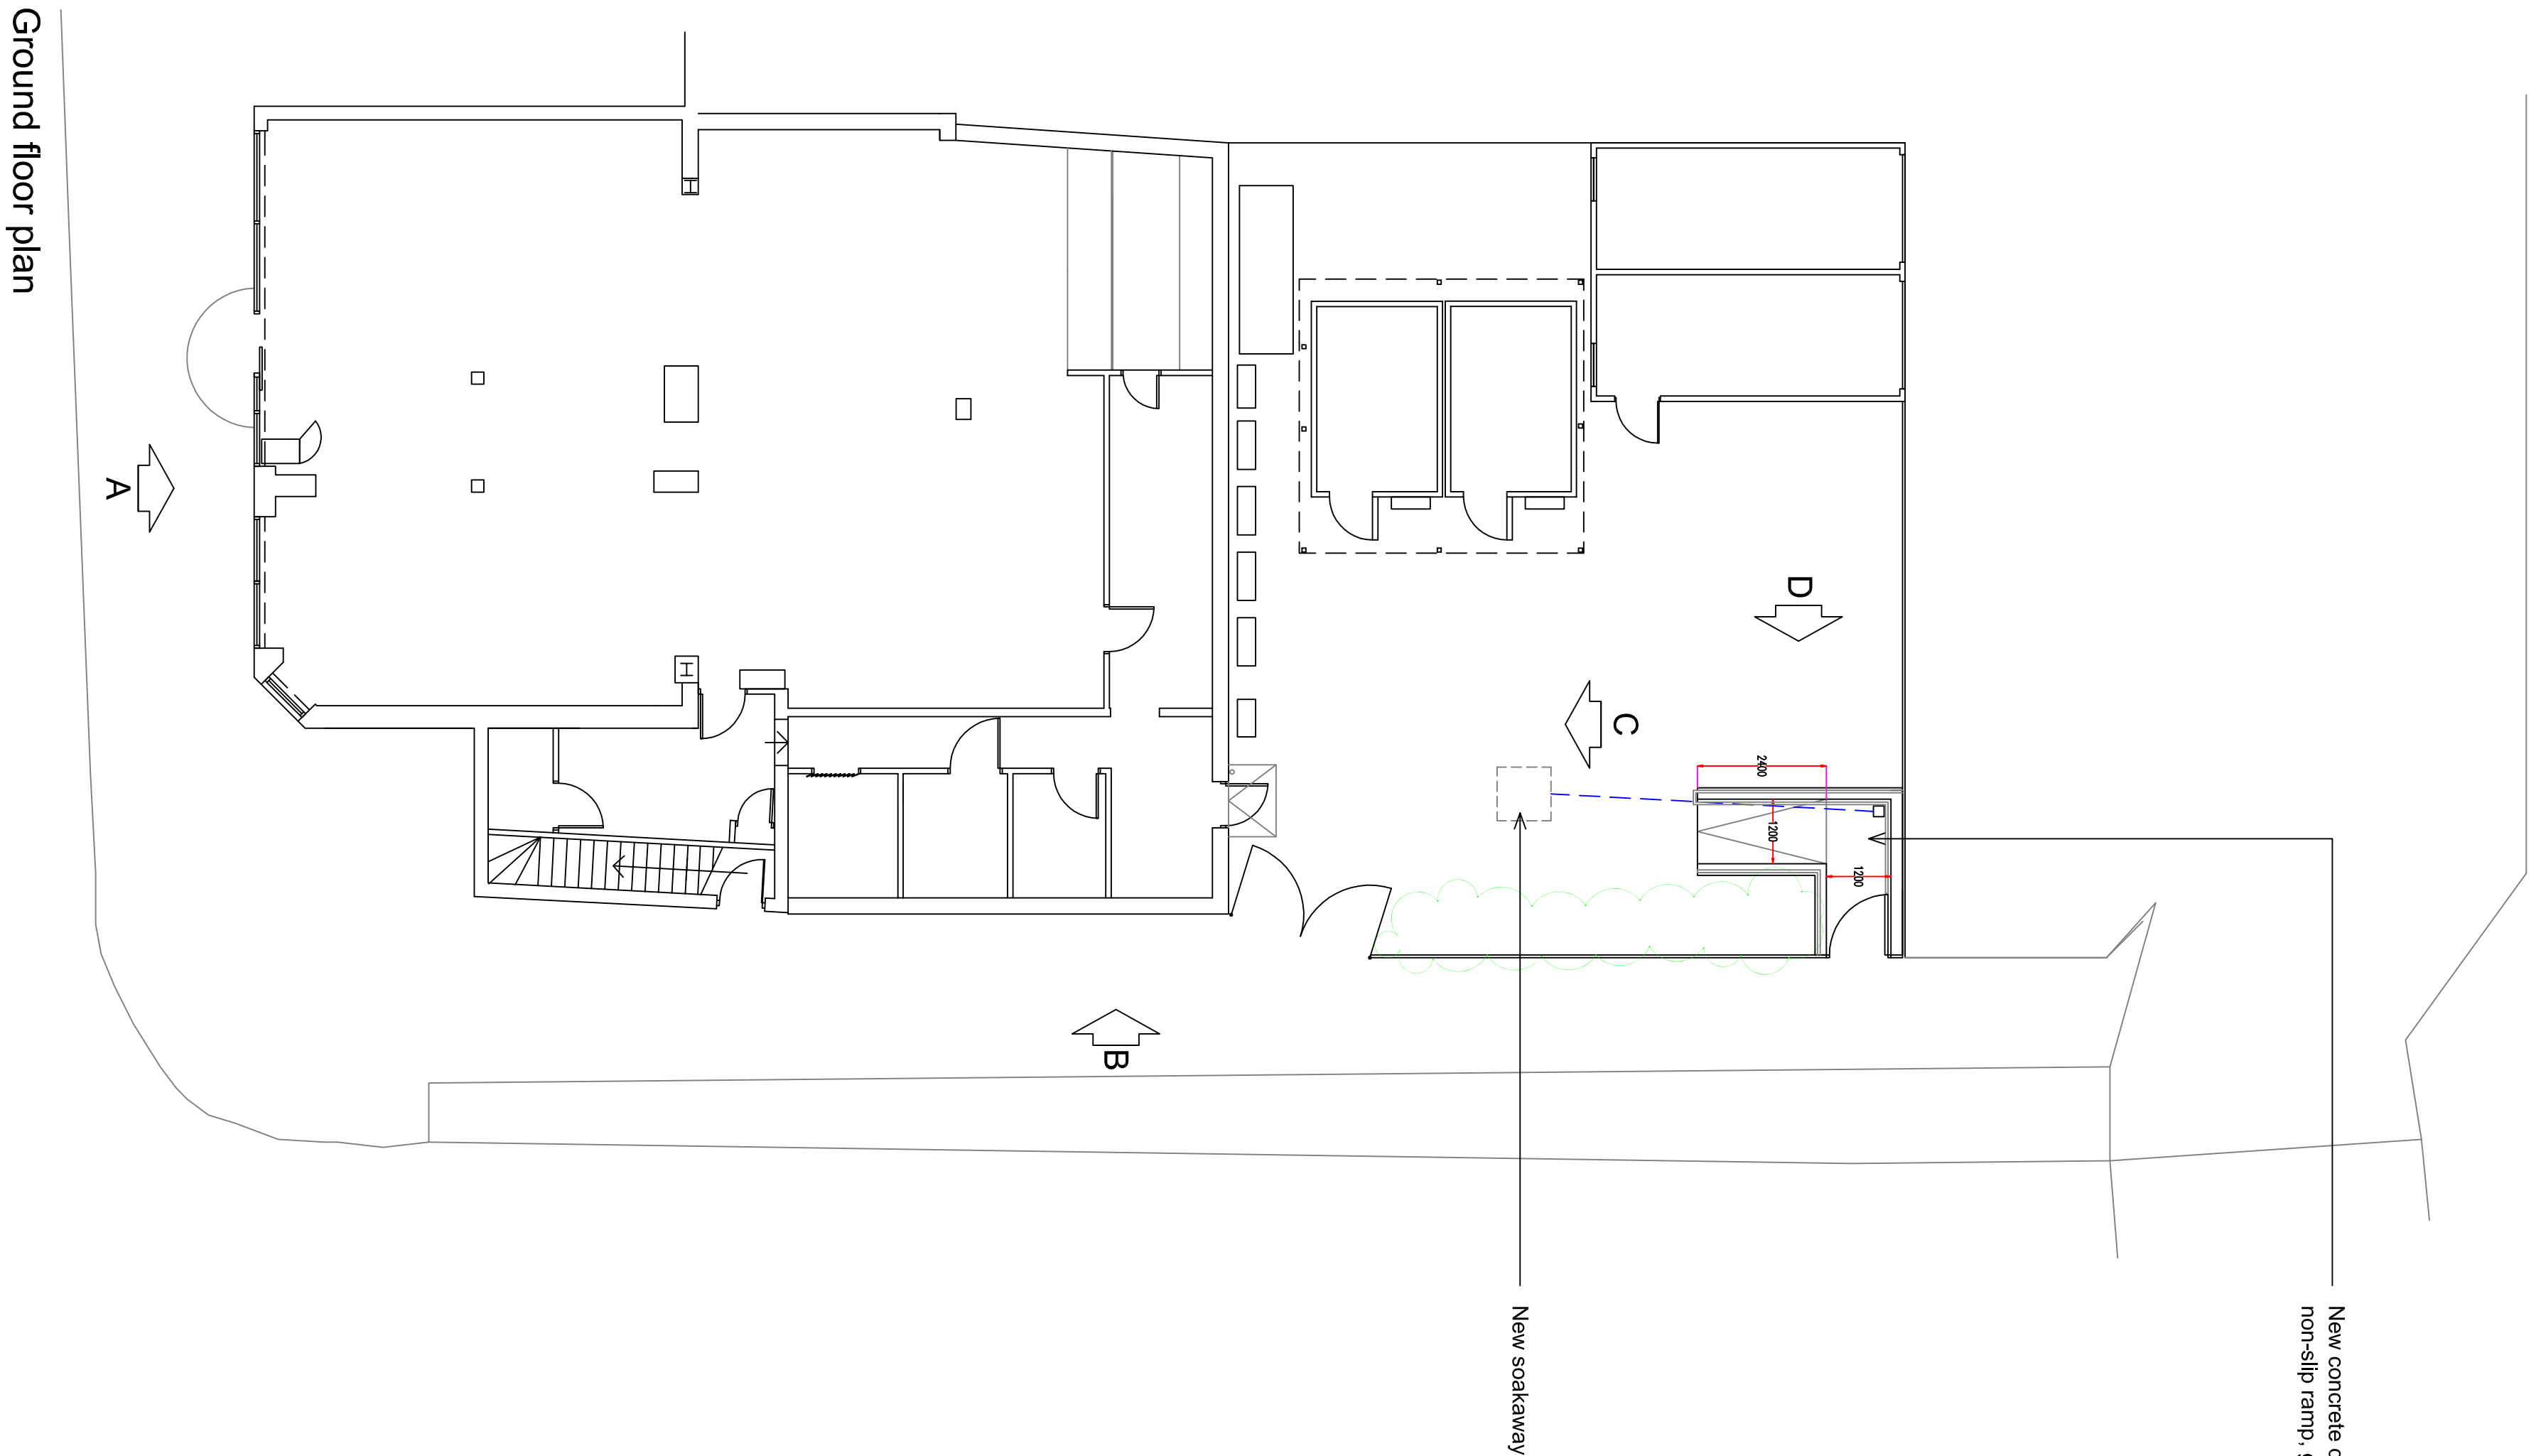


New concrete delivery access with galvanised palisade gate,
non-slip ramp, galvanised handrails & SW gully

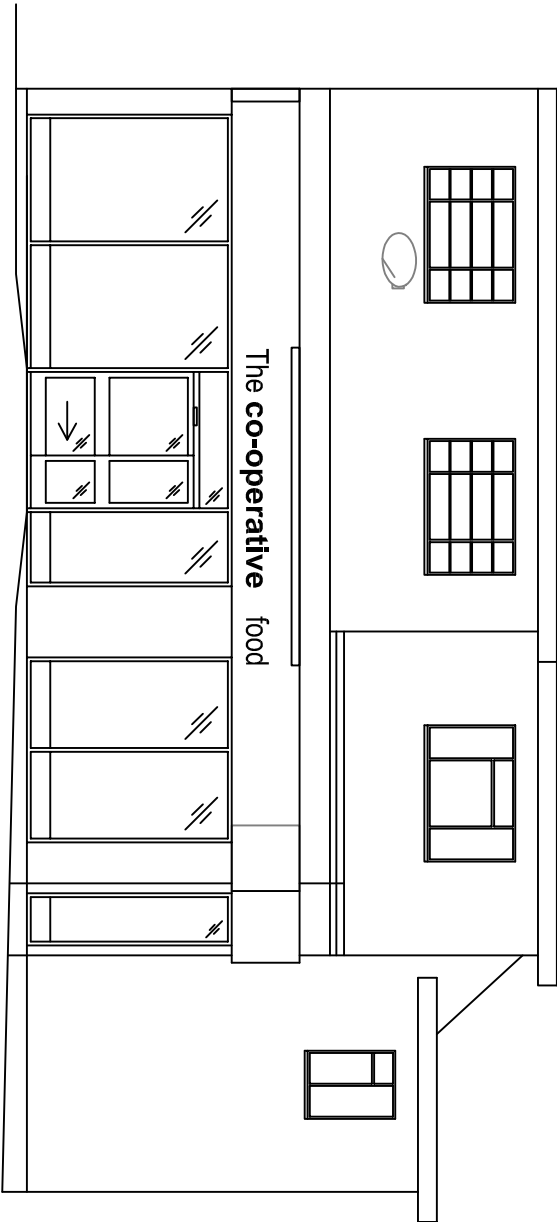

Elevation A (as existing)

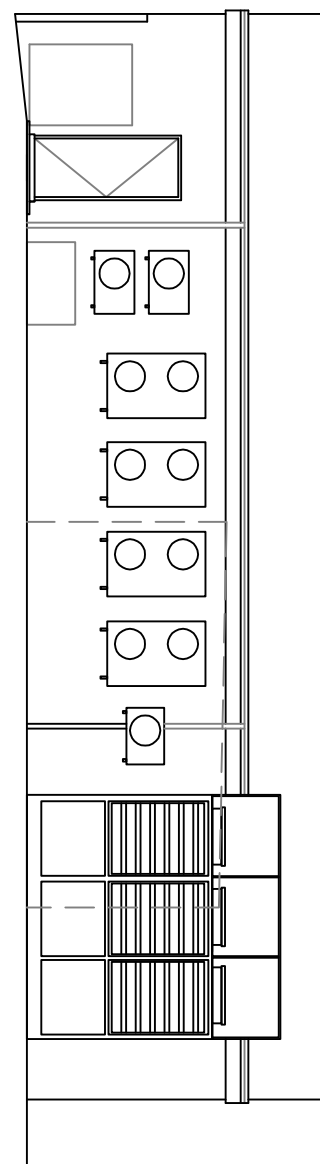


Elevation C (as existing)

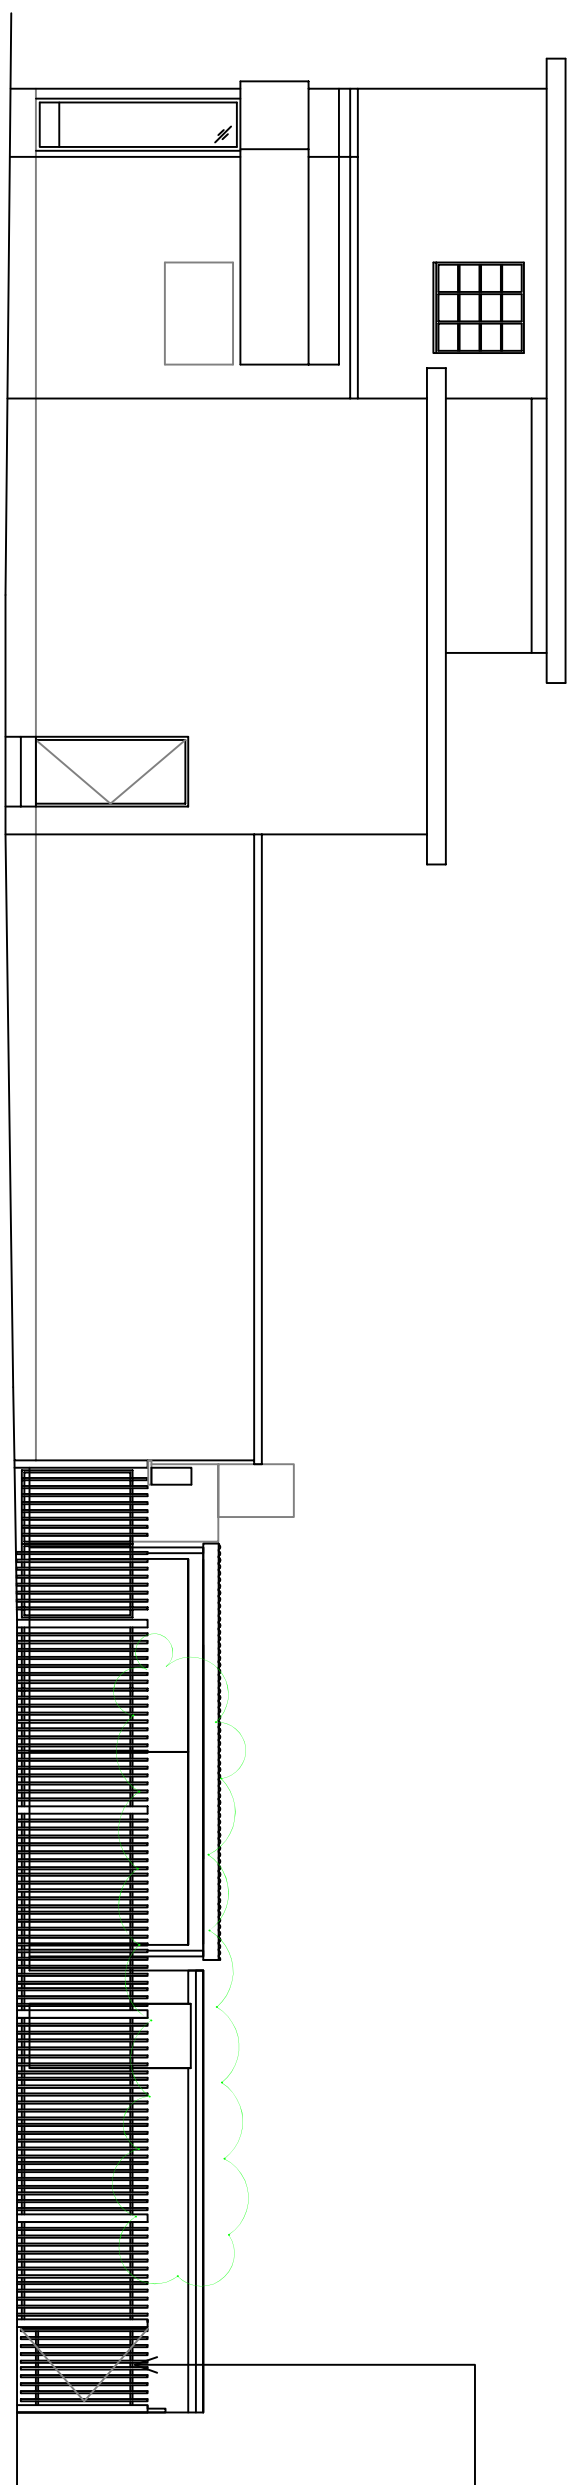

New galvanised palisade
access gate

Elevation B

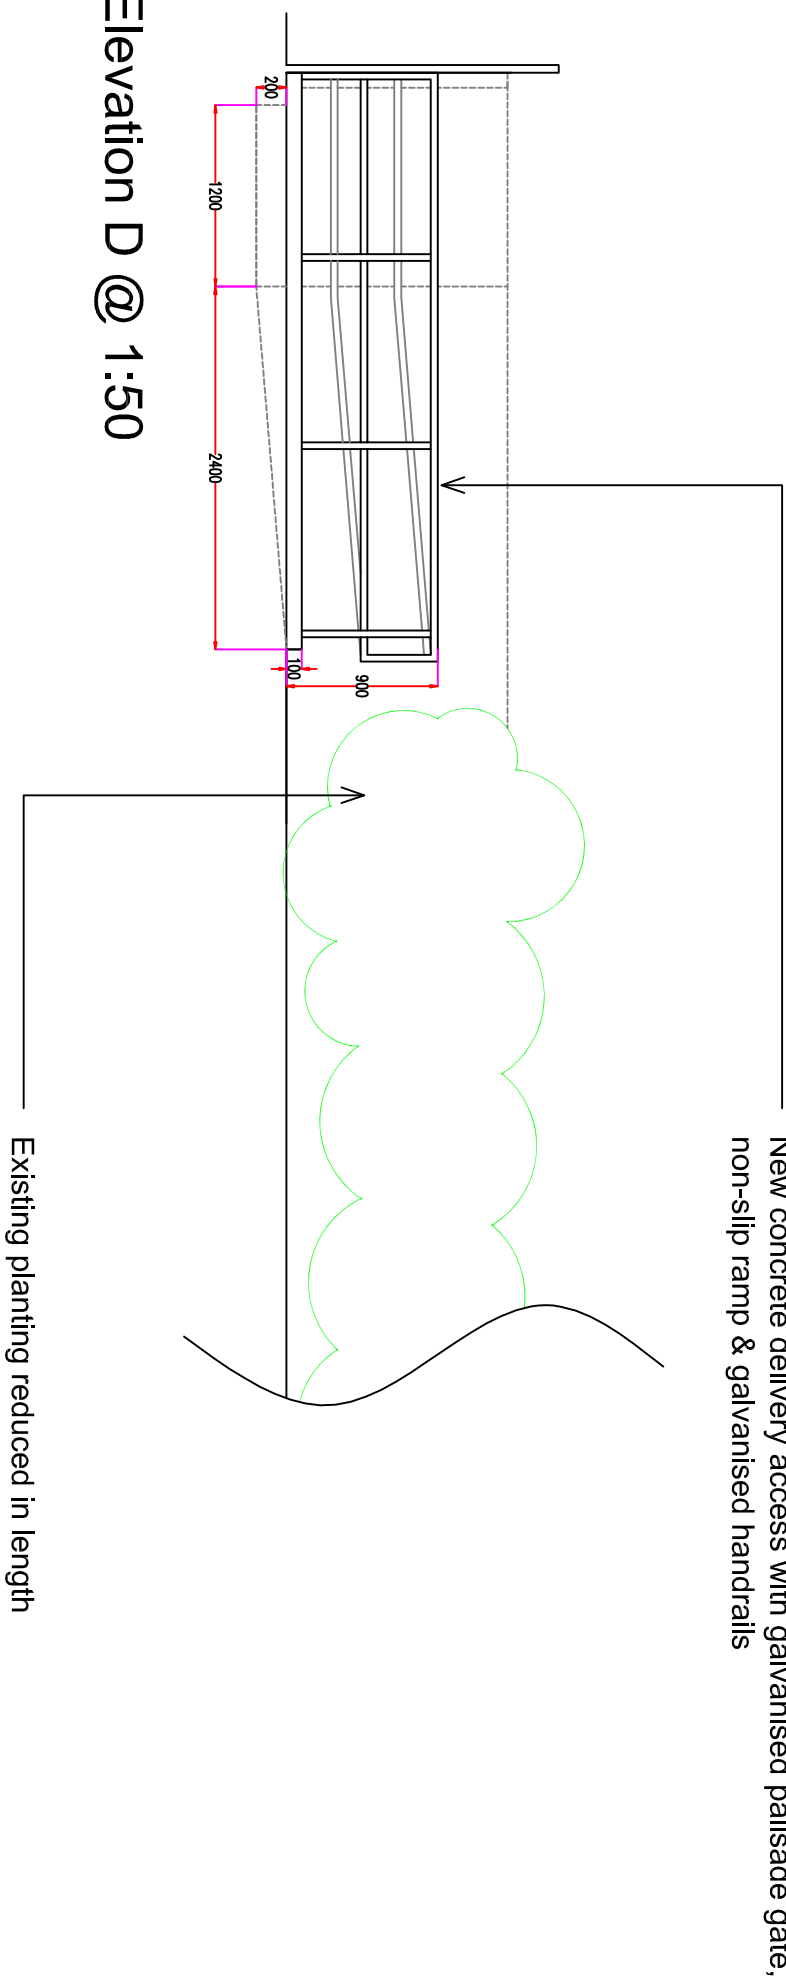

New concrete delivery access with galvanised palisade gate,
non-slip ramp & galvanised handrails

Existing planting reduced in length

Elevation D @ 1:50

Ground floor plan

PROPOSED DETAILS

SCALE 1:100



© THE CONTENTS OF THIS DRAWING REMAIN THE SOLE PROPERTY OF
WELLSFIELD ASSOCIATES AND MUST NOT BE COPIED OR REPRODUCED
WITHOUT PRIOR PERMISSION.
FULL SURVEY NOT CARRIED OUT. DRAWING PRODUCED USING
INFORMATION SUPPLIED BY THE CLIENT

**Wellsfield
Associates**

80, High Street,
Huddersfield,
West Yorkshire,
SS17 2PB
Tel: 01702 551123
Fax: 01702 558530
mail@wellsfieldassociates.co.uk

project
Co-op Store
124 Henley Road
Caversham
Reading
RG4 6DH

PROPOSED DETAILS

date	drawn
Sep '15	DAR
scale	drg no.
1:100@A1	2983.05