




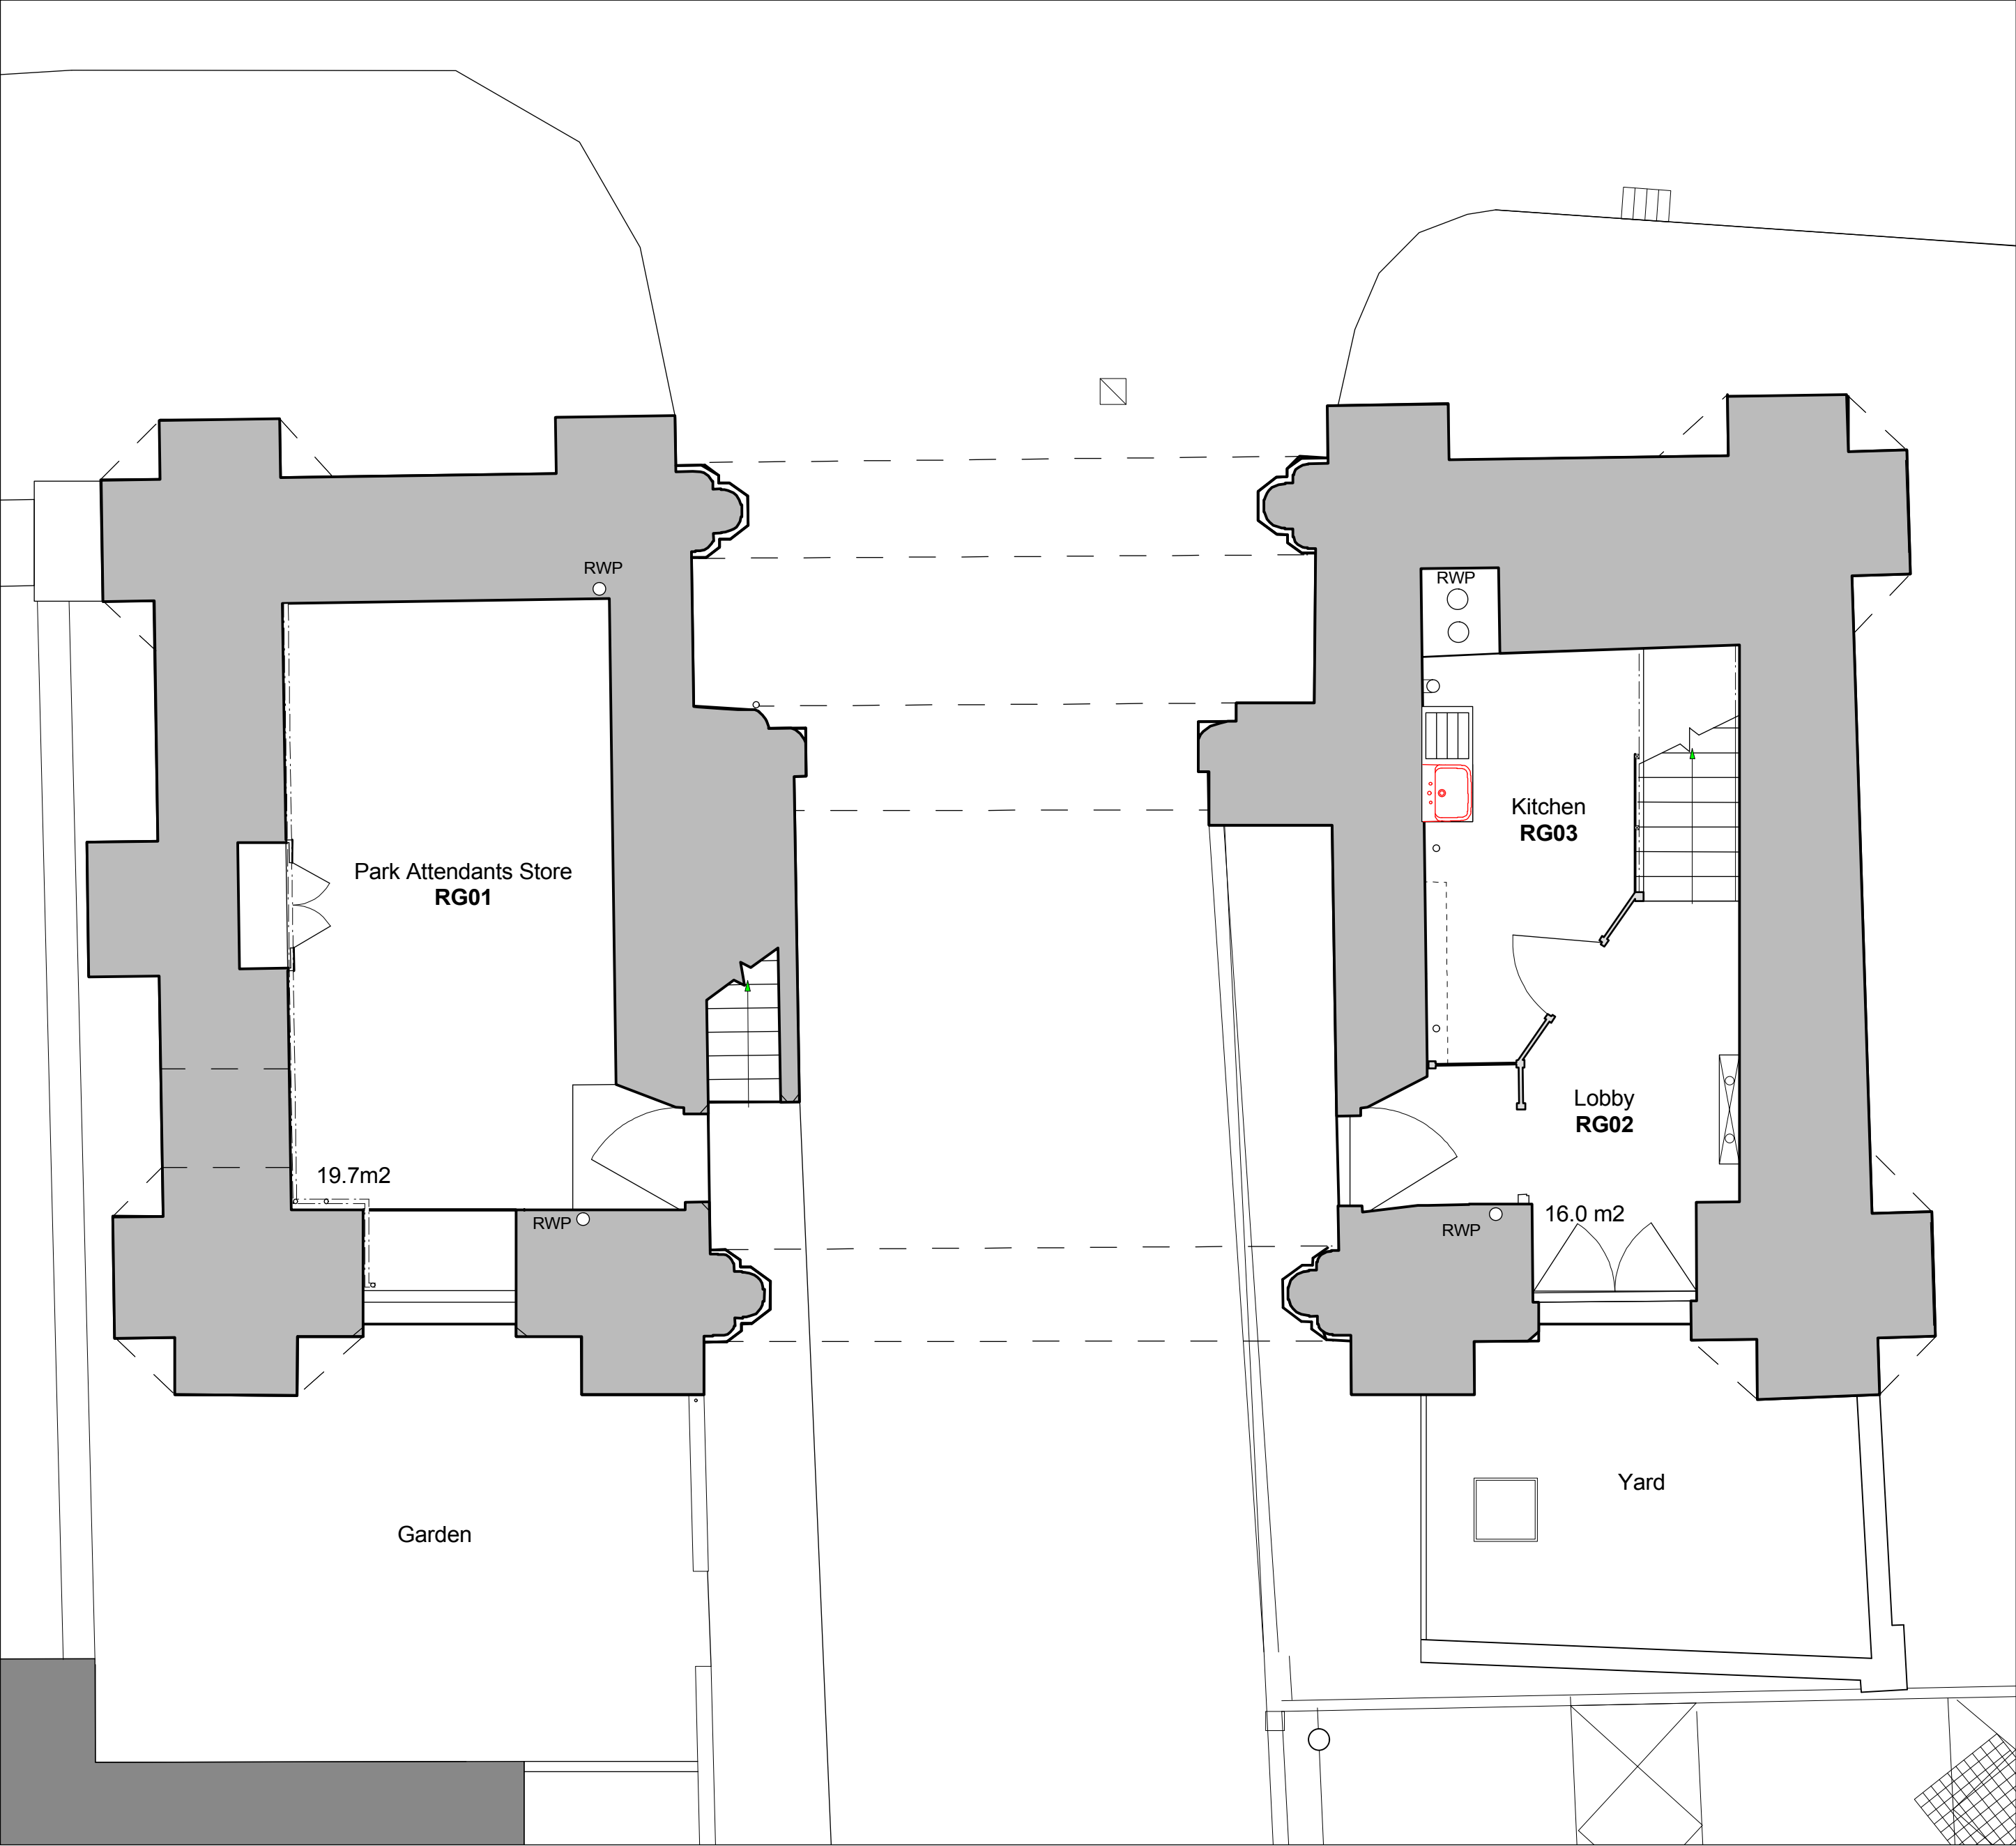

Ground Floor Plan

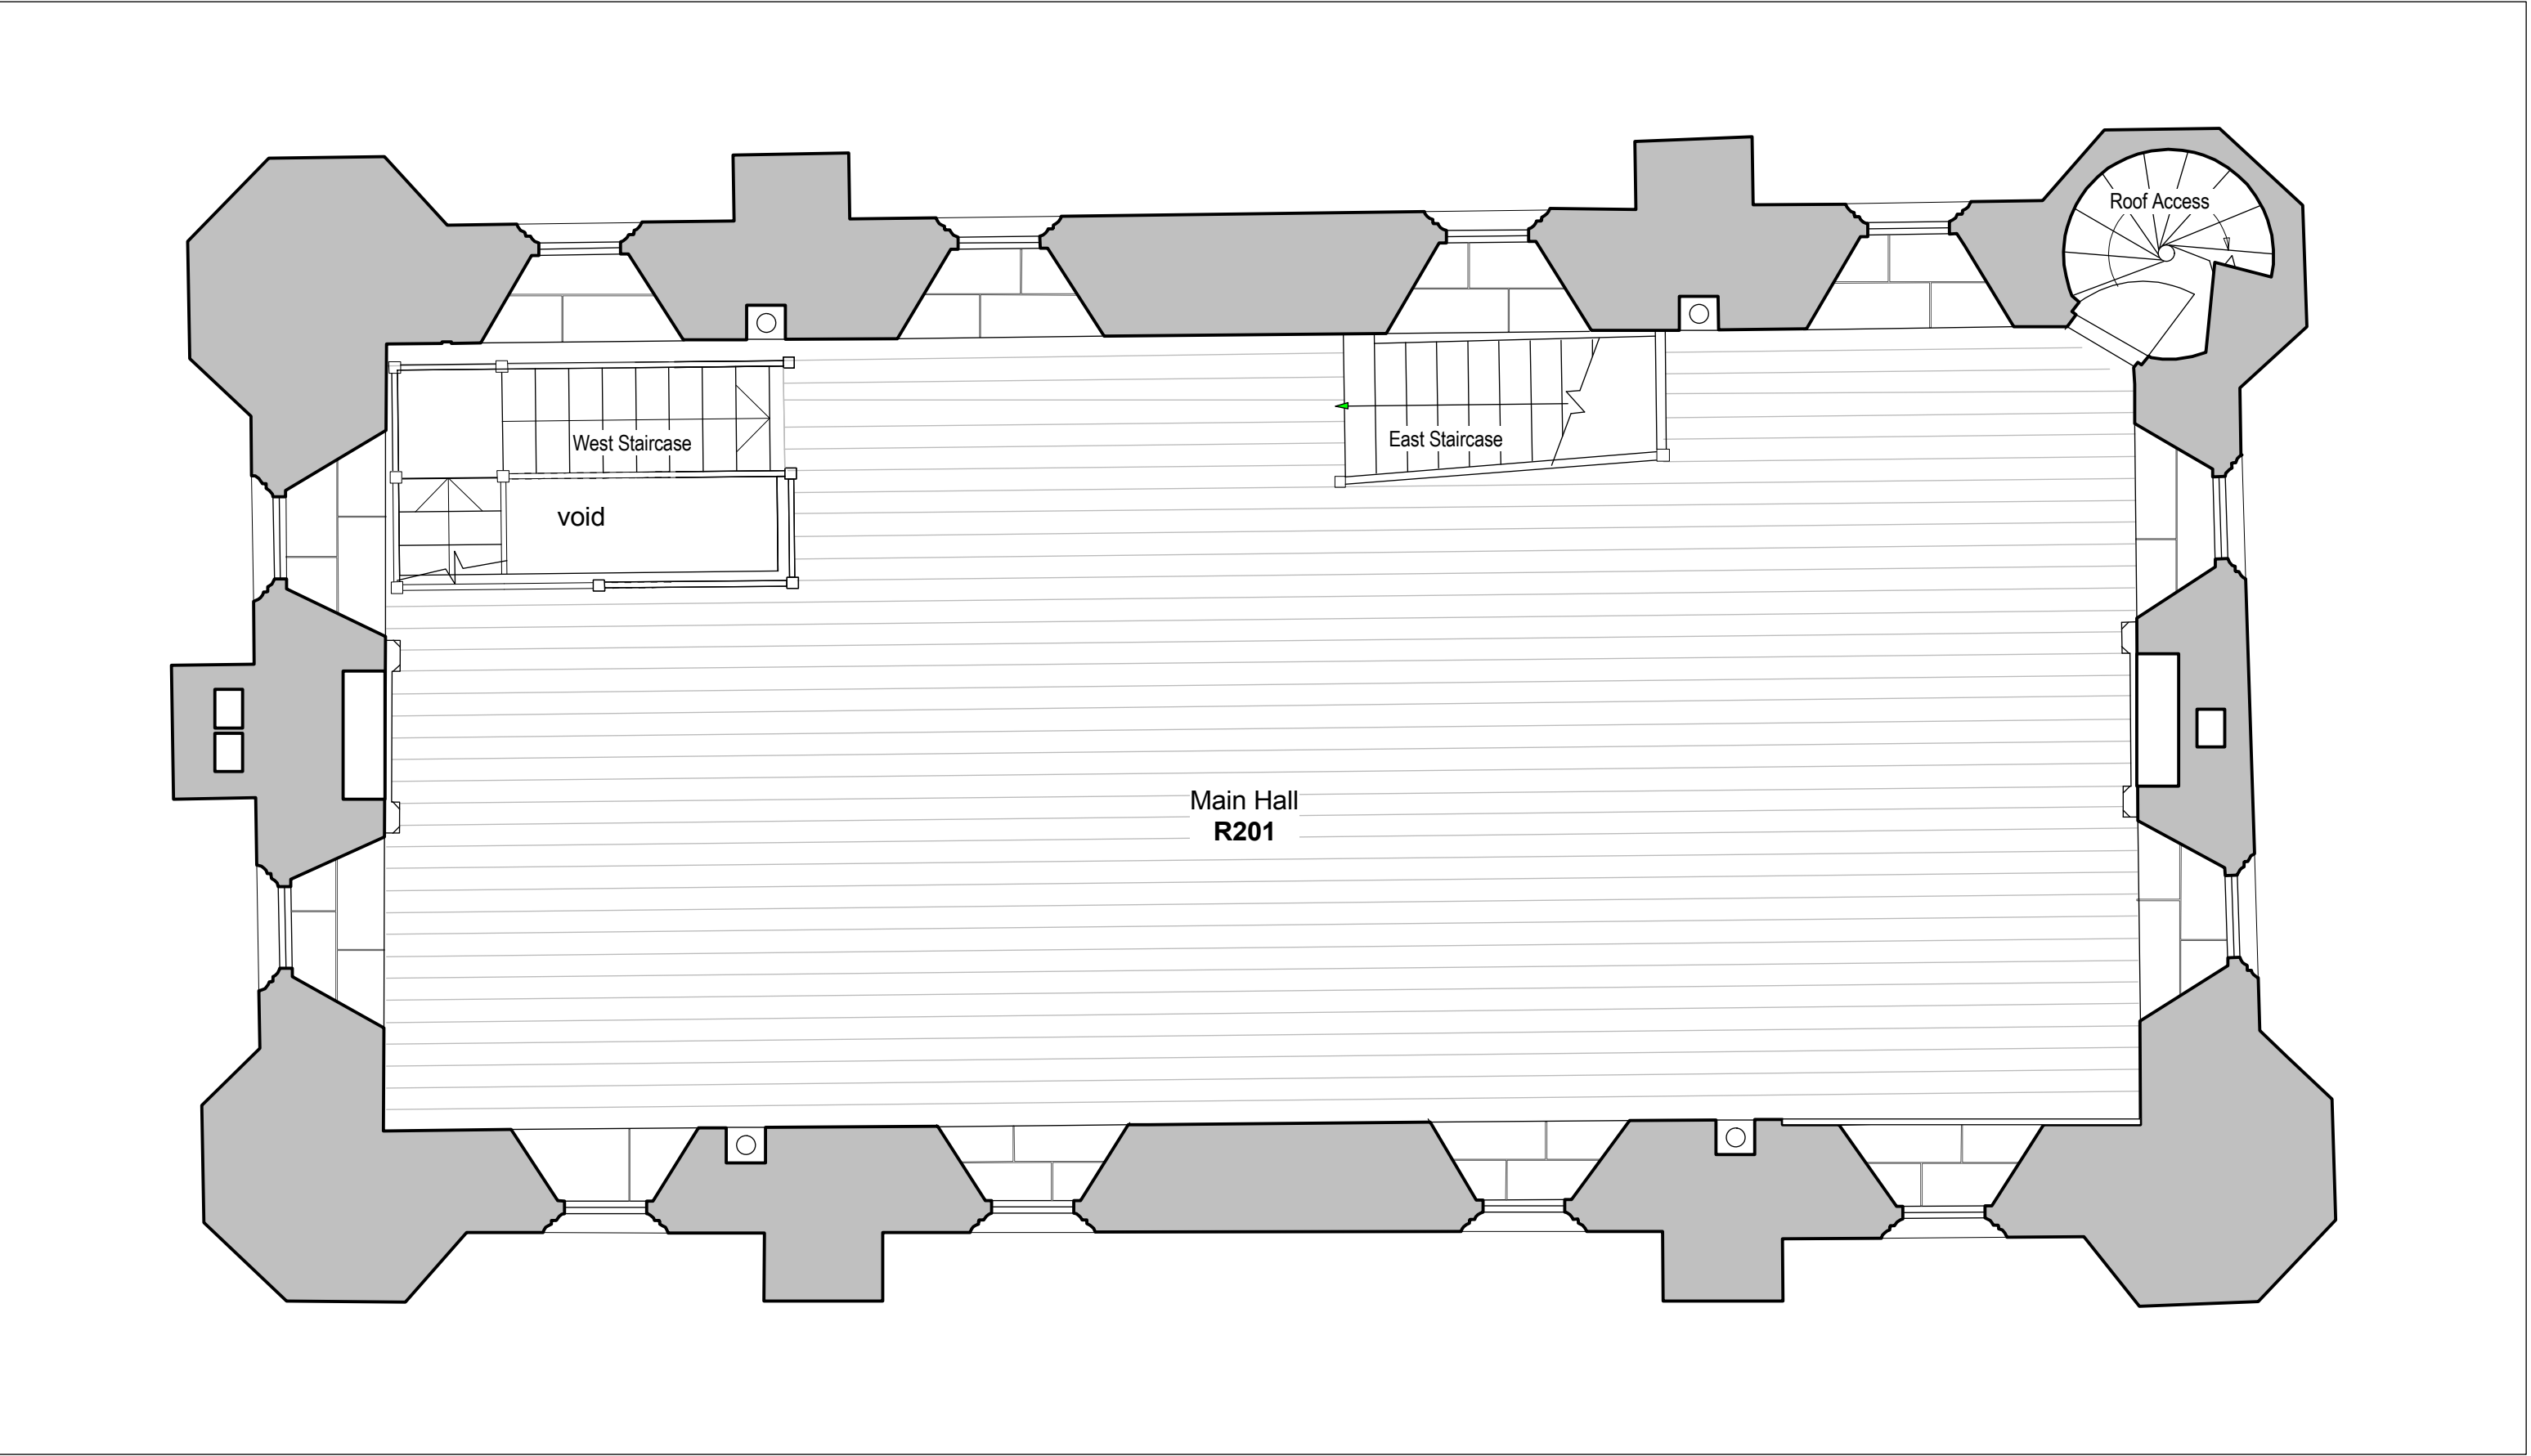

Second Floor Plan

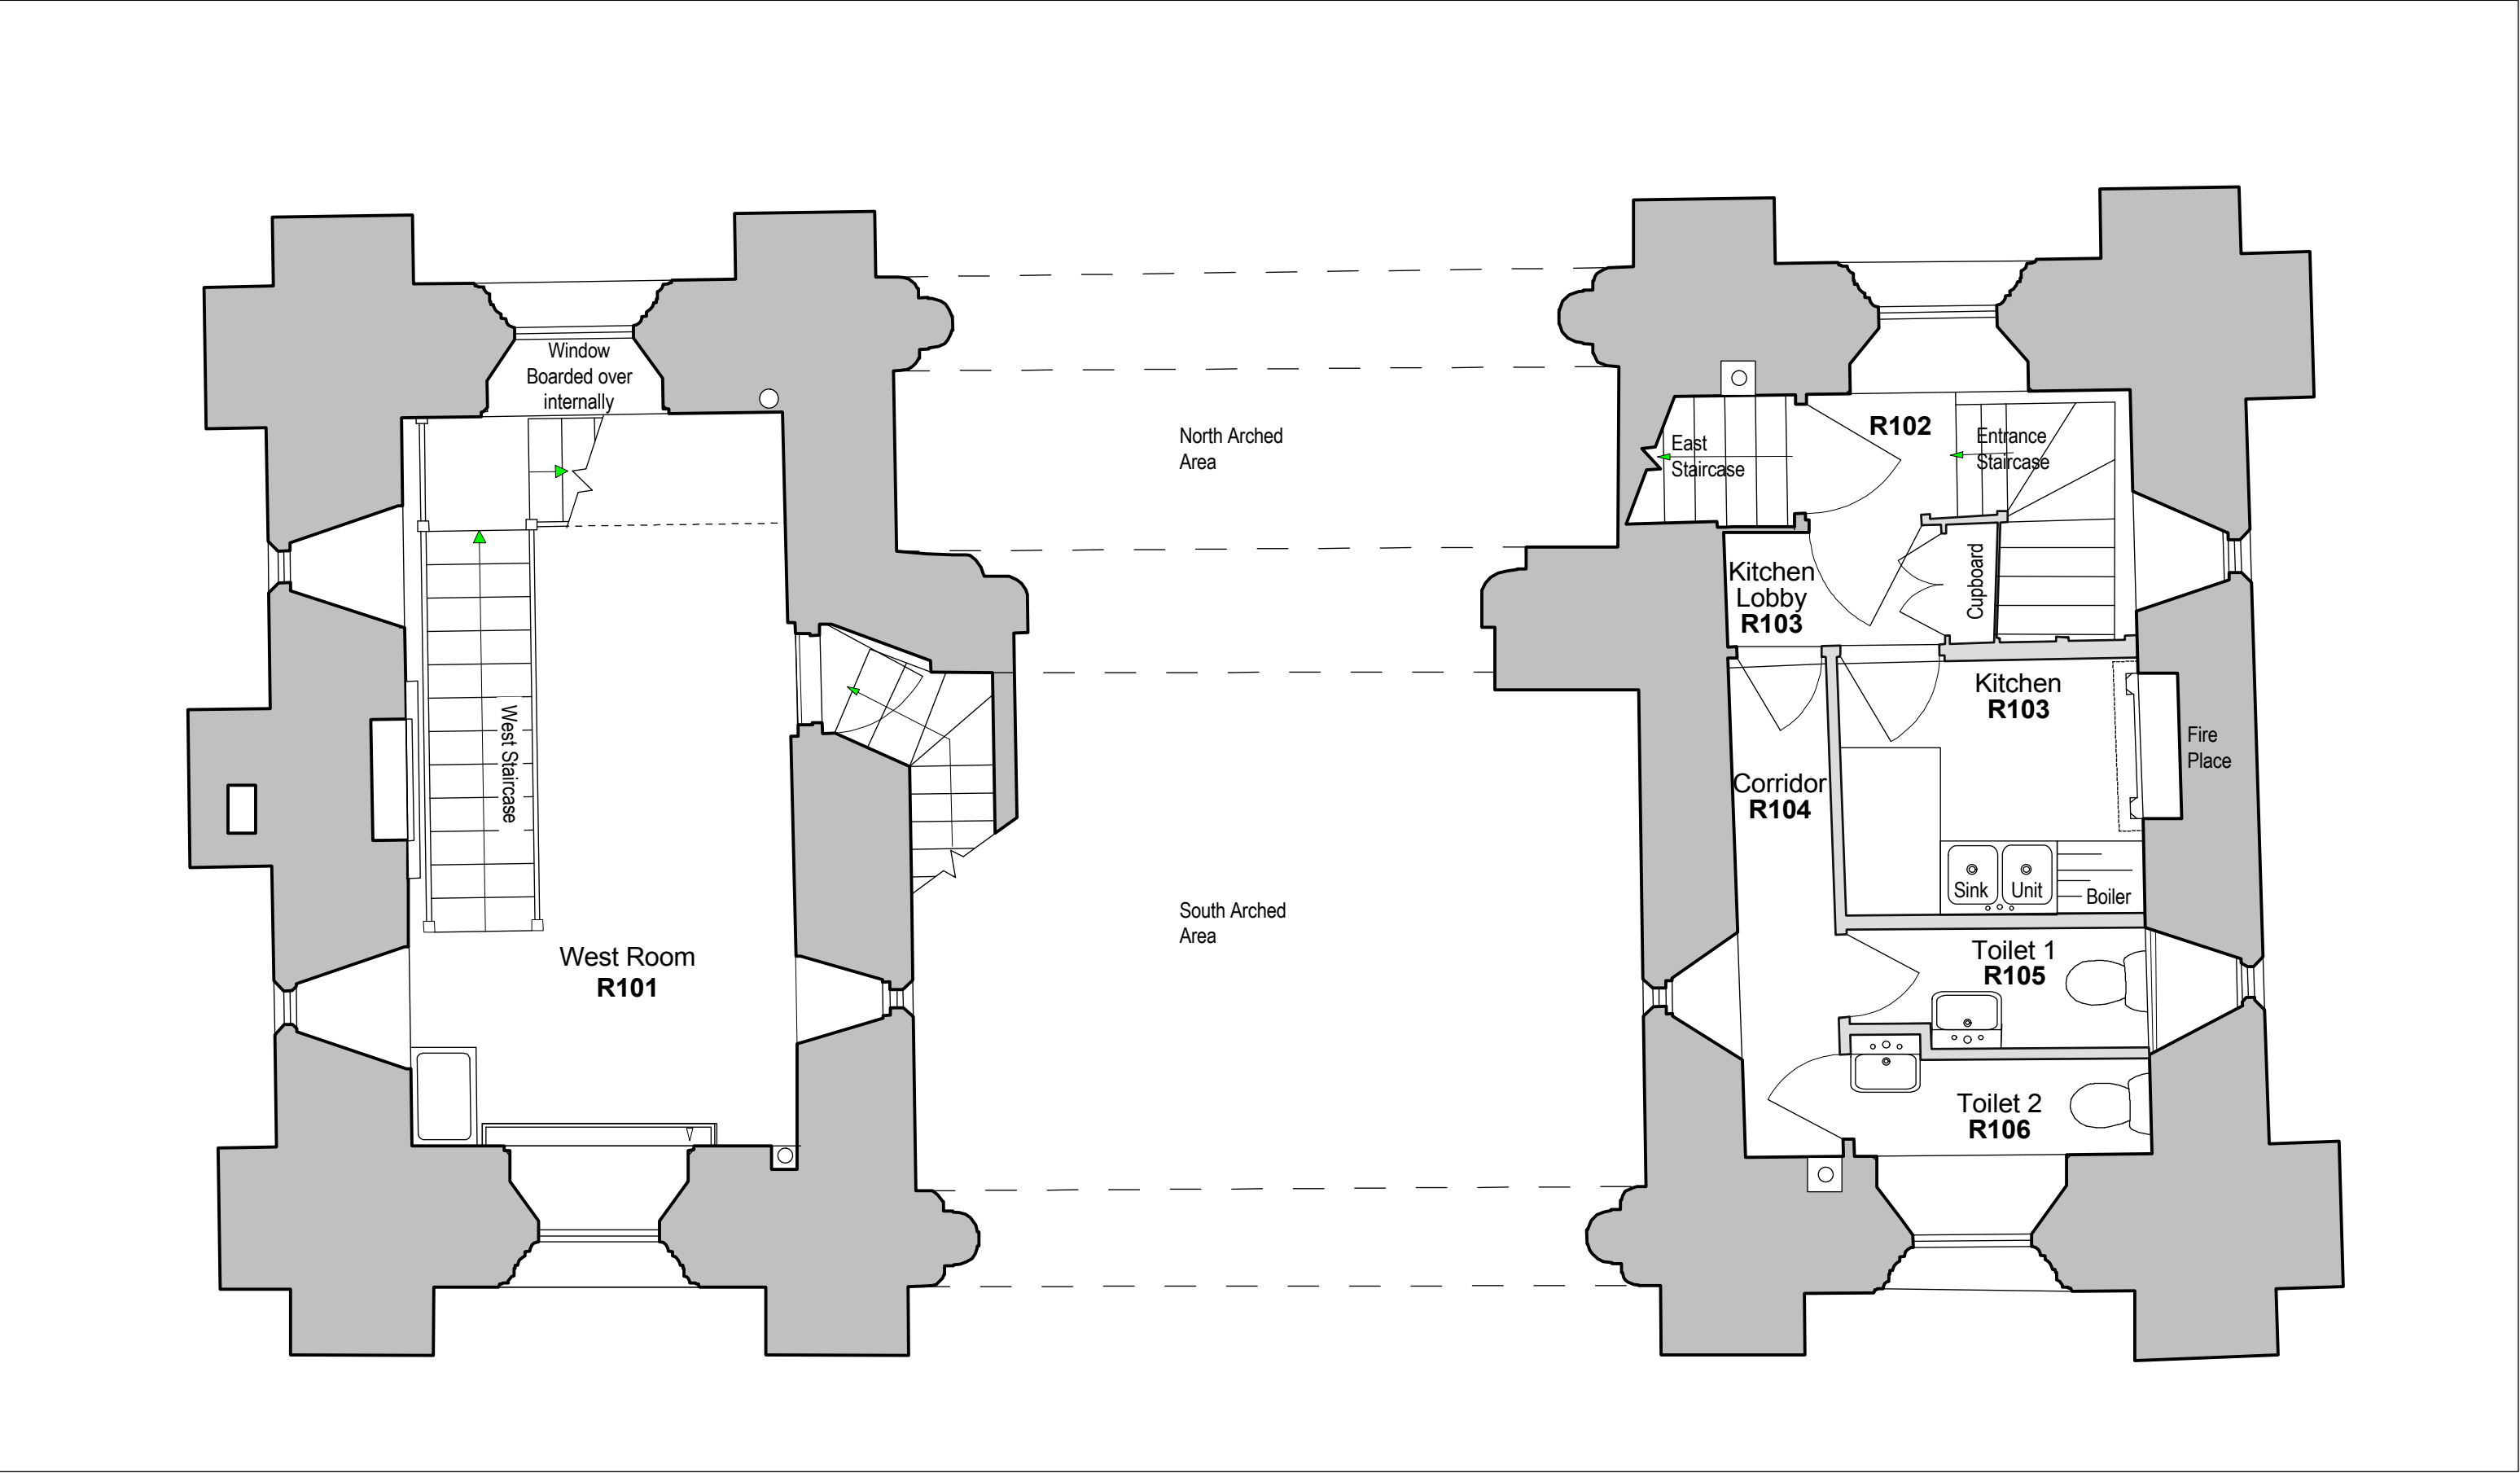

First Floor Plan

Notes			
1	This drawing is © copyright Hampshire County Council 2012. No unauthorised reproduction of any kind is permitted.		
2	No Dimensions to be scaled from this drawing		
3	This map is reproduced from Ordnance Survey material with the permission of Ordnance Survey on behalf of the controller of Her Majesty's Stationary Office © Crown copyright. Unauthorised reproduction infringes Crown Copyright and may lead to prosecution or civil proceedings. (100019180), (2012)		

rev	description	date	by
A	Survey		LH

 Hampshire County Council				HCC Property Services, Three Ministers House, 76 High Street, Winchester SO23 8UL. tel: (01962) 847801		 Property Services	
PROJECT Reading Abbey Revealed The Abbey Gate				SHEET CONTENTS General Arrangement Floor Plans Existing			
SCALE 1:50@A1 1:100@A3		DATE 27/09/12	DRAWN. LH	CHKD. BJ	DRAWING No. E02800-210		REVISION
FILE REF. E02800-100 & 200 Plans							