


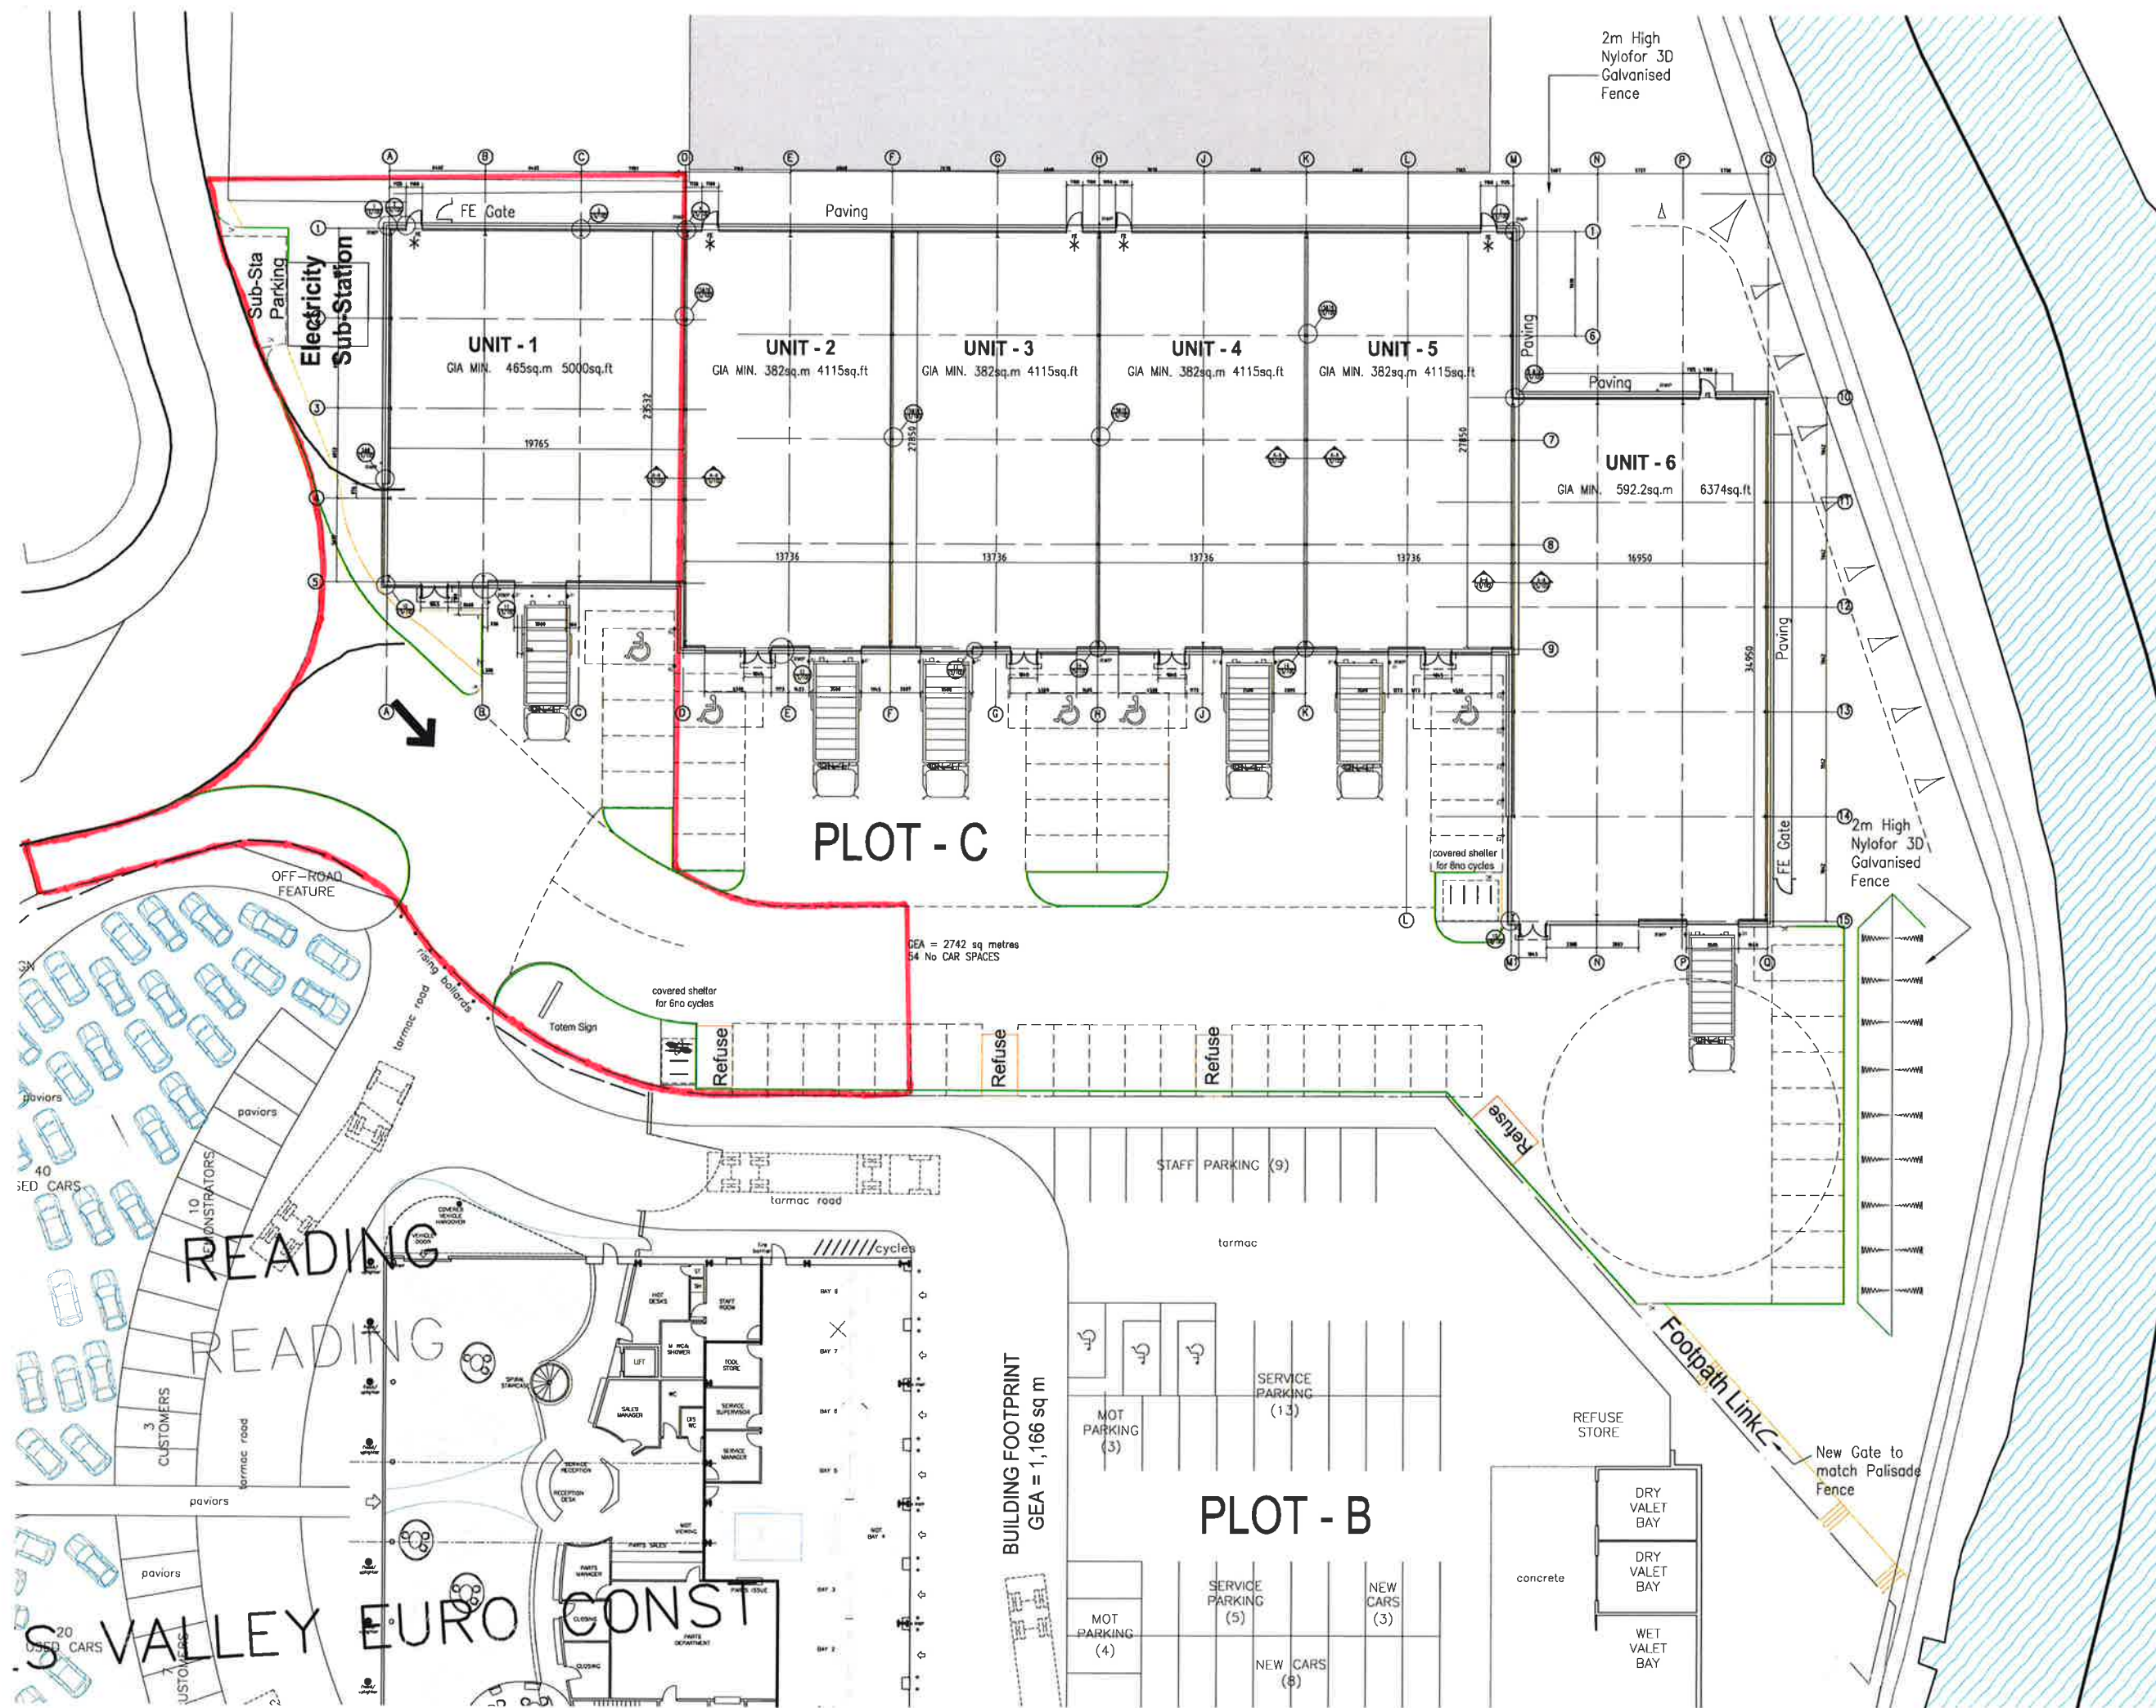

Figured dimensions only are to be used. All dimensions to be checked on site. Differences between drawings and between drawings and specification or bills of quantities to be reported to the PRC Group.

© The copyright of the drawings and designs contained therein remains vested in the PRC Group.

Revisions:	By:	Date:
A Structural dims for doors + windows added	PO	20.10.2014
B Sign Base Indicated and Fire Exit unit 6 repositioned	JC	02.03.2015
C Drawing updated to accord with Client's instructions and Building Regs. requirements	PL	26.03.2015
D Disabled symbol added to appropriate parking spaces & paving note added.	IV	11.05.2015

NOTE:
* FD30FR(SC) DOORS

Client:
USS LTD

Project:
READING TRADE CENTRE
ROSE KILN LANE
READING

Drawing Title:
SITE PLAN

Scale @ A1:
1:200

Project Co-Ordinator:
GW

Date:
Oct 2014

Job No:
9147

Stage:
WD

Drawing No:
10-101

Rev:
D

Issue Status:
Construction ☒ Preliminary ☐
Information ☐ Approval ☐
Tender ☐

Architecture
Planning
Master Planning
Urban Design
Interiors

Offices
Surrey
Millon Keynes
Warran

PRC Group