


NOTES
Use figured dimensions only. Scale drawing only when a scale bar is present. All dimensions to be checked by user and any discrepancies noted before work commences. Read this drawing with all relevant materials.

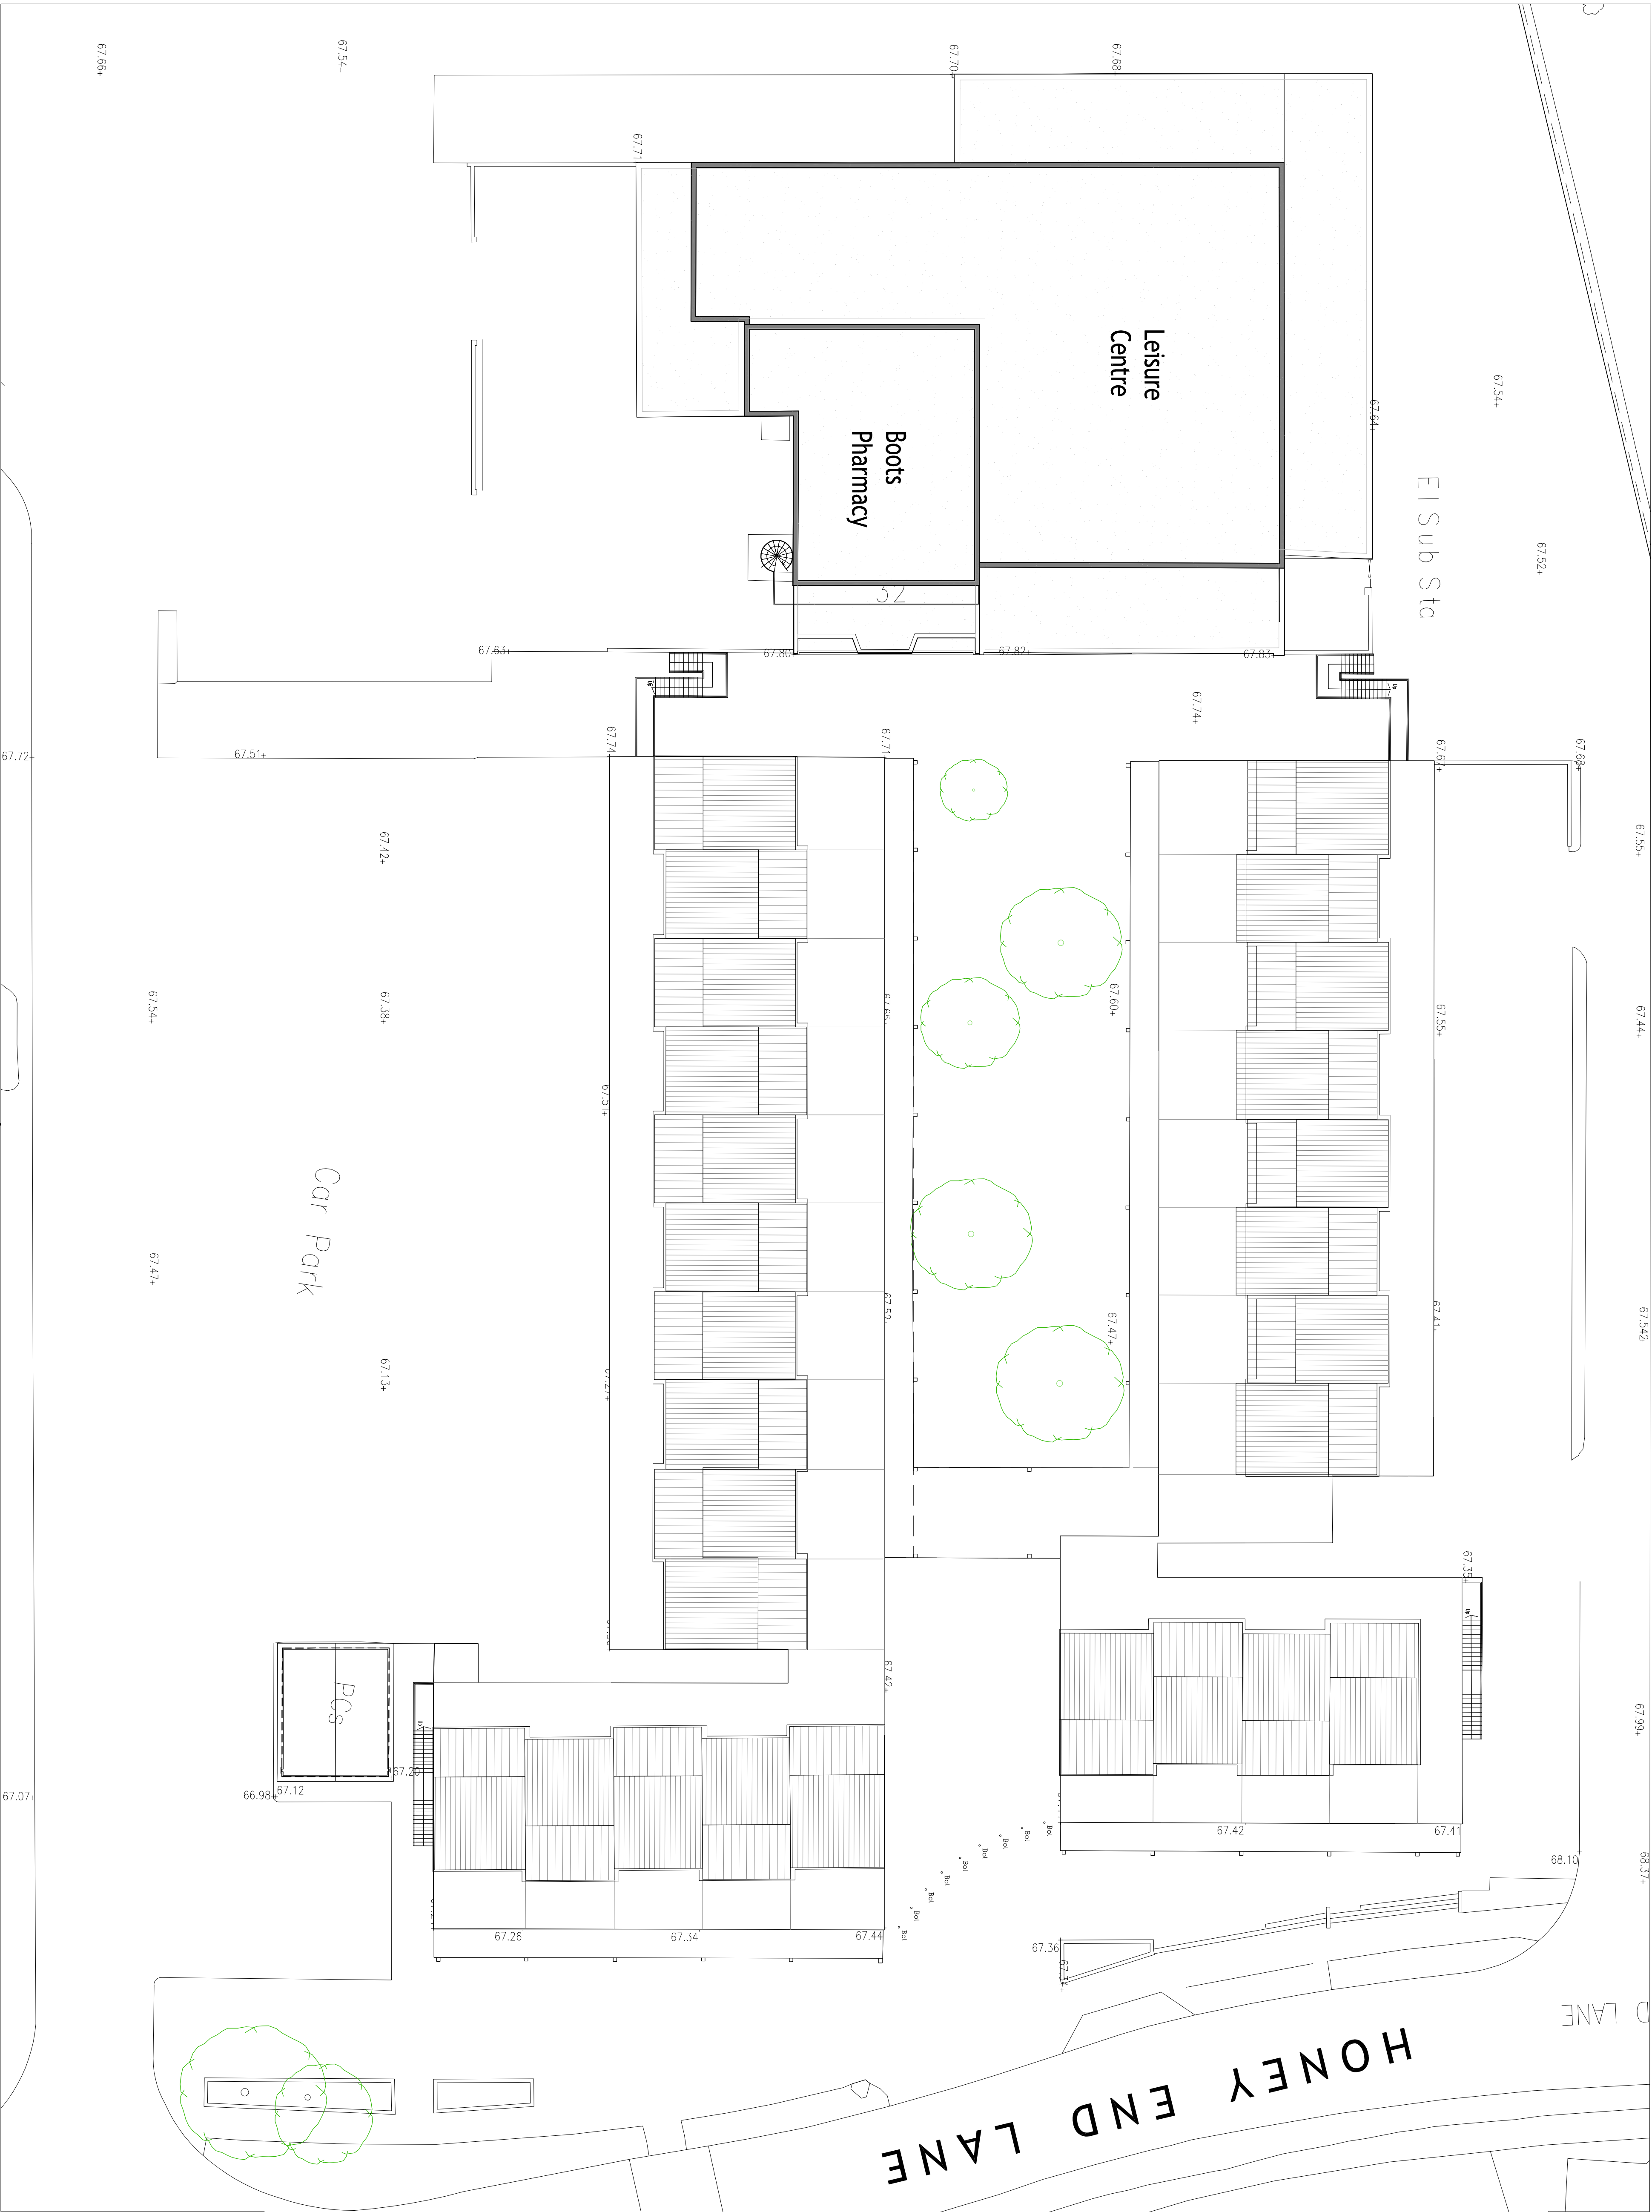

Rev	Date	Dim	Chgd	Description
1				Purpose of Issue:
1				PLANNING

Client: **Chillingham Ltd**

Project: **Tilthurst, Reading**

Drawing Title: **Existing Roof Floor Plan**

Scale of A1: **1:200**

Drawing number: **1364.PL.1202**

Scale of A1: **1:200**

Scale of A1: **1:200**

Scale of A1: **1:200**

Scale of A1: **1:200**

record
architecture
www.recordarchitecture.com

Compton House, Walnut Tree Close, Guildford, Surrey, GU1 4TX
[t] 01483 453100 [f] 01483 453210 [e] design@recordarchitecture.com

Existing Roof Floor Plan
Scale - 1:200

1:200

