

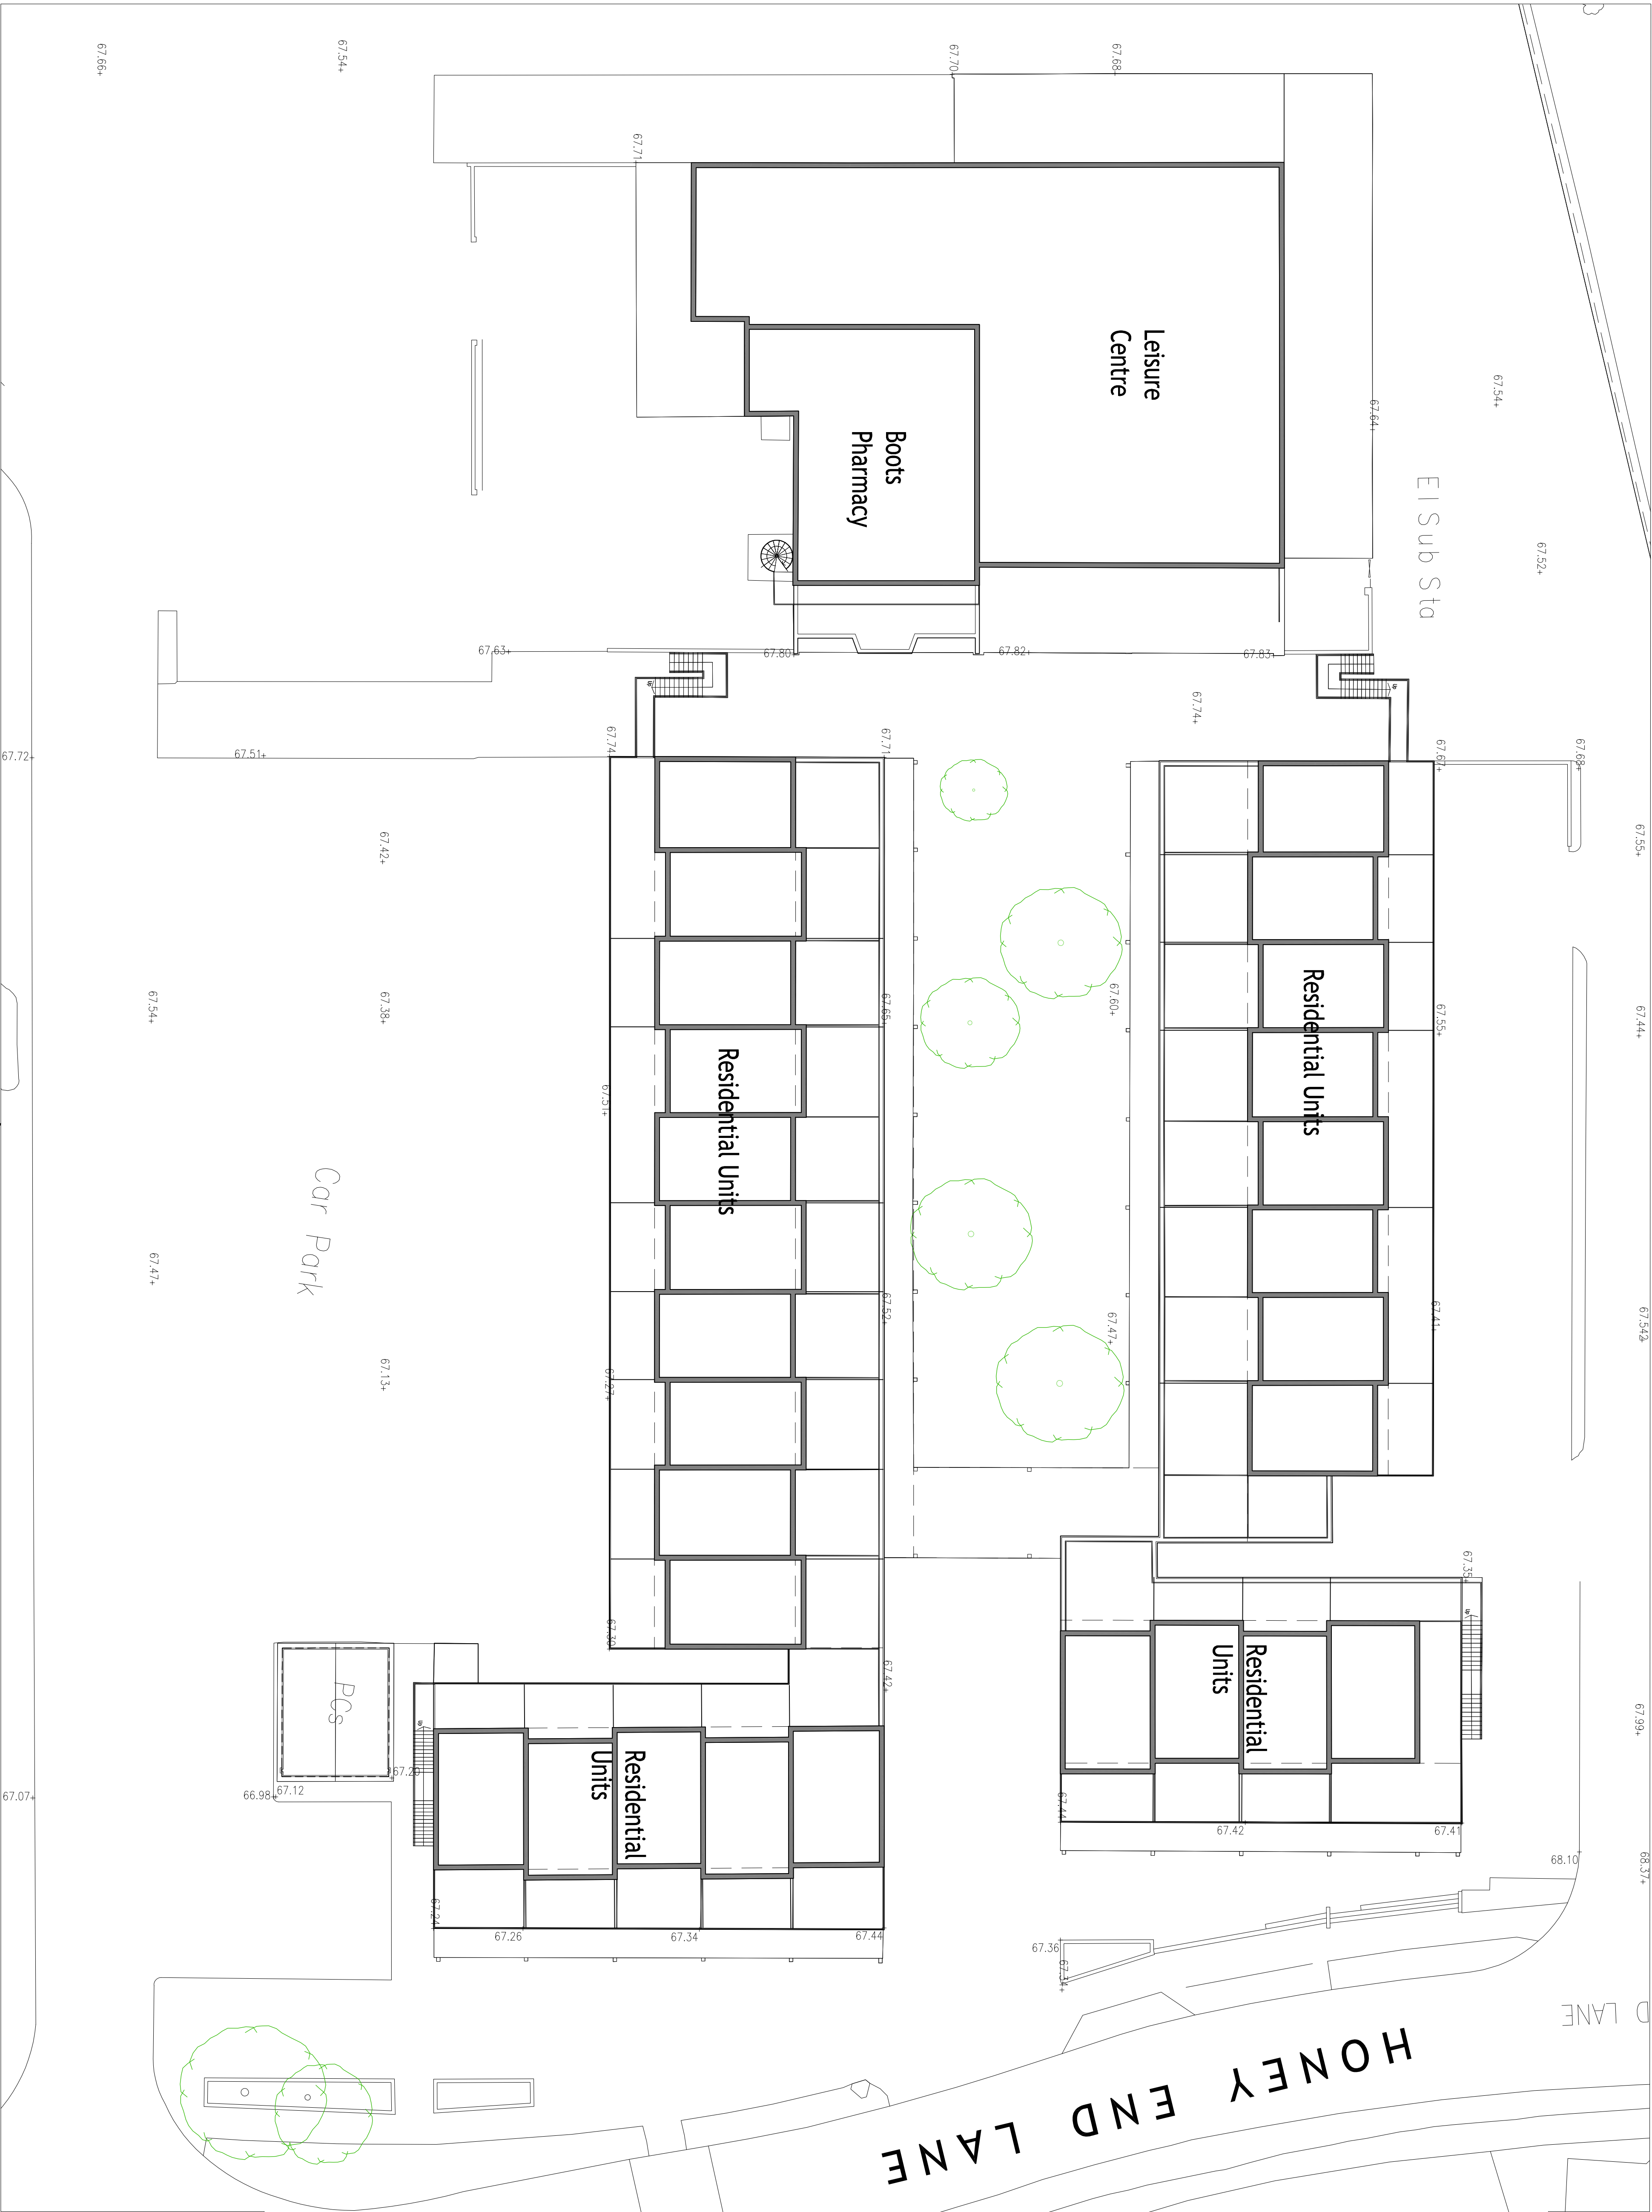


NOTES
Use figured dimensions only. Scale drawing only when a scale bar is present. All dimensions to be checked by user and any discrepancy must be reported to the architect immediately. Do not proceed with construction until all dimensions have been checked and approved. Read this drawing with all relevant materials.

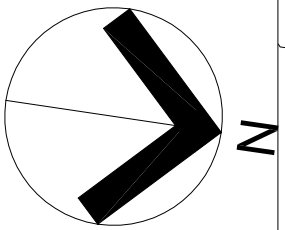

Existing First Floor Plan
Scale - 1:200

 

Rev	Date	Dim	Chkd	Description
Purpose of Issue:				
PLANNING				

Client: **Chillingham Ltd**

Project: **Tilthurst, Reading**

Drawing Title: **Existing First Floor Plan**

Drawing number: **1364.PL.1201**

Scale of A1: **1:200**

Date: **Mar 15**

Drawn by: **SLH**

Checked by: **RS**

Released: **-**

accord
architecture
www.accordarchitecture.com
Compton House, Walnut Tree Close, Guildford, Surrey, GU1 4TX
[t] 01483 453100 [f] 01483 453210 [e] design@accordarchitecture.com