




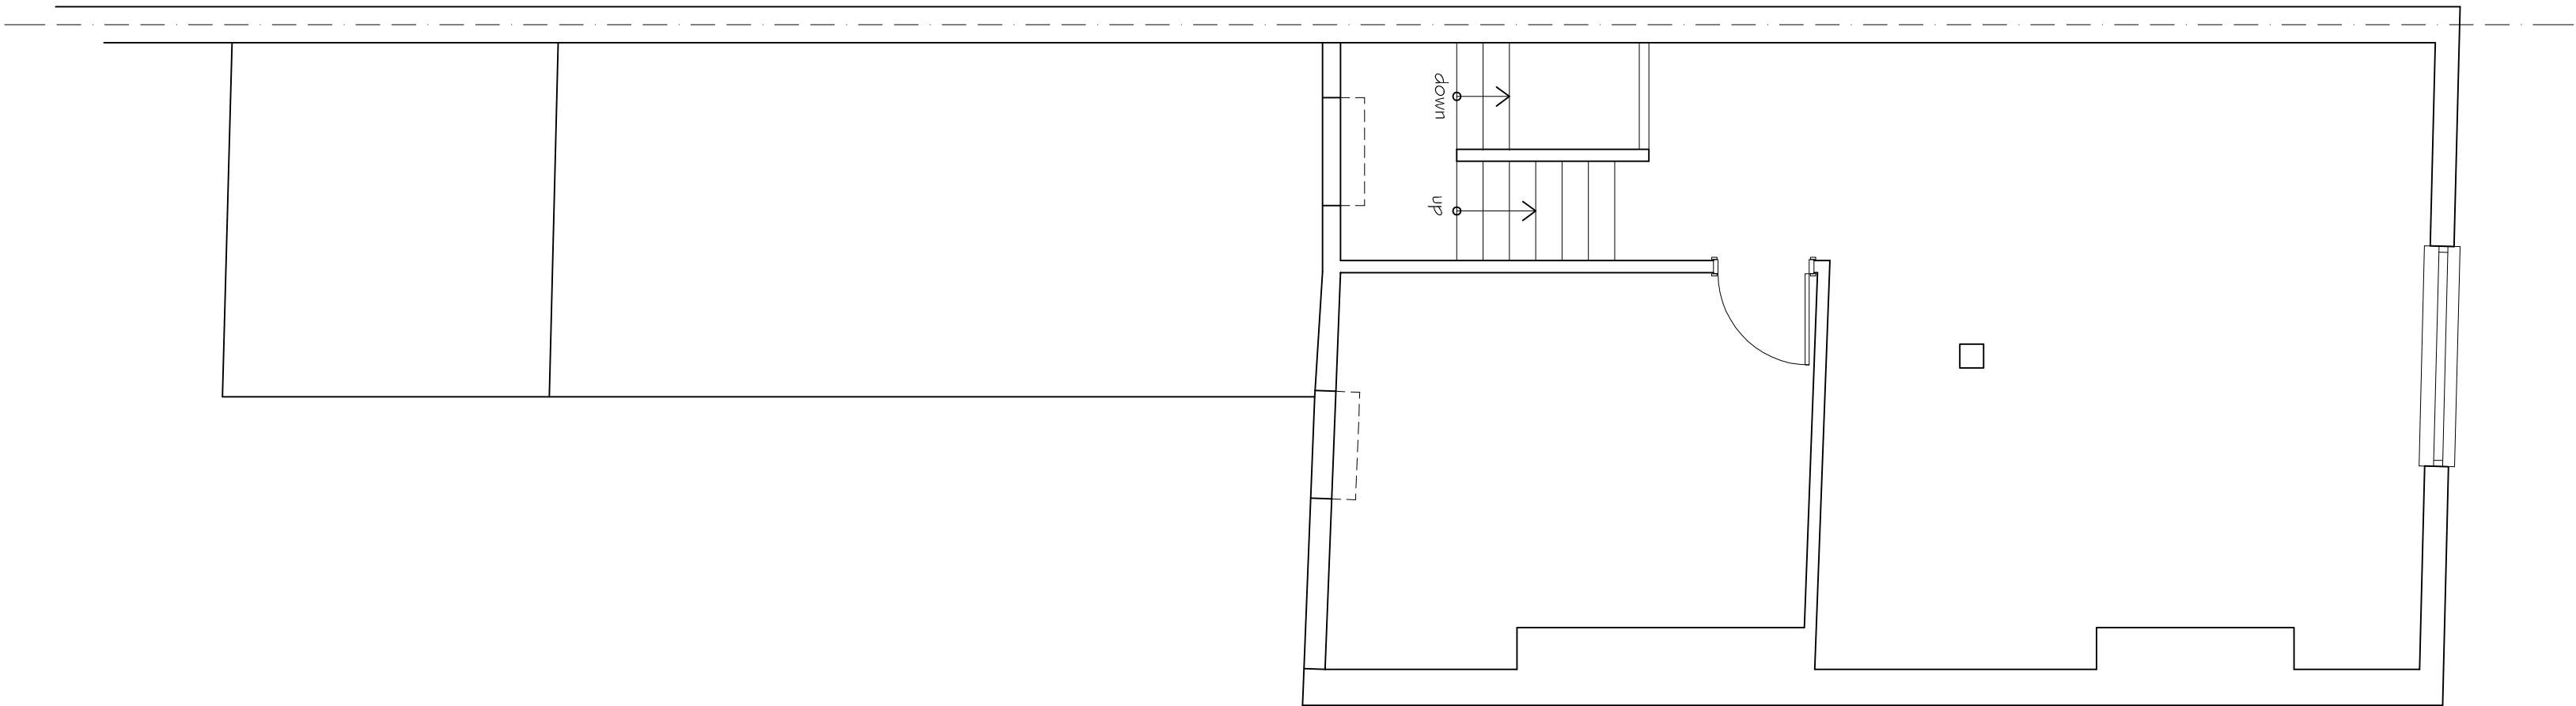


Existing Third Floor Plan
Scale 1-50

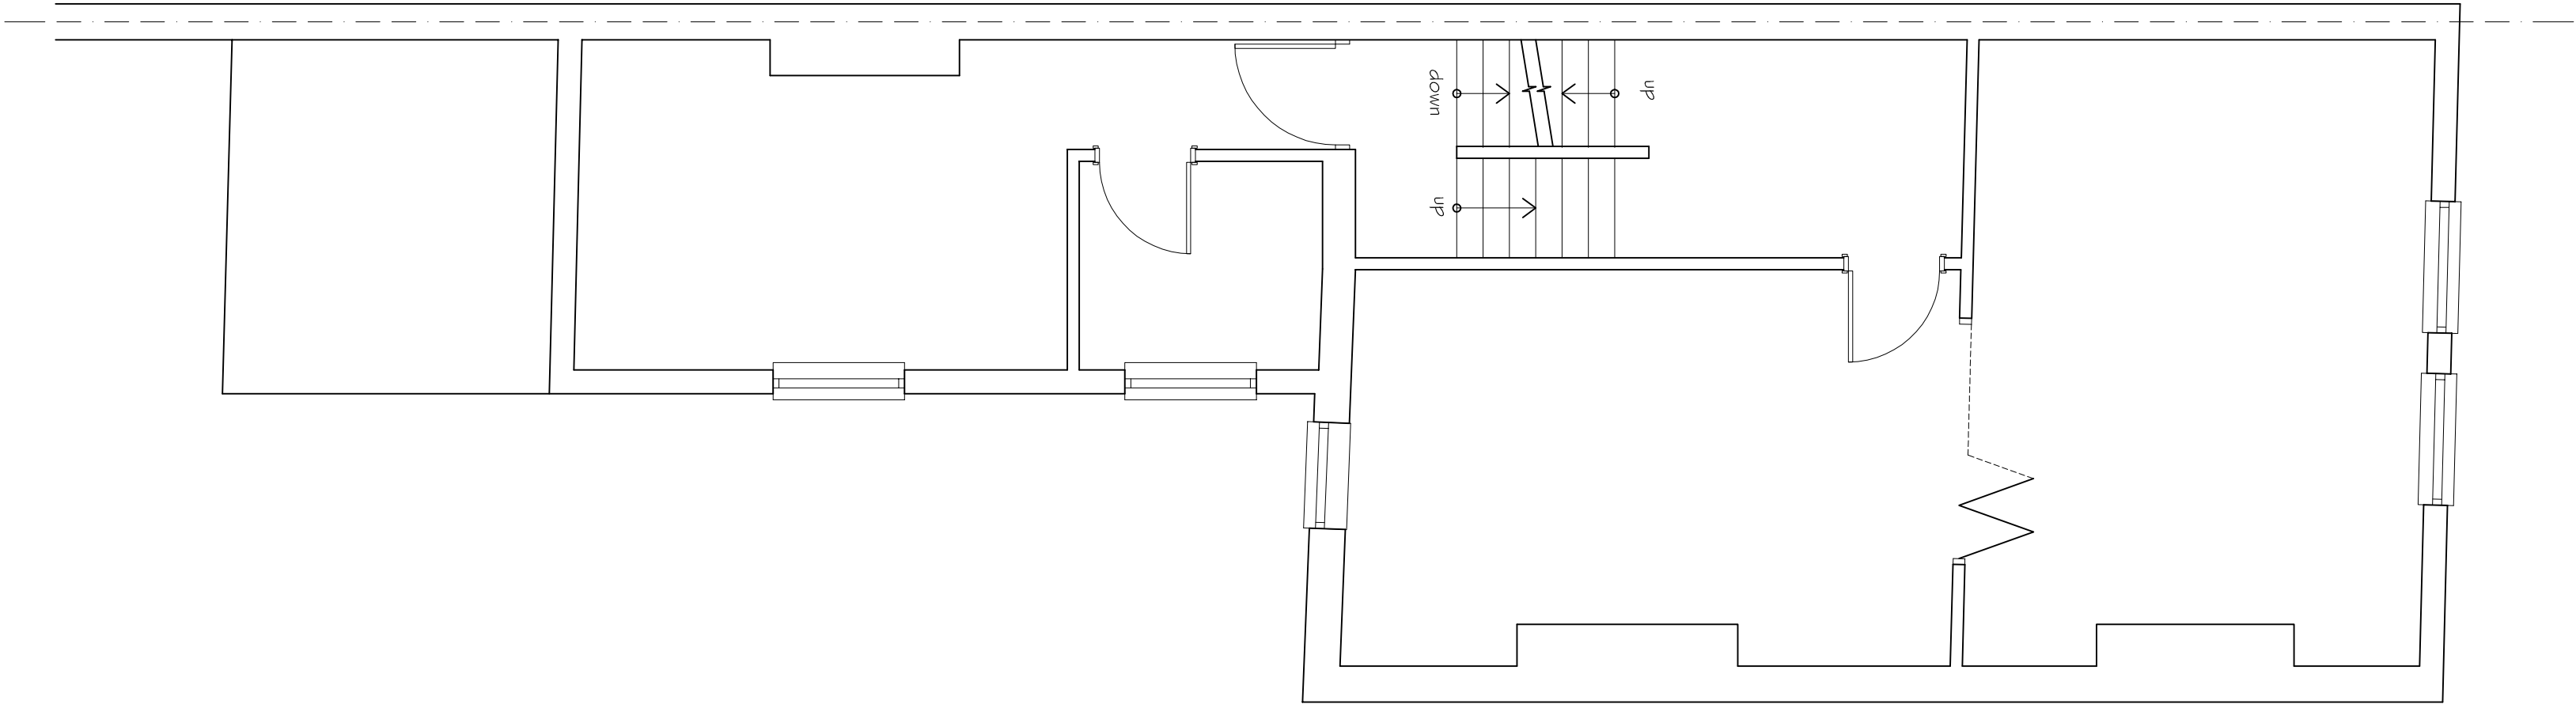


Existing Second Floor Plan
Scale 1-50

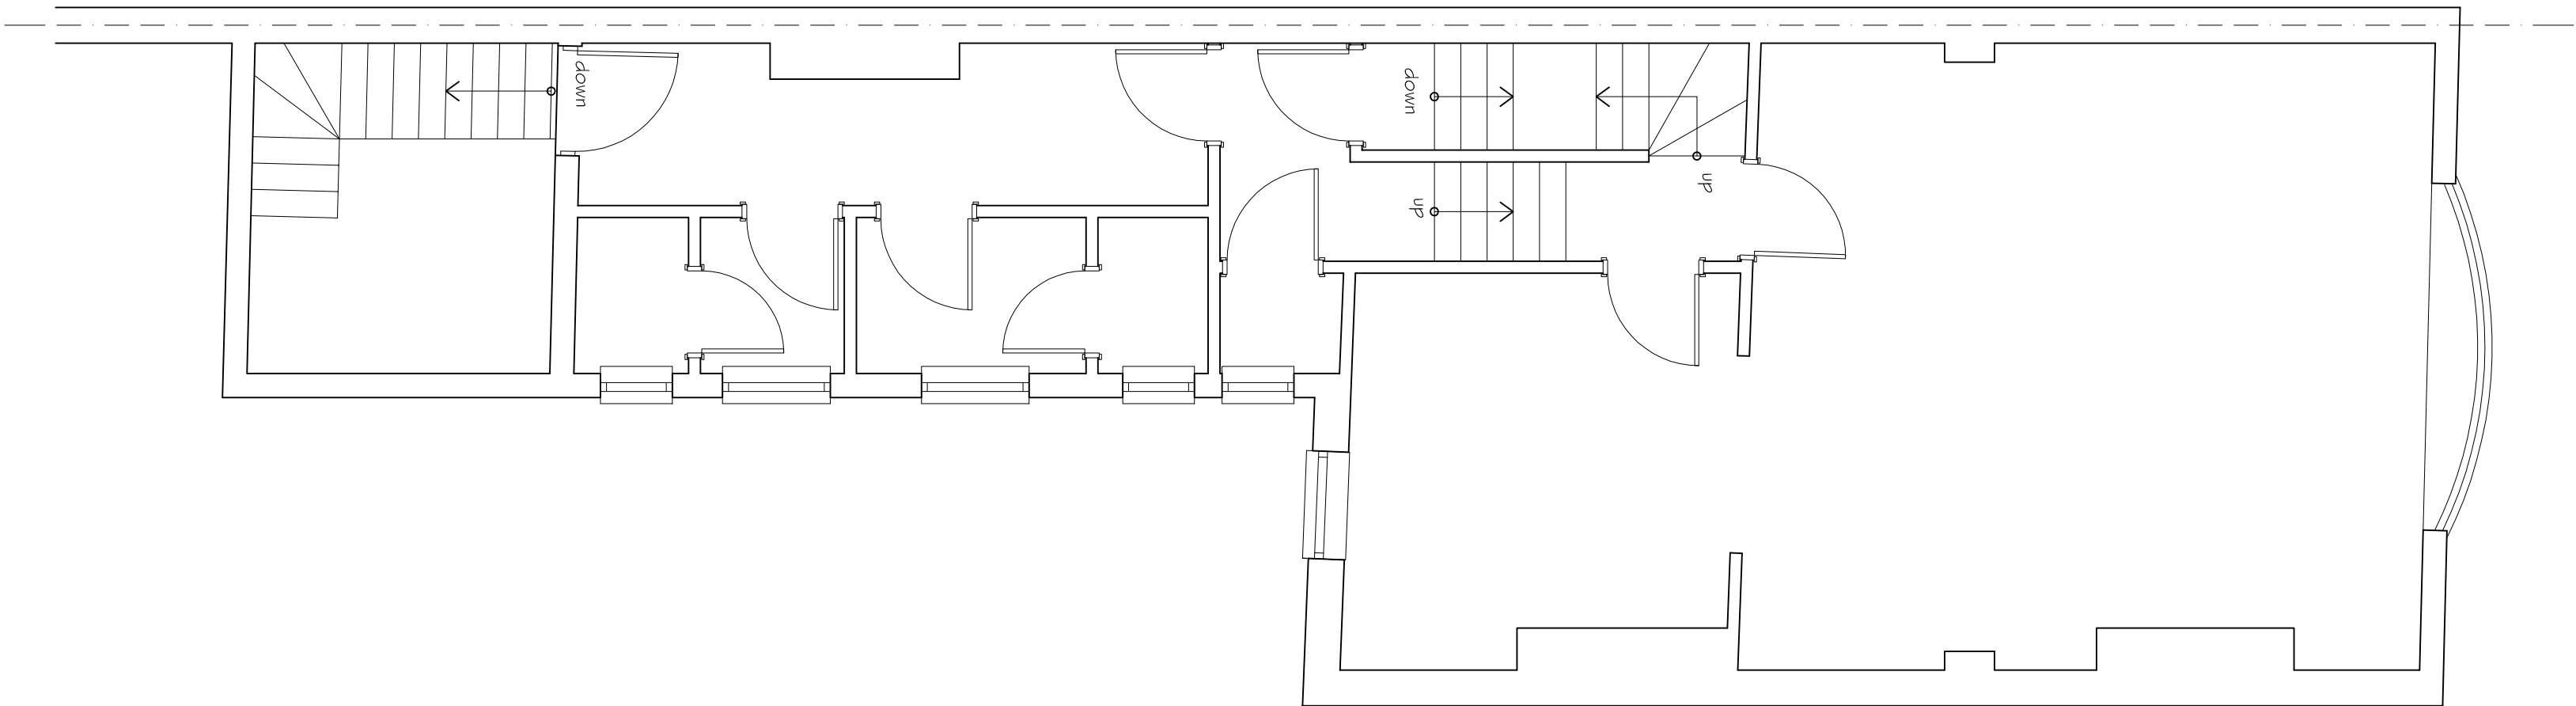

Existing First Floor Plan
Scale 1-50

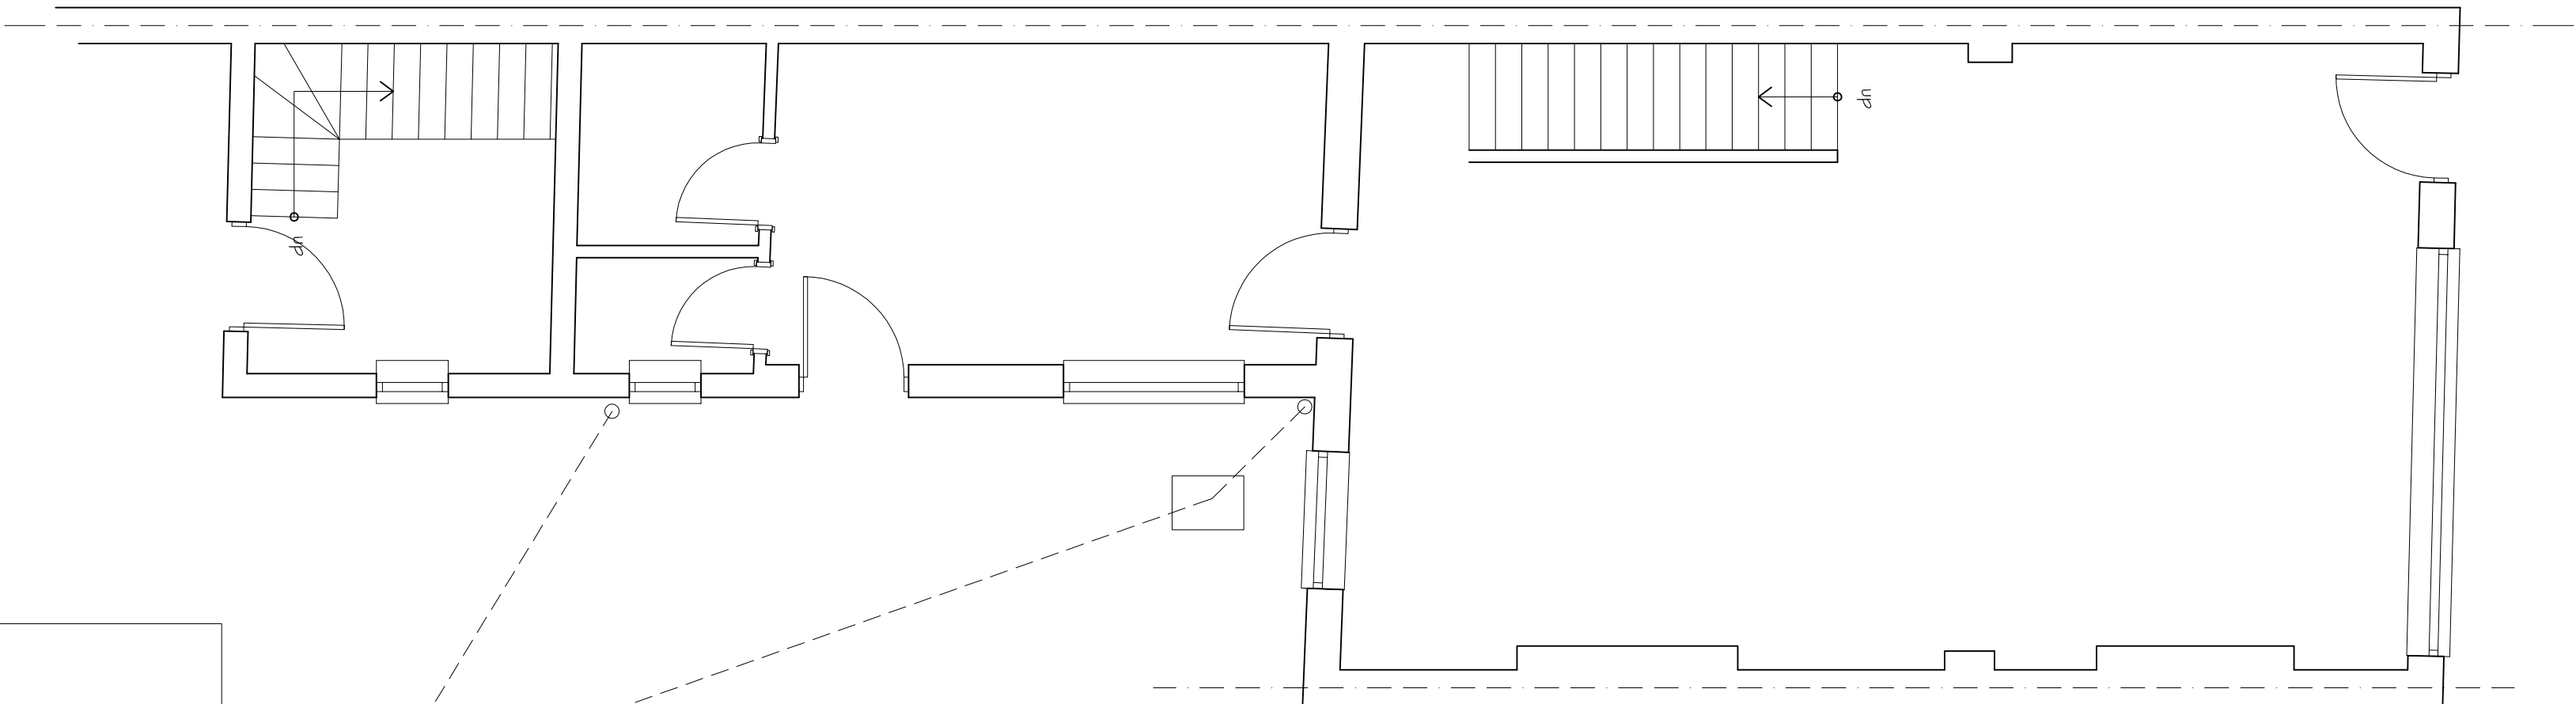

Existing Ground Floor Plan
Scale 1-50

 

KARL HUGHES BSc(Hons)

Architectural ~ Planning - Building Consultant

Sumpside, Stibister Road, Little London, Hampshire, RG26 5EP

Telephone 01189 701033

client:

project: 58 Kings Rd, Reading

title: Existing Plans

date: November 2014

drawn: DC / KSH

scale: 1-50 uos

drawing no: 01