


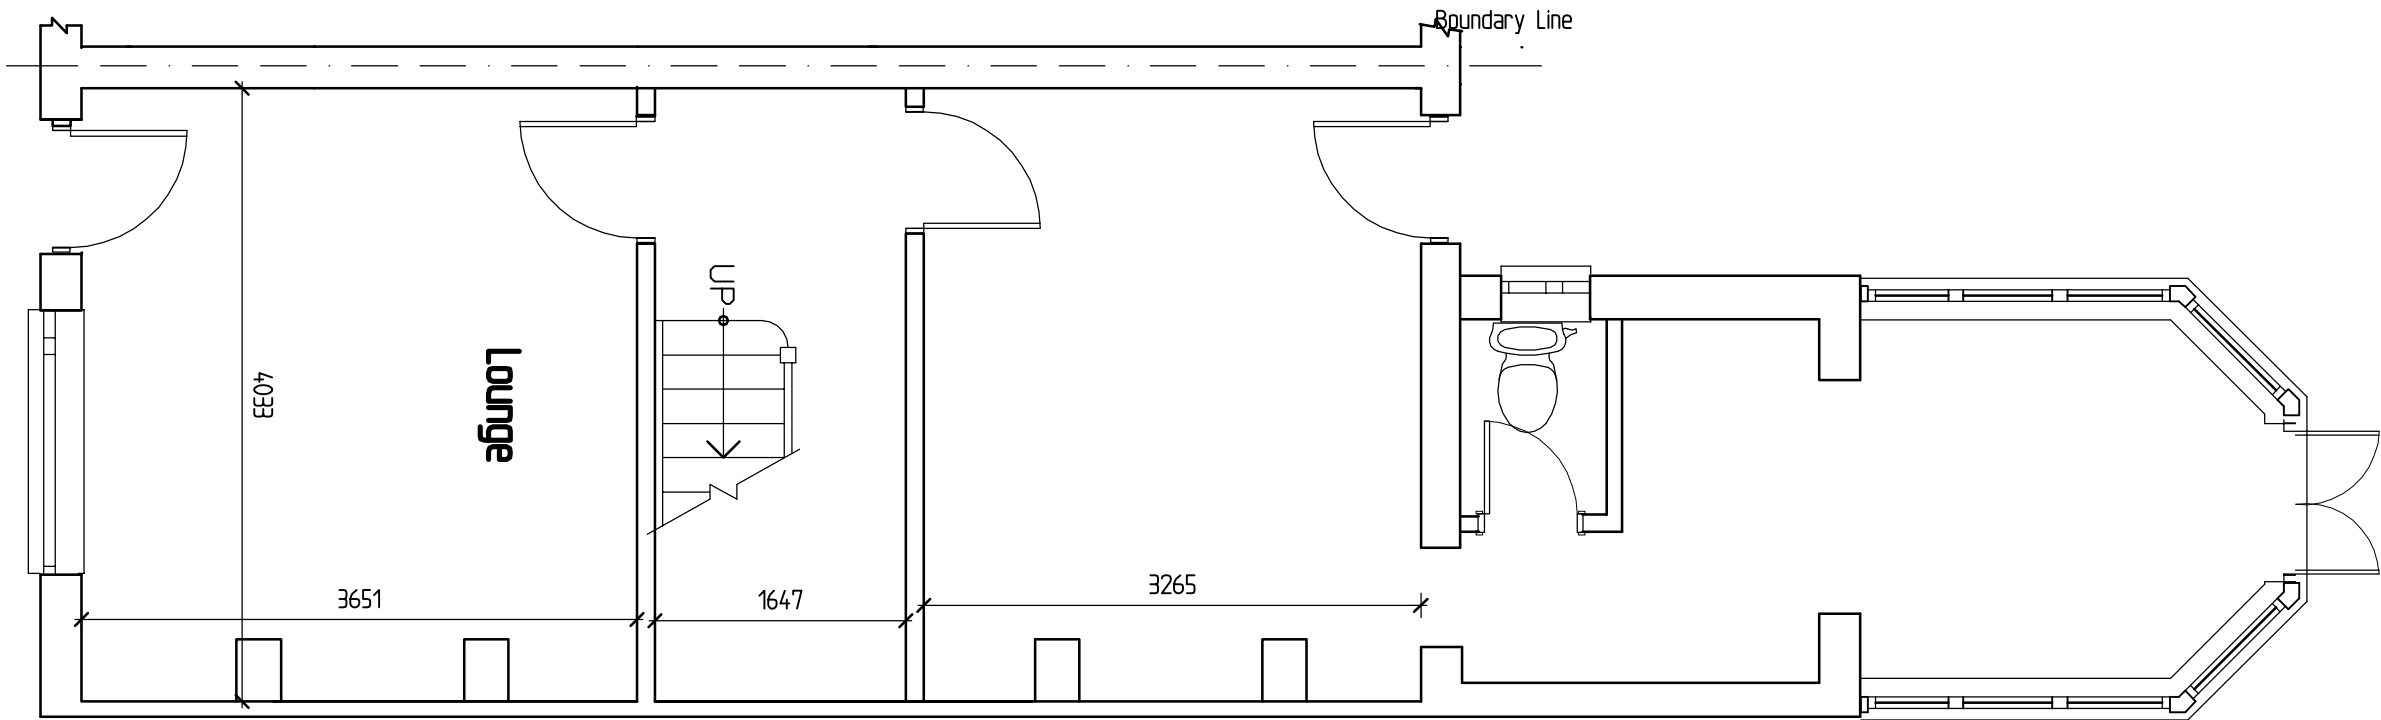


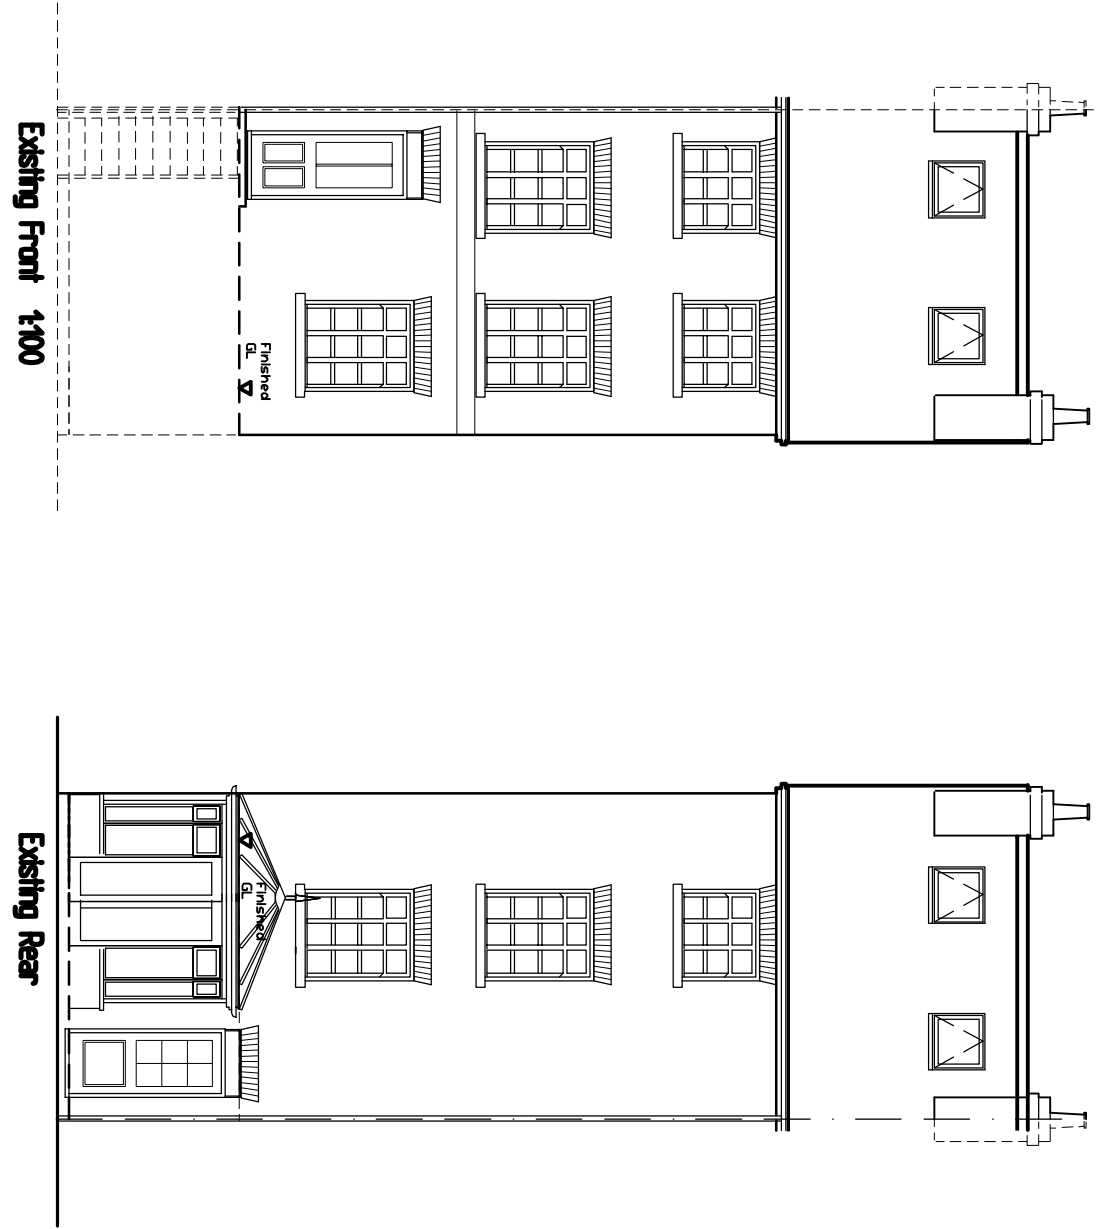


Lower Ground Floor Plan
Scale 1:50

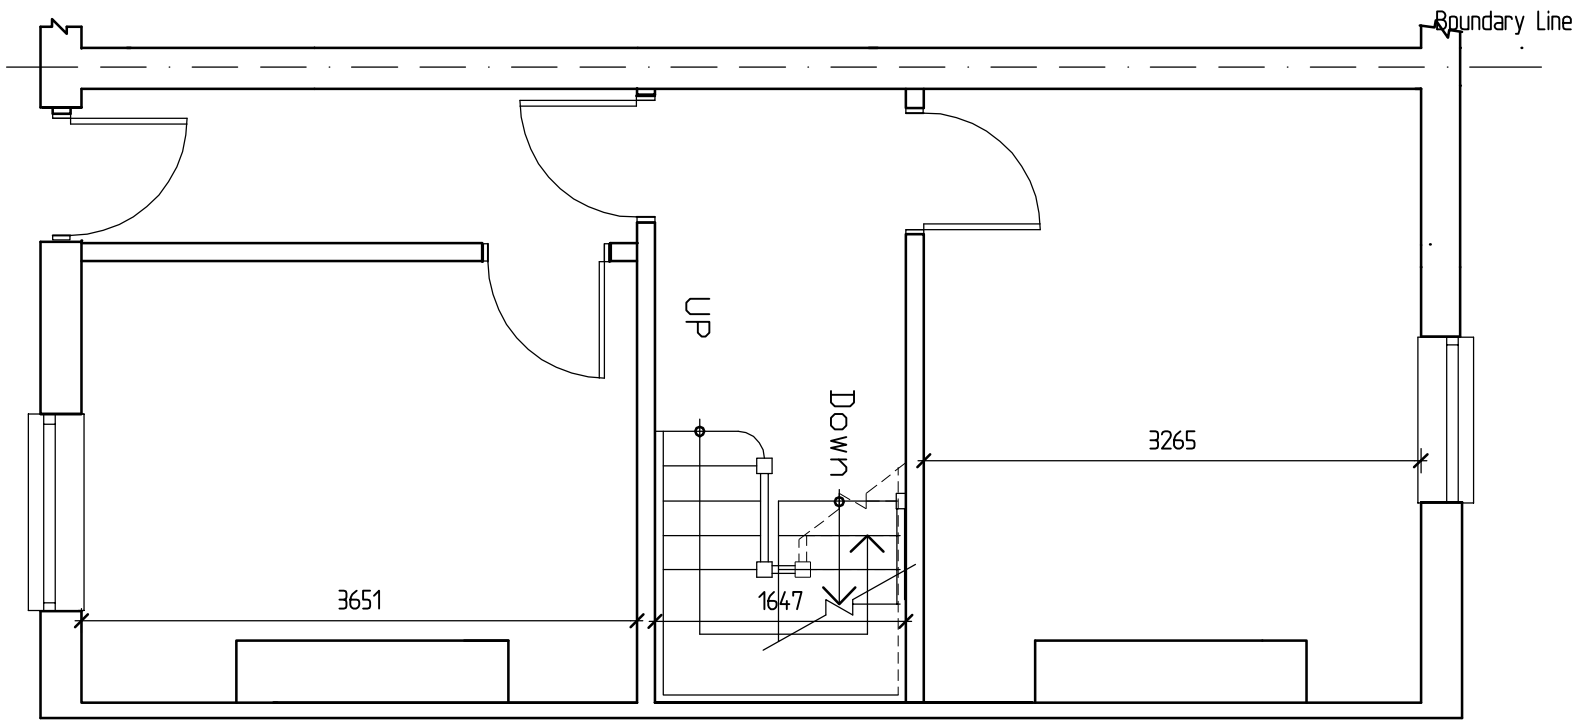


Existing Ground Floor Plan
Scale 1:50

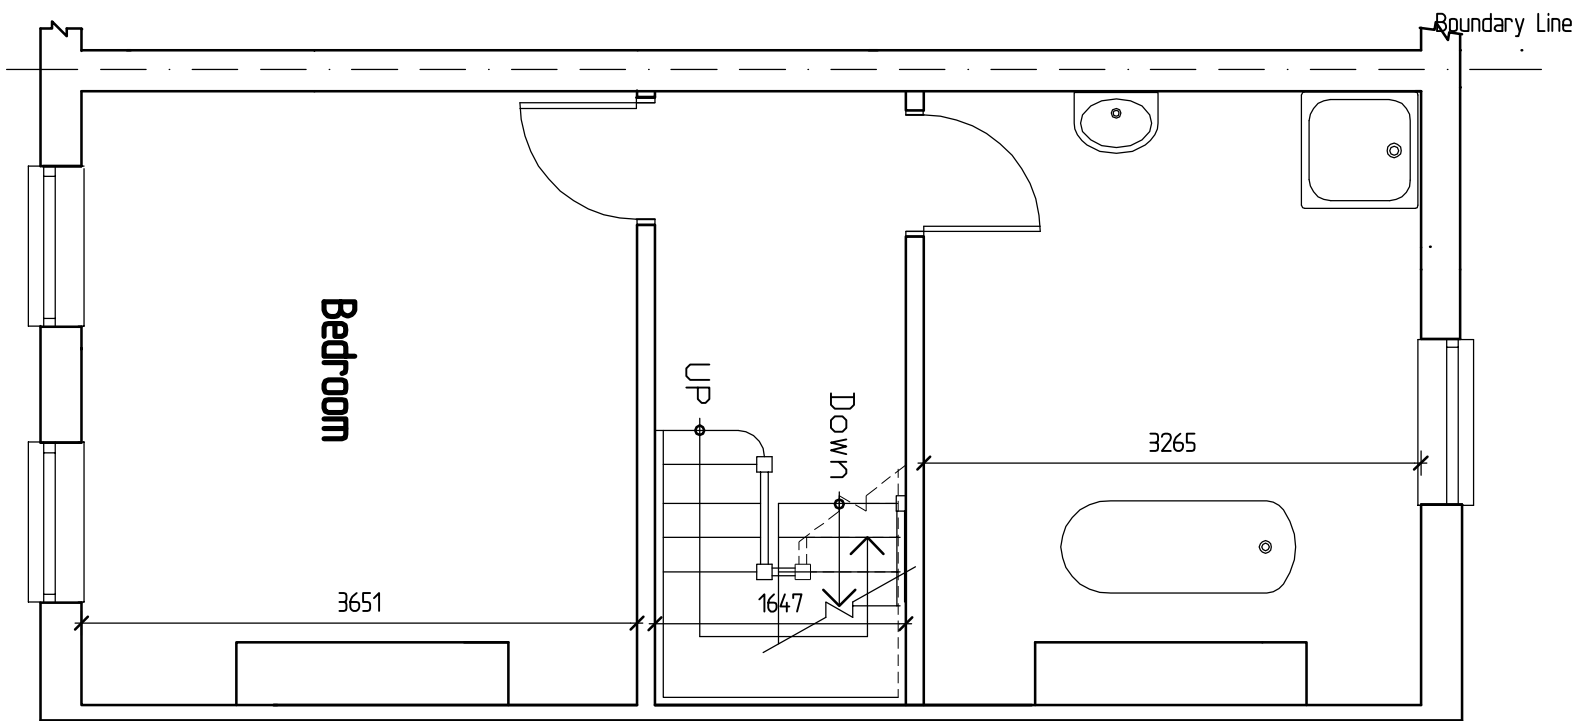


Existing First Floor Plan

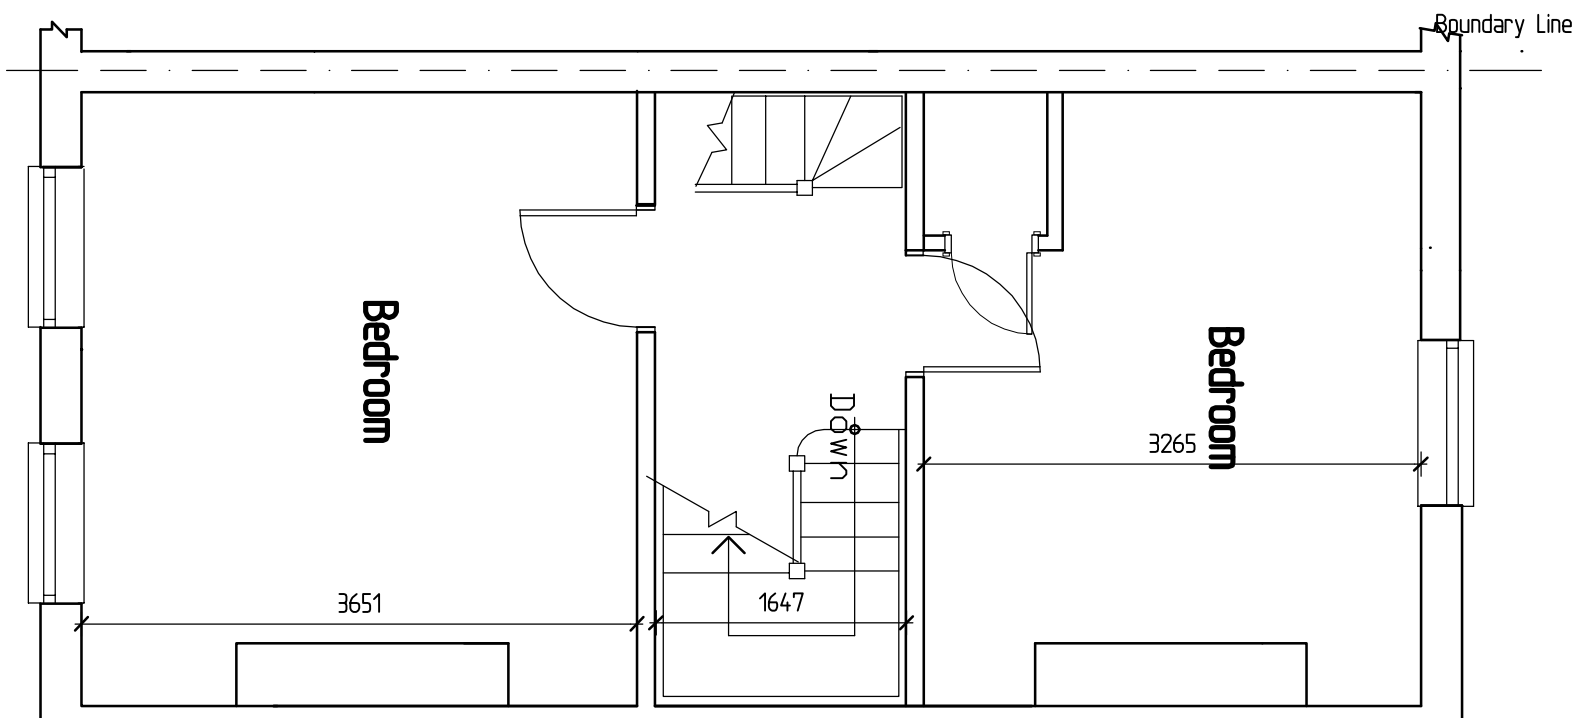

Existing Second Floor Plan

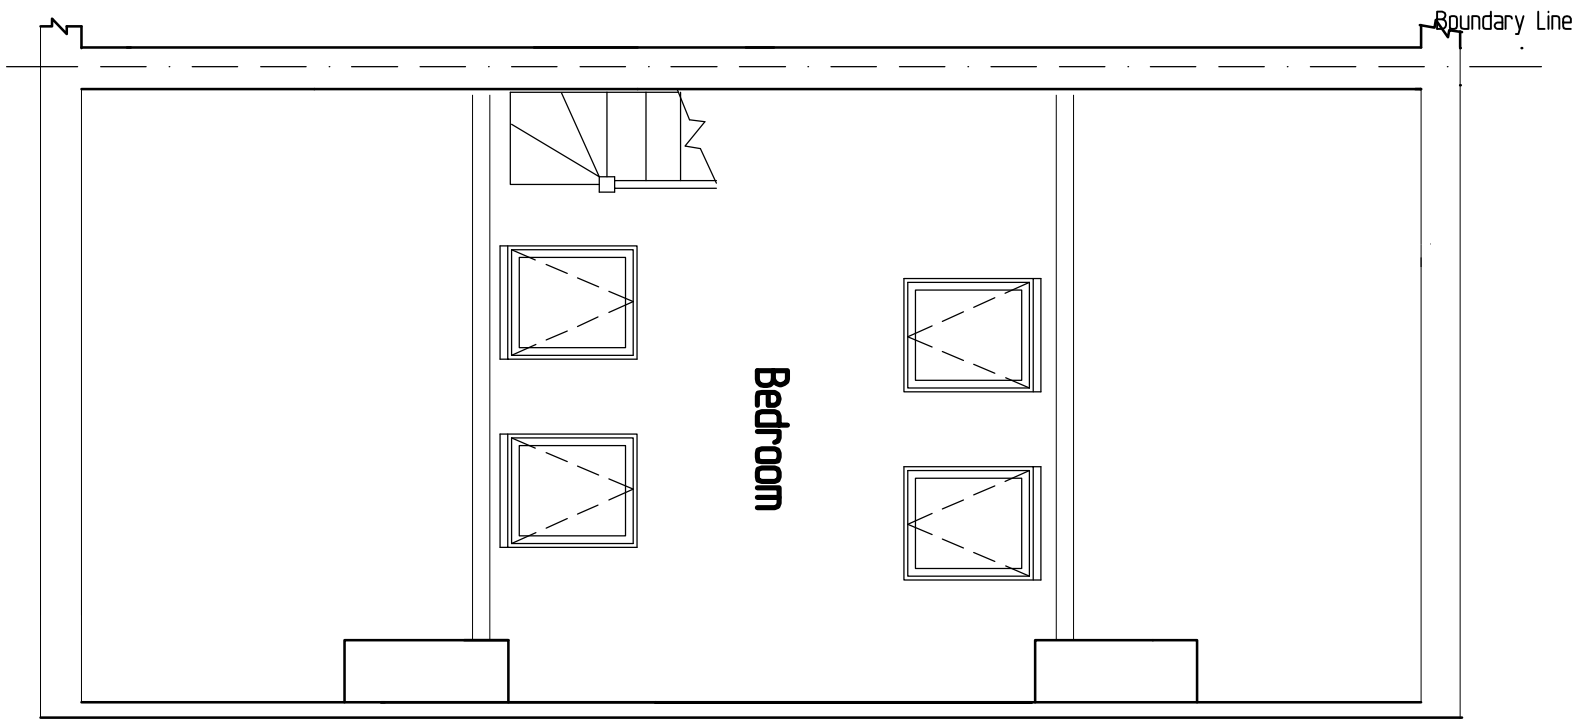

Existing Third Floor

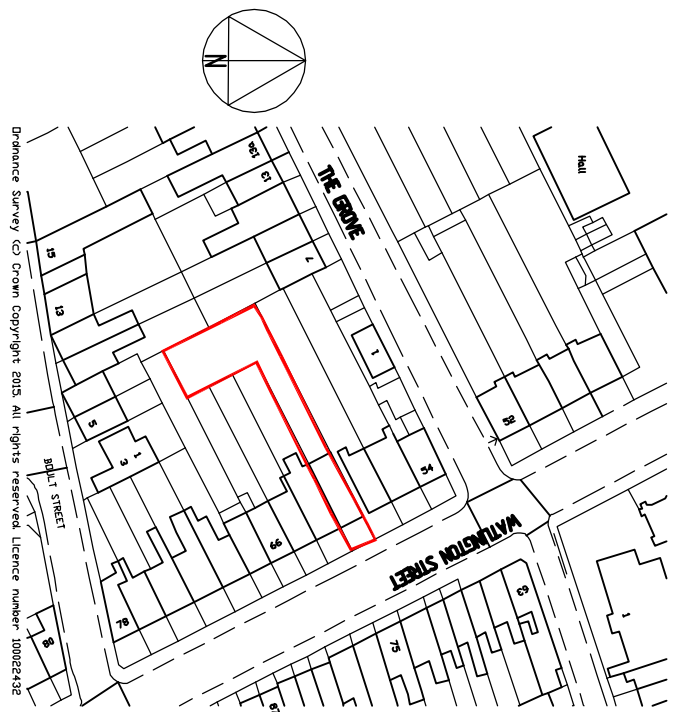

Location Plan
1:1250

REVISIONS		
Rev.	Description	Date

JOB TITLE
**Proposed Rear Dormer @
60 Watlington Street
Reading, Berks**

TITLE
Existing Layout & Elevations

SCALE
1:50 , 1:100

DATE
May 2105

DRAWING No.
01

G R E G
Farrell
Building & Design Consultant
Planning, Building Regulations & Structural Design

43 Woodrow Way,
Tilehurst, Reading,
Berks RG20 4NU
Tel & Fax: 0118 941 6249
Mobile: 07967 009862
greg@gregfarrell.co.uk