
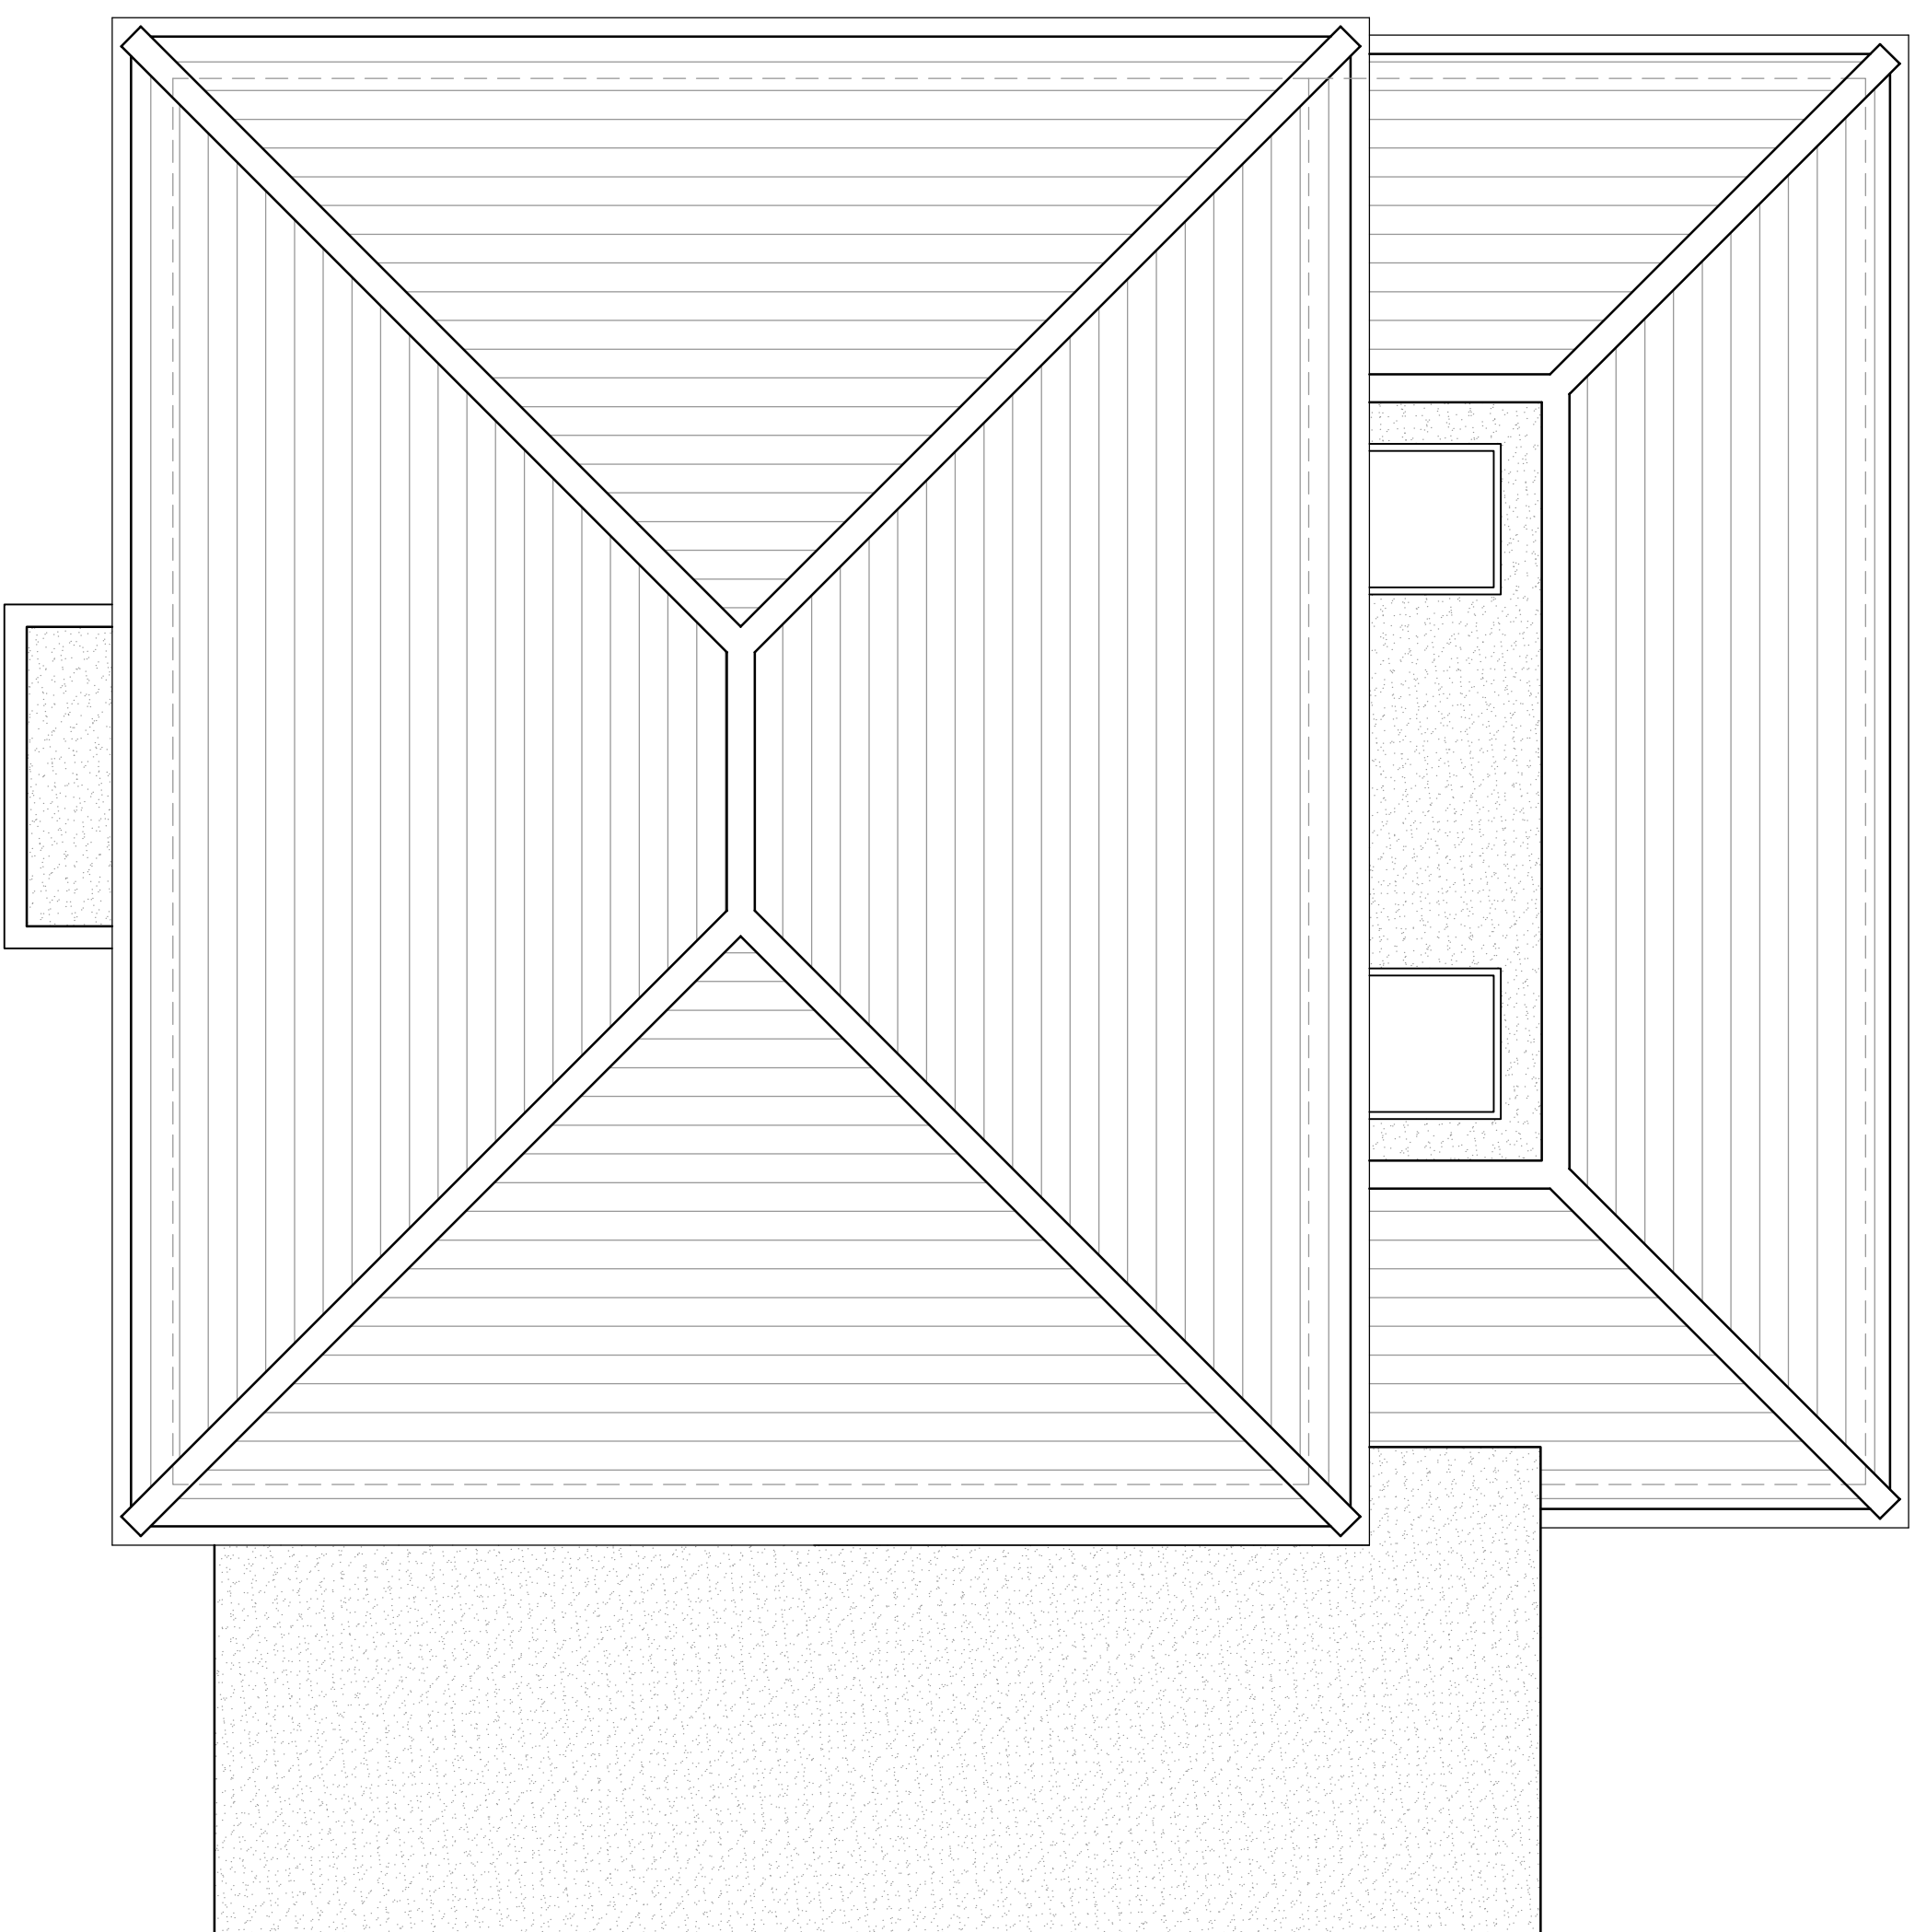


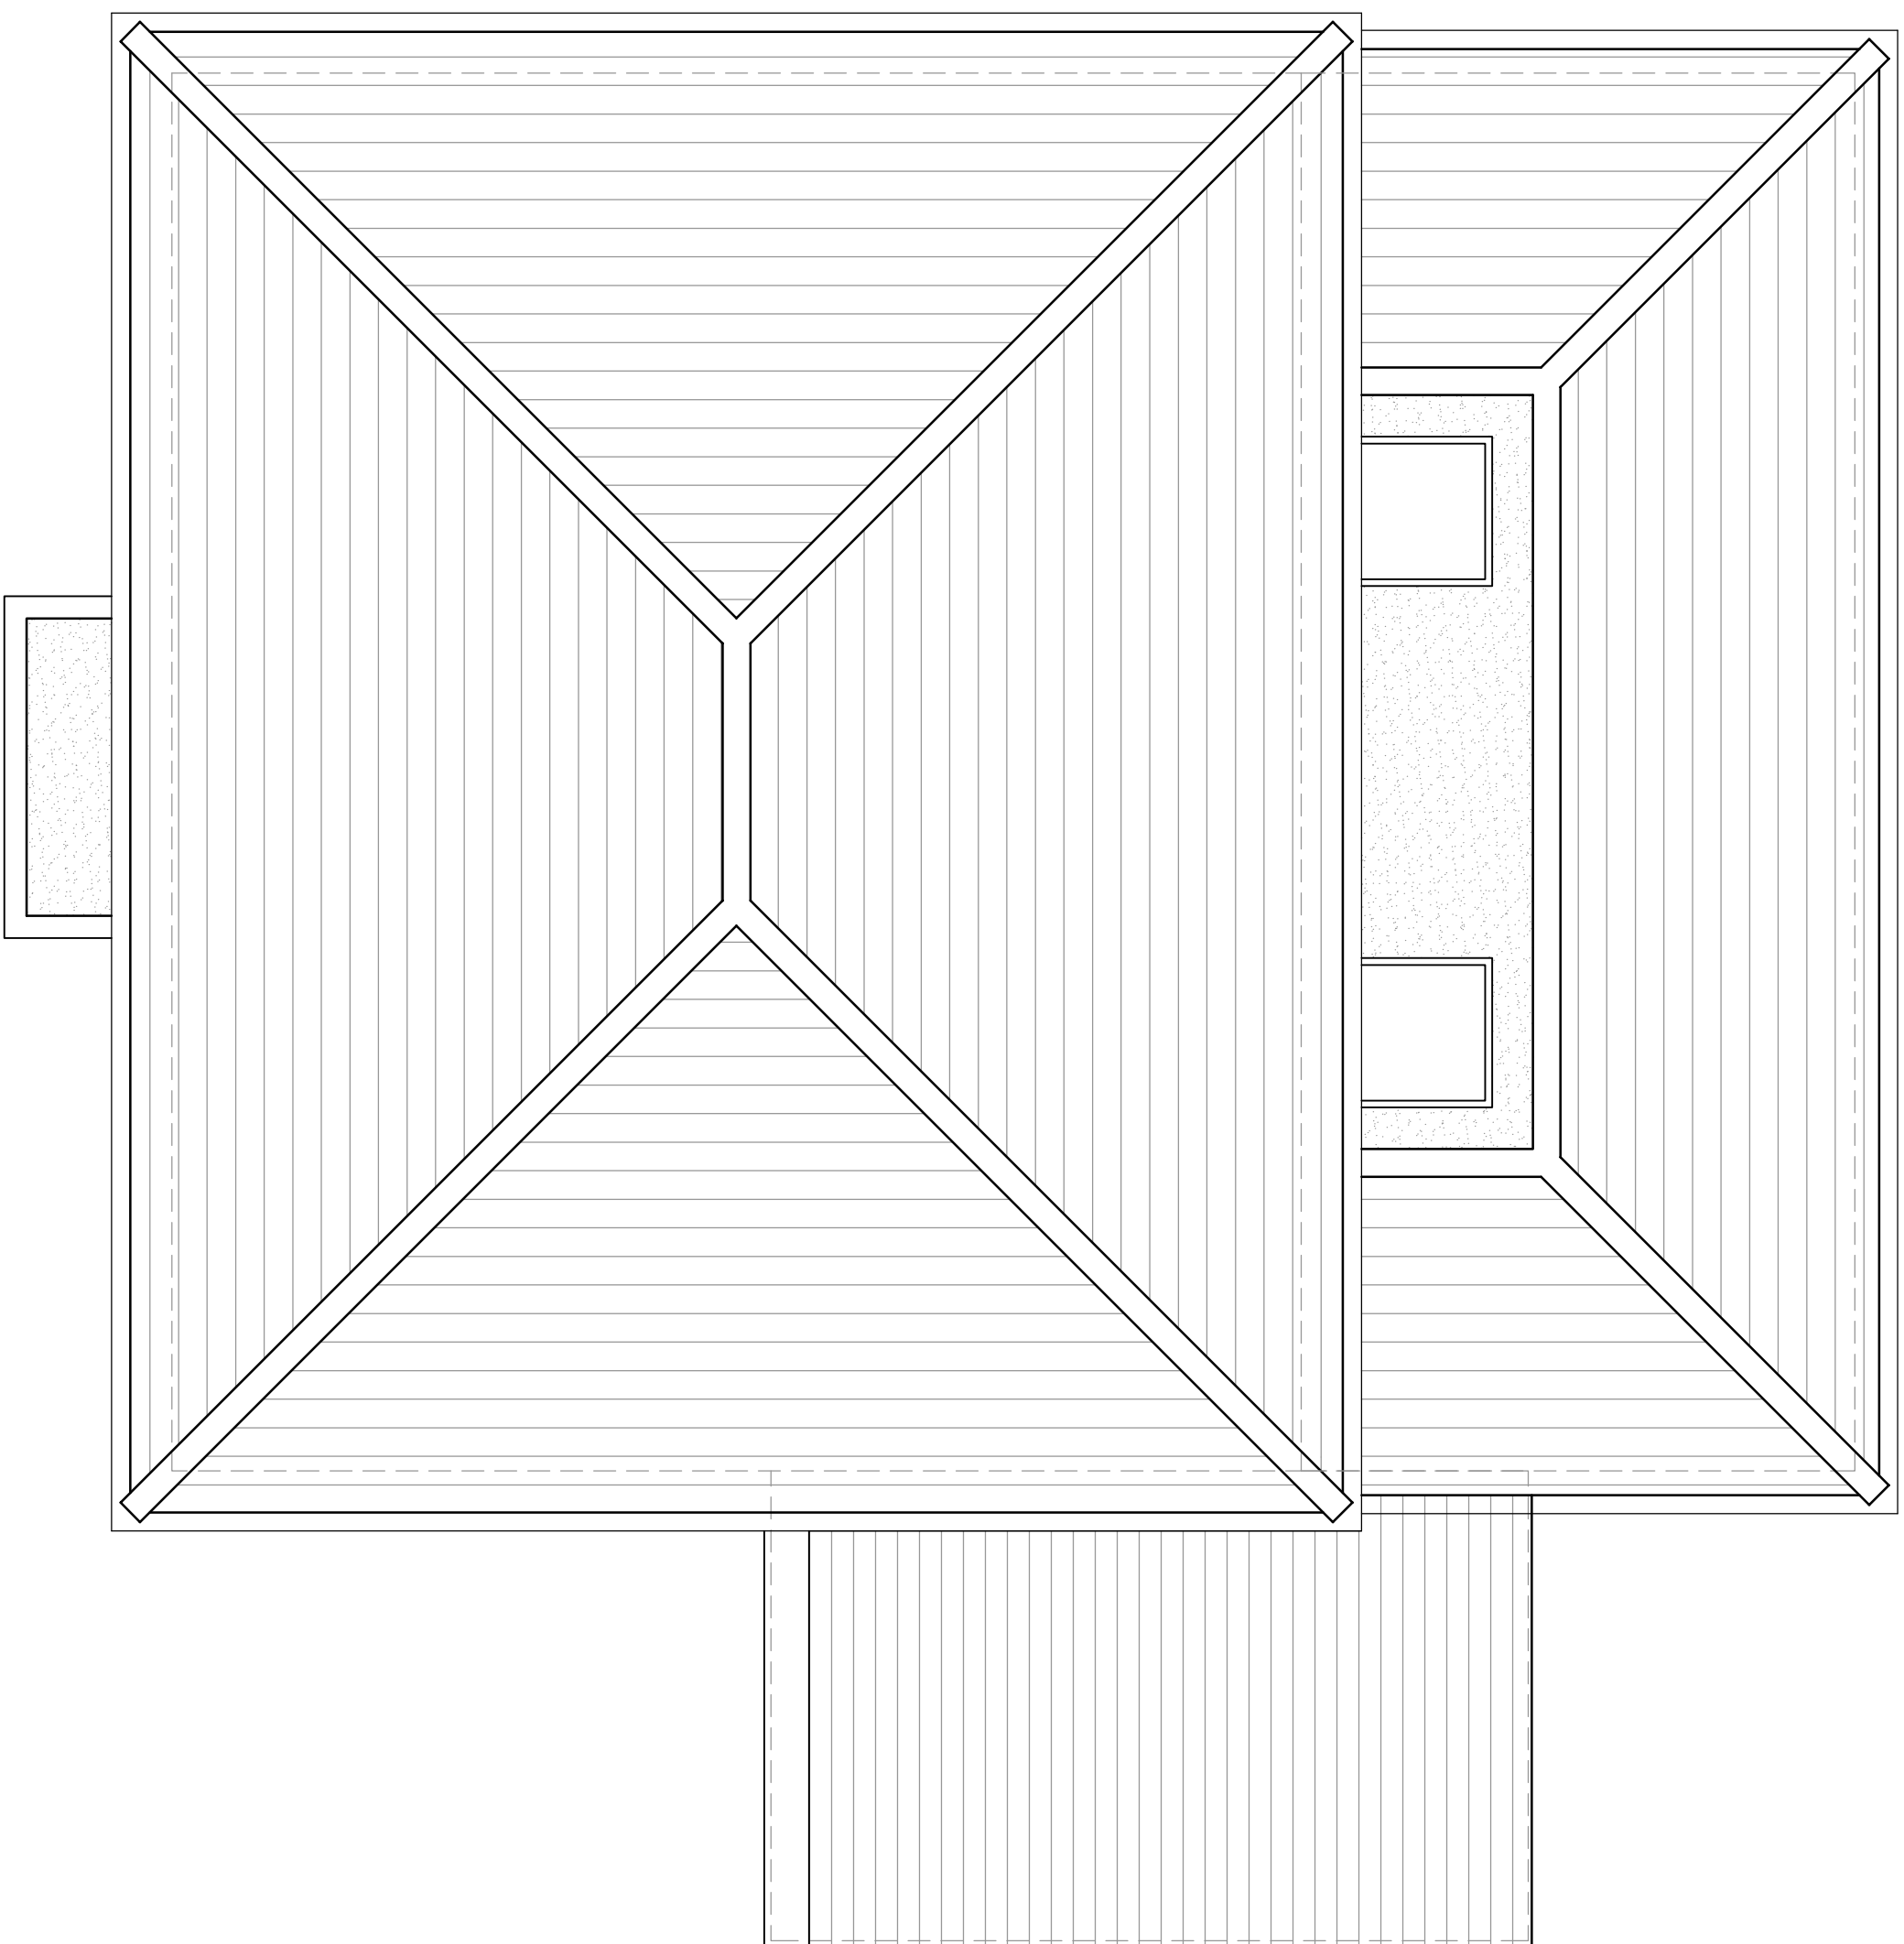

REV	DATE	DRN	CHKD	APPD	ISSUED FOR PLANNING APPROVAL	DESCRIPTION
A	7.7.15	KL	DA	JA		

For Approval

The logo for Bluebird Design Services features a stylized 'B' composed of two overlapping semi-circular shapes. The top half of the 'B' is blue with a white-to-blue gradient, and the bottom half is green with a white-to-green gradient.

BLUEBIRD
DESIGN SERVICES

E: info@bluebirdengineering.co.uk
T: 0118 9583 551 F: 0118 9583 563
A: 110 London Street, Reading, RG1 4SJ

CLIENT	Mr. Mistry		
PROJECT	30 Argyle Street, Reading RG1 7YS		
TITLE	Existing & Proposed Roof Plan		
DRAWN	DATE	SCALE	
KL	July 2015	1:50 @ A1	
DRG NO	A-1020	REV	A