




Front Elevation1:100 Scale

Rear Elevation1:100 Scale

Left Side Elevation1:100 Scale

Right Side Elevation1:100 Scale

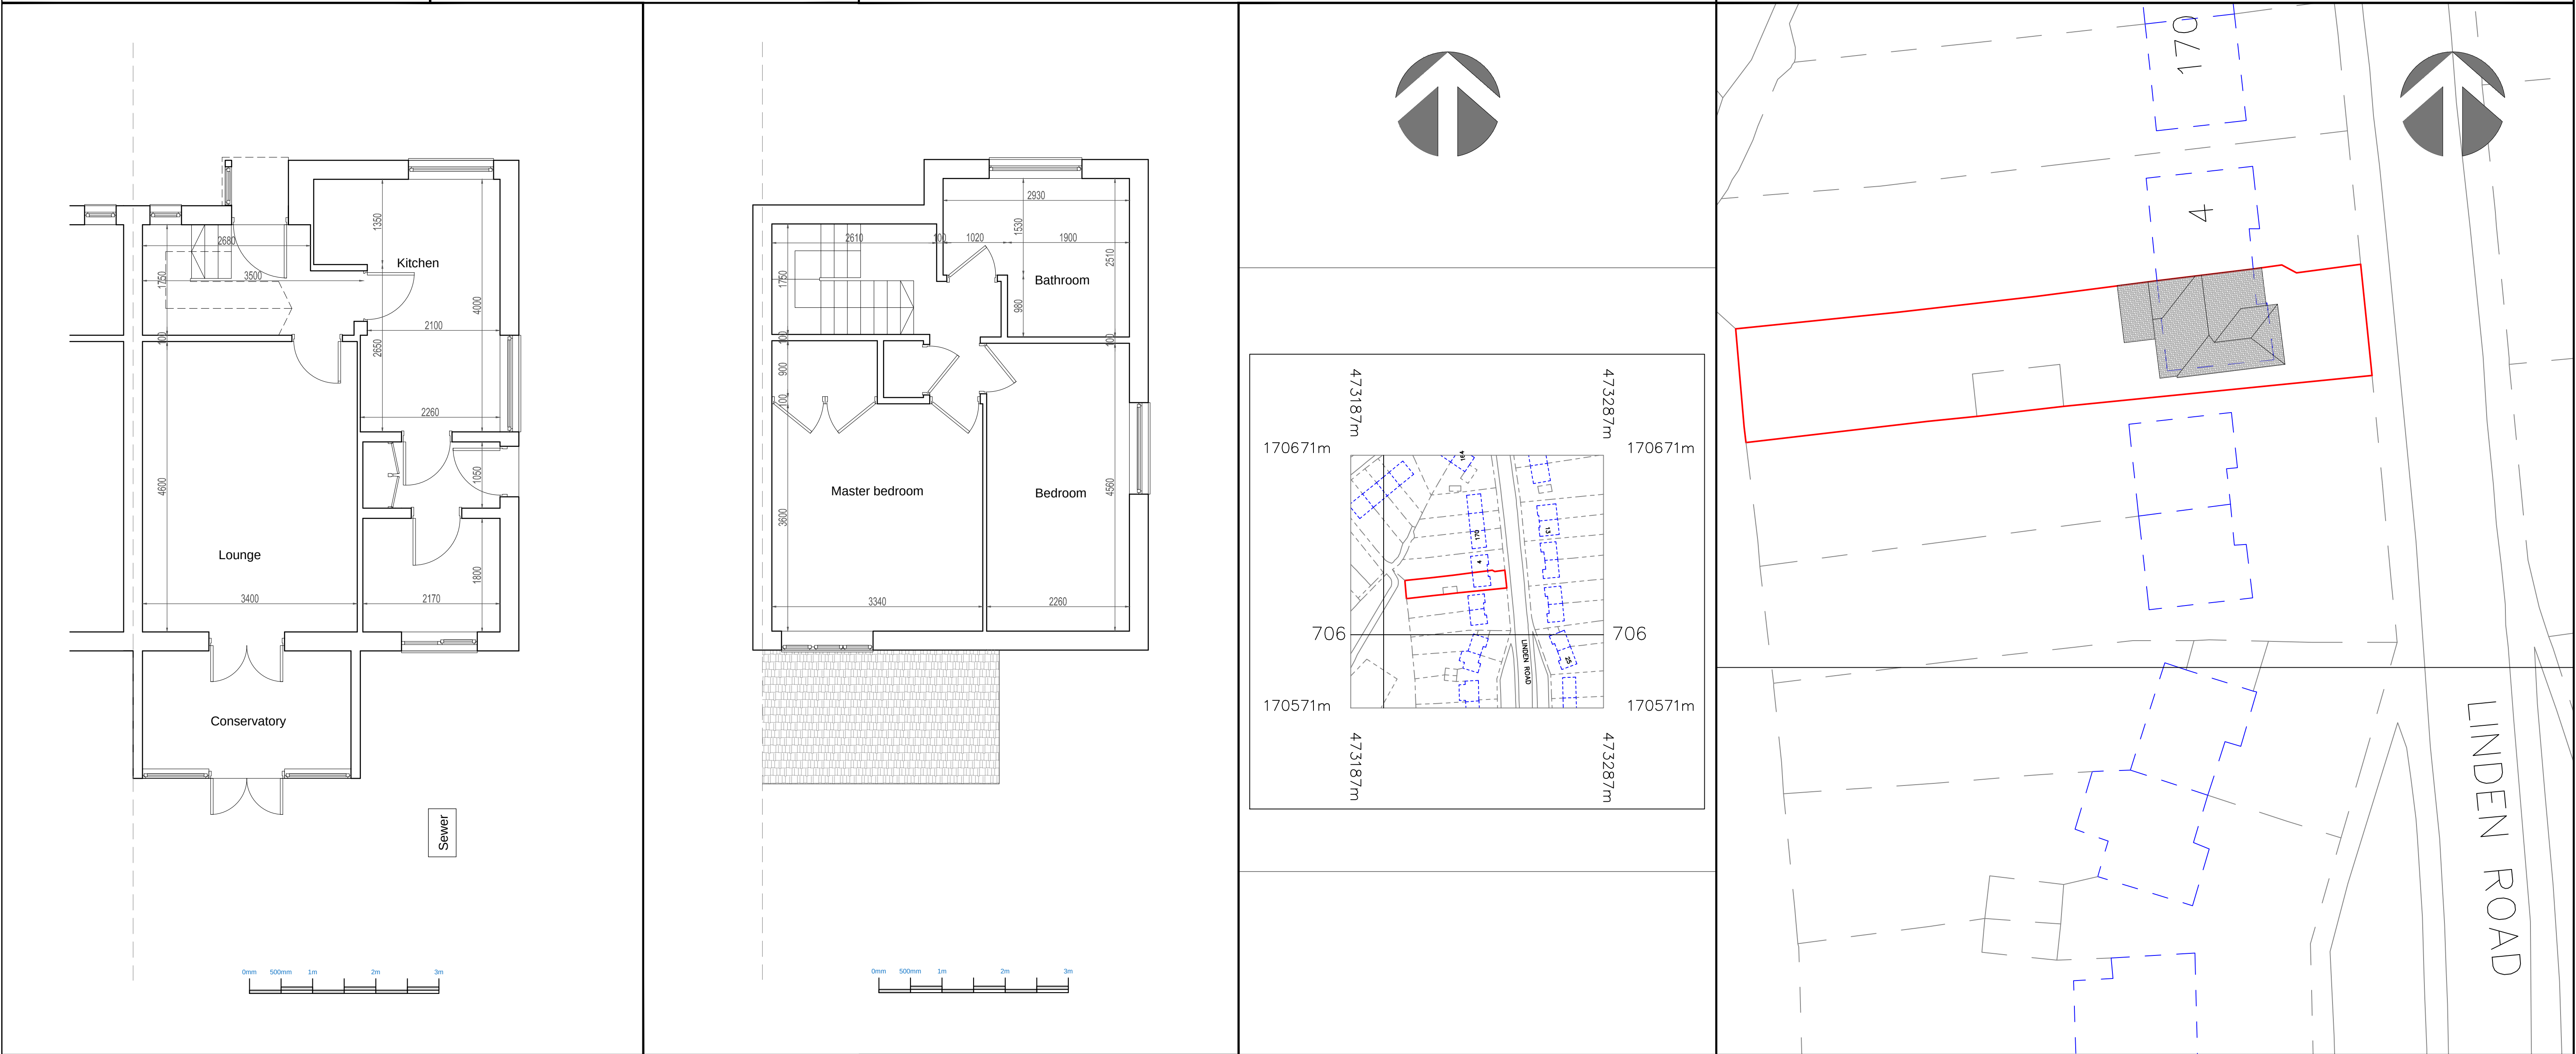

Ground Floor Plan1:50 Scale

First Floor Plan1:50 Scale

OS Map1:1250 Scale

OS Map1:200 Scale

SHEET: A-1	DWG NO: 001	DATE: 29/03/2015	DRAWINGS PROVIDED BY:		PROJECT DESCRIPTION:	SHEET TITLE:
			PLAN IT DESIGN		Single storey rear extension Andrew Carter 6 Linden Road, Reading RG2 7EQ	Ground Floor Plan and Elevations as Existing