
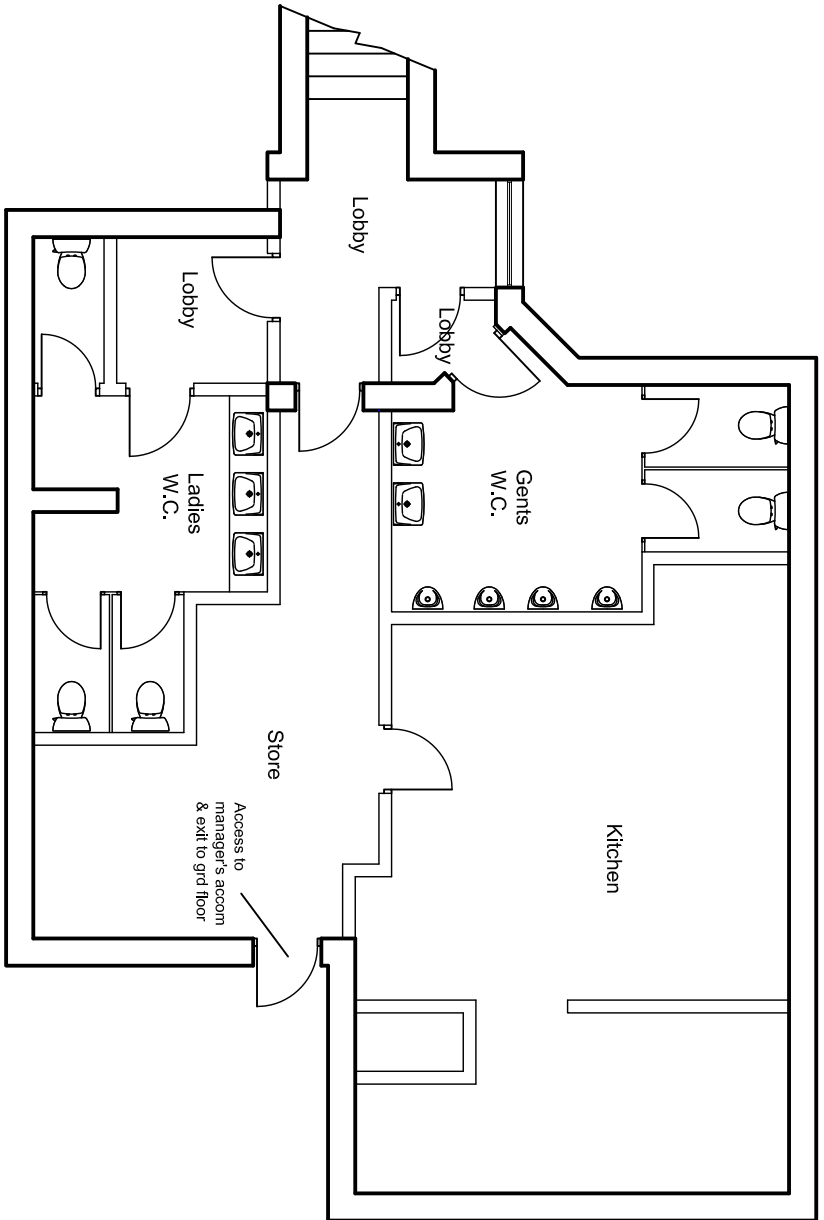
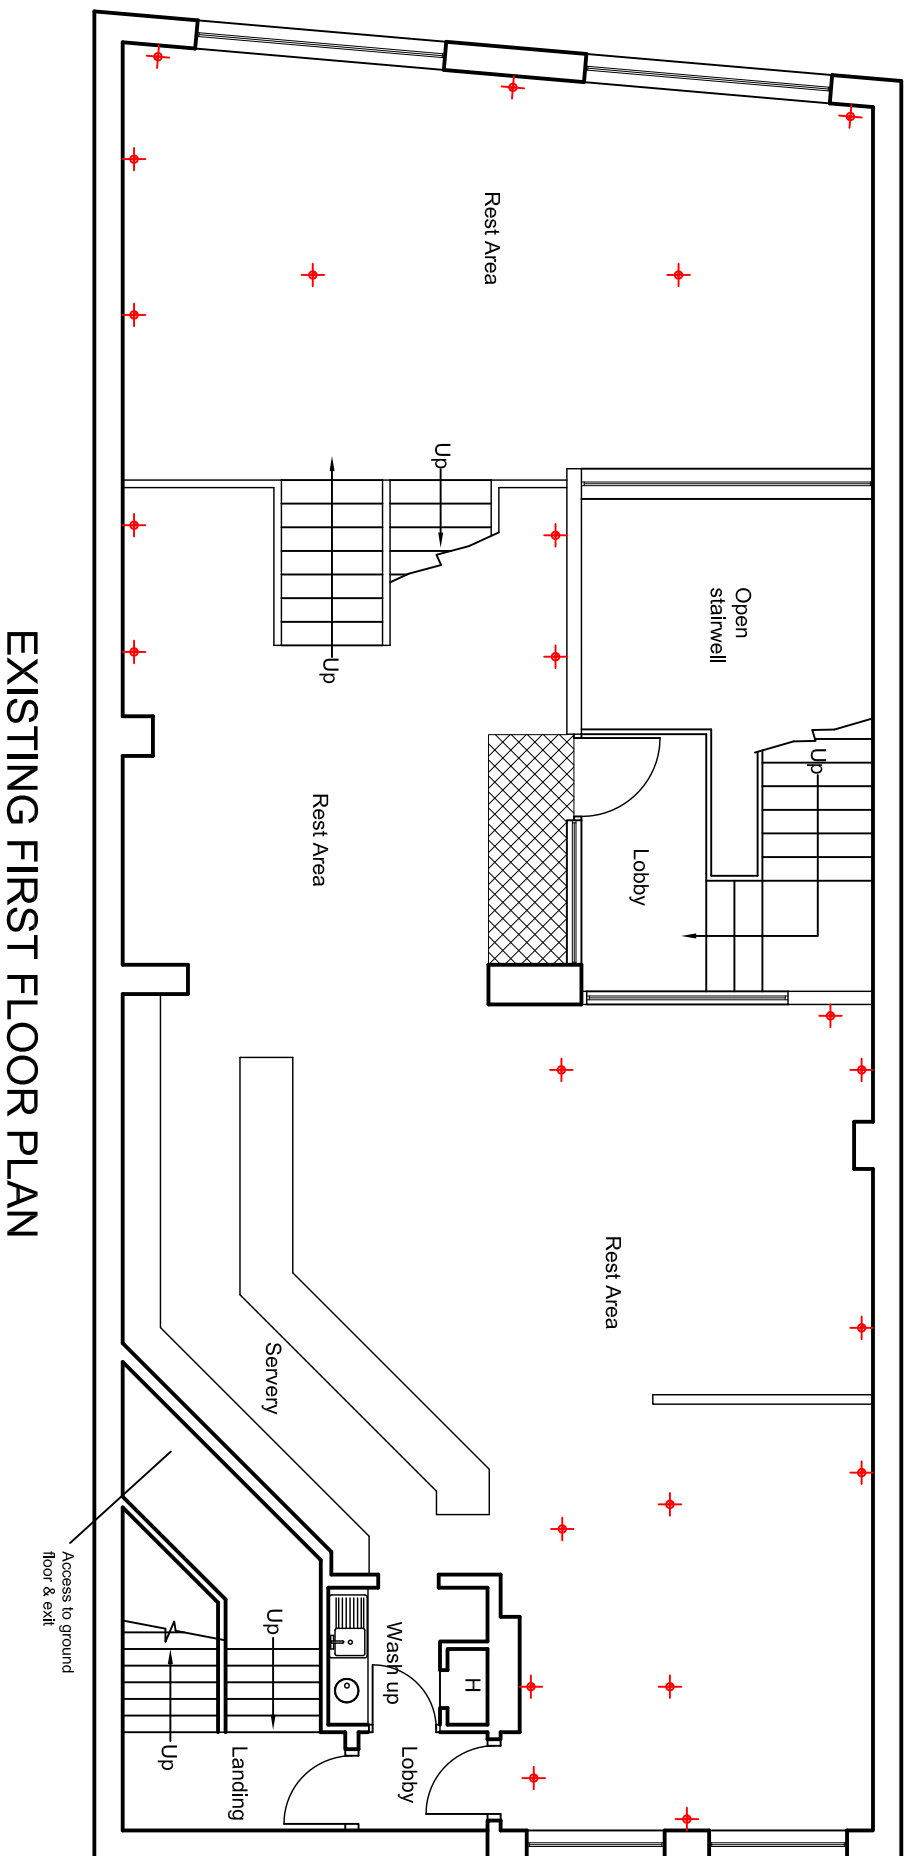


Note :-
This drawing must not be scaled. All dimensions and levels must be checked on site and any discrepancies are to be reported to ARC DESIGN ASSOCIATES prior to manufacture.

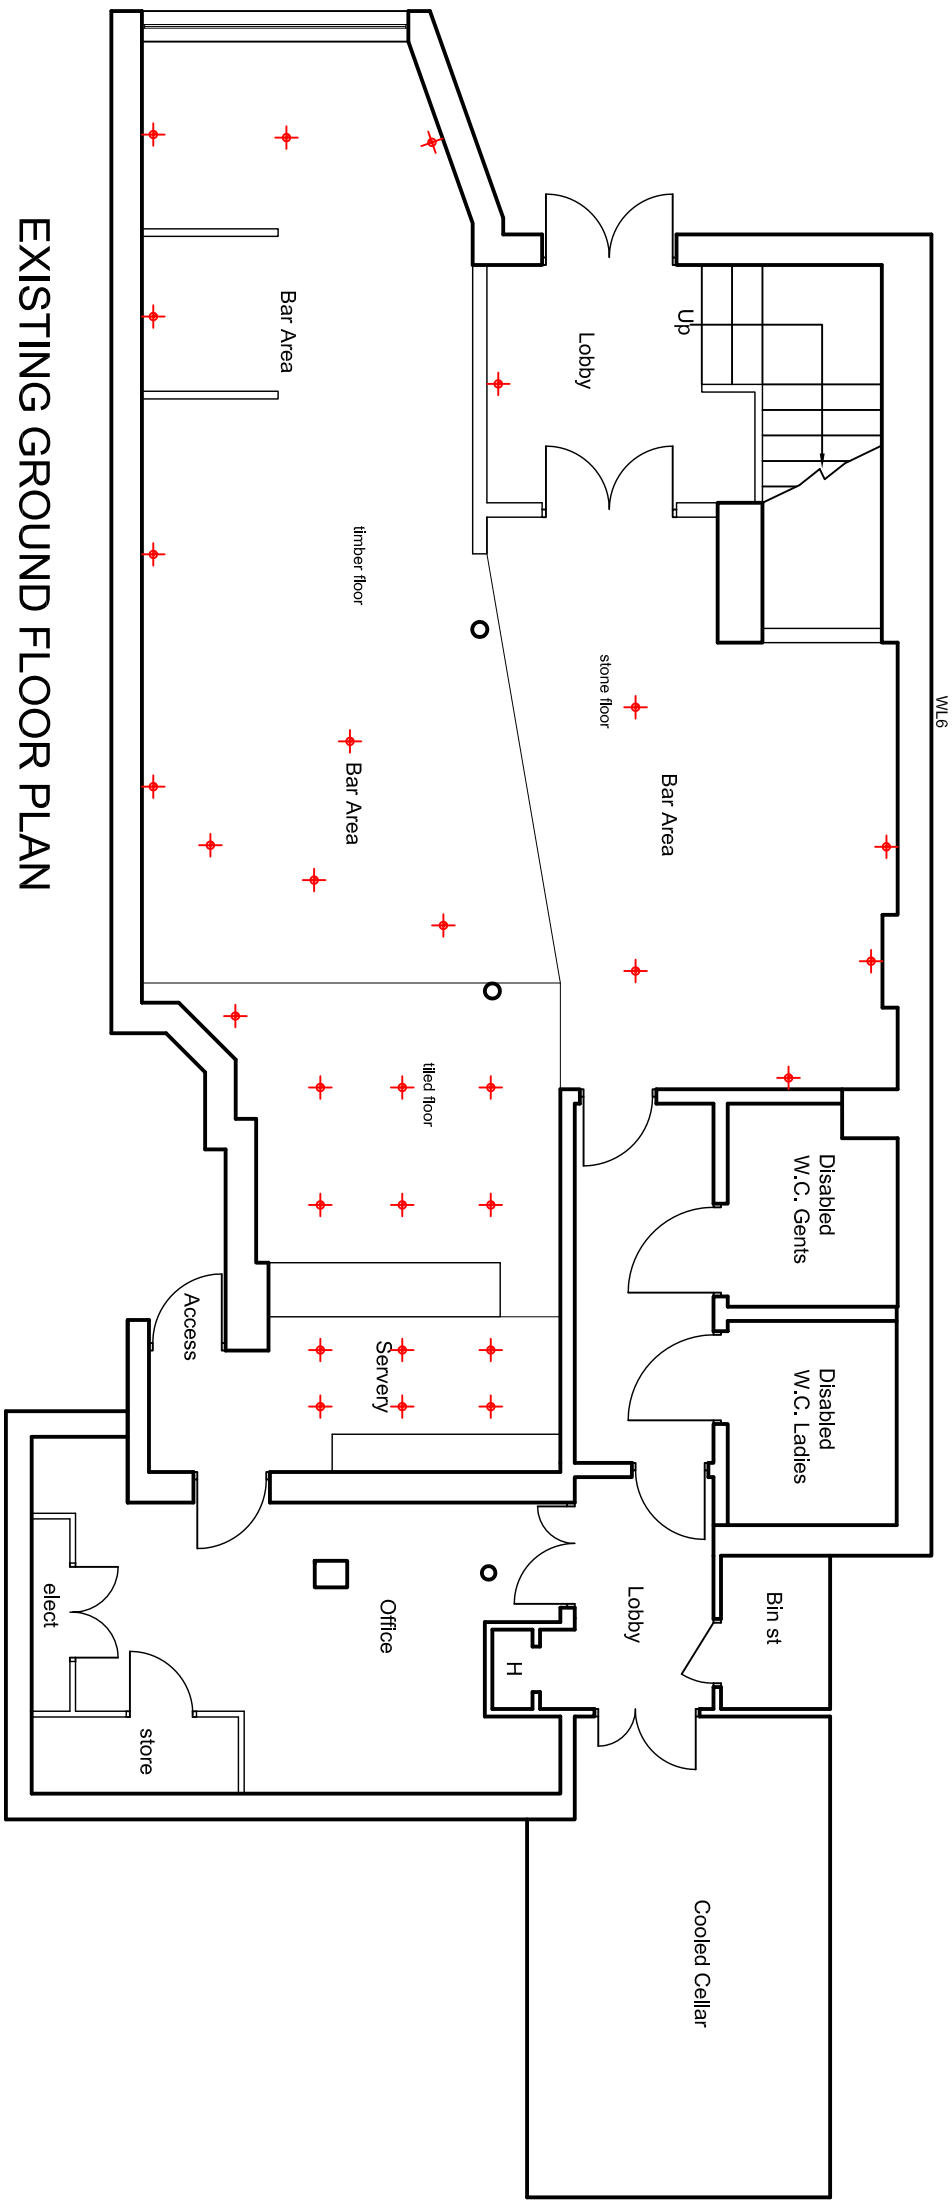

Rev	Date	
ARC DESIGN ASSOCIATES		
51 - 55 Fowler Road Hendon Essex IG8 2XE Tel : 020 8559 8966 Fax: 020 8559 8777		
CLIENT Fuller Smith & Turner PLC		
PROJECT The Cornstores 10, Forbury Road Reading, Berkshire.		
TITLE Existing Ground, First & Second Floor Plans		
ISSUE		
Scale: 1:100 Date: Dec 14 Drawn:	Drawing No. 1907-01	Rev.