




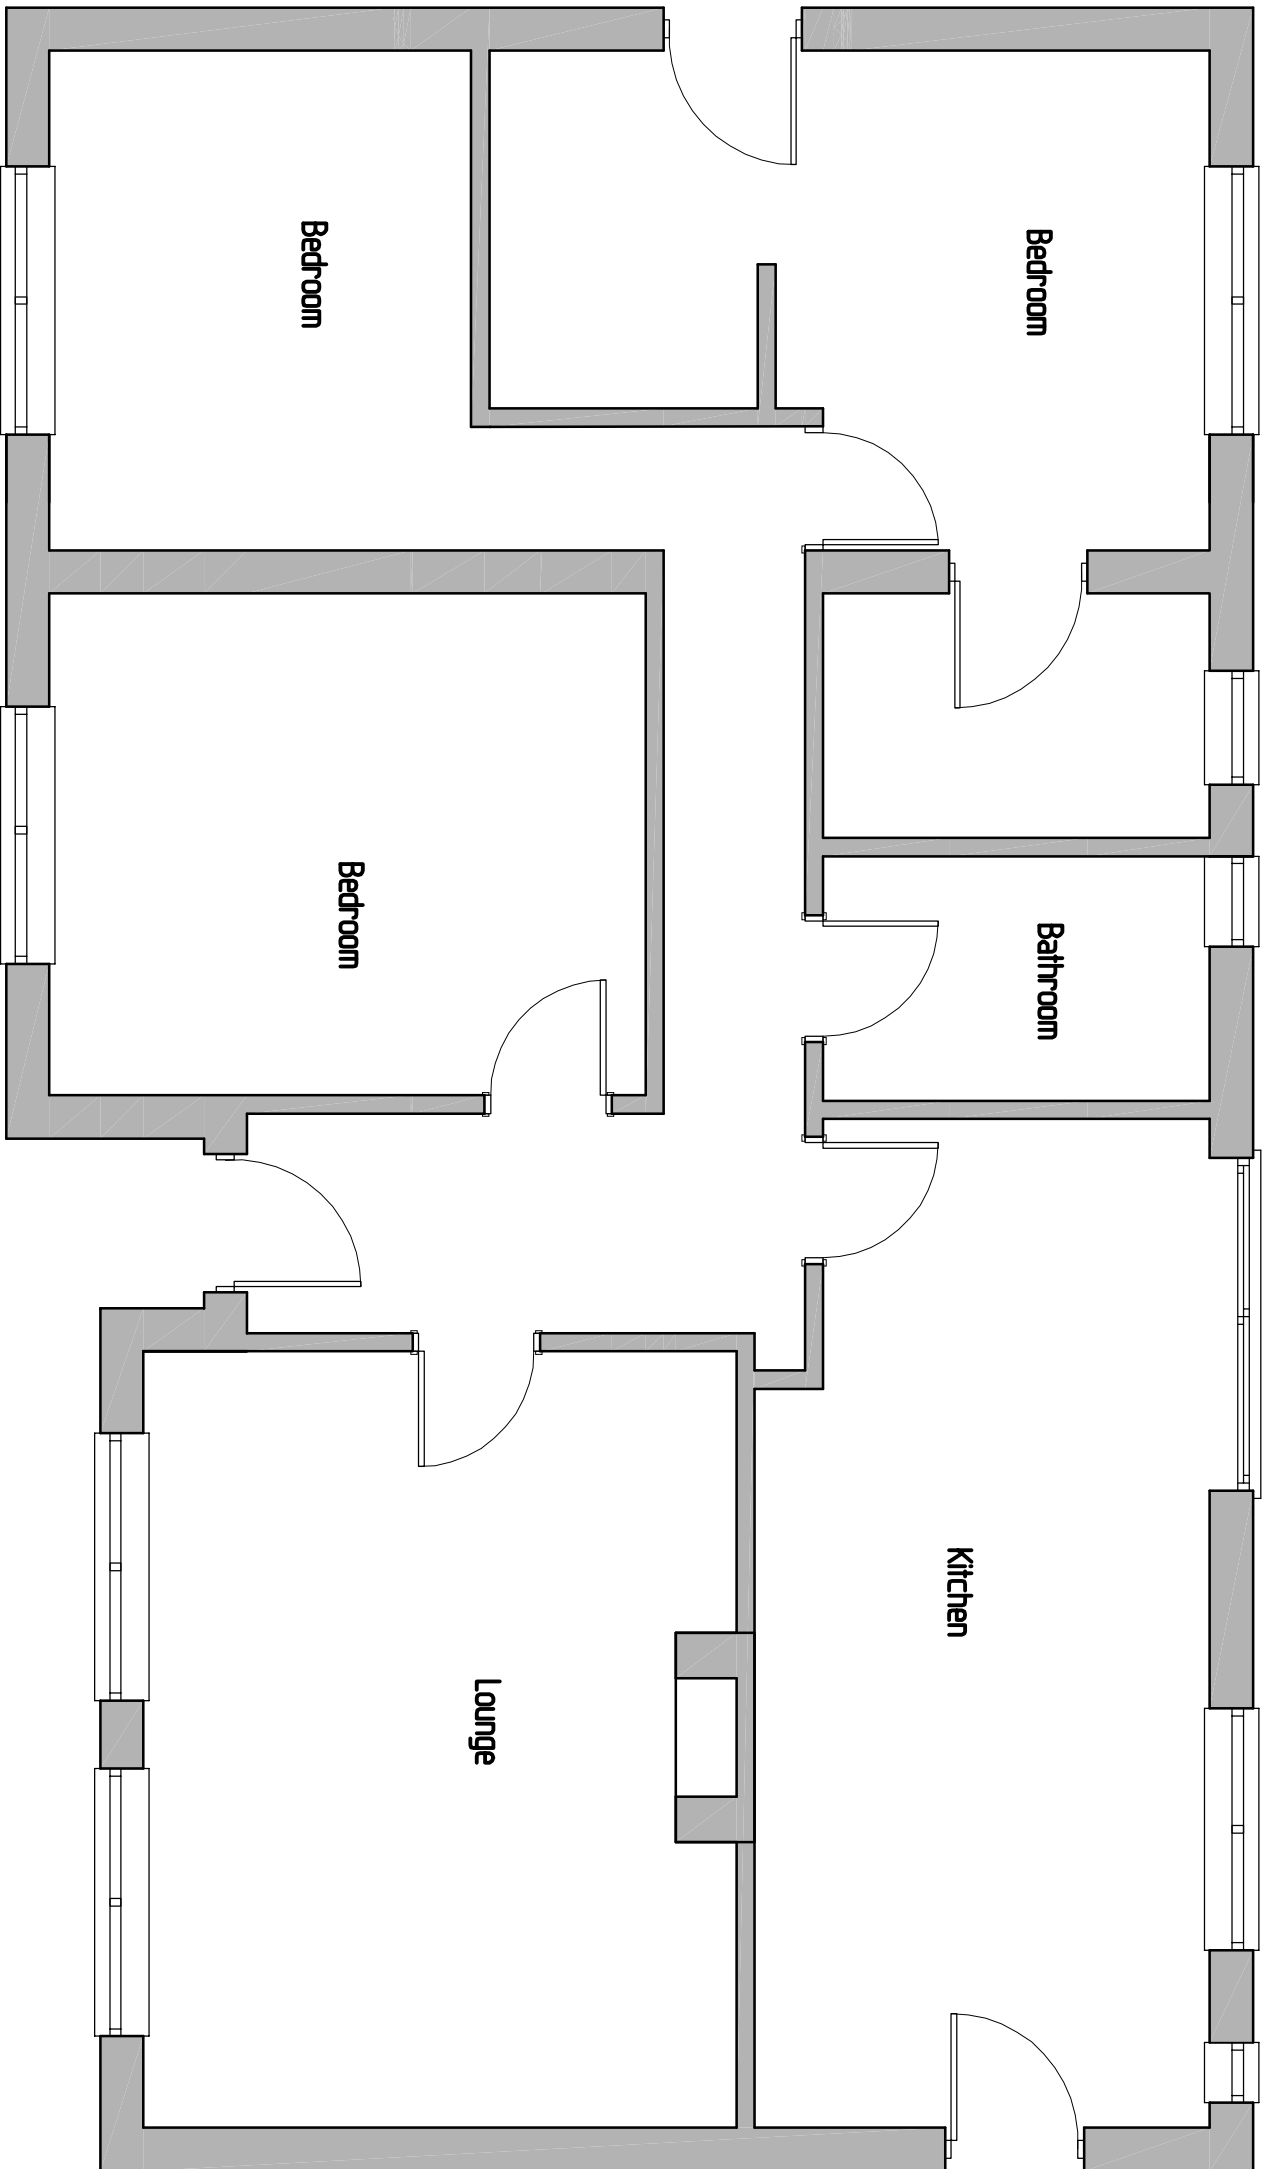


Existing Ground Floor Plan
Scale 1:50

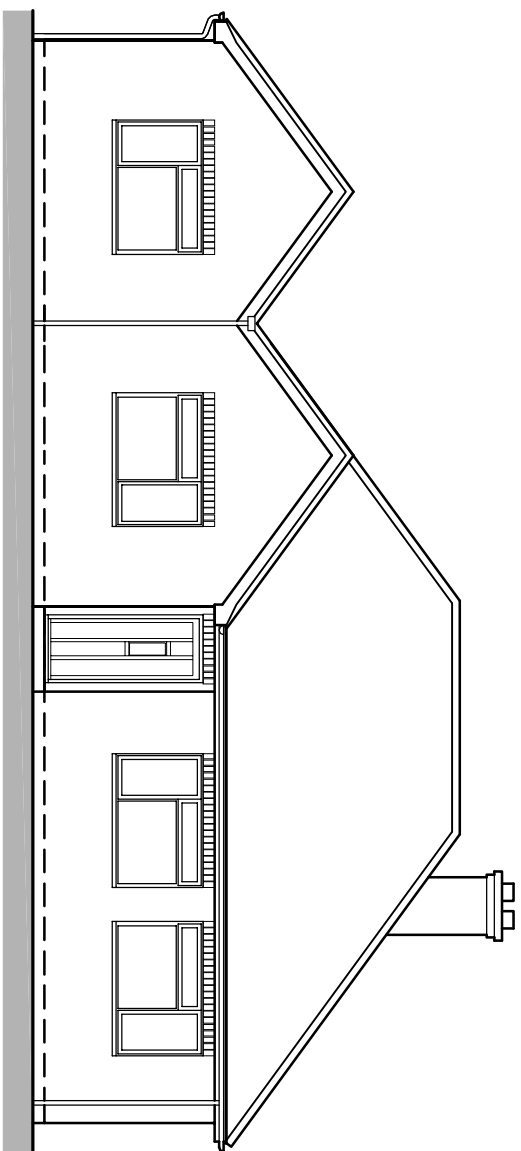


Existing Front Elevation
Scale 1:100

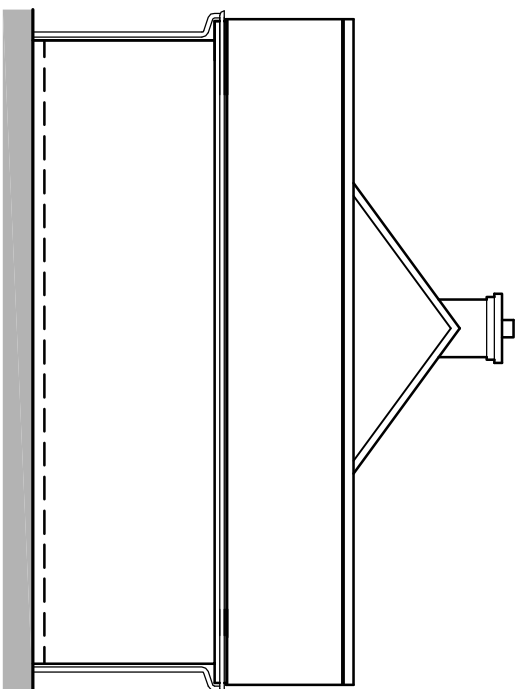


Existing Side Elevation
Scale 1:100

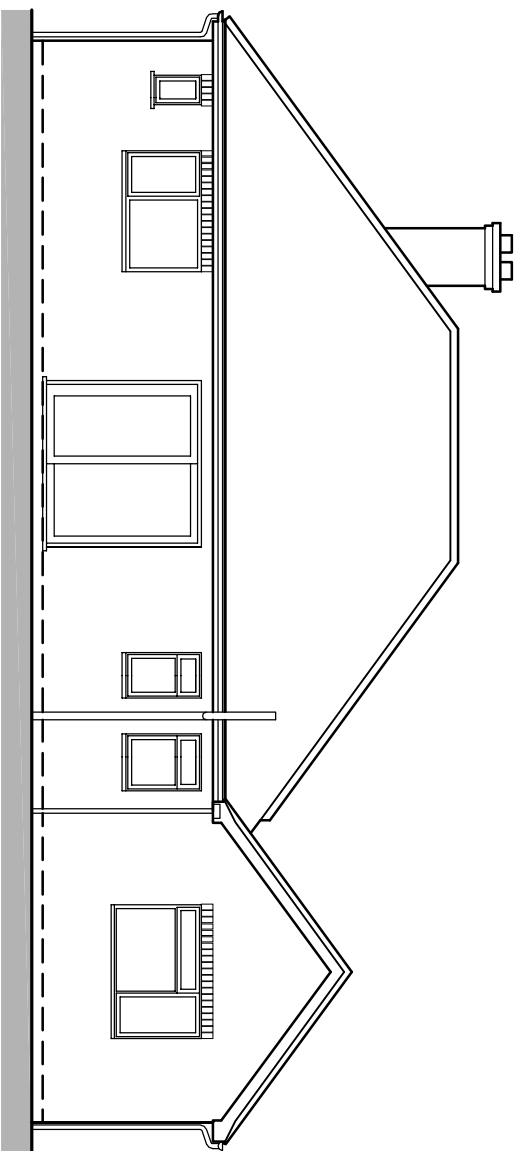

Existing Rear Elevation
Scale 1:100

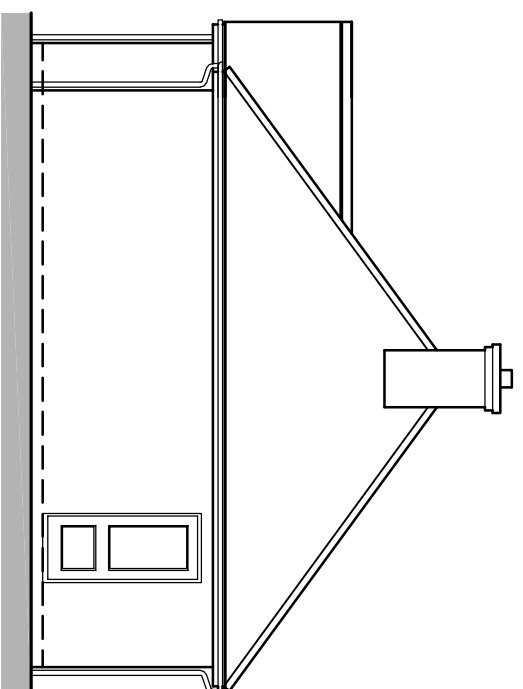

Existing Side Elevation
Scale 1:100

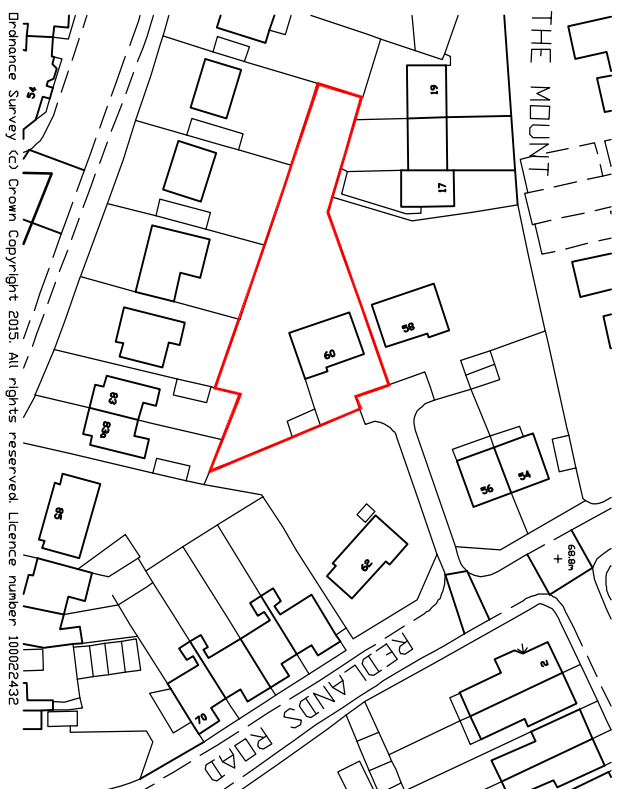

Site Plan
Scale 1:1250



GREG

Farrell

Building & Design Consultant

43 Wandover Way,
Tilbury, Reading,
Berk RG30 4RU
Tel & Fax 0118 941 6249
Mobile 07867 009662
greg@gregfarrell.co.uk

Planning, Building Regulations & Structural Design

REVISIONS		Date
Rev.	Description	

JOB TITLE

Mr Selvaraj & Mrs Krishnaraj

60 Redlands Road

Reading

TITLE

Existing Plans & Elevations

SCALE

As Shown @ A1

DATE

March 2015

DRAWING No.

01