




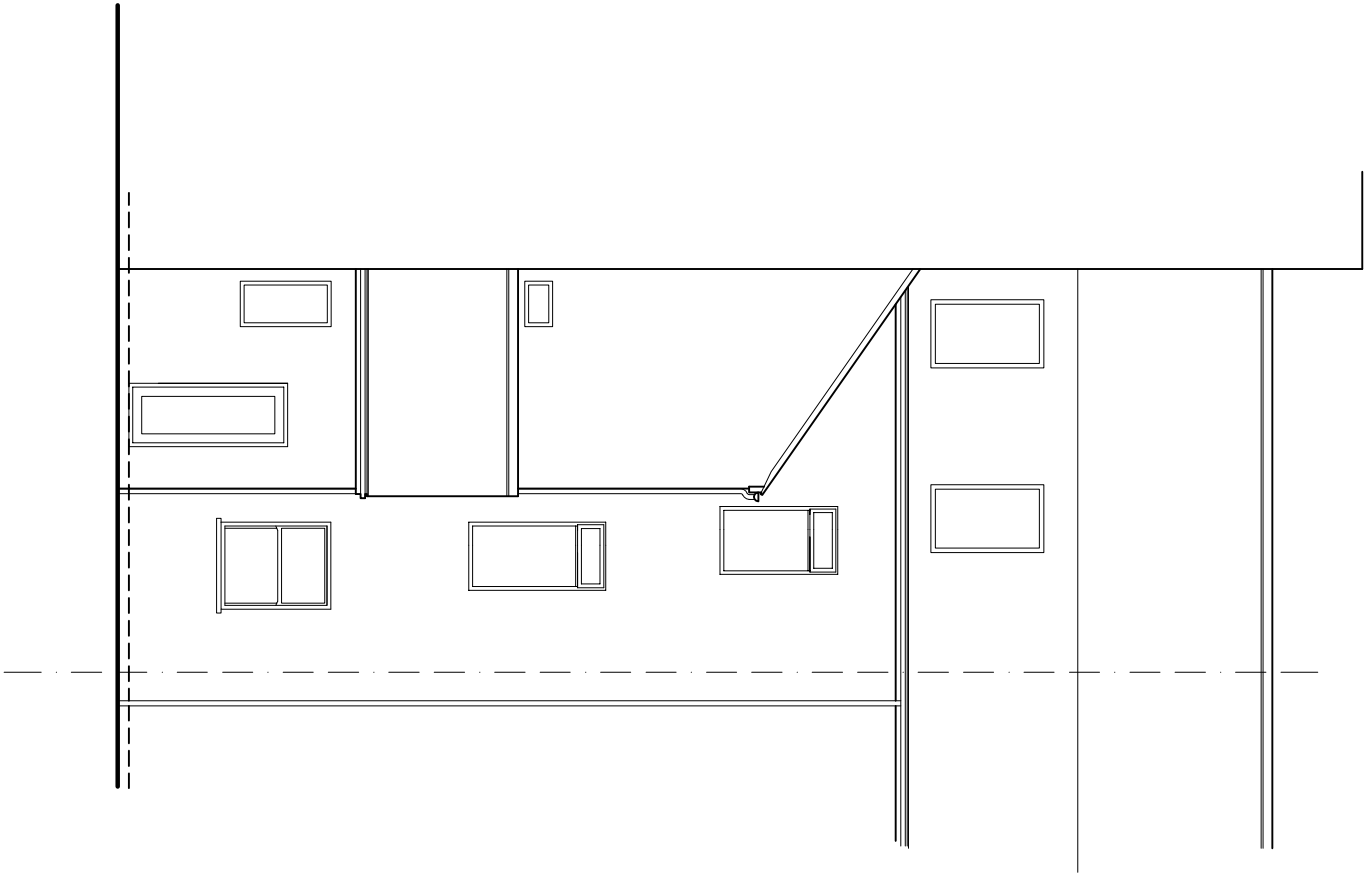


Existing Rear Elevation

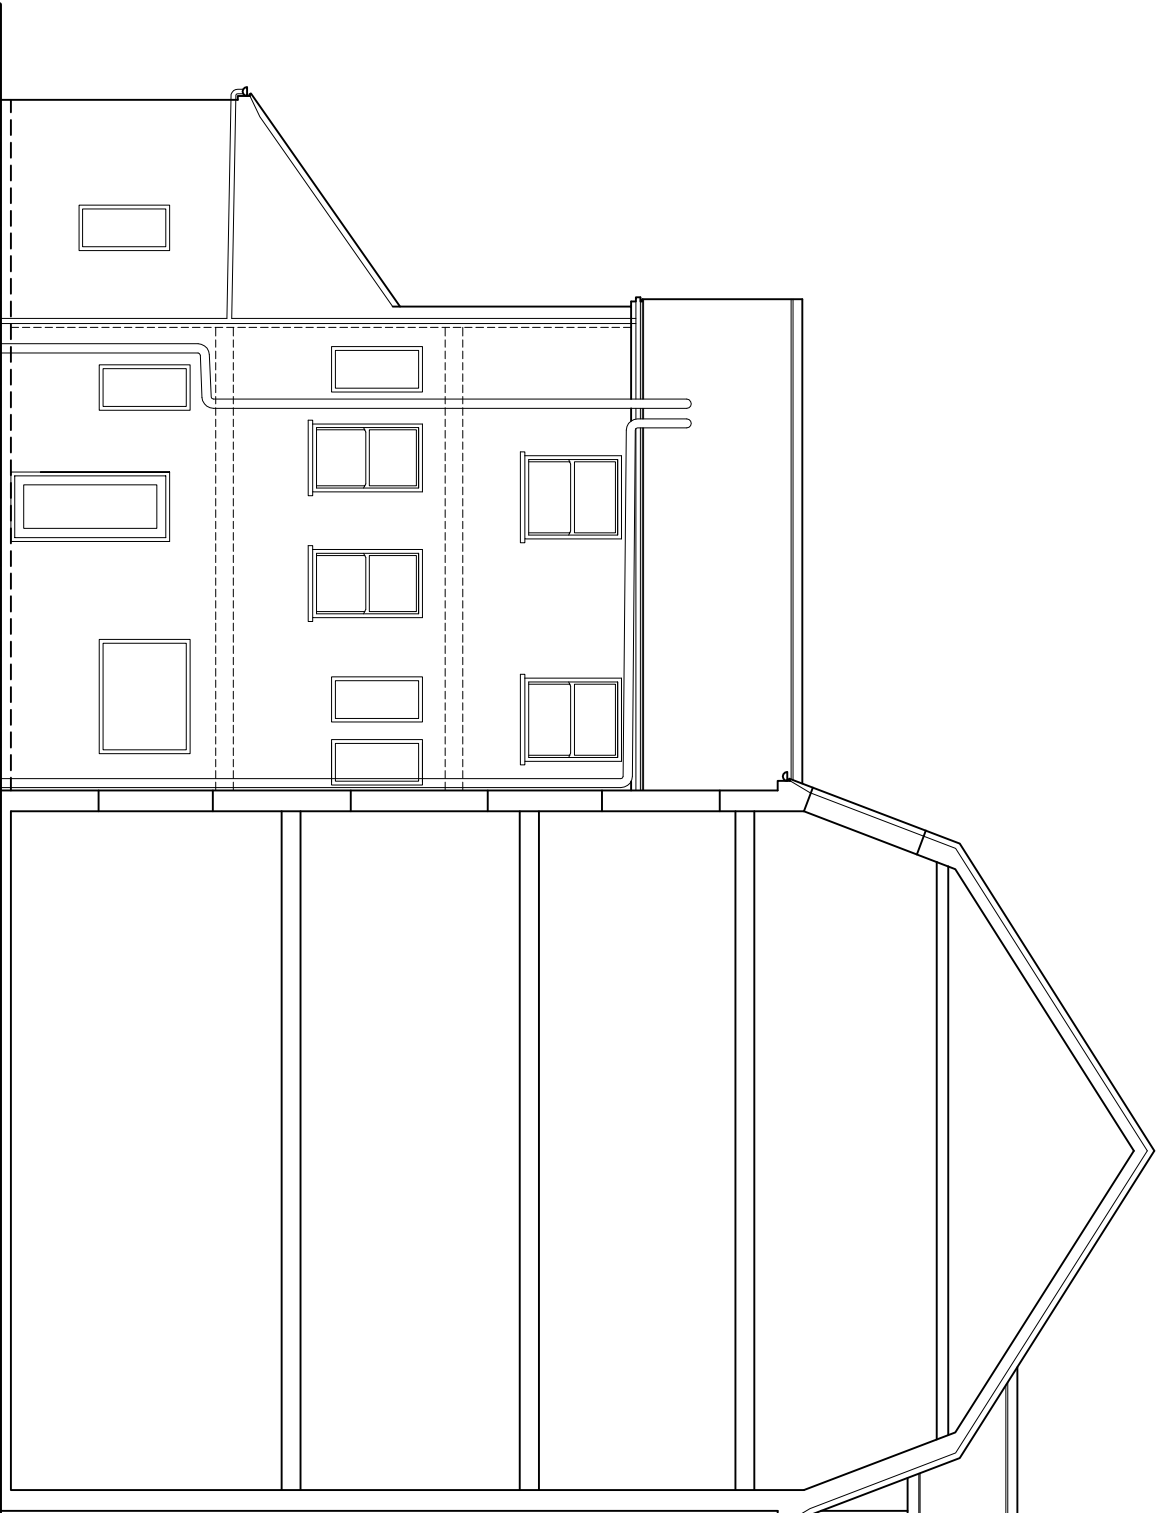

Existing Side Elevation

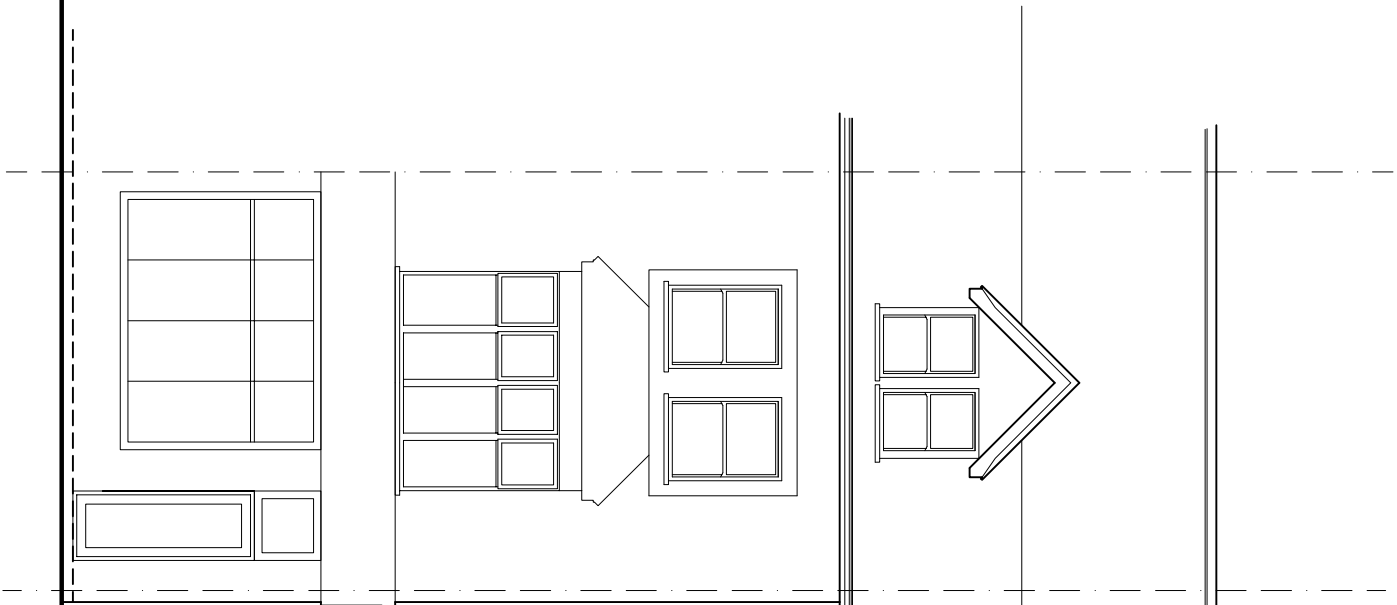


Existing Front Elevation

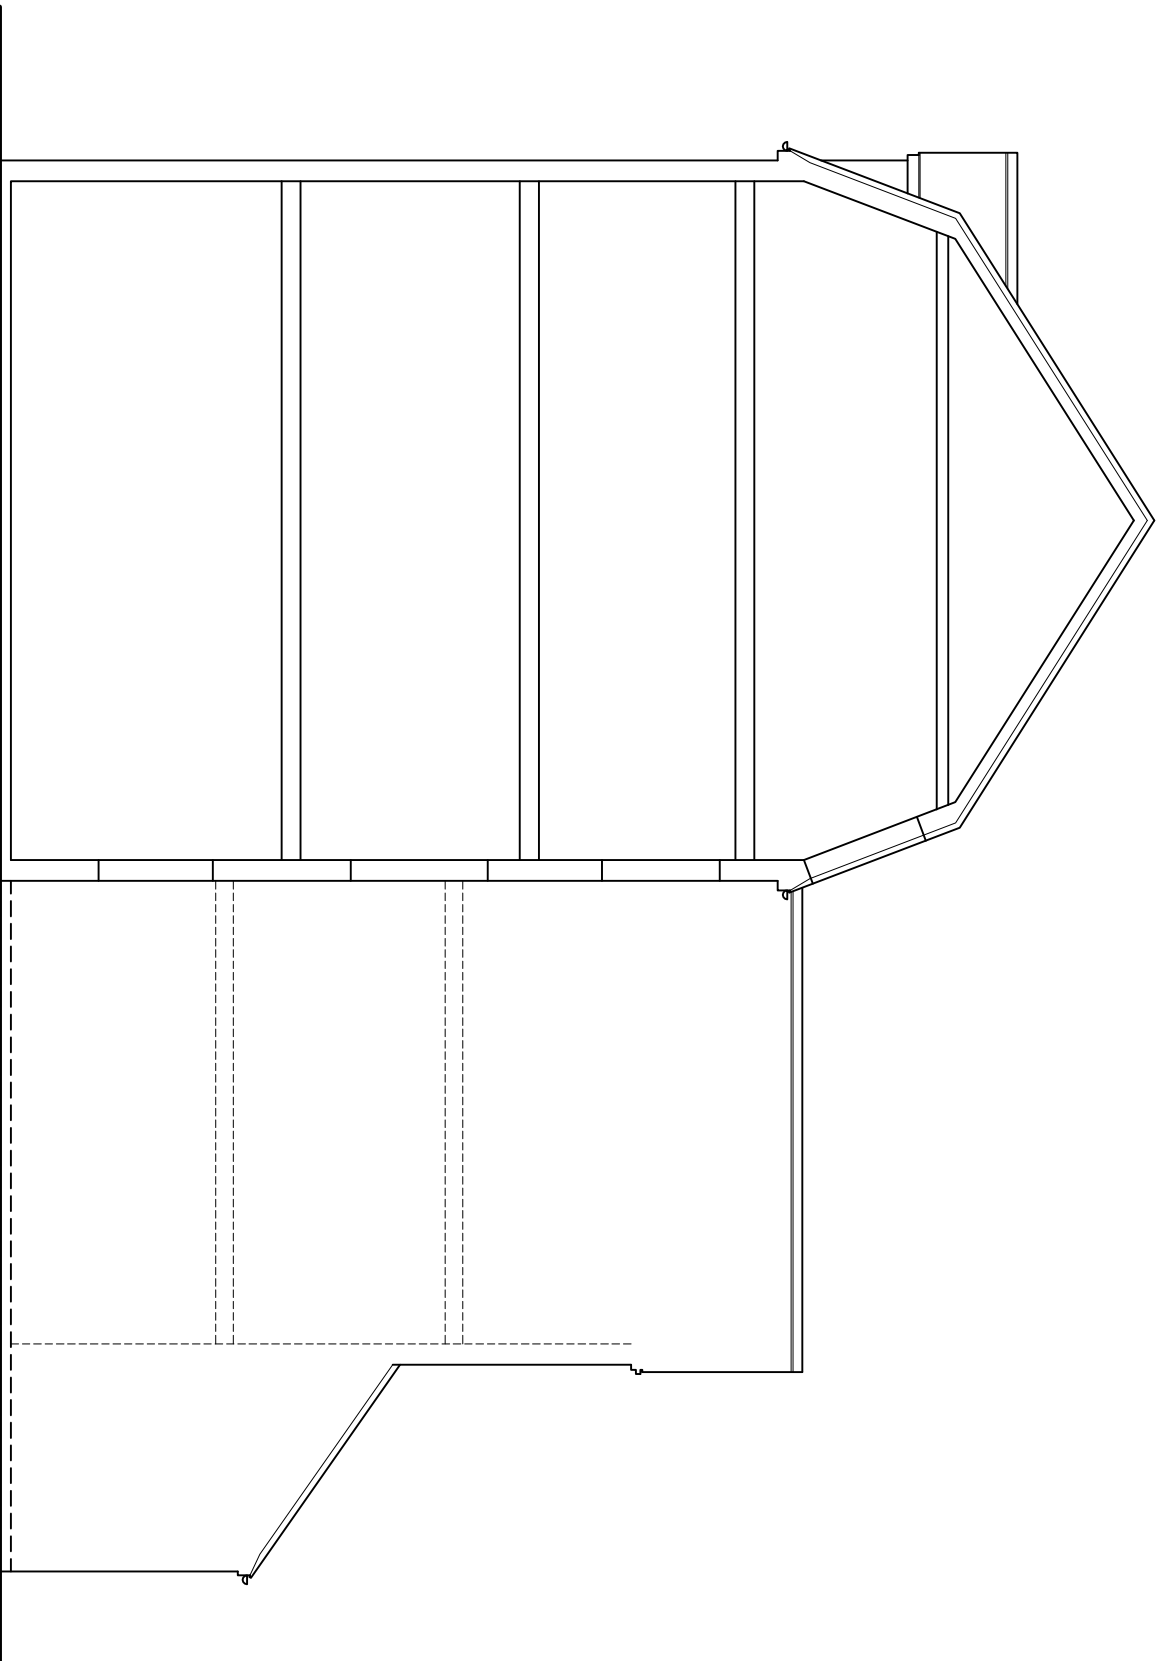

Existing Side Elevation

0 1 2 3 Metres
SCALE BAR @ 1:100

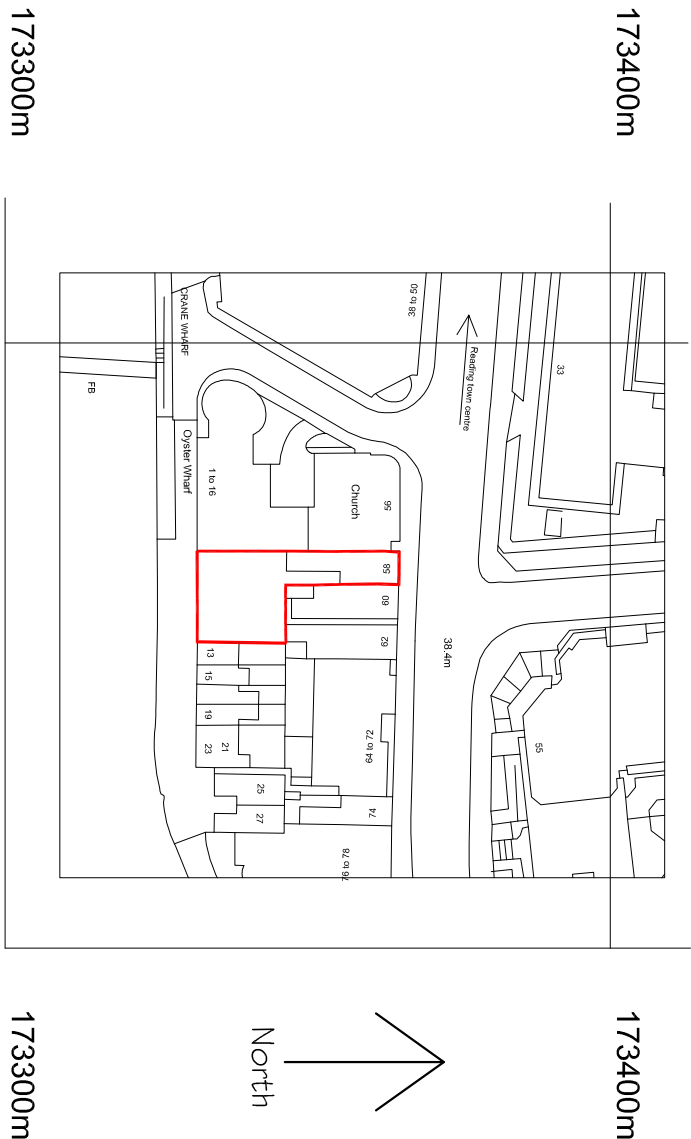

173300m 173400m 471900m 472000m
SITE PLAN
SCALE 1:1250
©Crown Copyright. All rights reserved. Licence no. 100019880

KARL HUGHES BSc(Hons)

Architectural ~ Planning ~ Building Consultant

Stumpside, Stibister Road, Little London, Hampshire, RG26 5EP

Telephone 01189 701033

client:

project: 58 Kings Rd, Reading

title: Existing Plans & Elevations

date: November 2014	drawn: DC / KSH
scale: 1-100 uos	drawing no: 02