






BLOCK PLAN
Scale 1:500 @ A3

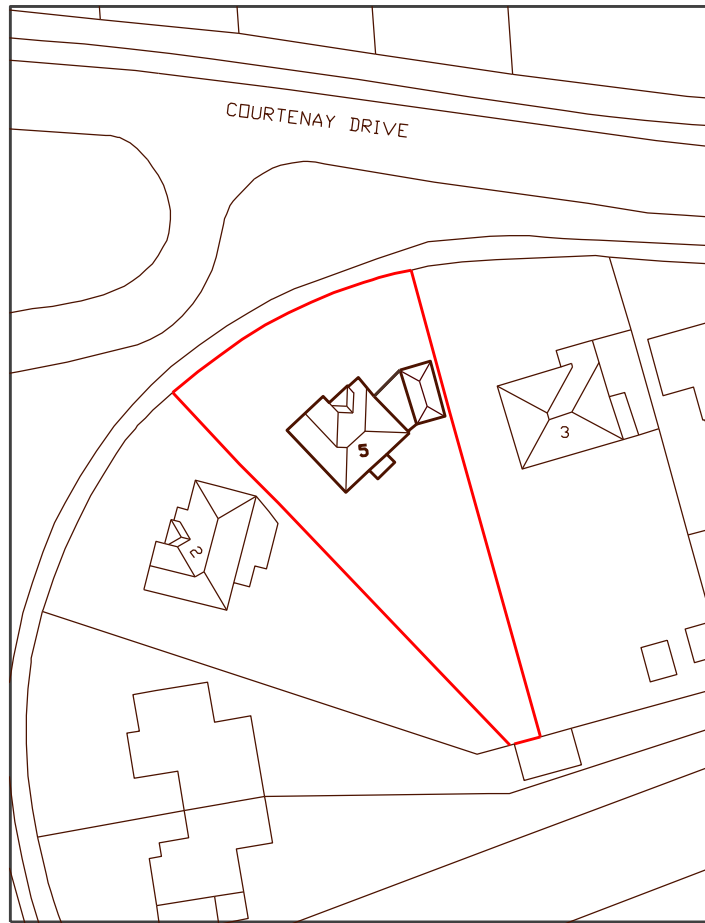

Ordnance Survey © UKmapcentre.com

 

Serial number: 288300
© Crown copyright and database right 2024
Ordnance Survey licence AC0000848283
Reproduction in whole or in part is prohibited
without the prior permission of Ordnance Survey.

 

SITE PLAN
Scale 1:1250 @ A3

Project:
Proposed Rear Extension
5 Courtenay Drive,
Emmer Green, Reading

Drawing Title:
SITE AND BLOCK PLANS

Drawing Number:
PLA - 01

Date:
July 2024
Scale 1:1250/1:500 @ A3