


Metric Scale 1:50

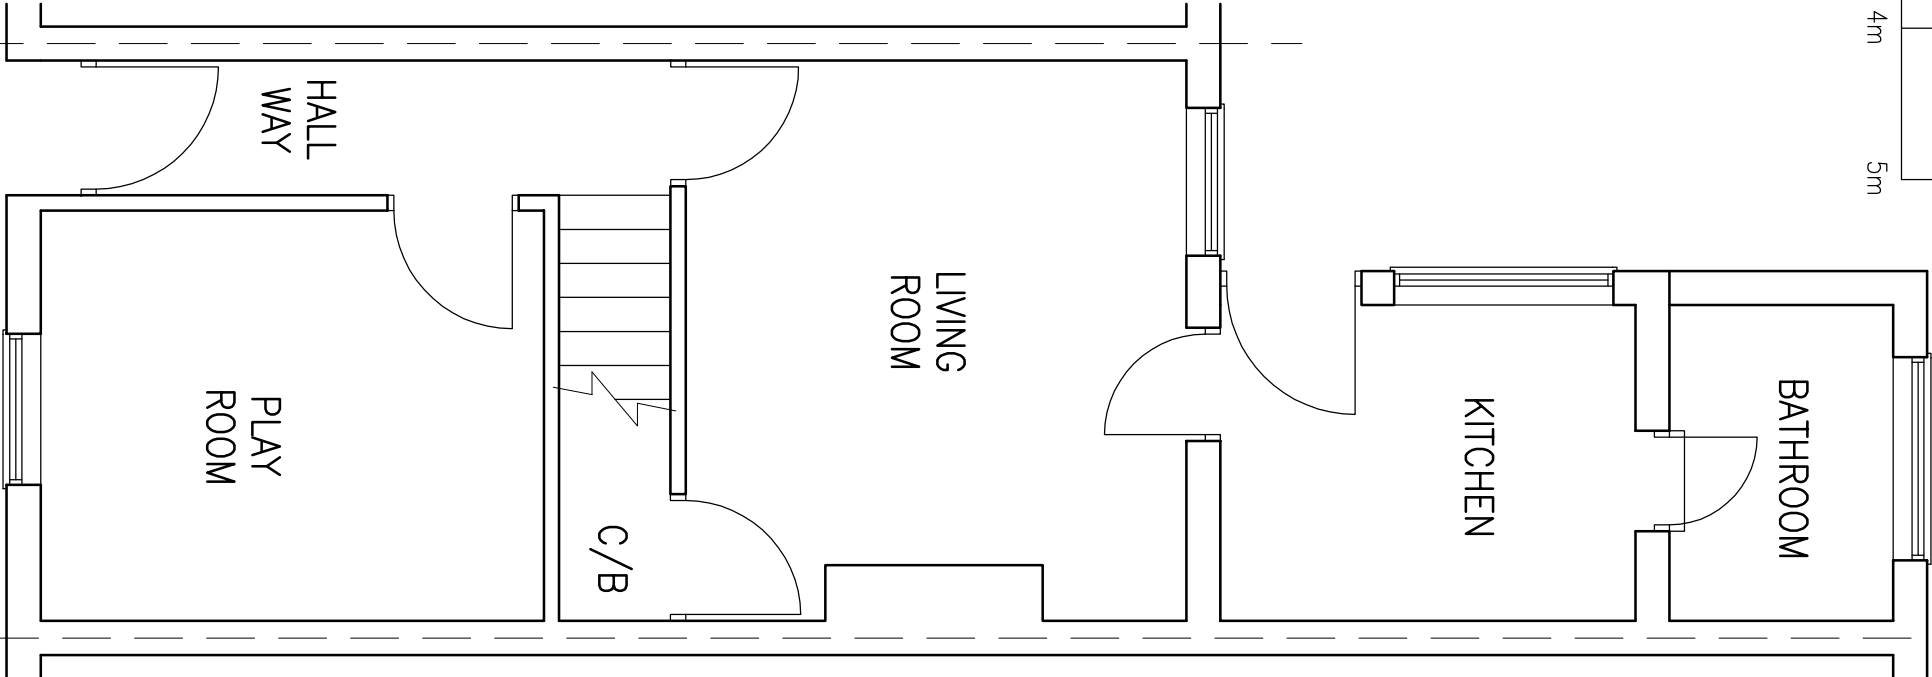

EXISTING GROUND FLOOR PLAN

THIS DRAWING IS THE PROPERTY OF RRS DESIGNS
- COPYING / REDISTRIBUTION BY CONSENT ONLY

NOTES

A	-	
Rev	Date	Amendment

PROJECT
242 LIVERPOOL ROAD
READING
RG1 3PJ

TITLE
EXISTING GROUND FLOOR PLAN

RRS Designs Architectural & Planning Services Mobile- 07964326643 Email- amar@rrsdesigns.co.uk Website- www.rrsdesigns.co.uk			
DRAWN	AS	SCALE @ A3	
DATE	JAN 24	1:50	
DRAWING NO.		REV.	
AS01324-01			