


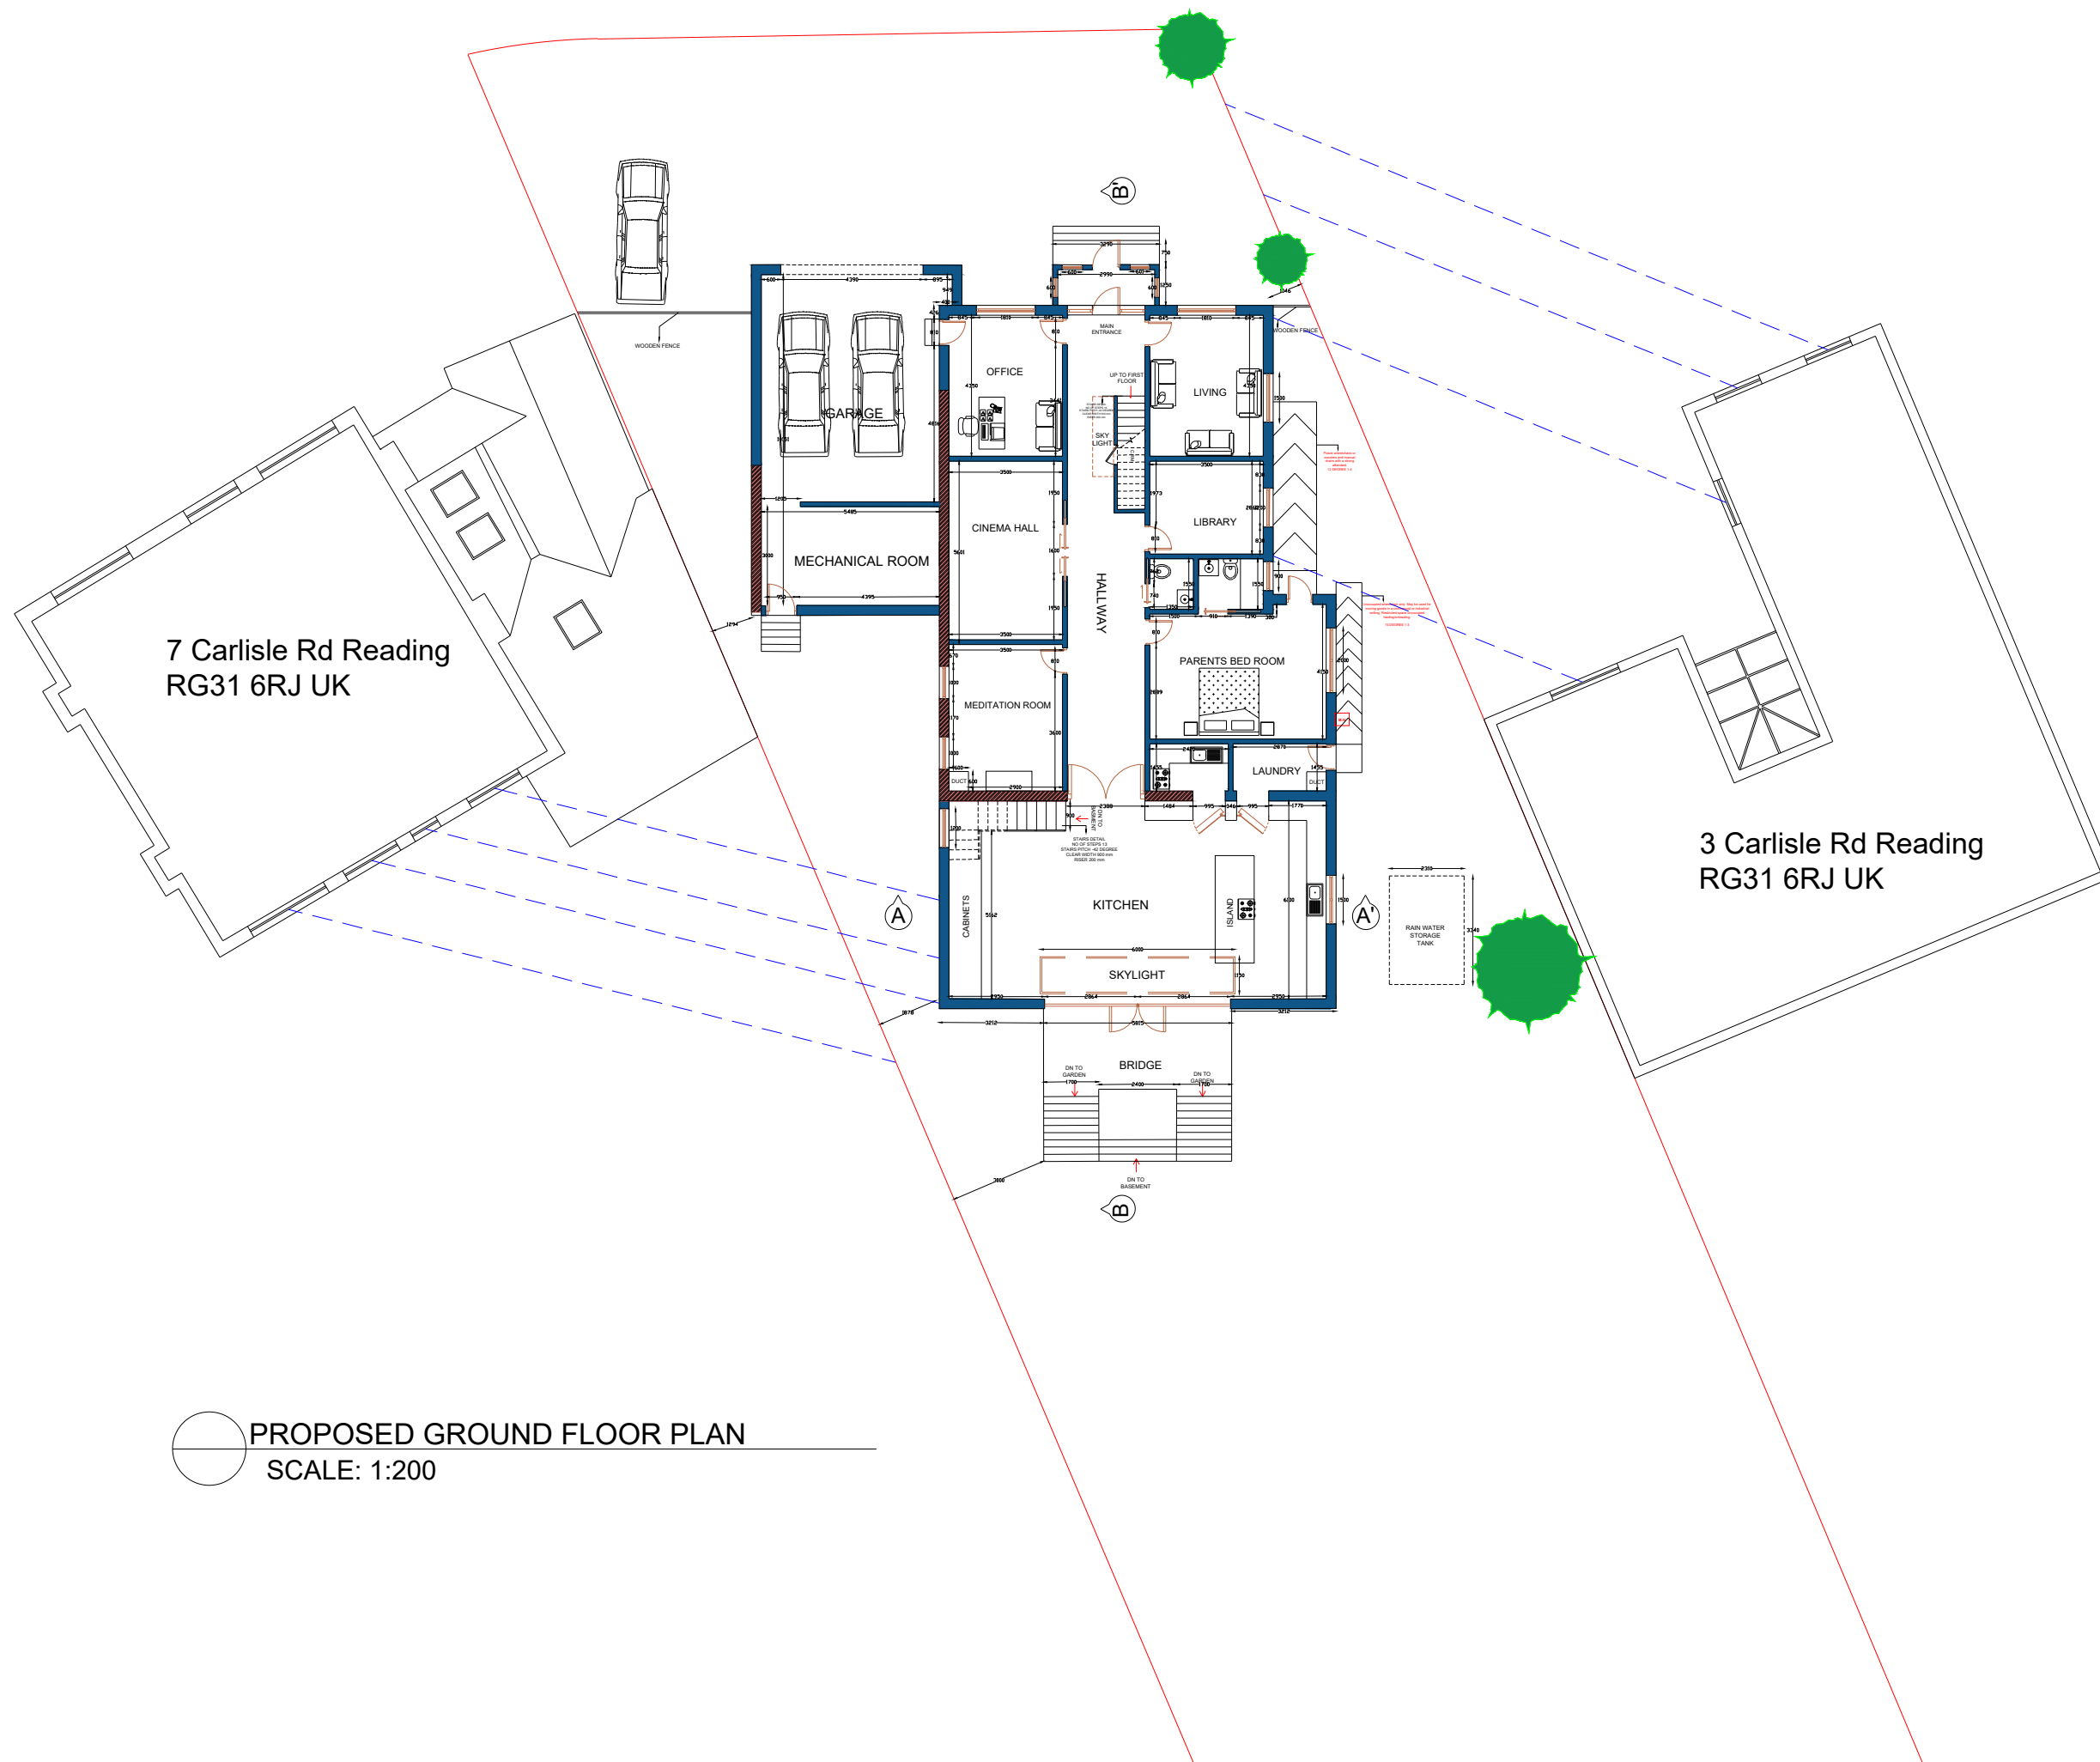

CONSULTANTS:

**BUILD
RISE**

info@buildrise.co.uk
+44 (0) 330 133 9291

North Direction:

SCALE

0m 1m 2m 3m 4m 5m

Date:

09-03-2024

SCALE:

1-100@A3

Client Name and Address:

Mr & Mrs Narasinkan
5_Carlisle Rd_Reading_RG31
6RJ_UK

Project Description:

EXTENSION

Drawing Title:

PLANNING

DRAWING HISTORY		
DATE	REV#	DESCRIPTION

EXISTING STRUCTURE

PROPOSED STRUCTURE

PROPOSED DOOR & WINDOW

Consultant's Stamp:

**BUILD
RISE**

Sheet Title:

FLOOR PLAN

Sheet No.

A020

Drawn by:

A-A-M

Checked by:

A-Z