




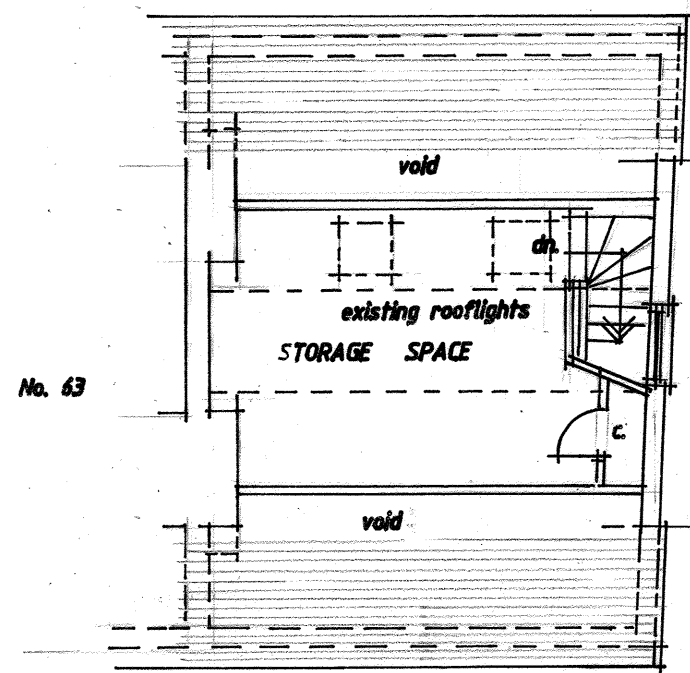


EXISTING SECOND FLOOR PLAN

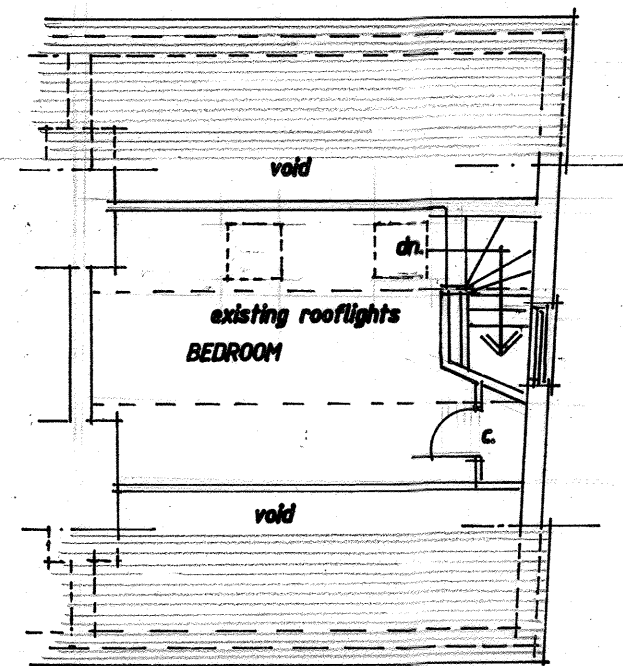


PROPOSED SECOND FLOOR PLAN

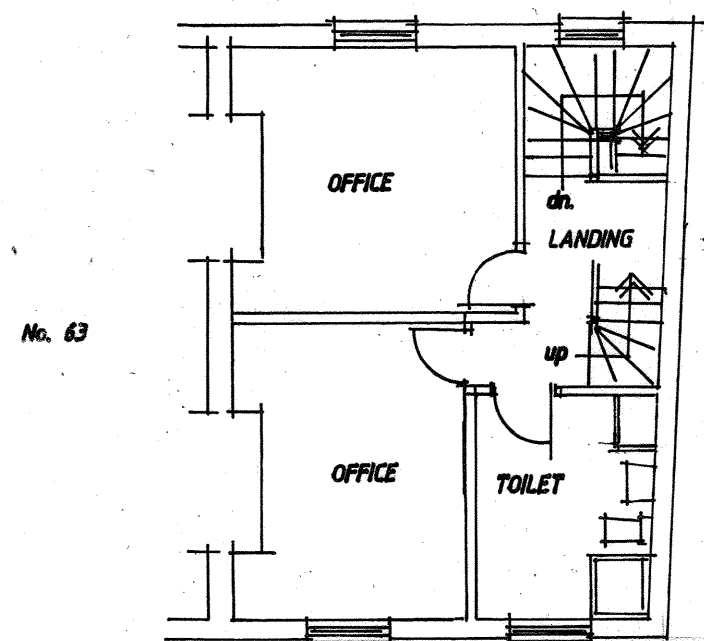


EXISTING FIRST FLOOR PLAN

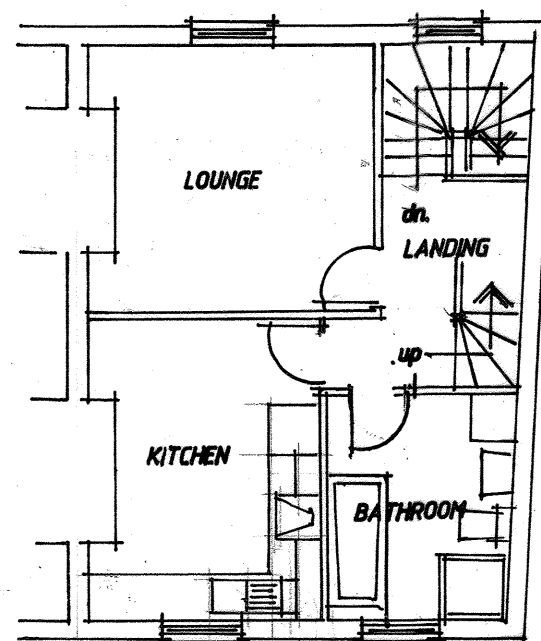

PROPOSED FIRST FLOOR PLAN

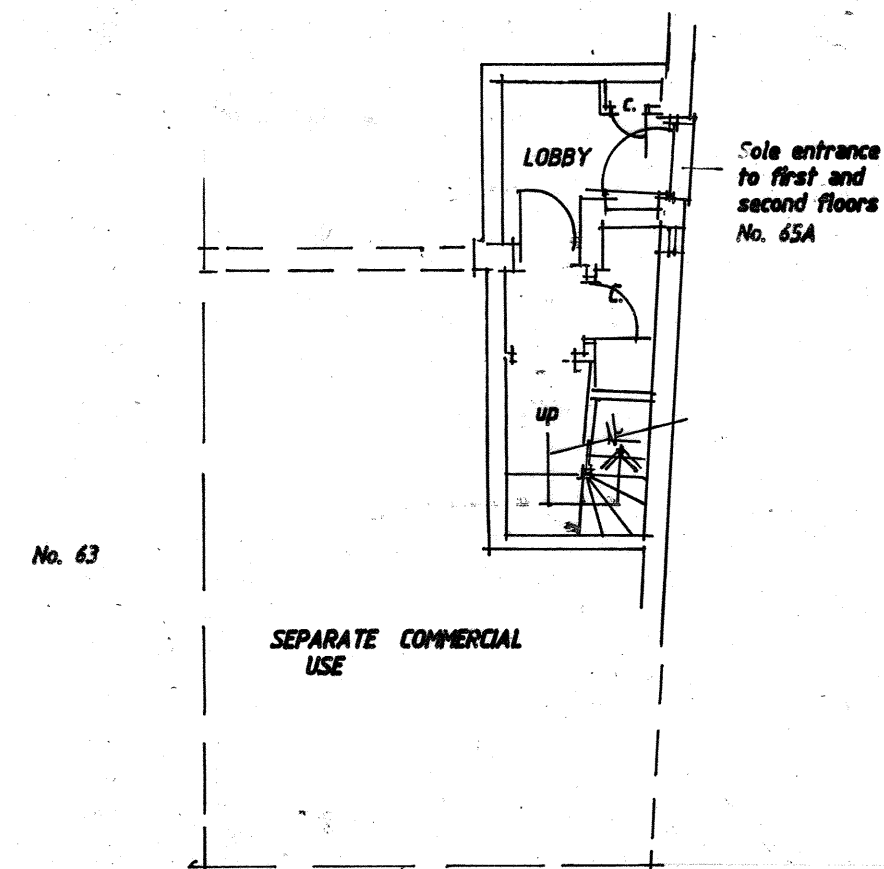

EXISTING GROUND FLOOR PLAN

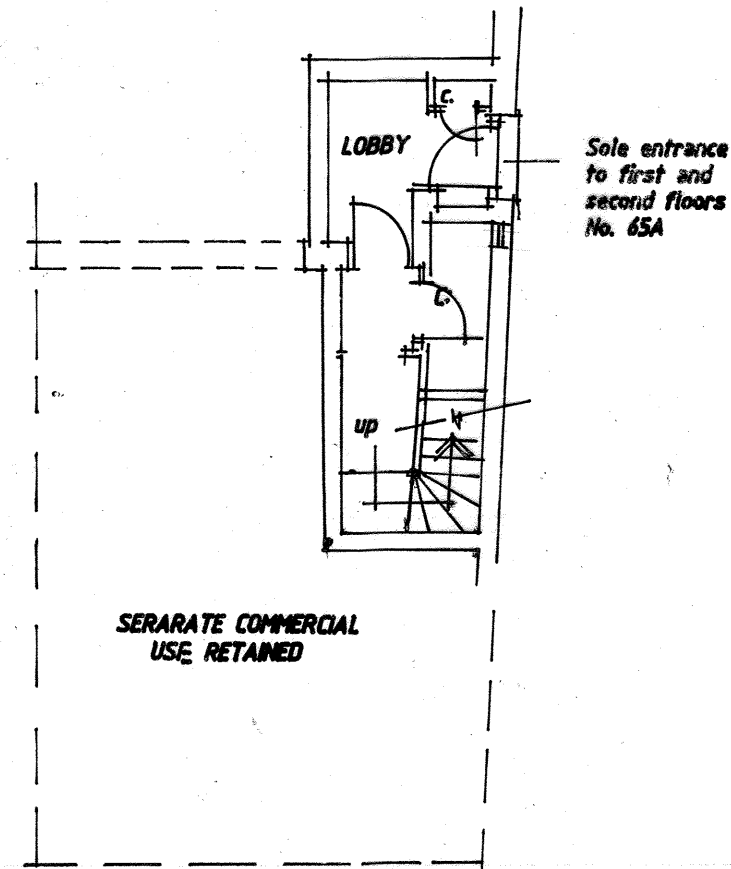

PROPOSED GROUND FLOOR PLAN


No. 63




EXISTING FRONT ELEVATION

EXISTING REAR ELEVATION

The same elevations apply to both existing office use and proposed residential use

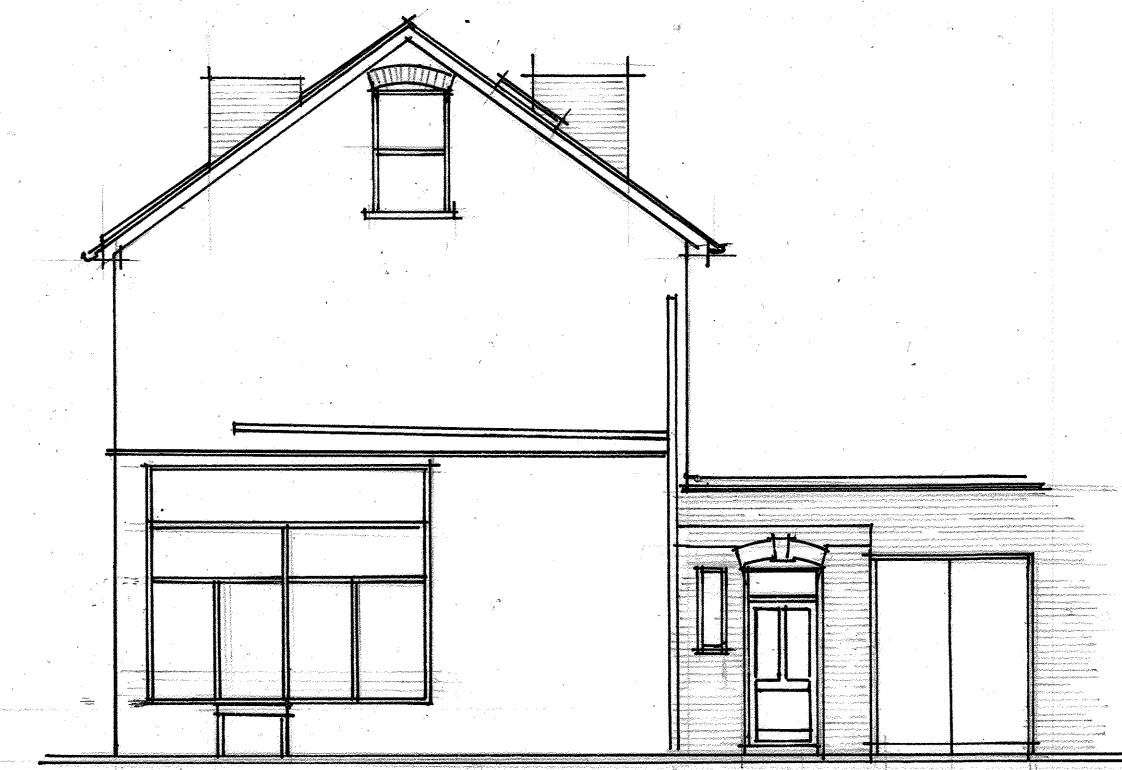

EXISTING SIDE ELEVATION

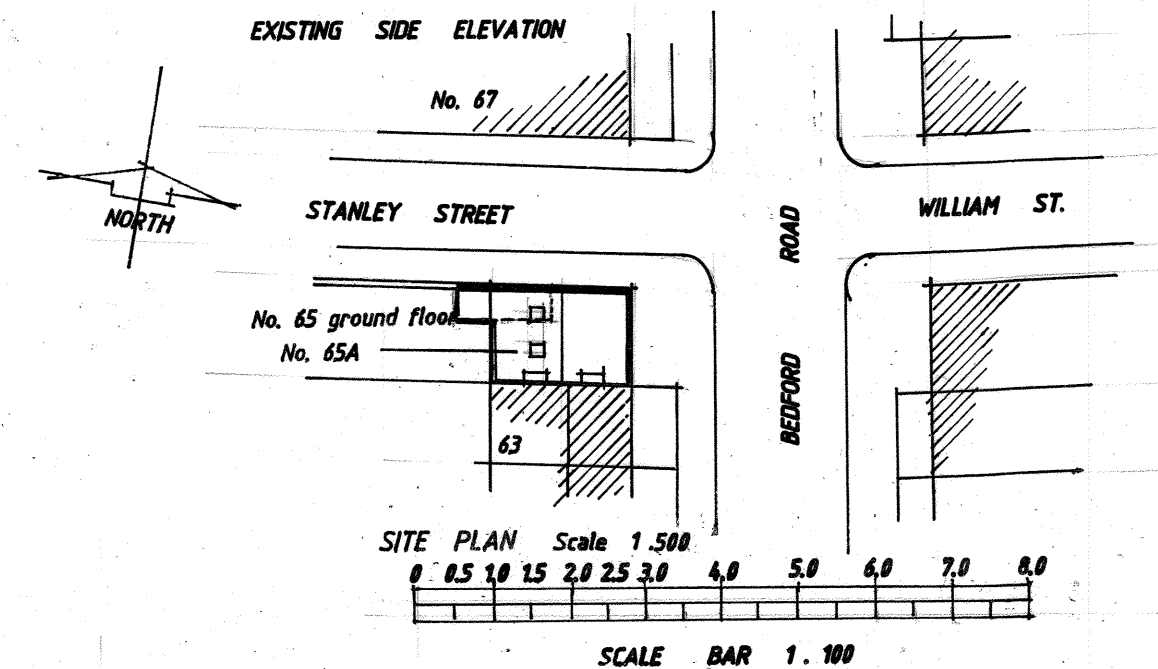

project
APPLICATION FOR CERTIFICATE OF LAWFULNESS
at
NO. 65A BEDFORD ROAD, READING RG1 7EX
for
MR. C. TONG
drawing
PLANS AS EXISTING OFFICE USE AND AS REVERTED TO
RESIDENTIAL USE, WITH ELEVATIONS AND SITE PLAN
Date 16/07/2024 Scale 1:100
DRAWING NUMBER BR/CL/01