


# ML BUILD RISE

|         |                                   |
|---------|-----------------------------------|
| CLIENT  | Mr & Mrs Narasinkan               |
| ADDRESS | 5_Carlisle Rd_Reading_RG31 6RJ_UK |

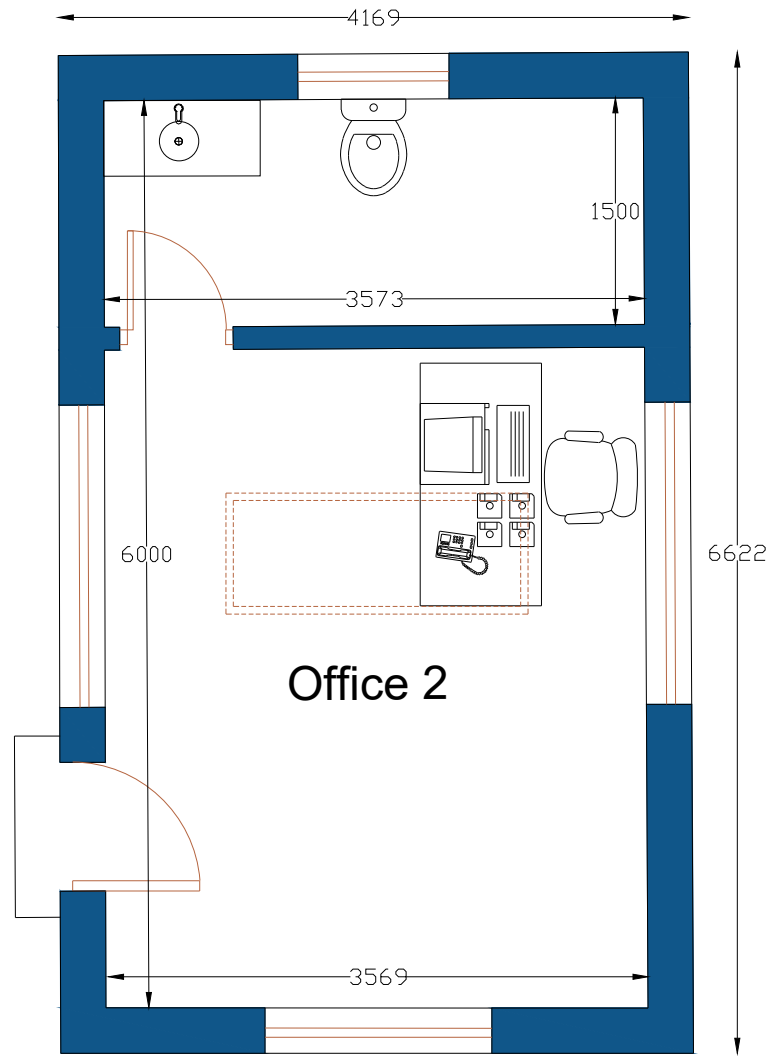

PROPOSED GROUND FLOOR PLAN  
SCALE: 1:50

CONSULTANTS:




**BUILD  
RISE**

info@buildrise.co.uk  
+44 (0) 330 133 9291

North Direction:



SCALE

 

Date: 09-03-2024

SCALE: 1-100@A3

Client Name and Address:

Mr & Mrs Narasinkan  
5\_Carlisle Rd\_Reading\_RG31  
6RJ\_UK

Project Description:

OUTBUILDING

Drawing Title: PLANNING

| DRAWING HISTORY |      |             |
|-----------------|------|-------------|
| DATE            | REV# | DESCRIPTION |
|                 |      |             |
|                 |      |             |
-  STRUCTURE TO BE DEMOLISHED
-  EXISTING STRUCTURE
-  PROPOSED STRUCTURE
-  PROPOSED DOOR & WINDOW

Consultant's Stamp:




**BUILD  
RISE**

Sheet Title: FLOOR PLAN

Sheet No. A001

Drawn by: A-A-M  
Checked by: A-Z

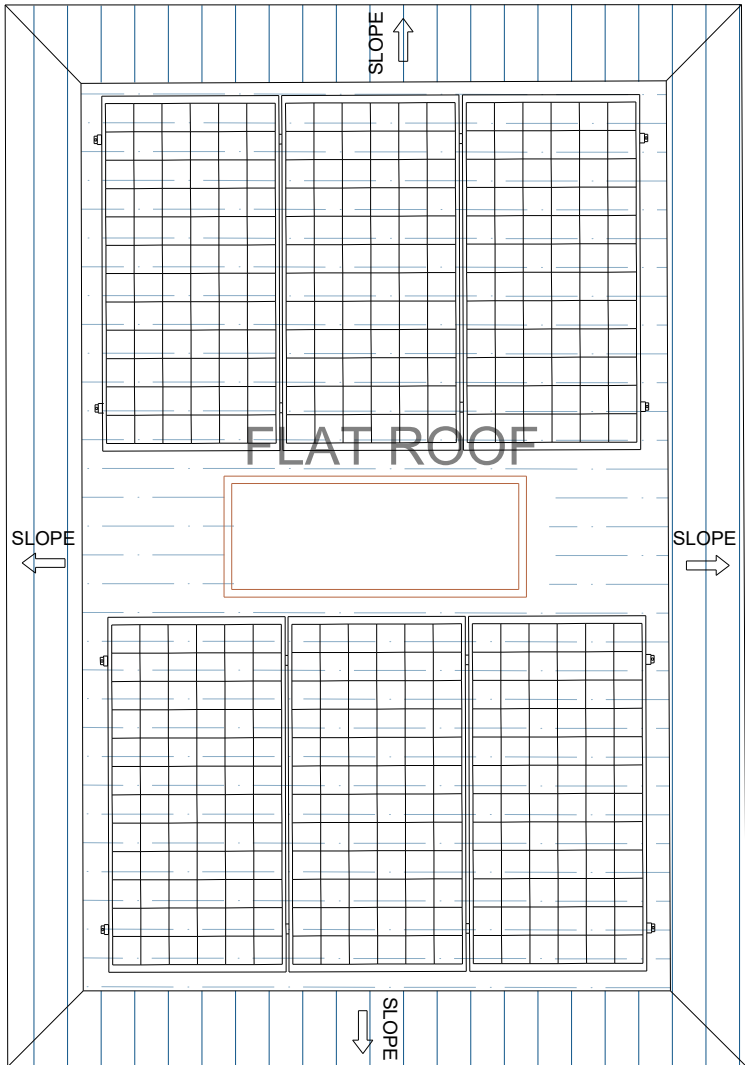

PROPOSED ROOF PLAN  
SCALE: 1:50

CONSULTANTS:




**BUILD  
RISE**

info@buildrise.co.uk  
+44 (0) 330 133 9291

North Direction:



SCALE

 

Date: 09-03-2024

SCALE: 1-100@A3

Client Name and Address:

Mr & Mrs Narasinkan  
5\_Carlisle Rd\_Reading\_RG31  
6RJ\_UK

Project Description:

OUTBUILDING

Drawing Title: PLANNING

| DRAWING HISTORY |      |             |
|-----------------|------|-------------|
| DATE            | REV# | DESCRIPTION |
|                 |      |             |
|                 |      |             |
STRUCTURE TO BE DEMOLISHED



EXISTING STRUCTURE



PROPOSED STRUCTURE



PROPOSED DOOR & WINDOW

Consultant's Stamp:




Sheet Title: FLOOR PLAN

Sheet No. A002

Drawn by: A-A-M

Checked by: A-Z

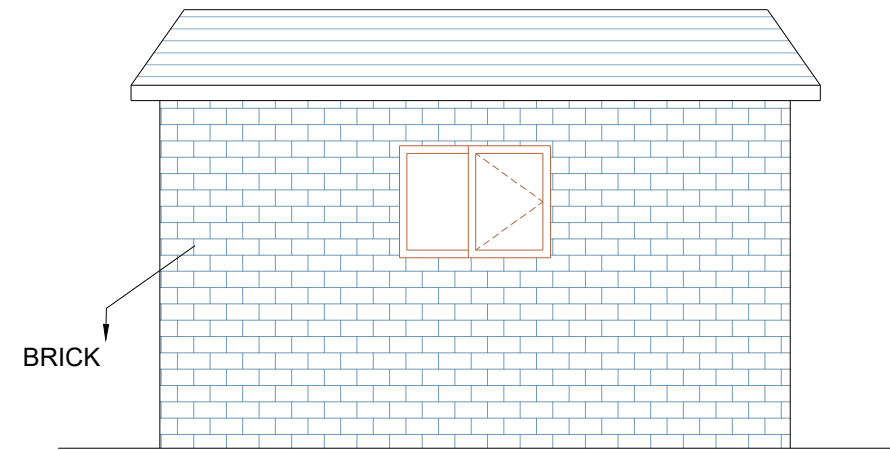

PROPOSED FRONT SIDE ELEVATION  
SCALE: 1:50

CONSULTANTS:




**BUILD  
RISE**

info@buildrise.co.uk  
+44 (0) 330 133 9291

North Direction:



SCALE

 

Date:

09-03-2024

SCALE:

1-100@A3

Client Name and Address:

Mr & Mrs Narasinkan  
5\_Carlisle Rd\_Reading\_RG31  
6RJ\_UK

Project Description:

OUTBUILDING

Drawing Title:

PLANNING

| DRAWING HISTORY |      |             |
|-----------------|------|-------------|
| DATE            | REV# | DESCRIPTION |
|                 |      |             |
|                 |      |             |
STRUCTURE TO BE DEMOLISHED



EXISTING STRUCTURE



PROPOSED STRUCTURE



PROPOSED DOOR & WINDOW

Consultant's Stamp:



Sheet Title:

ELEVATION

Sheet No.


A003

Drawn by:

A-A-M


Checked by:

A-Z

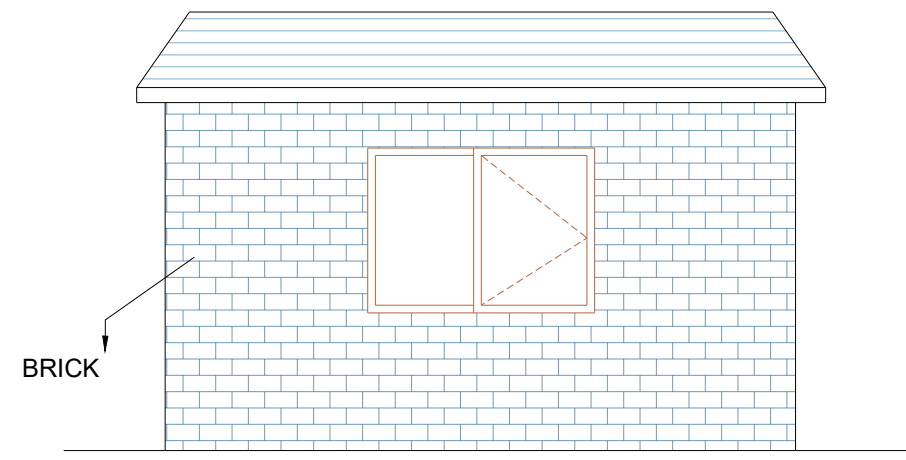

PROPOSED REAR SIDE ELEVATION  
SCALE: 1:50

CONSULTANTS:

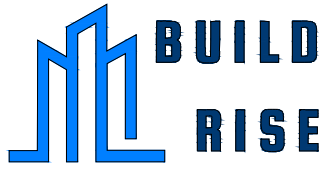


**BUILD  
RISE**

info@buildrise.co.uk  
+44 (0) 330 133 9291

North Direction:



SCALE

 

0m 1m 2m 3m 4m 5m

Date:

09-03-2024

SCALE:

1-100@A3

Client Name and Address:

Mr & Mrs Narasinkan  
5\_Carlisle Rd\_Reading\_RG31  
6RJ\_UK

Project Description:

OUTBUILDING

Drawing Title:

PLANNING

| DRAWING HISTORY |      |             |
|-----------------|------|-------------|
| DATE            | REV# | DESCRIPTION |
|                 |      |             |
|                 |      |             |
STRUCTURE TO BE DEMOLISHED



EXISTING STRUCTURE



PROPOSED STRUCTURE



PROPOSED DOOR & WINDOW

Consultant's Stamp:



**BUILD  
RISE**

Sheet Title:

ELEVATION

Sheet No.



A004

Drawn by:

A-A-M

Checked by:

A-Z

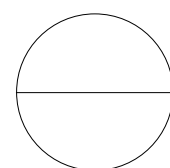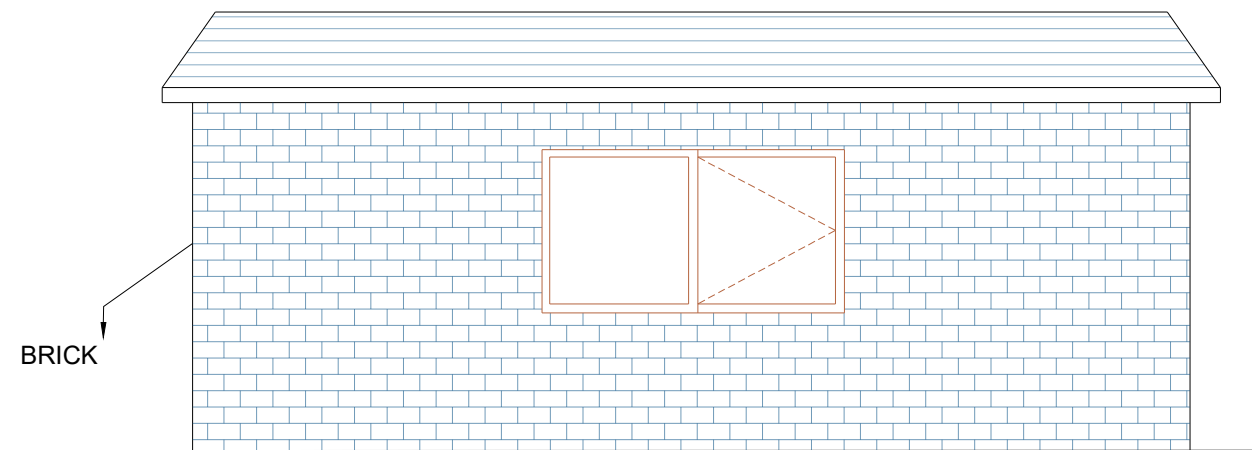

PROPOSED RIGHT SIDE ELEVATION  
SCALE: 1:50

CONSULTANTS:




info@buildrise.co.uk  
+44 (0) 330 133 9291

North Direction:



SCALE

 

Date:

09-03-2024

SCALE:

1-100@A3

Client Name and Address:

Mr & Mrs Narasinkan  
5\_Carlisle Rd\_Reading\_RG31  
6RJ\_UK

Project Description:

OUTBUILDING

Drawing Title:

PLANNING

DRAWING HISTORY

| DATE | REV# | DESCRIPTION |
|------|------|-------------|
|      |      |             |
|      |      |             |
|      |      |             |
|      |      |             |
|      |      |             |

|                                                                                       |                            |
|---------------------------------------------------------------------------------------|----------------------------|
|  | STRUCTURE TO BE DEMOLISHED |
|  | EXISTING STRUCTURE         |
|  | PROPOSED STRUCTURE         |
|  | PROPOSED DOOR & WINDOW     |

Consultant's Stamp:

**BUILD RISE**

Sheet Title:

ELEVATION

Sheet No.


A005

Drawn by:

A-A-M

Checked by:

A-Z

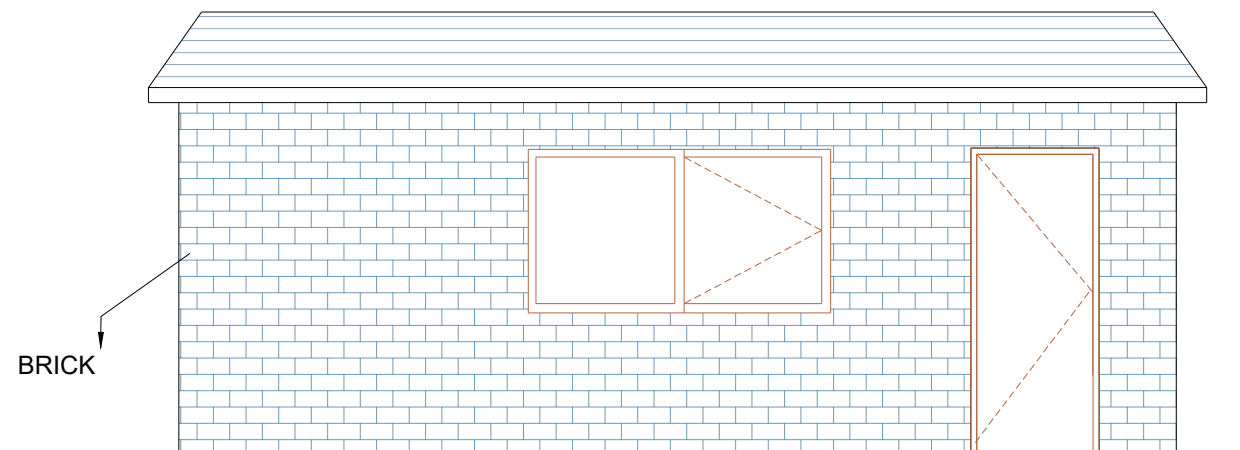

PROPOSED LEFT SIDE ELEVATION  
SCALE: 1:50

CONSULTANTS:




**BUILD  
RISE**

info@buildrise.co.uk  
+44 (0) 330 133 9291

North Direction:



SCALE

 

Date: 09-03-2024

SCALE: 1-100@A3

Client Name and Address:

Mr & Mrs Narasinkan  
5\_Carlisle Rd\_Reading\_RG31  
6RJ\_UK

Project Description:

OUTBUILDING

Drawing Title: PLANNING

| DRAWING HISTORY |      |             |
|-----------------|------|-------------|
| DATE            | REV# | DESCRIPTION |
|                 |      |             |
|                 |      |             |
-  STRUCTURE TO BE DEMOLISHED
-  EXISTING STRUCTURE
-  PROPOSED STRUCTURE
-  PROPOSED DOOR & WINDOW

Consultant's Stamp:



**BUILD  
RISE**



Sheet Title: ELEVATION

Sheet No. A006

Drawn by: A-A-M  
Checked by: A-Z

# BLOCK PLAN


B001

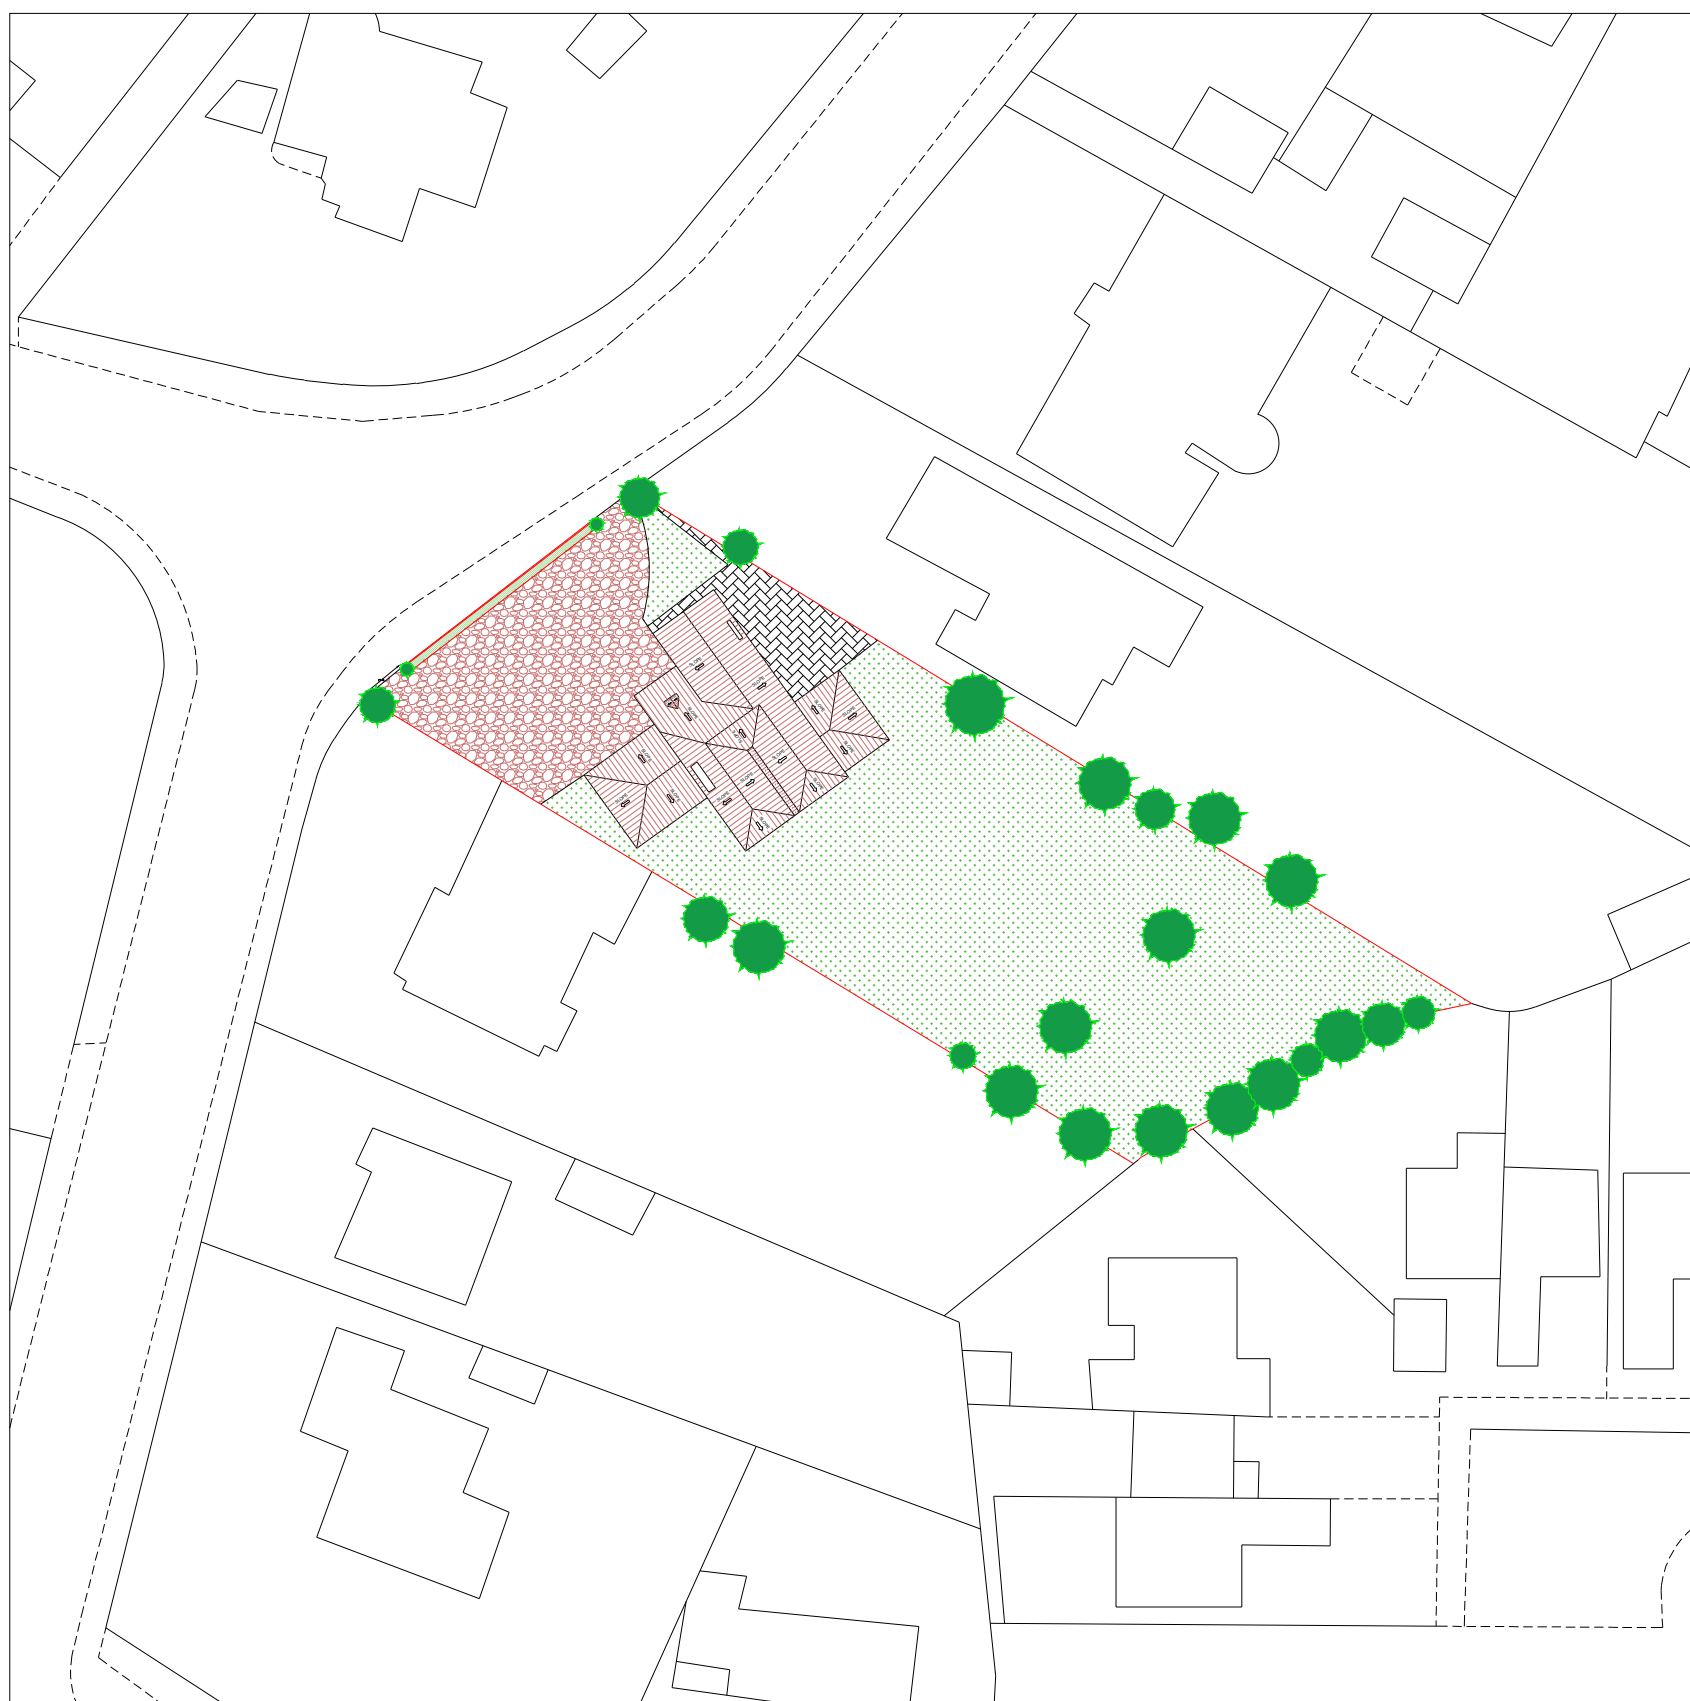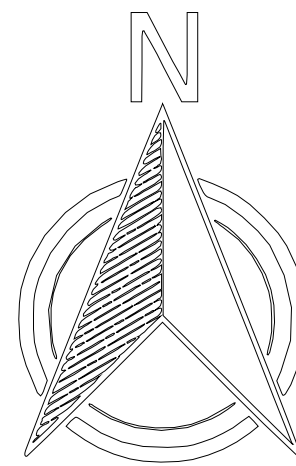

SCALE 1:500 @ A3

POSTCODE: RG31 6RJ



Produced on 12 December 2022 from the Ordnance Survey National Geographic Database and incorporating surveyed revision available at this date.  
This map shows the area bounded by 502929 222808,503071 222808,503071 222950,502929 222950,502929 222808  
Crown copyright and database rights 2023 OS 100054135. Supplied by copla ltd trading as UKPlanningMaps.com a licensed Ordnance Survey partner (OS 100054135).  
Data licence expires 08 February 2024. Unique plan reference: v2c//906135/1222824

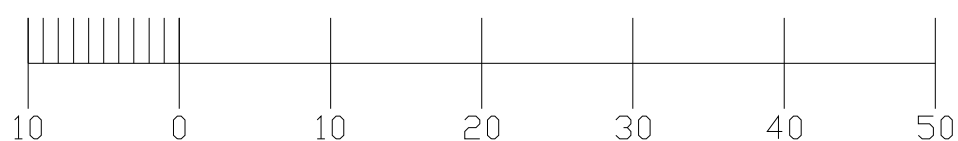

 Application site

# BLOCK PLAN


## B002

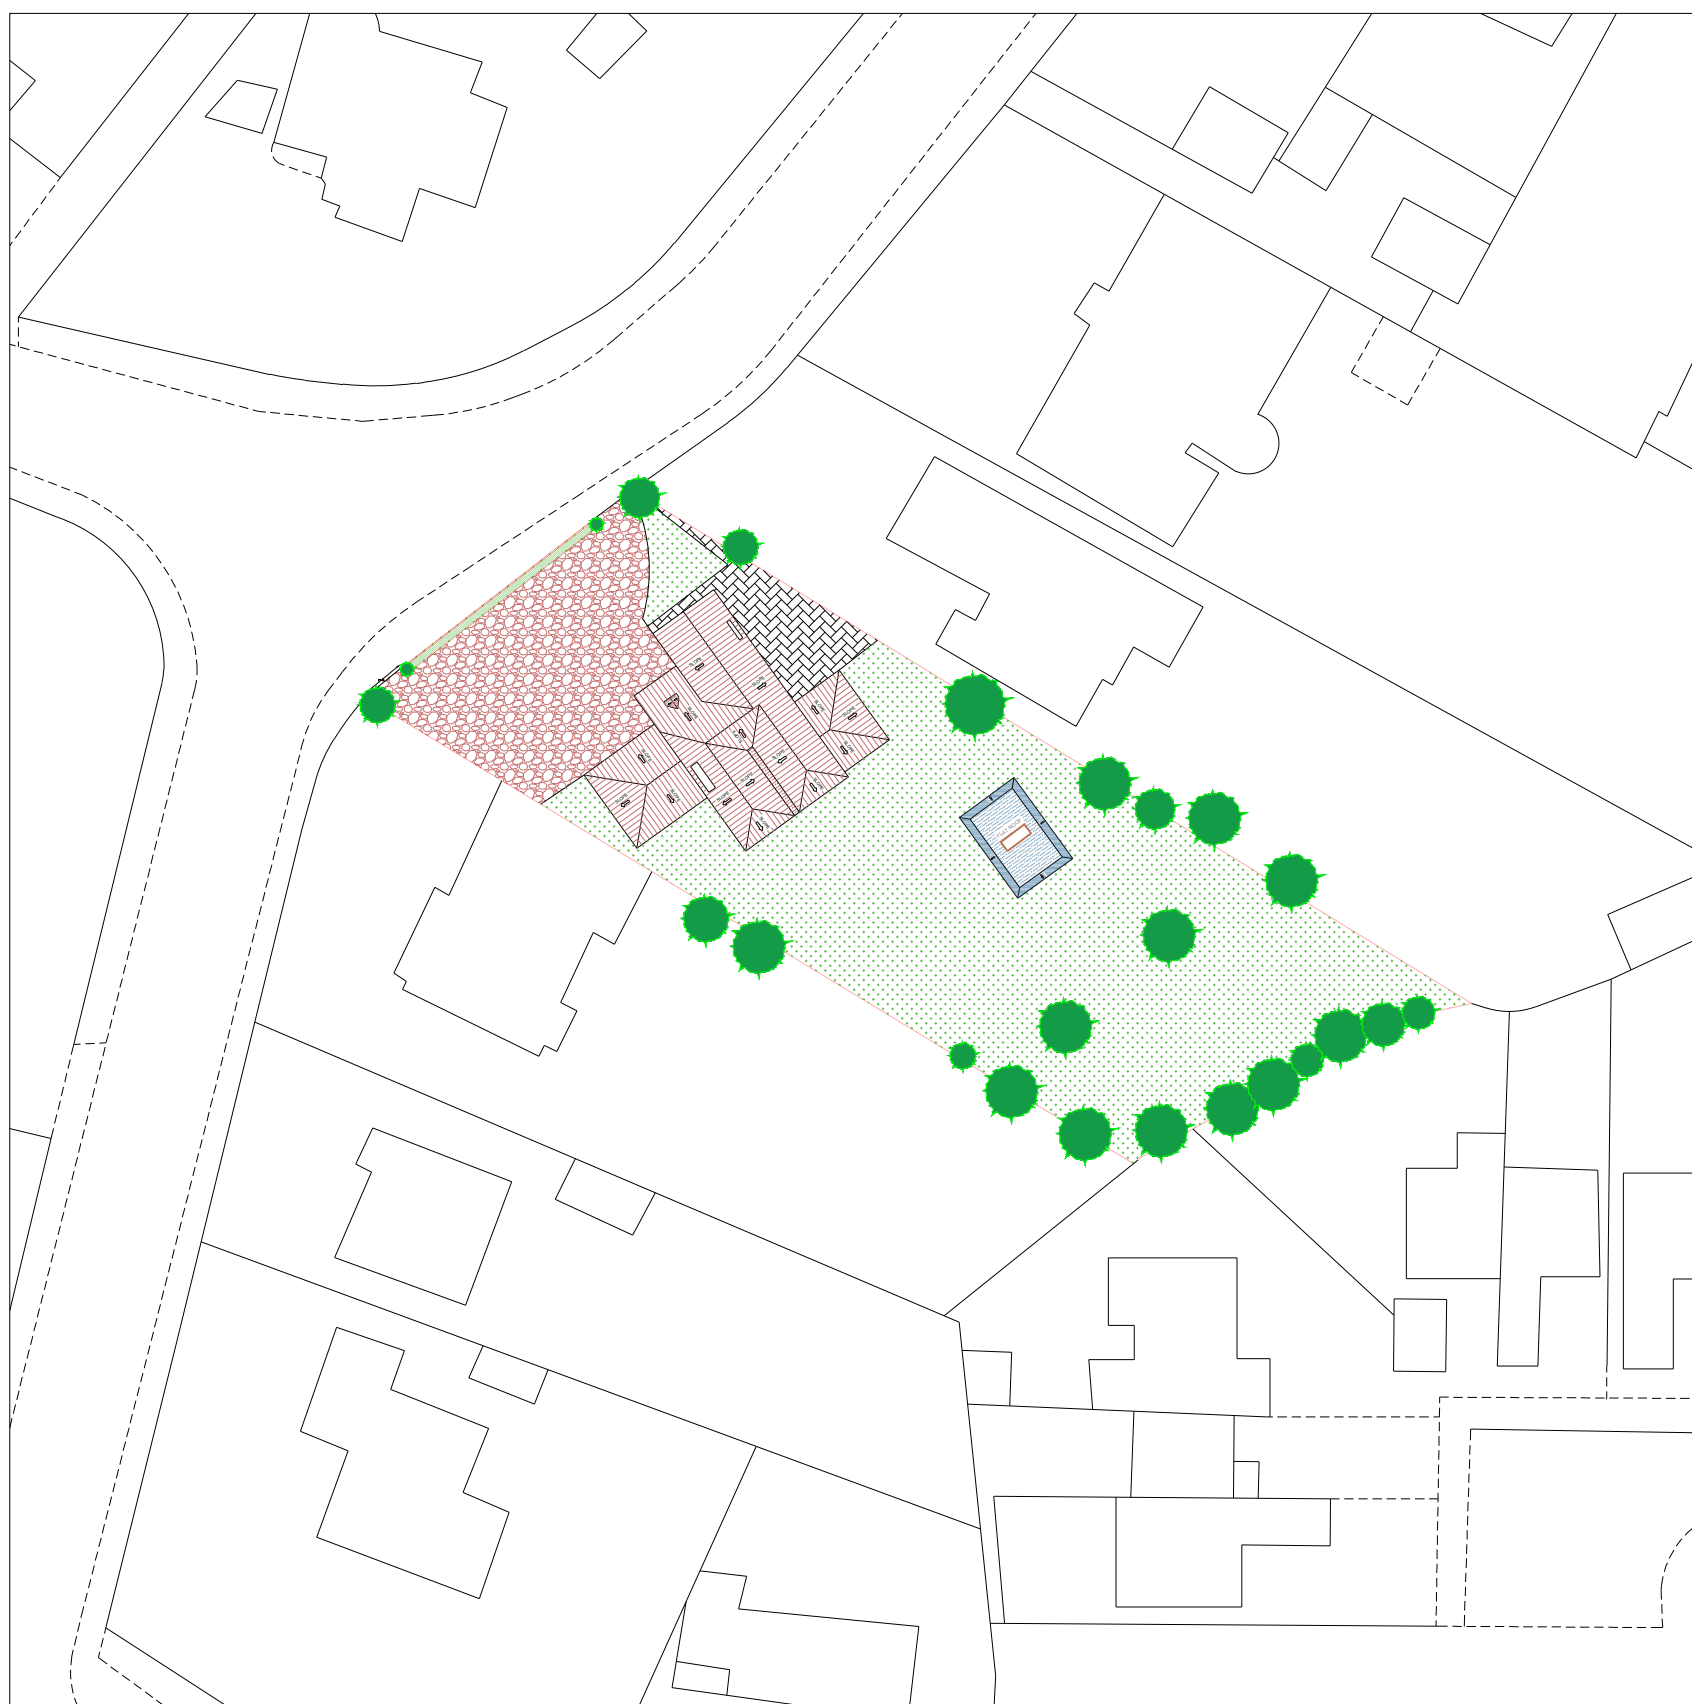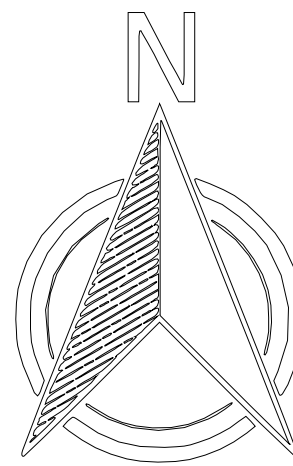

SCALE 1:500 @ A3

POSTCODE: RG31 6RJ

Produced on 12 December 2022 from the Ordnance Survey National Geographic Database and incorporating surveyed revision available at this date.  
This map shows the area bounded by 502929 222808,503071 222808,503071 222950,502929 222950,502929 222808  
Crown copyright and database rights 2023 OS 100054135. Supplied by copla ltd trading as UKPlanningMaps.com a licensed Ordnance Survey partner (OS 100054135).  
Data licence expires 08 February 2024. Unique plan reference: v2c//906135/1222824

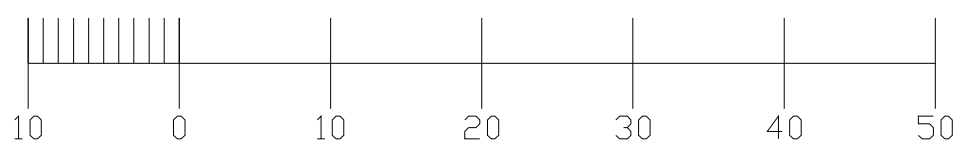

 Application site