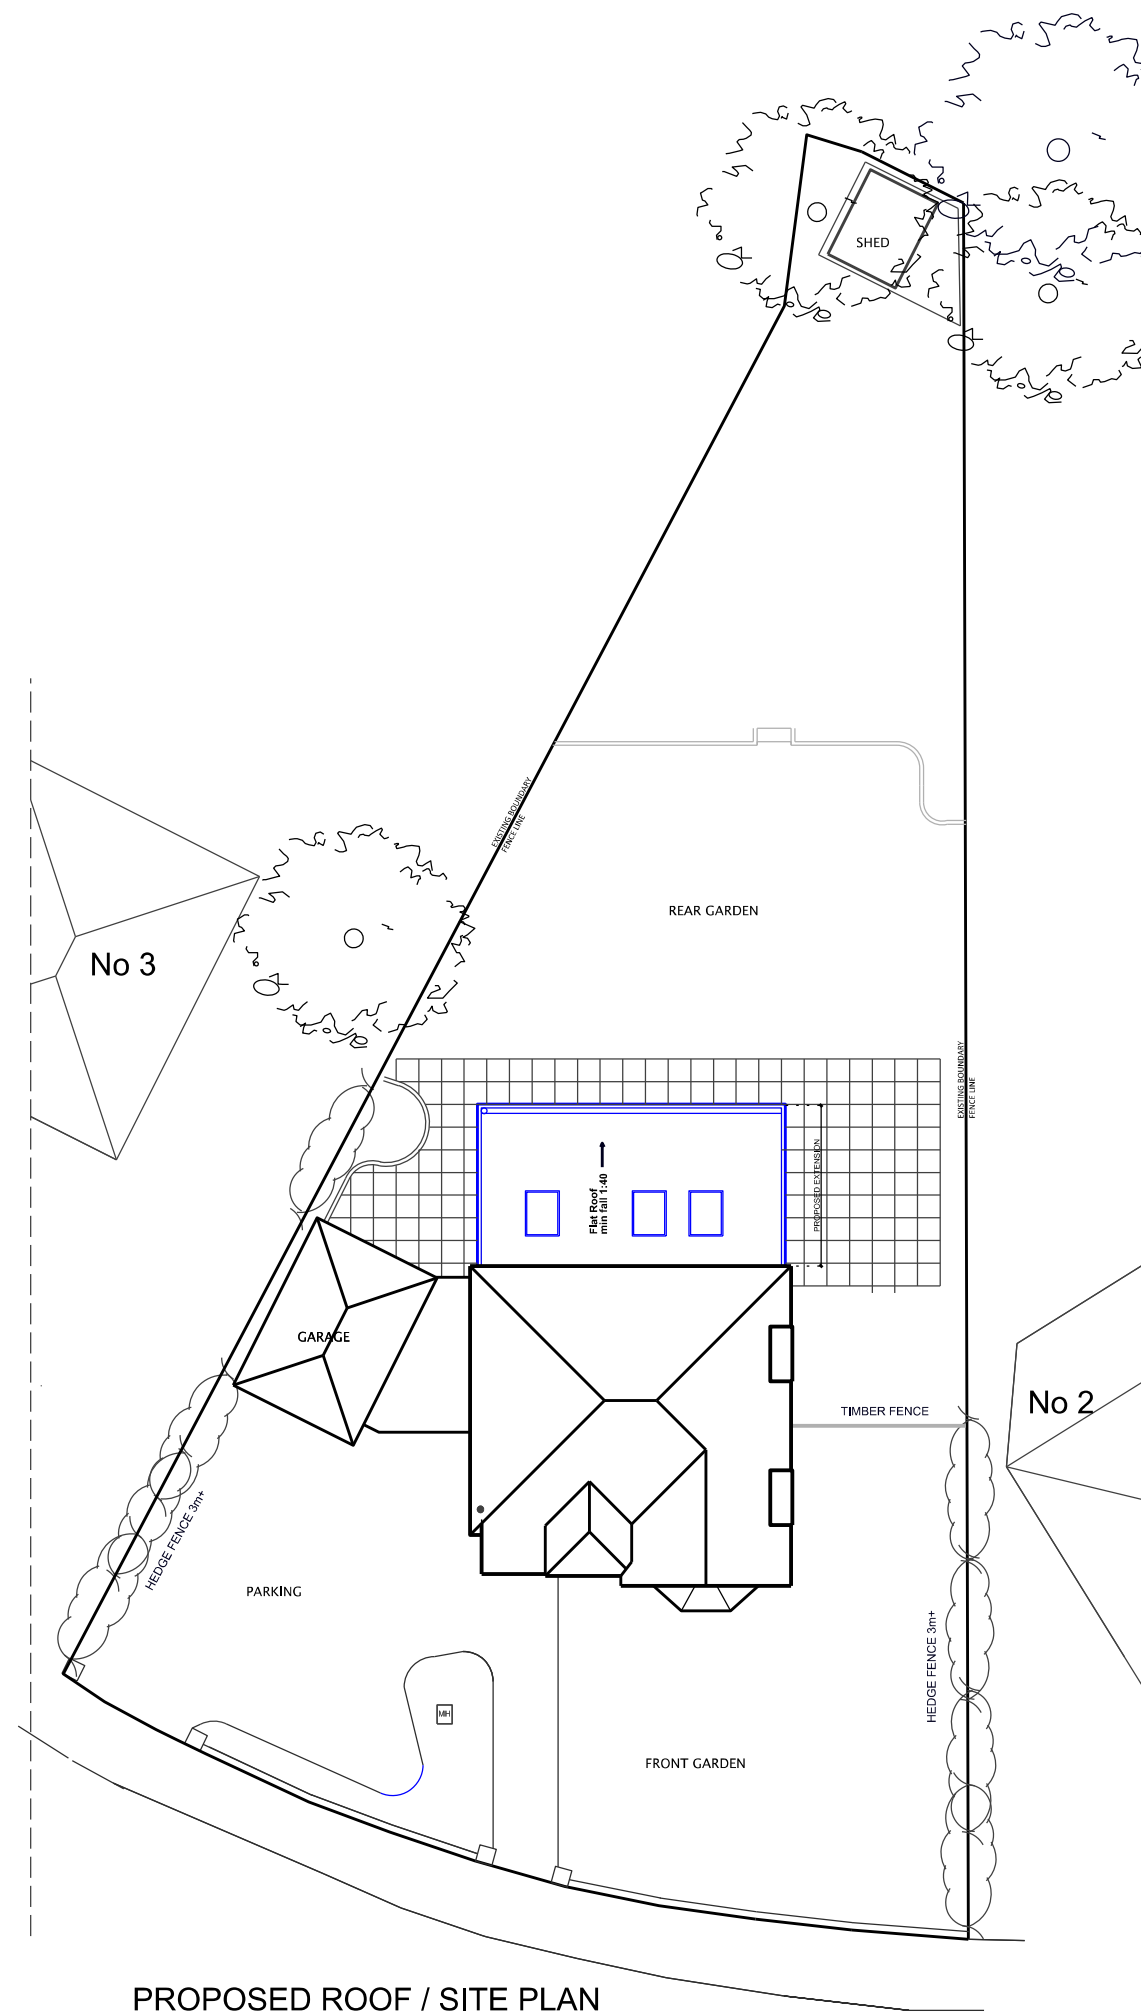
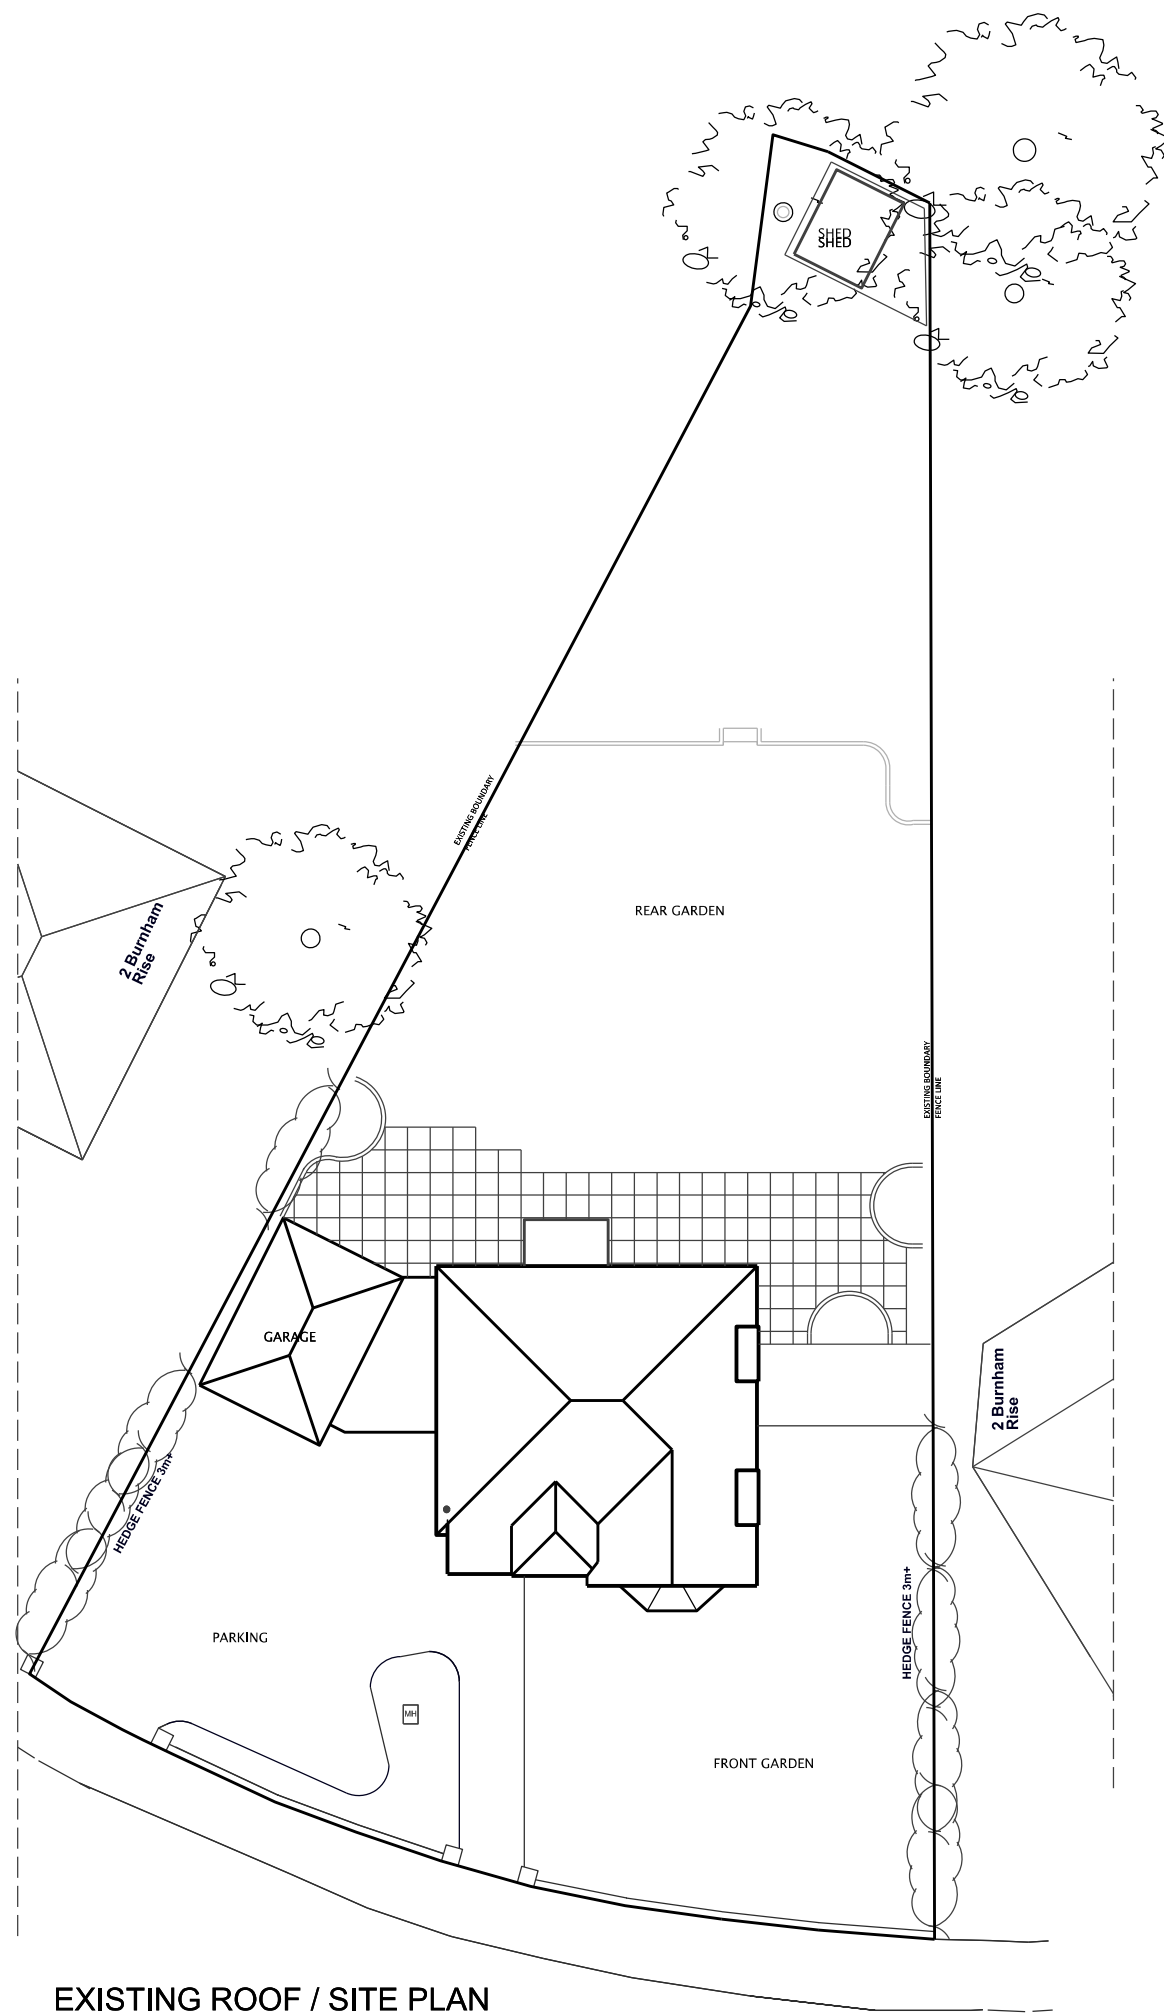


1:200 Scale Bar for Printing on A3 Size Paper
0.5m 1.0m 2.0m 5.0m 10.0m

Project:
Proposed Rear Extension
5 Courtenay Drive,
Emmer Green, Reading

Drawing Title:
EXISTING & PROPOSED
ROOF & SITE PLANS

Drawing Number:
PLA - 02

Date:
June 2024
Scale 1:200 @ A3